

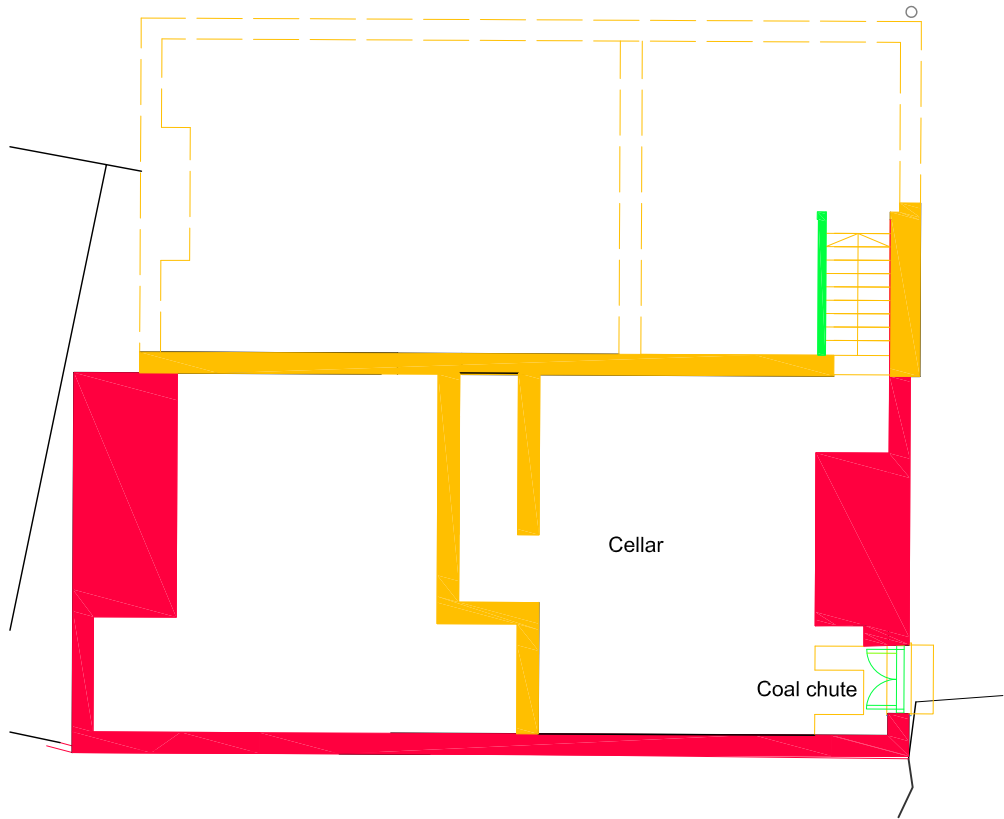



- notes:
- DO NOT SCALE FROM THIS DRAWING - USE FIGURED DIMENSIONS ONLY.
 - TO BE READ IN CONJUNCTION WITH ALL OTHER CONSULTANTS / SPECIALISTS DRAWINGS. REPORT ANY DISCREPANCIES BEFORE AFFECTED WORK COMMENCES.
 - ALL SETTING OUT DIMENSIONS TO BE CHECKED ON SITE BY CONTRACTOR BEFORE WORK COMMENCES.

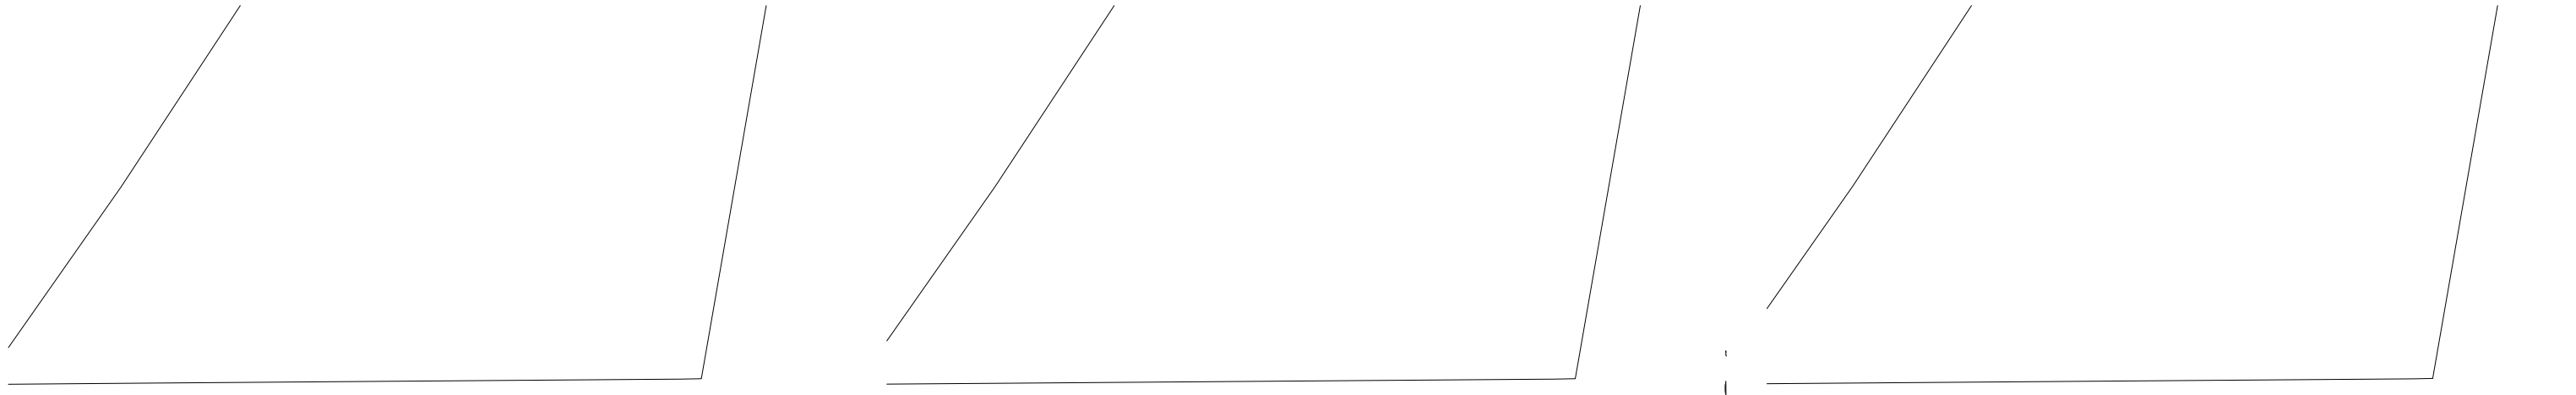


Basement Floor Plan
Historical Significance

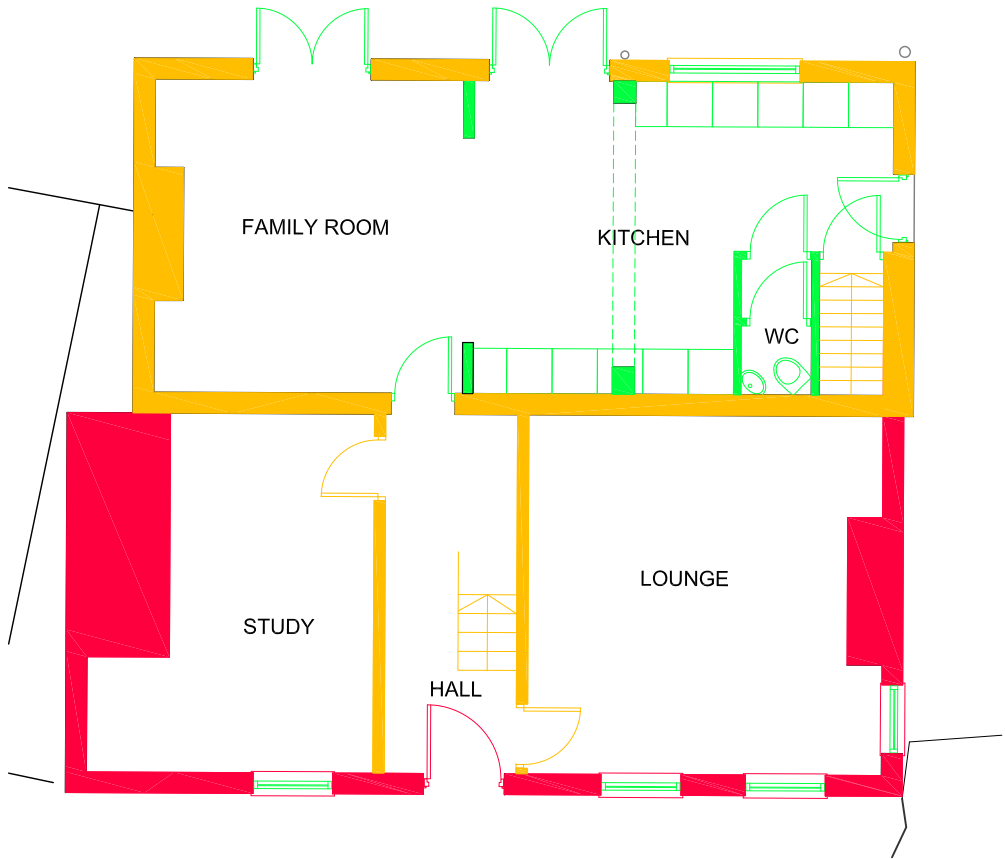

Ground Floor Plan
Historical Significance

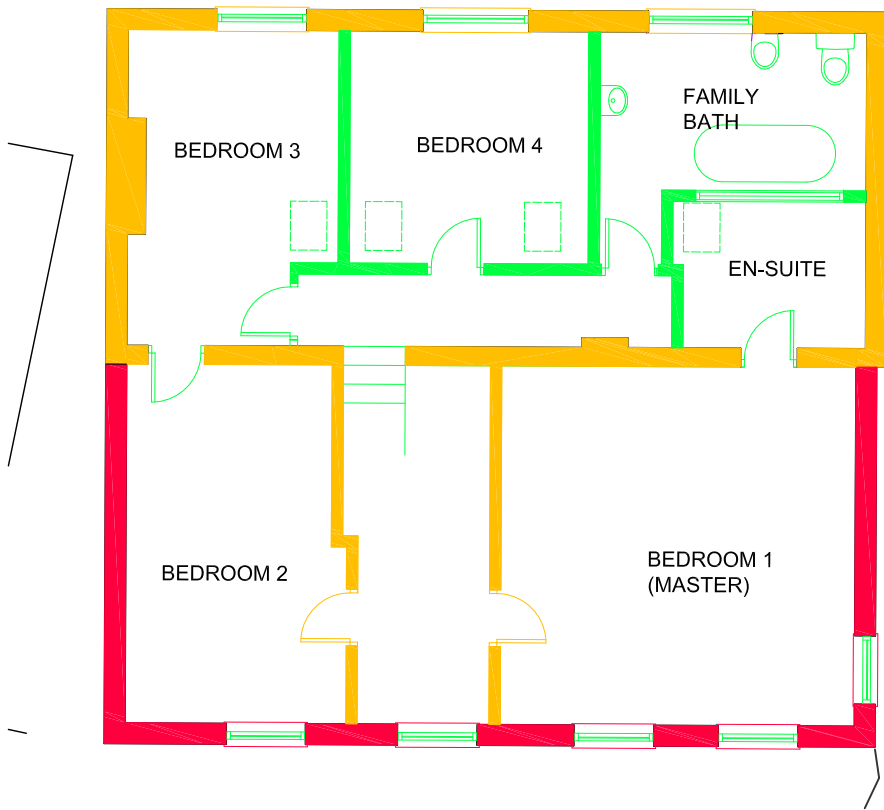

First Floor Plan
Historical Significance

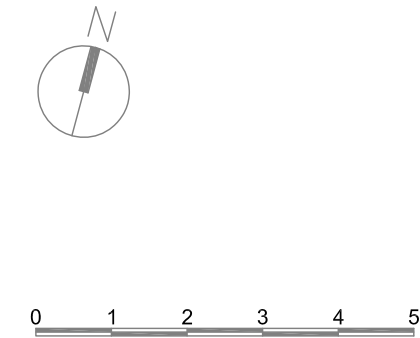

- KEY :-
- Structures of **HIGH** significance
 - Structures of **MEDIUM** significance
 - Structures of **LOW** significance
 - Structures of **NEGATIVE** significance

REVISIONS	P02	Final issue for client approval.	19/08/22	LM	SG
	P01	First issue for client review.	08/06/22	LM	SG
DATE; DRAWN; CHECK					

CLIENT	Mr and Mrs D. Rubin
PROJECT	Northen House, 25 Ford Lane, Northenden, M22 2NQ
TITLE	Floor Plans_Historical Significance
NUMBER	NHN_SEV_Z1_XX_DR_A_02004
REVISION	P02
STATUS	PLANNING
SCALE	1:100@A3
DATE	13/04/2022
DRAWN BY	LM
CHECKED BY	SG

seven.
SEVENARCHITECTURE.CO.UK

Studios at :

Unit 1.3, Waulk Mill, 51 Bengal Street
MANCHESTER, M4 6LN
t : 0161 236 5655

Clarendon House, Victoria Avenue,
HARROGATE, HG1 1DY
t : 01423 709 807

24 Greville Street, **LONDON**,
EC1N 8SS
t : 0203 036 0691