


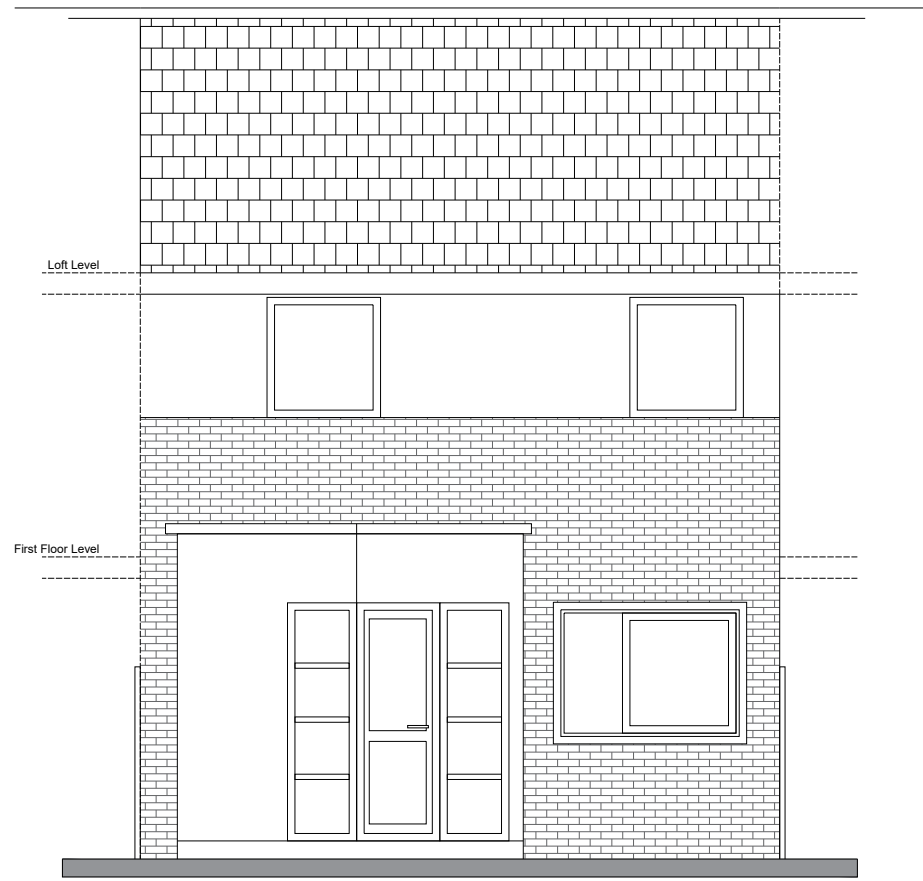
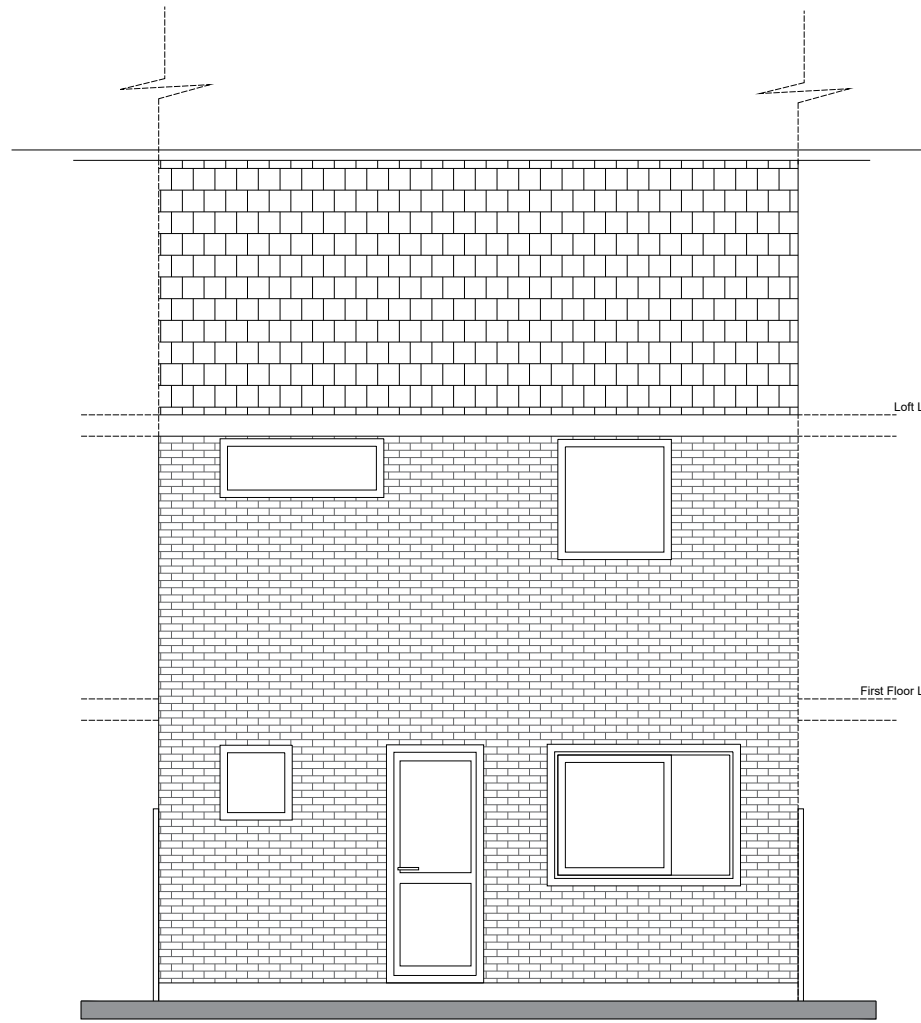


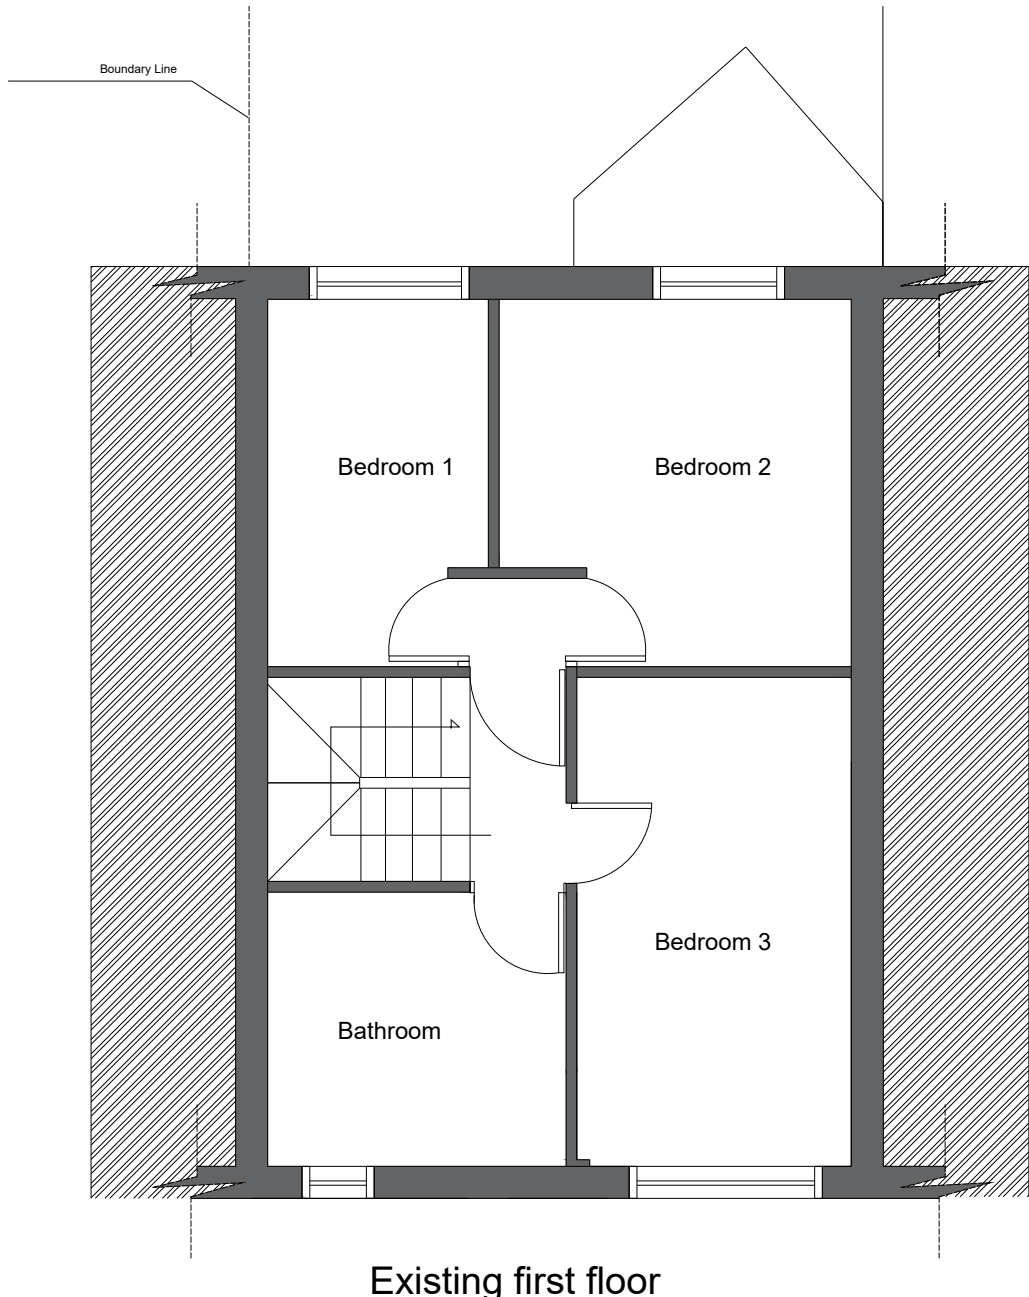


Project: Single-storey rear extension at: 153 Plymouth Grove Manchester M13 9AT		
Client: Dr Mustafa Khalaf		
DRG Title: Existing Plans and Elevations		
Date: 28.09.2022	Job No: 22.09.28	Dwg. No: A01
Scale: 1:50 on A2		
Agent: Dr Yousif Eddin Smith		
Email: SUNBULL1@HOTMAIL.CO.UK		
Tel: 0787070000		

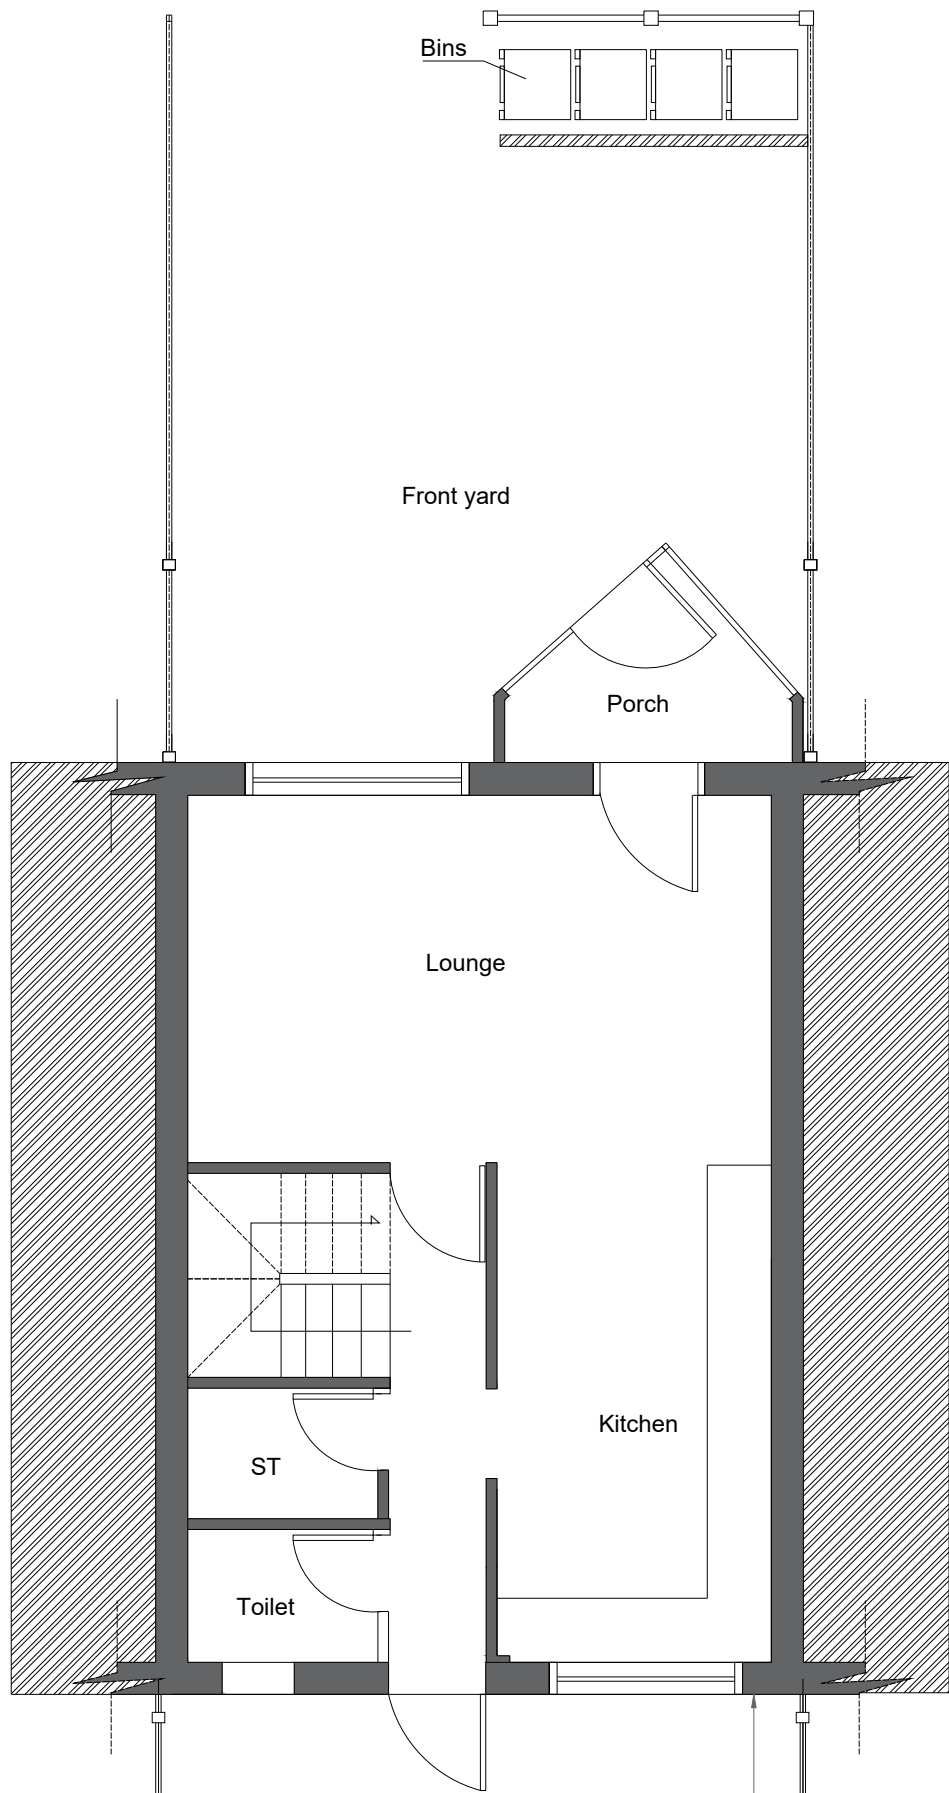


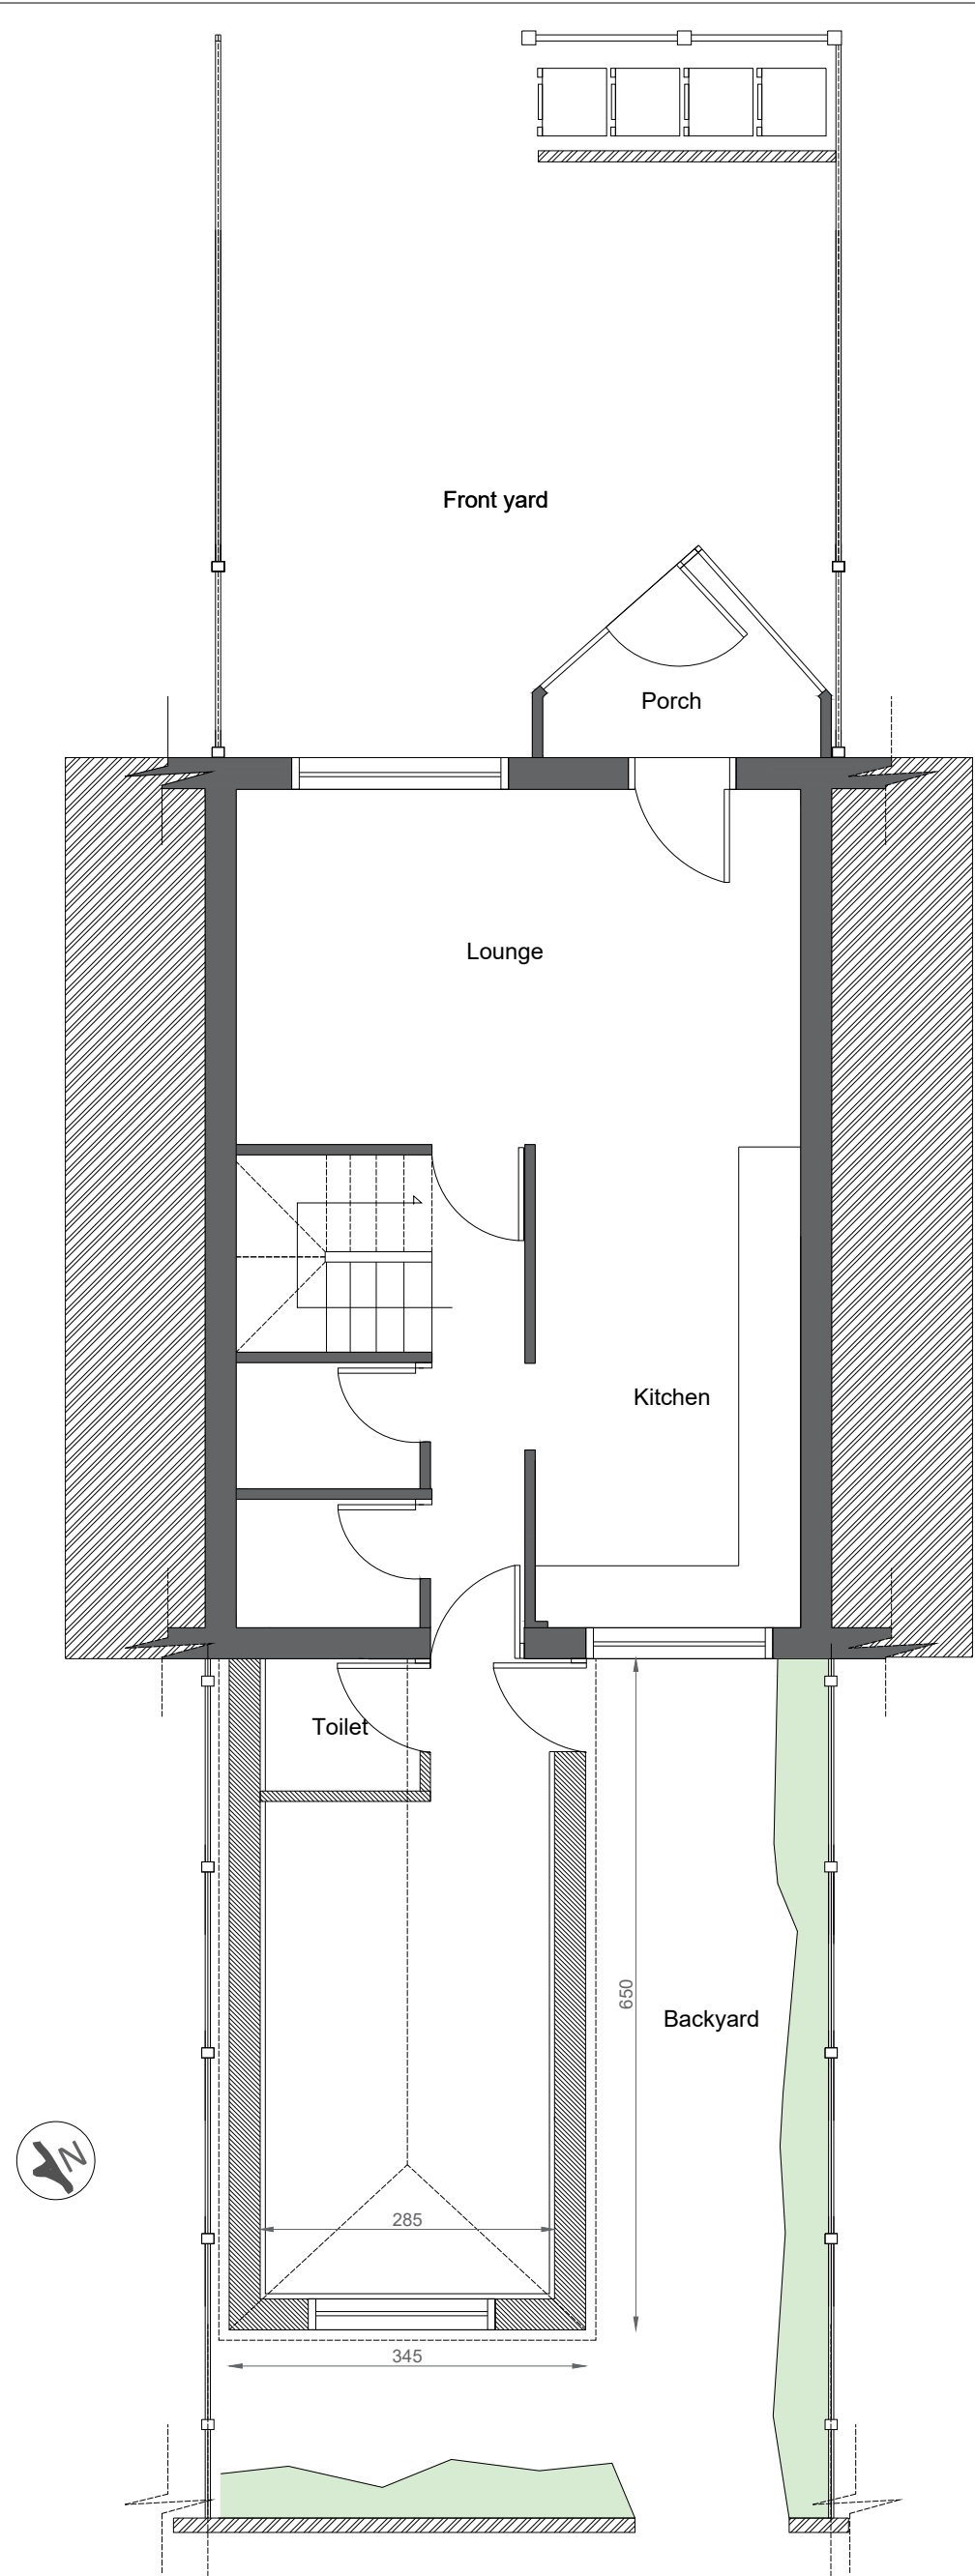


Proposed ground floor

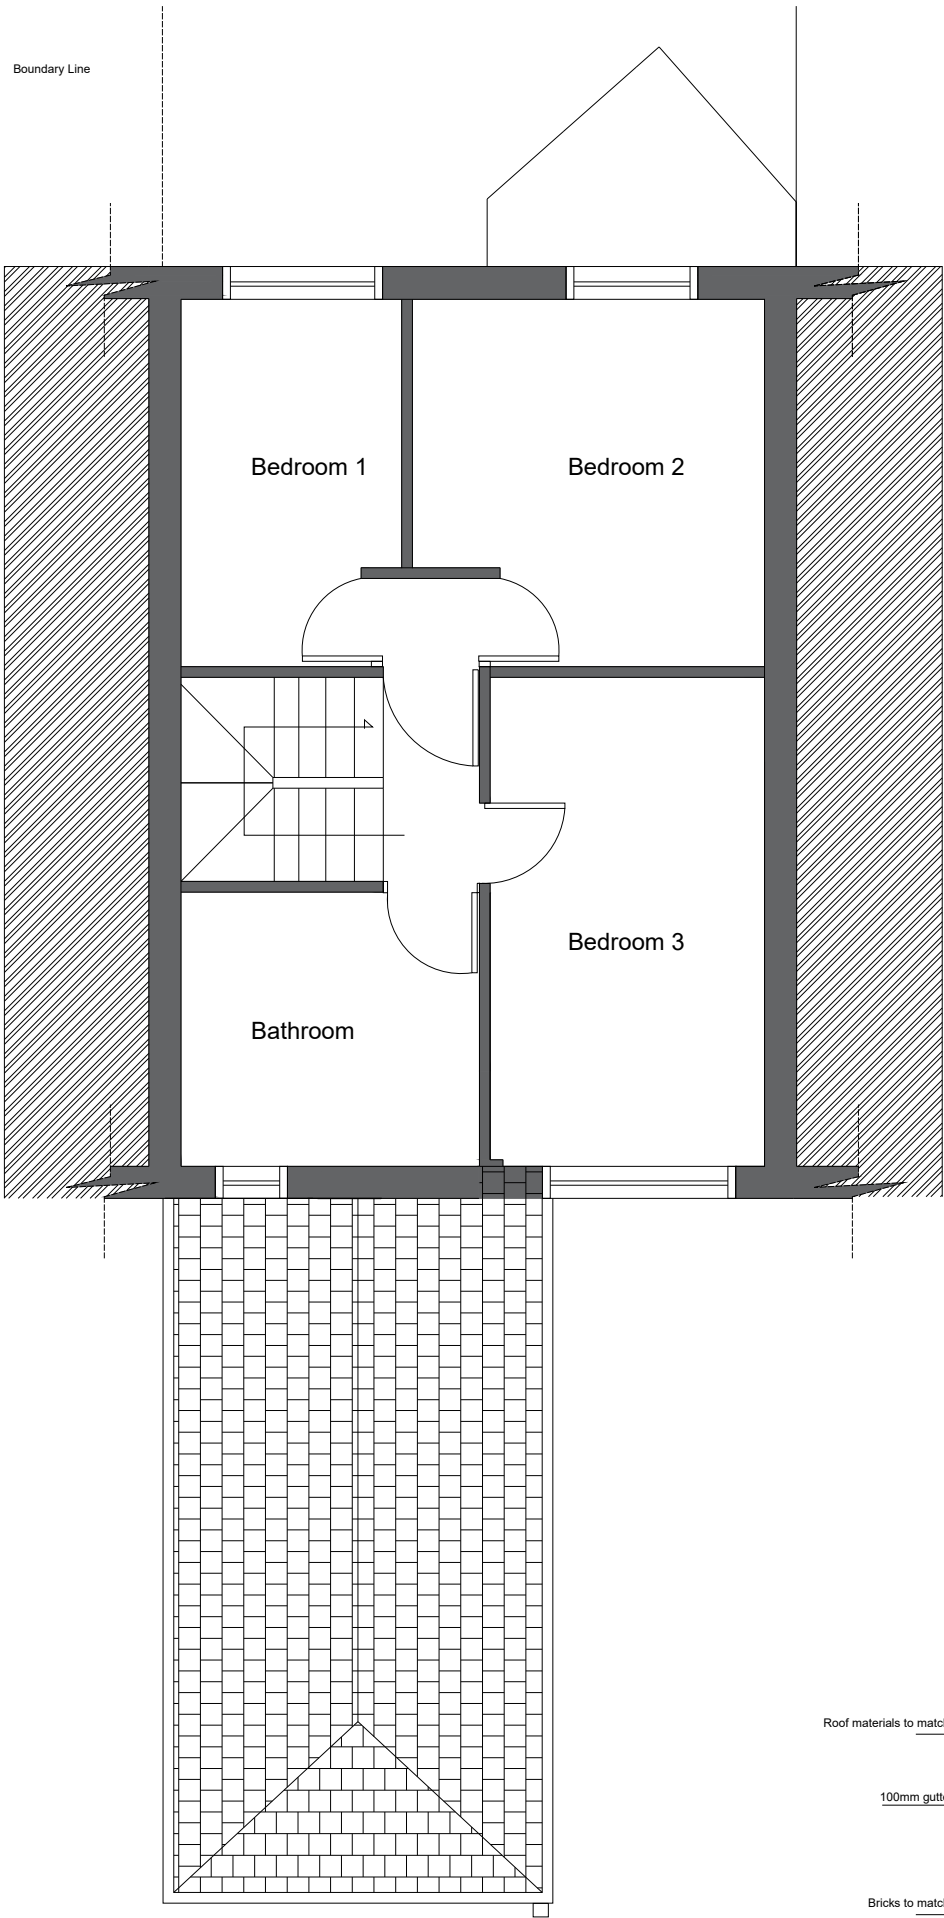


Proposed first floor

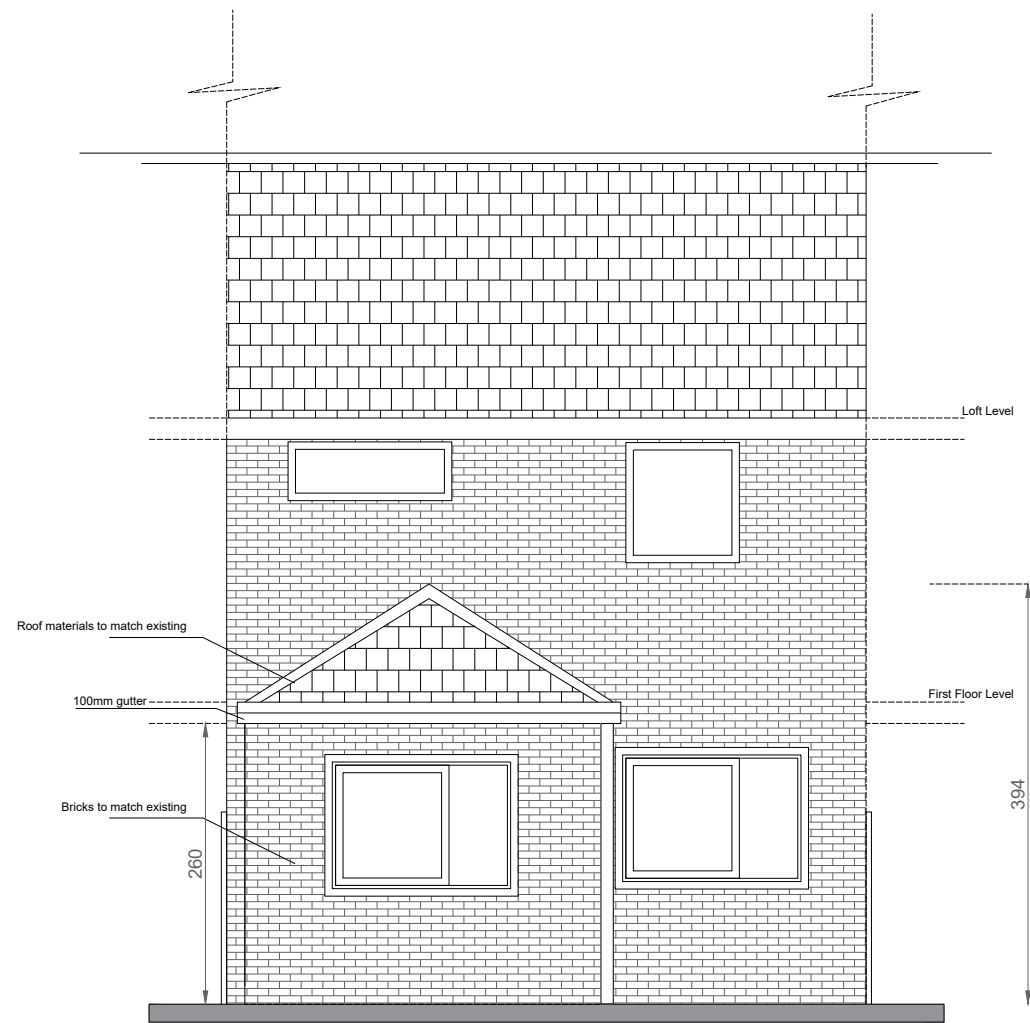


Proposed rear elevation

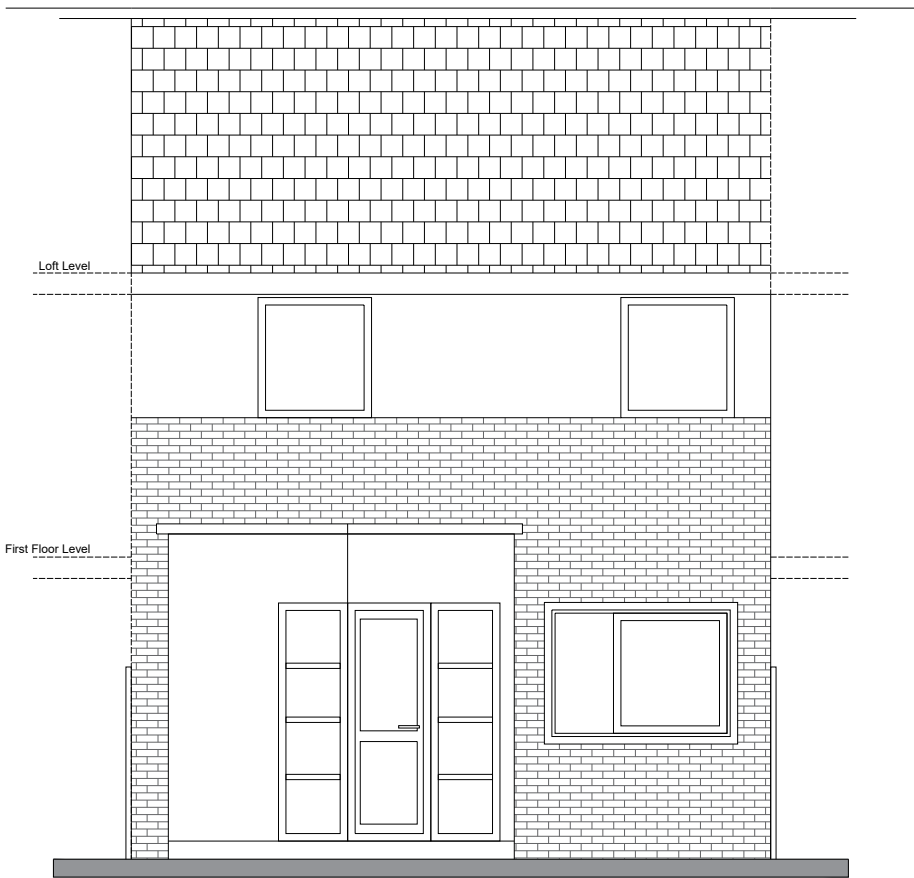

Proposed front elevation

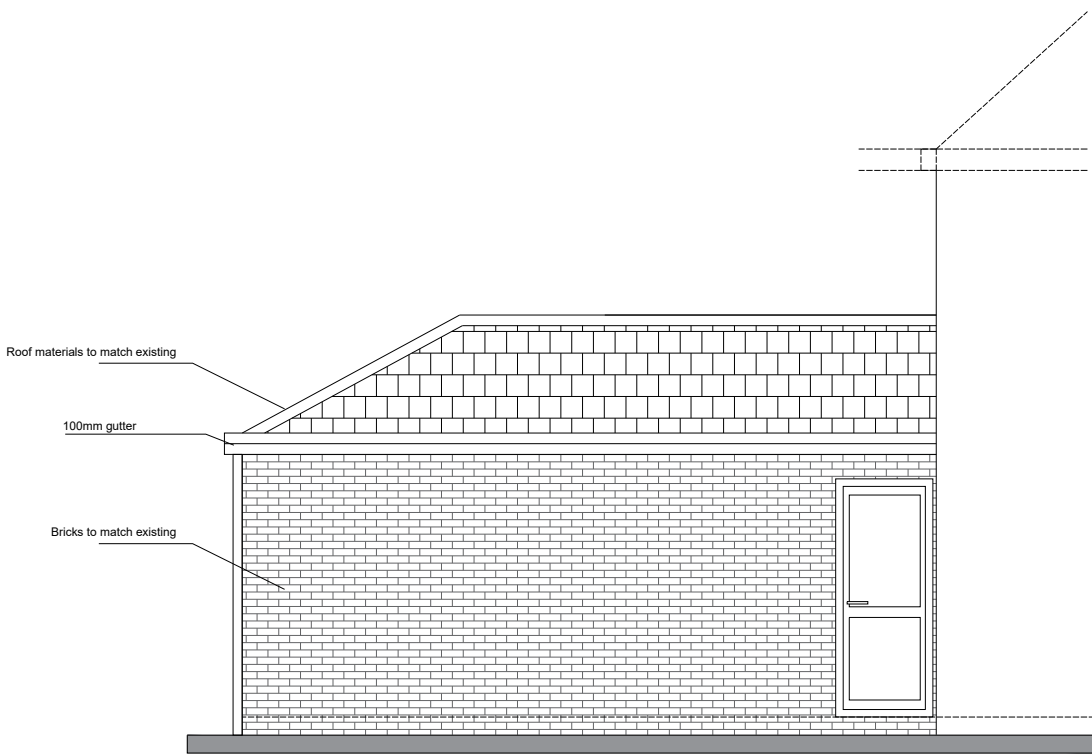

Proposed side elevation (south-east)

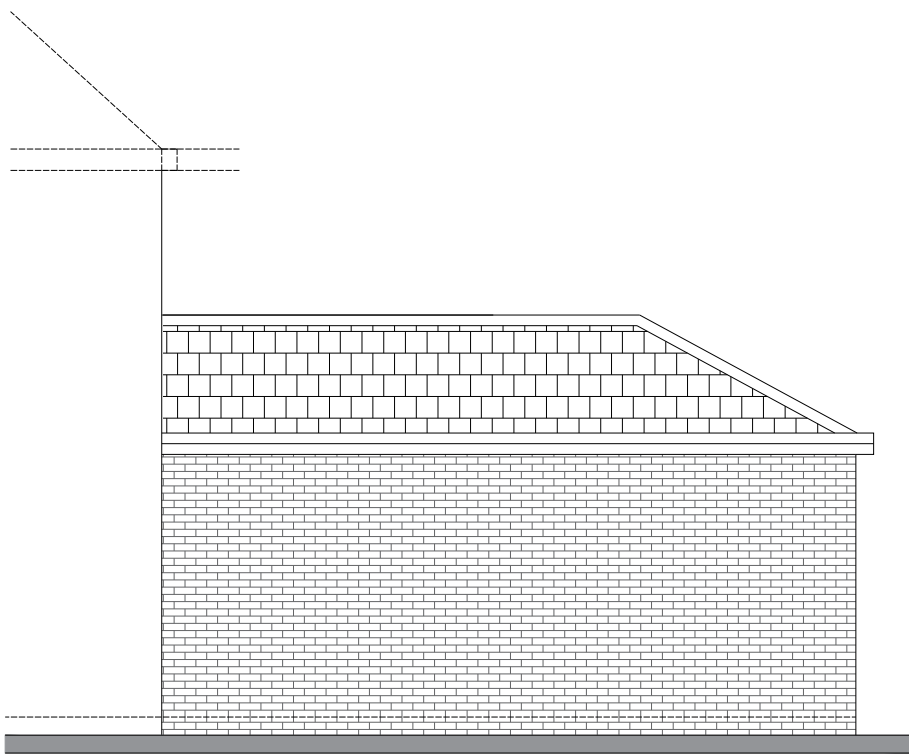

Proposed side elevation (north-west)



Project: Single-storey rear extension at: 153 Plymouth Grove Manchester M13 9AT		
Client: Dr Mustafa Khalaf		
DRG Title: Proposed Plans and Elevations		
Date: 28.09.2022	Job No: 22.09.28	Dwg. No: A02
Scale: 1:50 on A2		
Author: Dr Yusef Eddin Seidhi		
Email: SUNBEULLI@HOTMAIL.CO.UK		
Job reference:		