




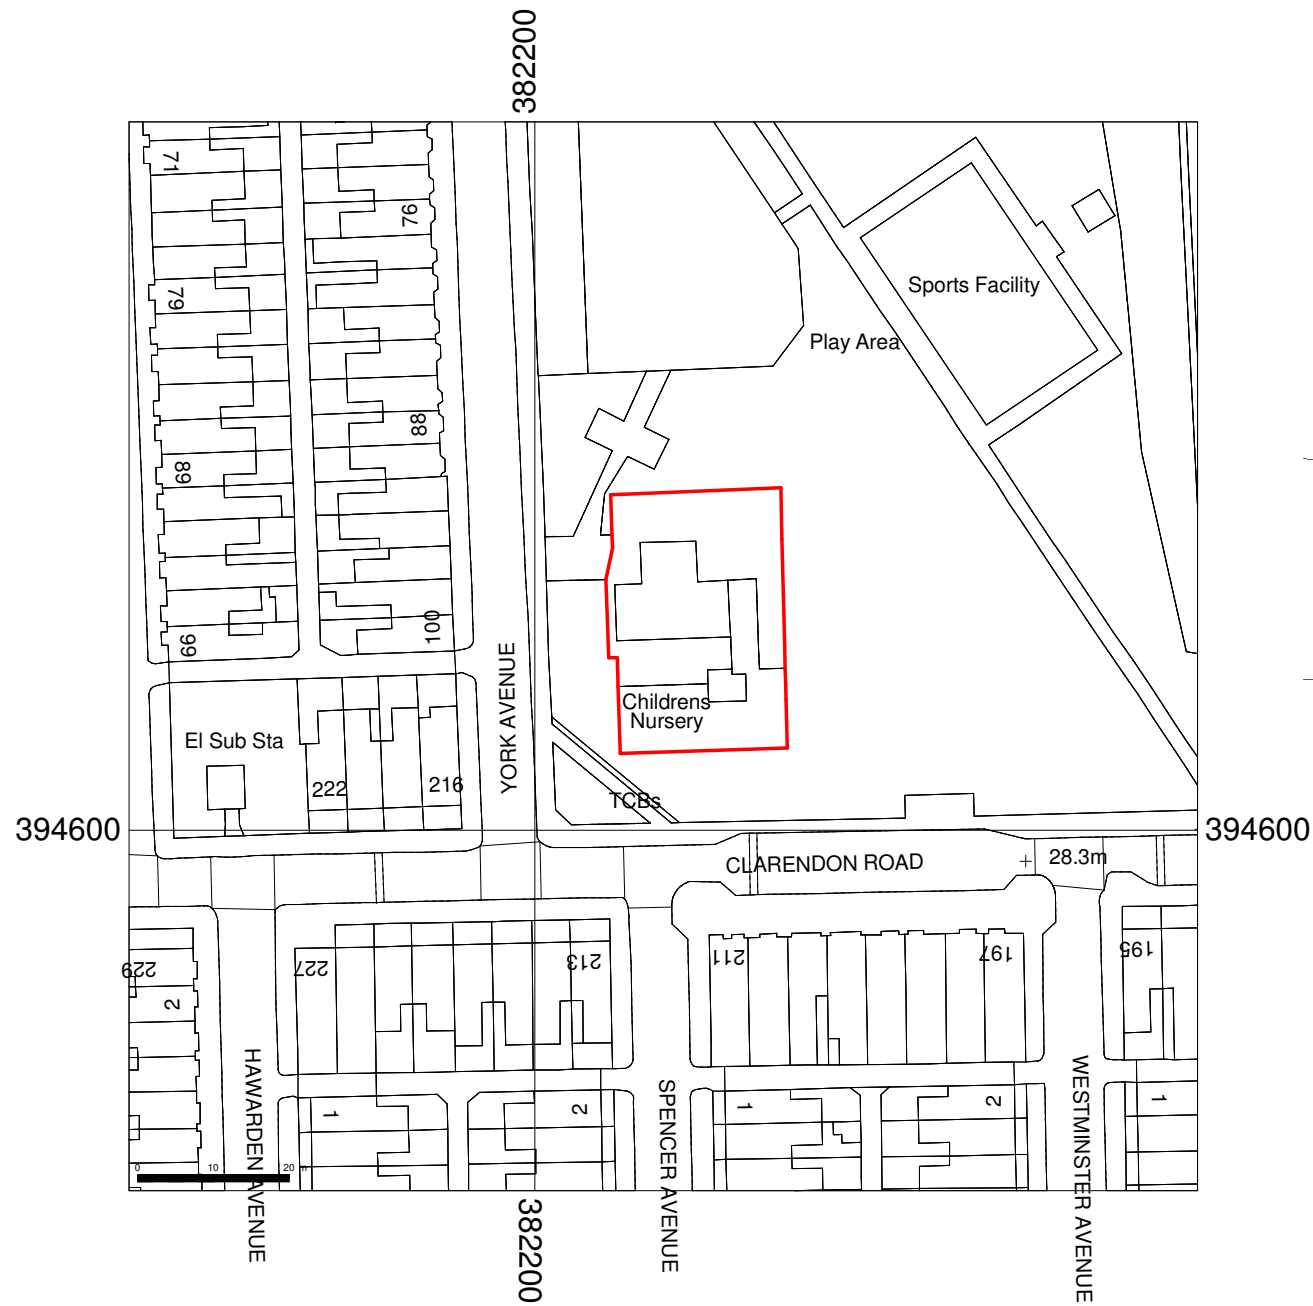

1 **Location Plan**
1 : 1000

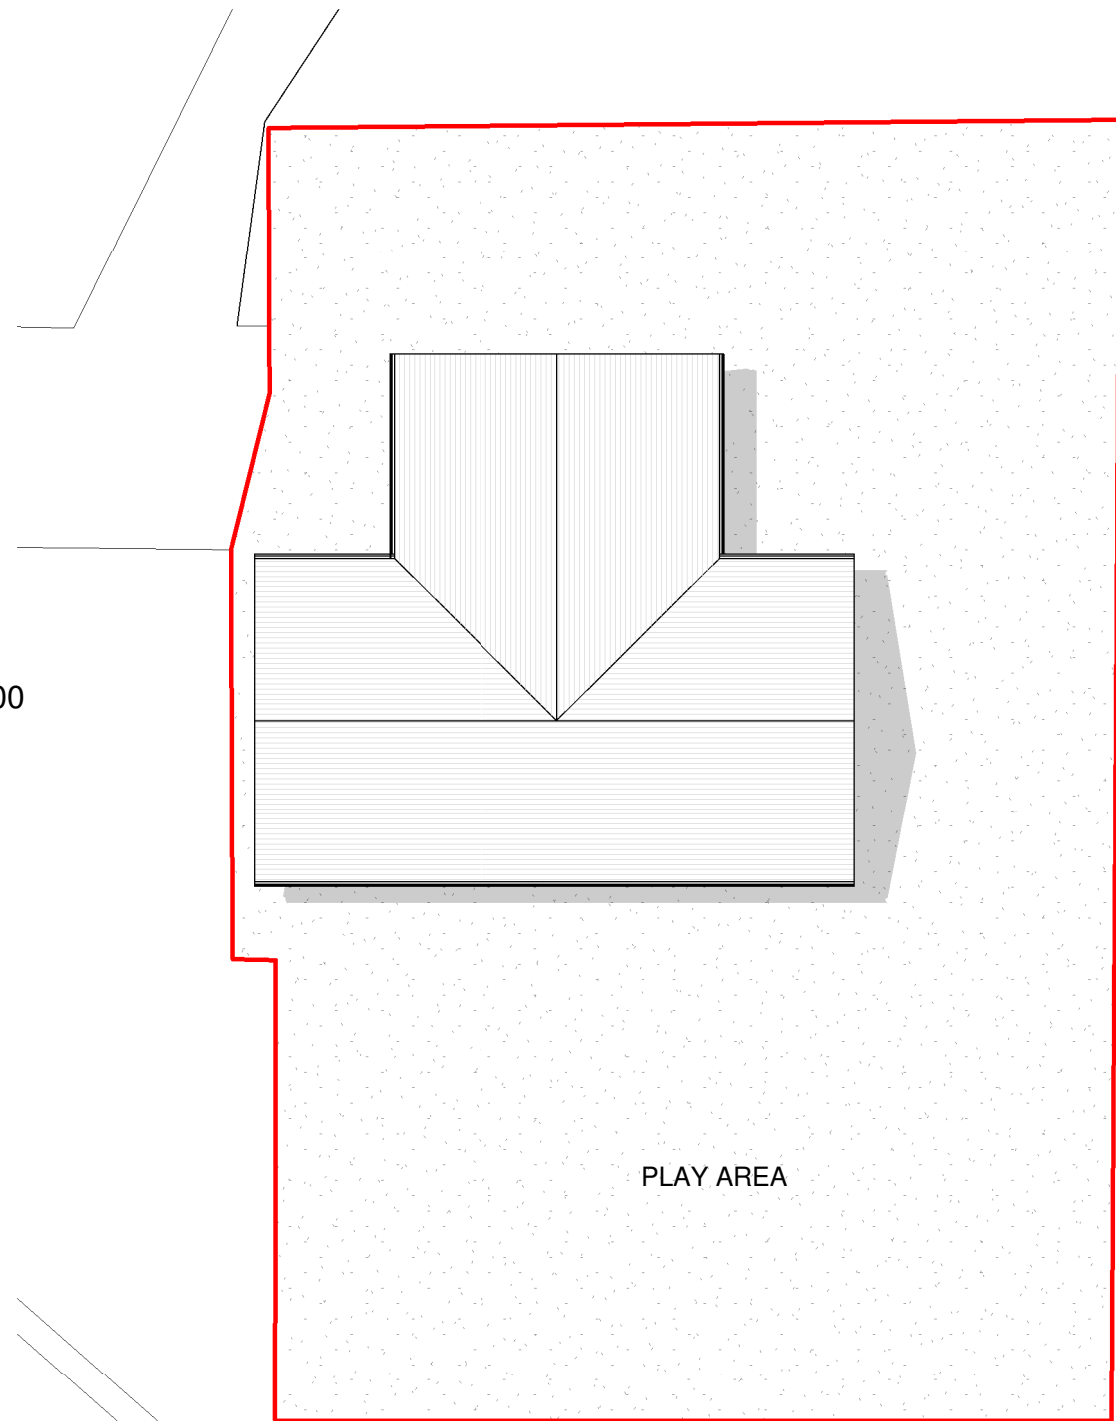

2 **Existing Site Plan**
1 : 200

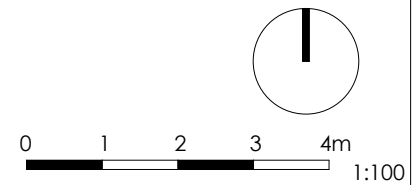

General Notes

The Architect shall have no responsibility for any use made of this document other than for that which it was prepared and issued.

All dimensions should be checked on site. Do not scale from this drawing

To be read in conjunction with all other Consultant's drawings.

The Architect to be immediately notified of any discrepancies.

Copyright on this drawing retained by the Architect.

LEGEND

 Site Boundary

P2 17/08/22 AK SH Amended Plan
P1 09/08/22 AK SH Initial Issue
No. Date Dwn Chk App Revision or reason for issue

Client
COMMUNITY ON SOLID GROUND

createitstudios
... leave an impression

Create It Studios (NW) Ltd
Universal Square
Devonshire Street North
Manchester
M12 6JH
info@createitstudios.co.uk

Project Title
Manley Park Sports & Community Centre


Scale / North Point
As indicated

Drawing Title
Location Plan & Existing Site Plan


Drawing Number
A1452(01)AP001

Revision
P2

Drawing Status
Preliminary

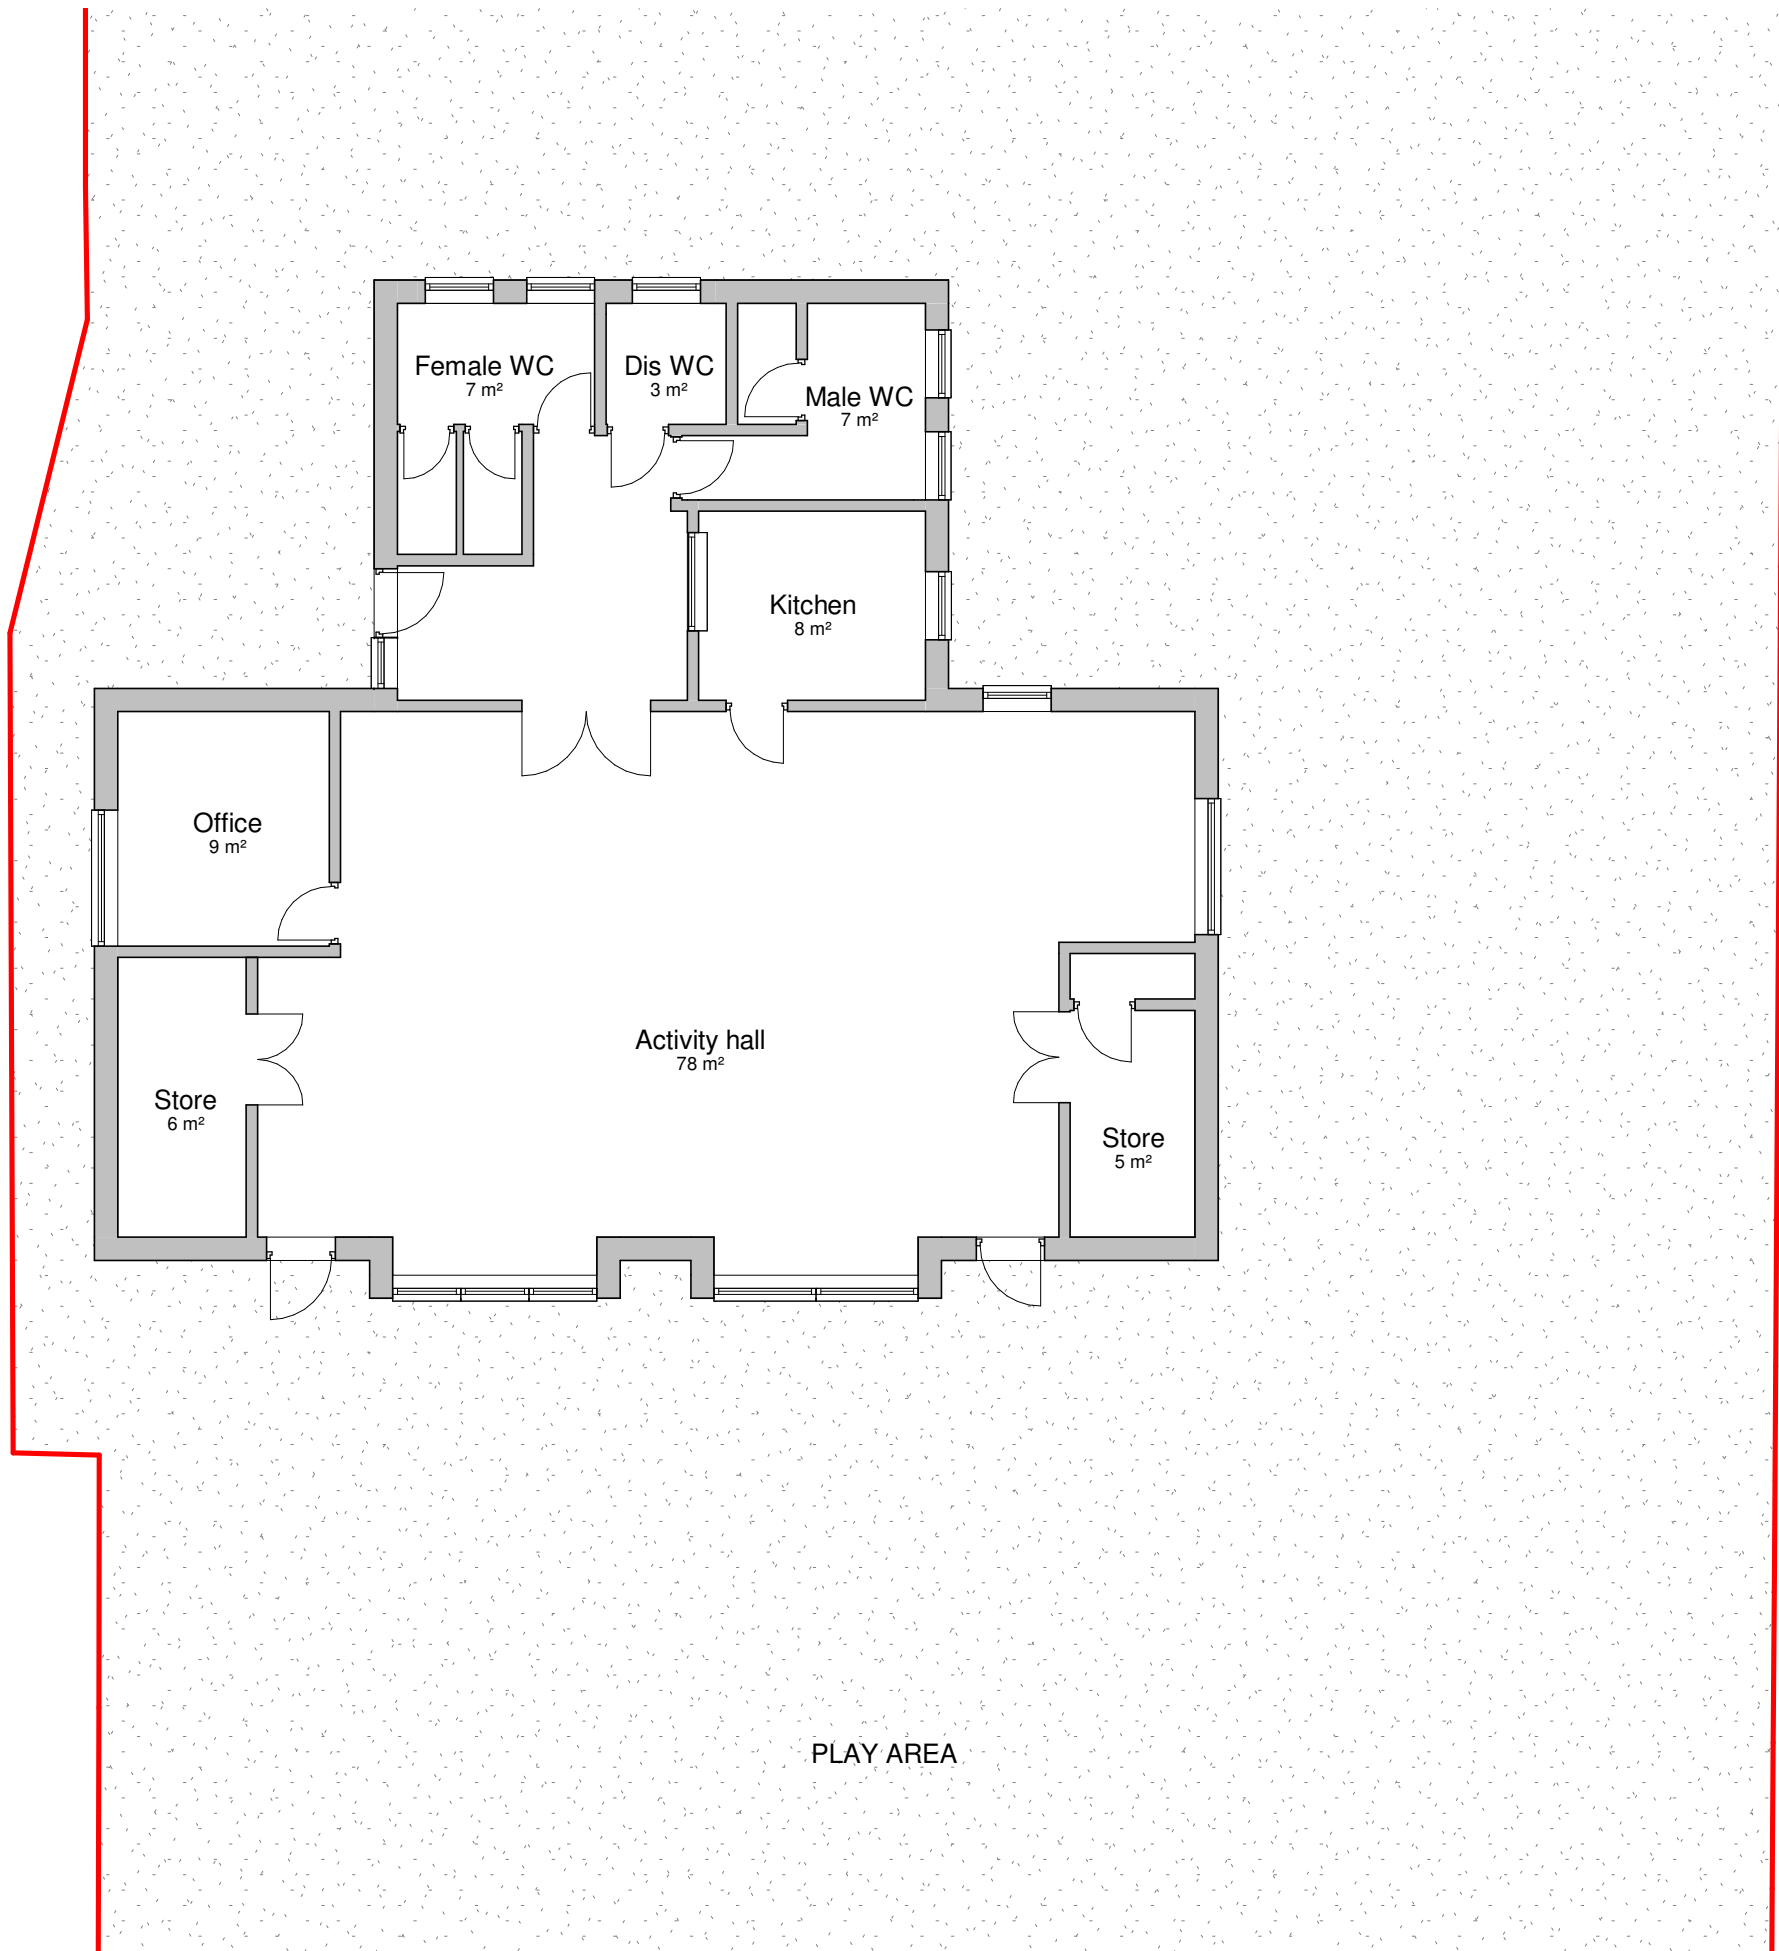

1 Existing Ground Floor Plan
1 : 100

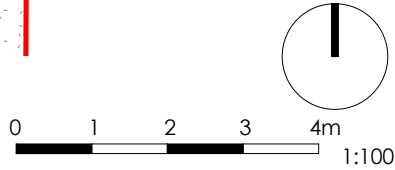

General Notes

The Architect shall have no responsibility for any use made of this document other than for that which it was prepared and issued.
All dimensions should be checked on site. Do not scale from this drawing.
To be read in conjunction with all other Consultant's drawings.
The Architect to be immediately notified of any discrepancies.
Copyright on this drawing retained by the Architect.

LEGEND

 Site Boundary

P2	17/08/22	AK	SH	Amended Plan	
P1	09/08/22	AK	SH	Initial Issue	
No.	Date	Dwn	Chk	App	Revision or reason for issue

Client
COMMUNITY ON SOLID GROUND

createitstudios
... leave an impression
Create It Studios (NW) Ltd
Universal Square
Devonshire Street North
Manchester
M12 6JH
info@createitstudios.co.uk

Project Title
Manley Park Sports & Community
Centre


Scale / North Point
1 : 100

Drawing Title
Existing Floor Plans


Drawing Number	Revision
A1452(01)AP002	P2
Drawing Status	
Preliminary	



1 Existing South Elevation
1 : 100

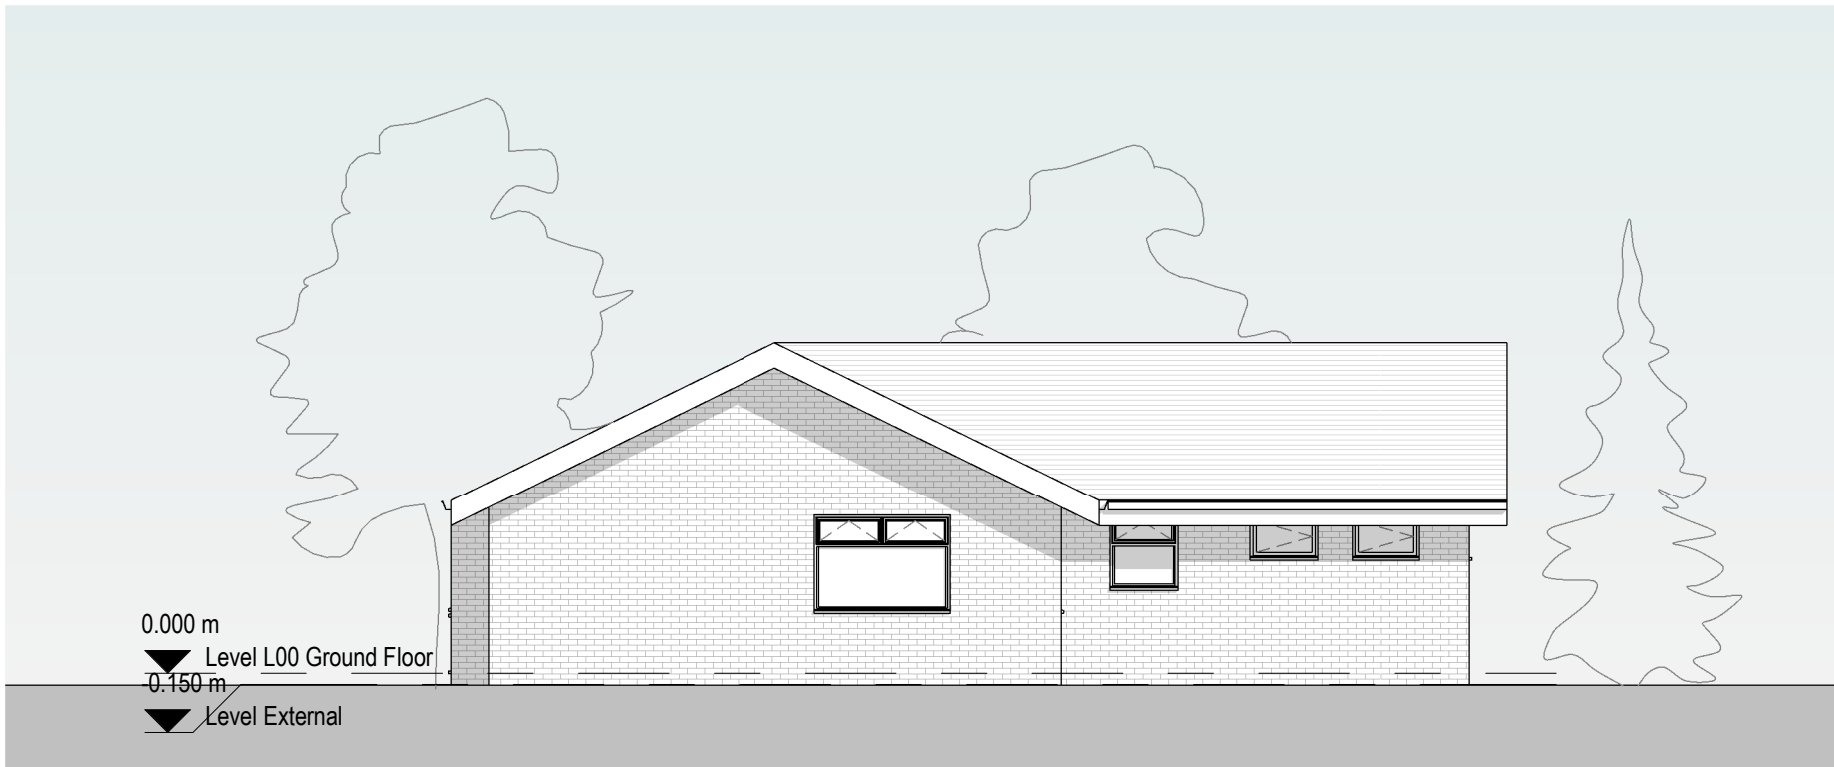

2 Existing East Elevation
1 : 100

 

General Notes

The Architect shall have no responsibility for any use made of this document other than for that which it was prepared and issued.

All dimensions should be checked on site. Do not scale from this drawing

To be read in conjunction with all other Consultant's drawings.

The Architect to be immediately notified of any discrepancies.

Copyright on this drawing retained by the Architect.

P2 17/08/22 AK SH Amended Plan

P1 09/08/22 AK SH Initial Issue

No. Date Dwn Chk App Revision or reason for issue

Client

COMMUNITY ON SOLID GROUND

createitstudios
... leave an impression

Create It Studios (NW) Ltd
Universal Square
Devonshire Street North
Manchester
M12 6JH
info@createitstudios.co.uk

Project Title

Manley Park Sports & Community
Centre

Scale / North Point

1 : 100


Drawing Title

Existing South & East Elevations


Drawing Number
A1452(01)AP003

Drawing Status
Preliminary

Revision
P2

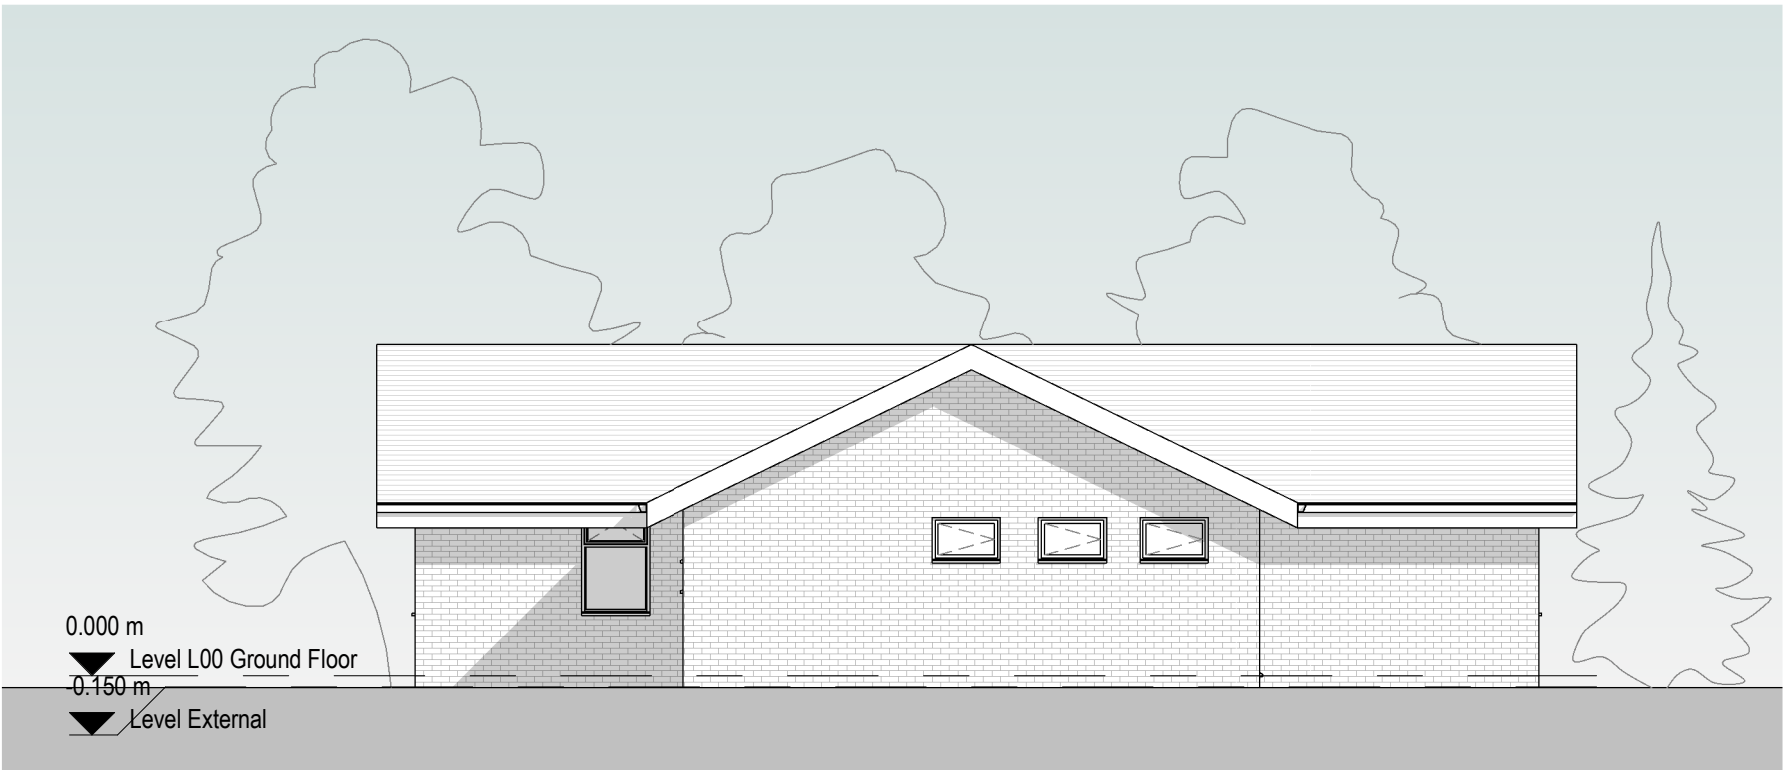

3 Existing North Elevation
1 : 100

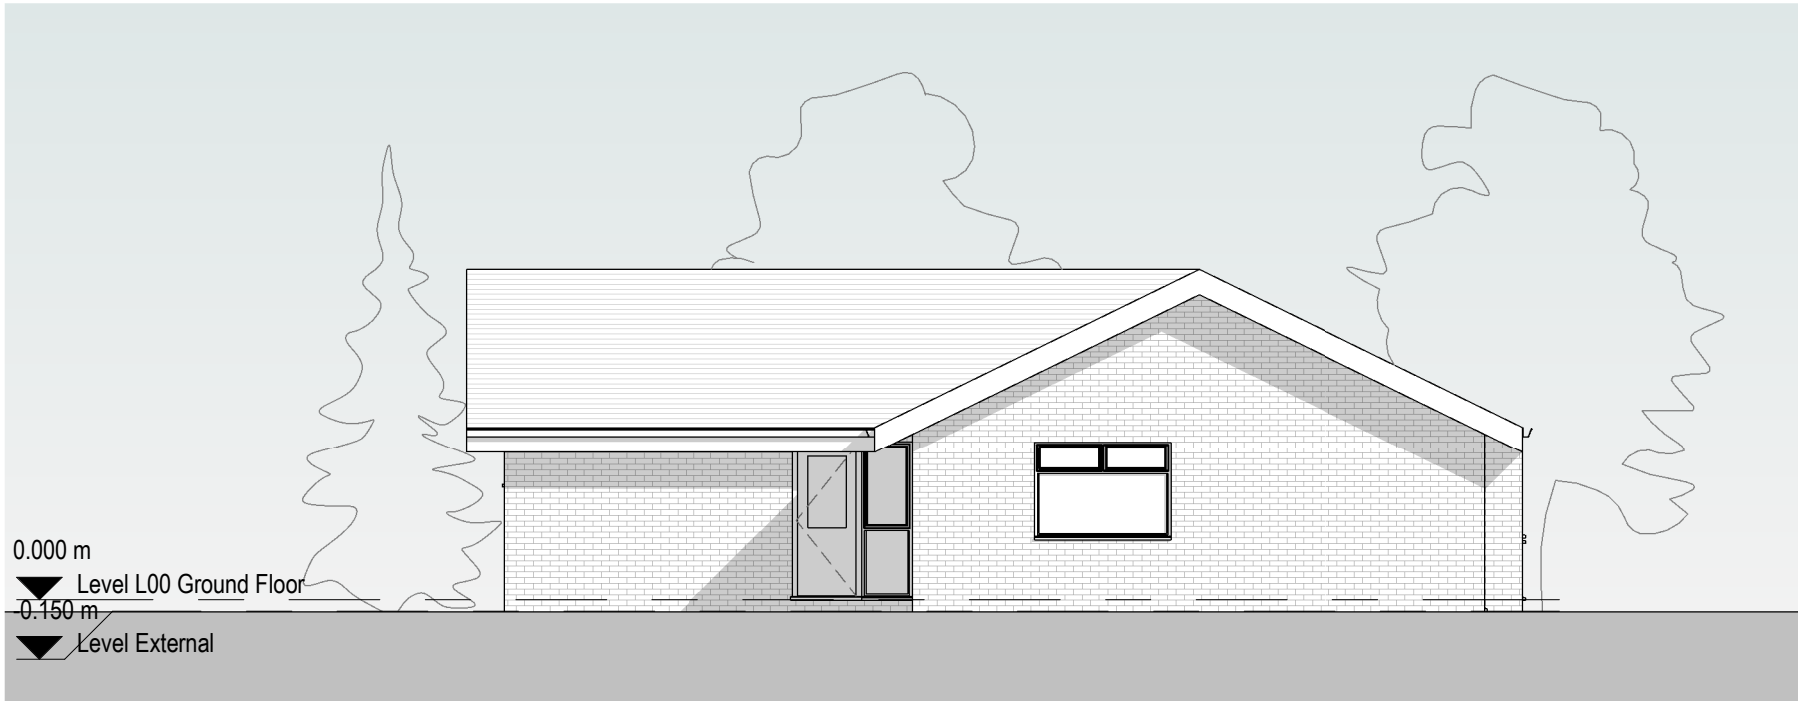

4 Existing West Elevation
1 : 100

General Notes

The Architect shall have no responsibility for any use made of this document other than for that which it was prepared and issued.

All dimensions should be checked on site. Do not scale from this drawing

To be read in conjunction with all other Consultant's drawings.

The Architect to be immediately notified of any discrepancies.

Copyright on this drawing retained by the Architect.

P2 17/08/22 AK SH Amended Plan

P1 09/08/22 AK SH Initial Issue

No. Date Dwn Chk App Revision or reason for issue

Client

COMMUNITY ON SOLID GROUND

createitstudios
... leave an impression

Create It Studios (NW) Ltd
Universal Square
Devonshire Street North
Manchester
M12 6JH

info@createitstudios.co.uk

Project Title

Manley Park Sports & Community
Centre

Scale / North Point

1 : 100

Drawing Title

Existing North & West Elevations

Drawing Number
A1452(01)AP004

Drawing Status
Preliminary

Revision
P2