



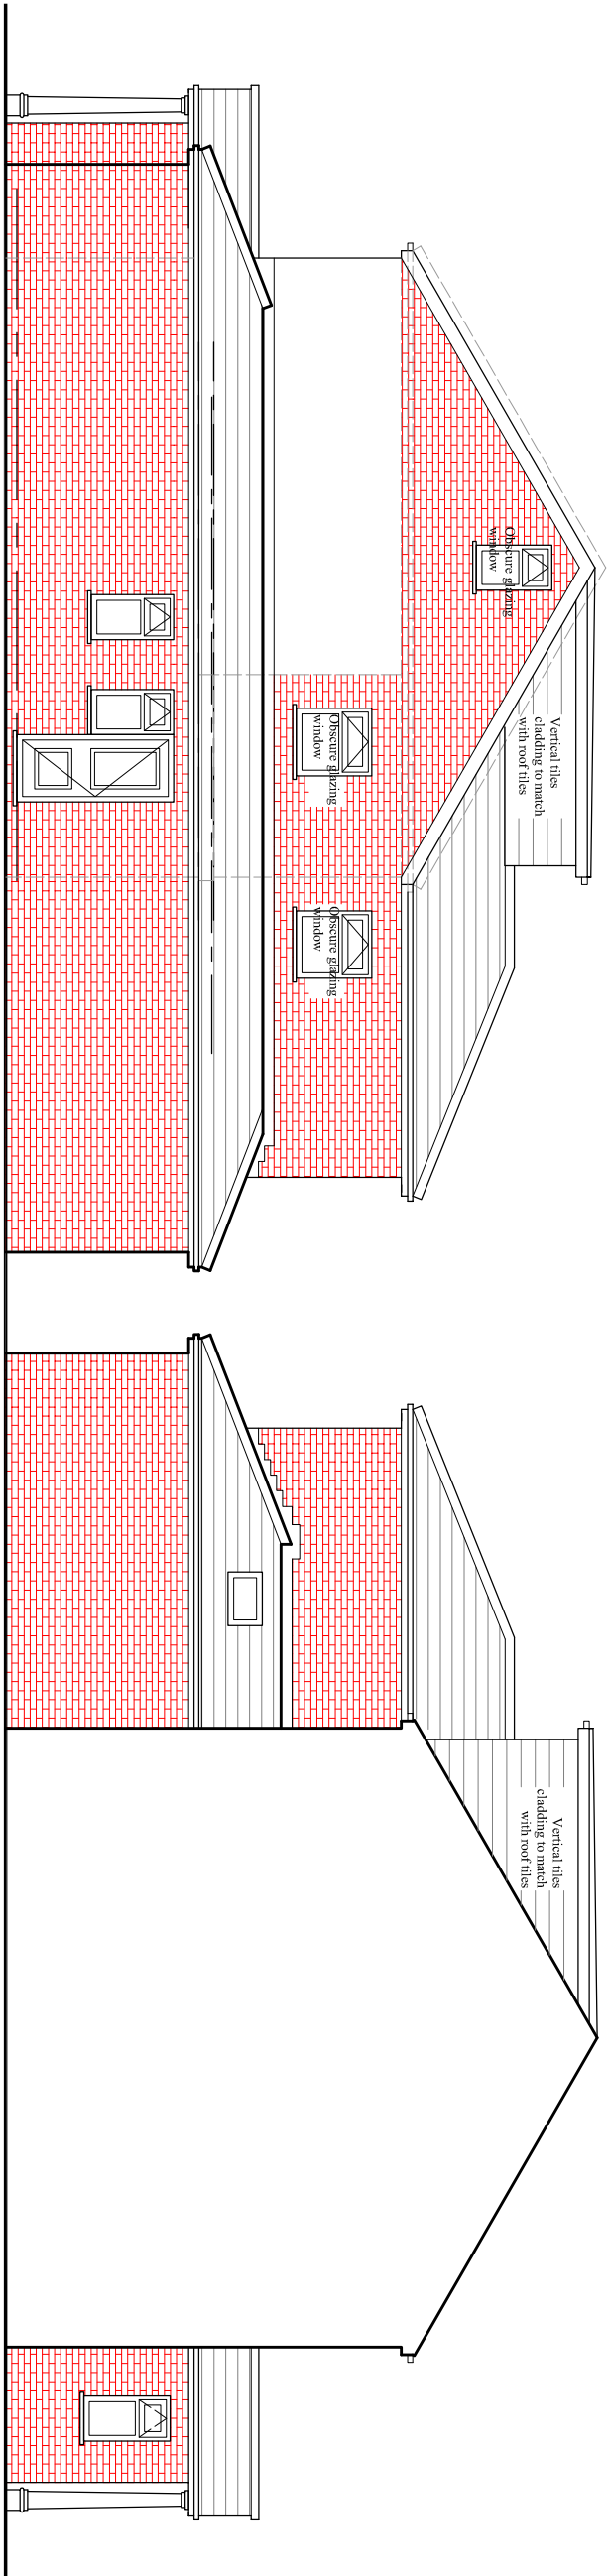

PROPOSED SIDE ELEVATION

PROPOSED SIDE ELEVATION

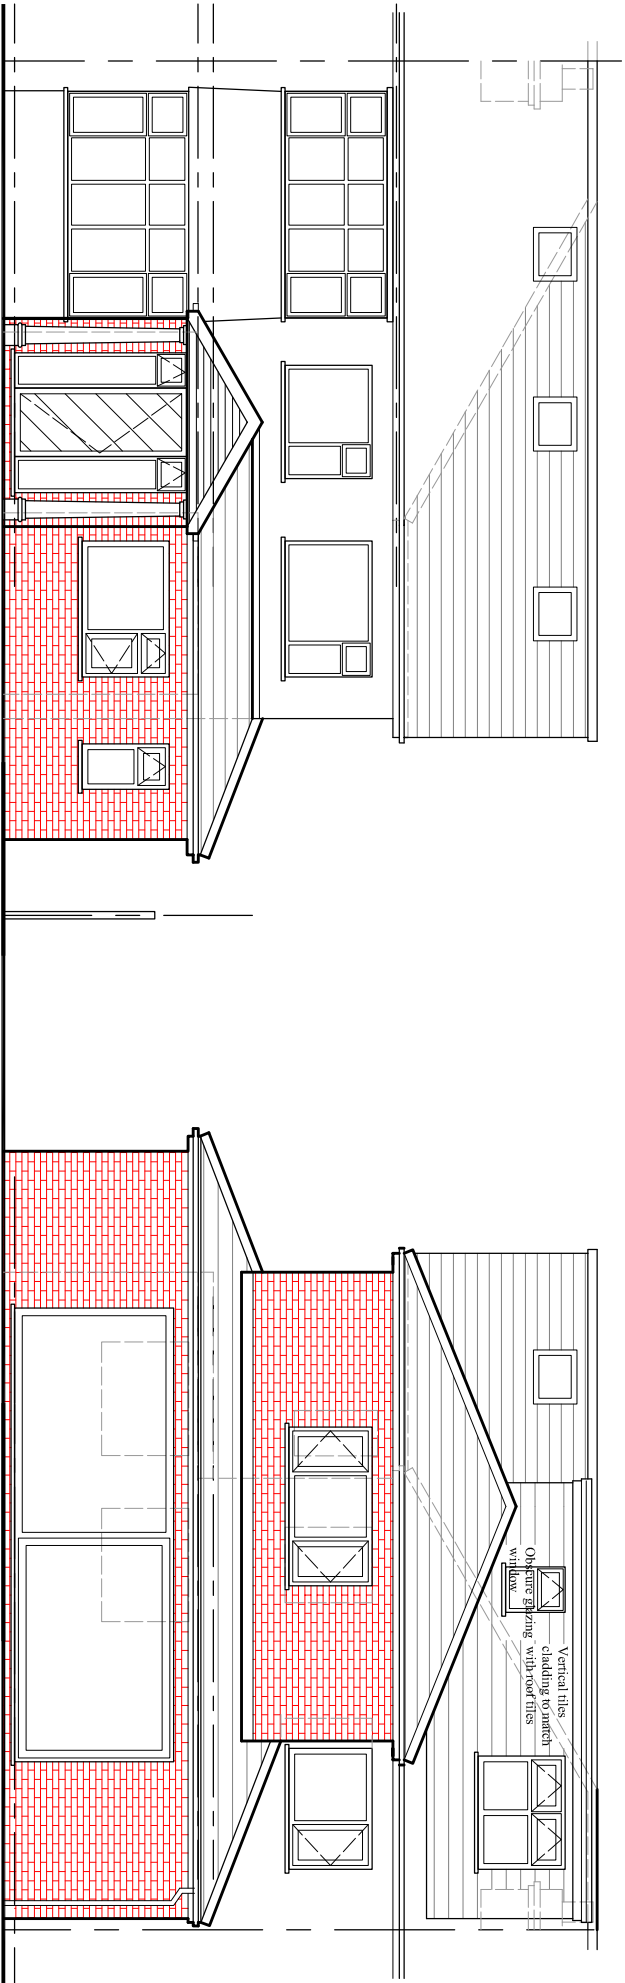

PROPOSED FRONT ELEVATION

PROPOSED REAR ELEVATION

PROJECT
71 Holliney, Peel Hall

CLIENT
Mr. Imran Mir

DRAWING TITLE

Proposed Elevation

JOB No DRAWING No

NA-P03

SCALE DATE REVISION
1:100@A3 Aug. 2022
DRAWN CHECKED BY -
NA

t: 0782 895 3405

e: niamat@hotmail.co.uk