


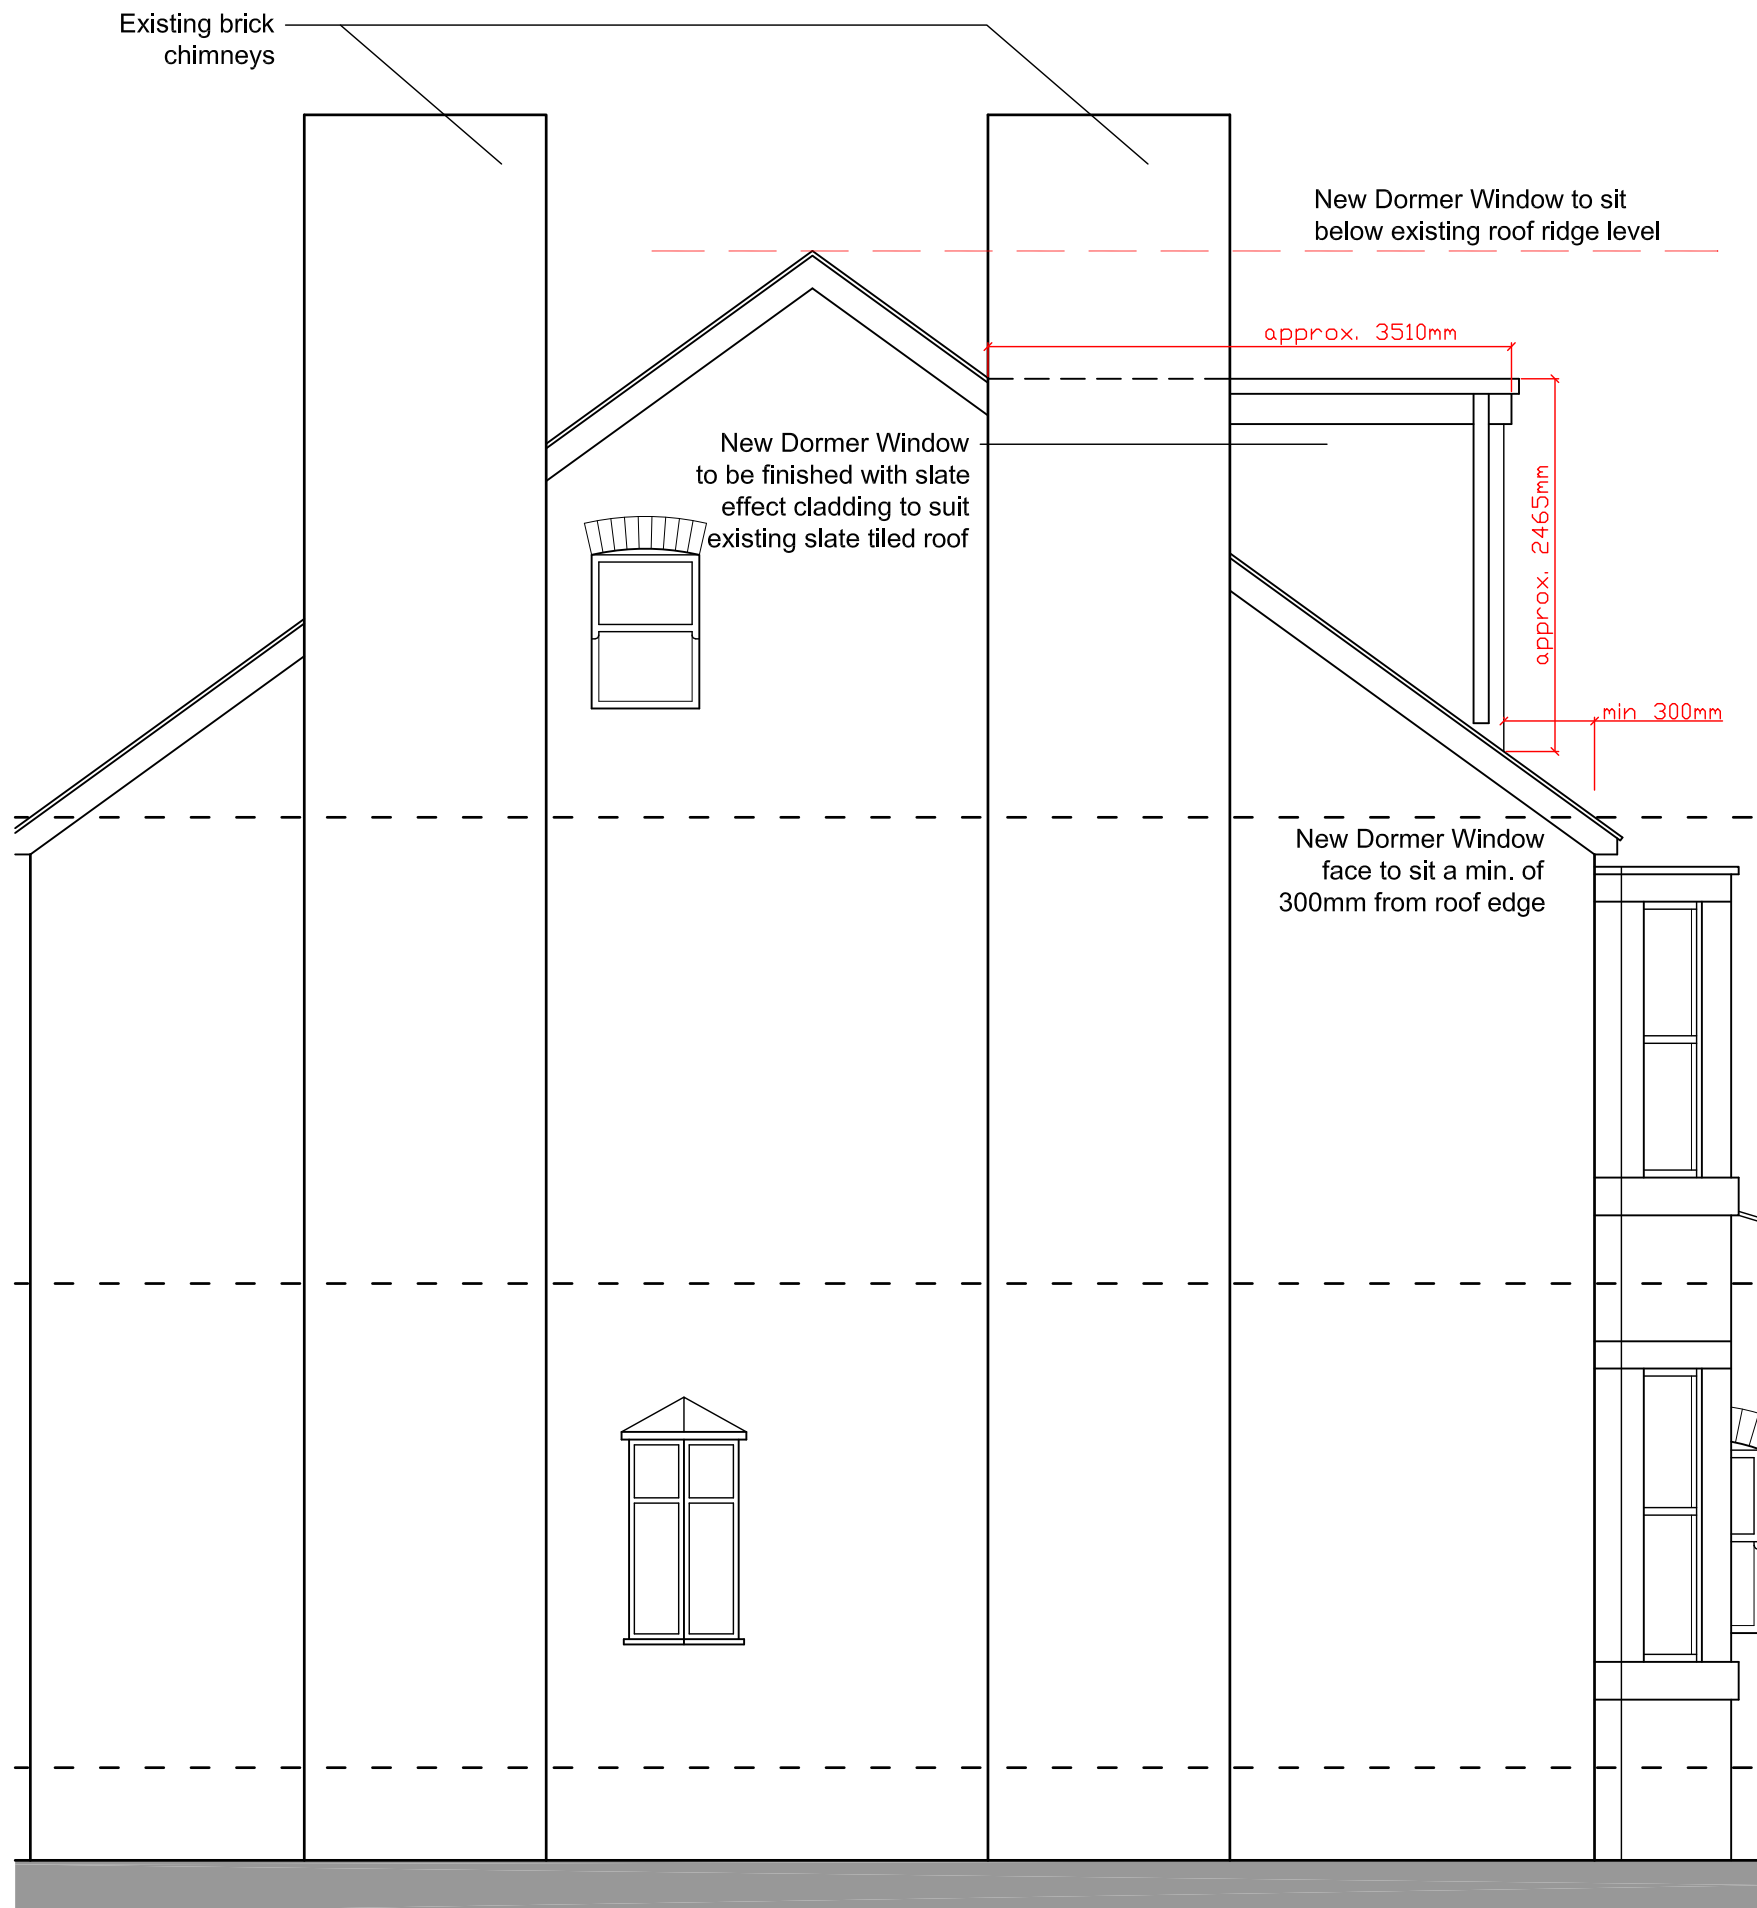

12 Egerton Road North
Proposed Side Elevation RevA
Scale 1:50 @ A3



12 Egerton Road North
Proposed Rear Elevation
Scale 1:50 @ A3