



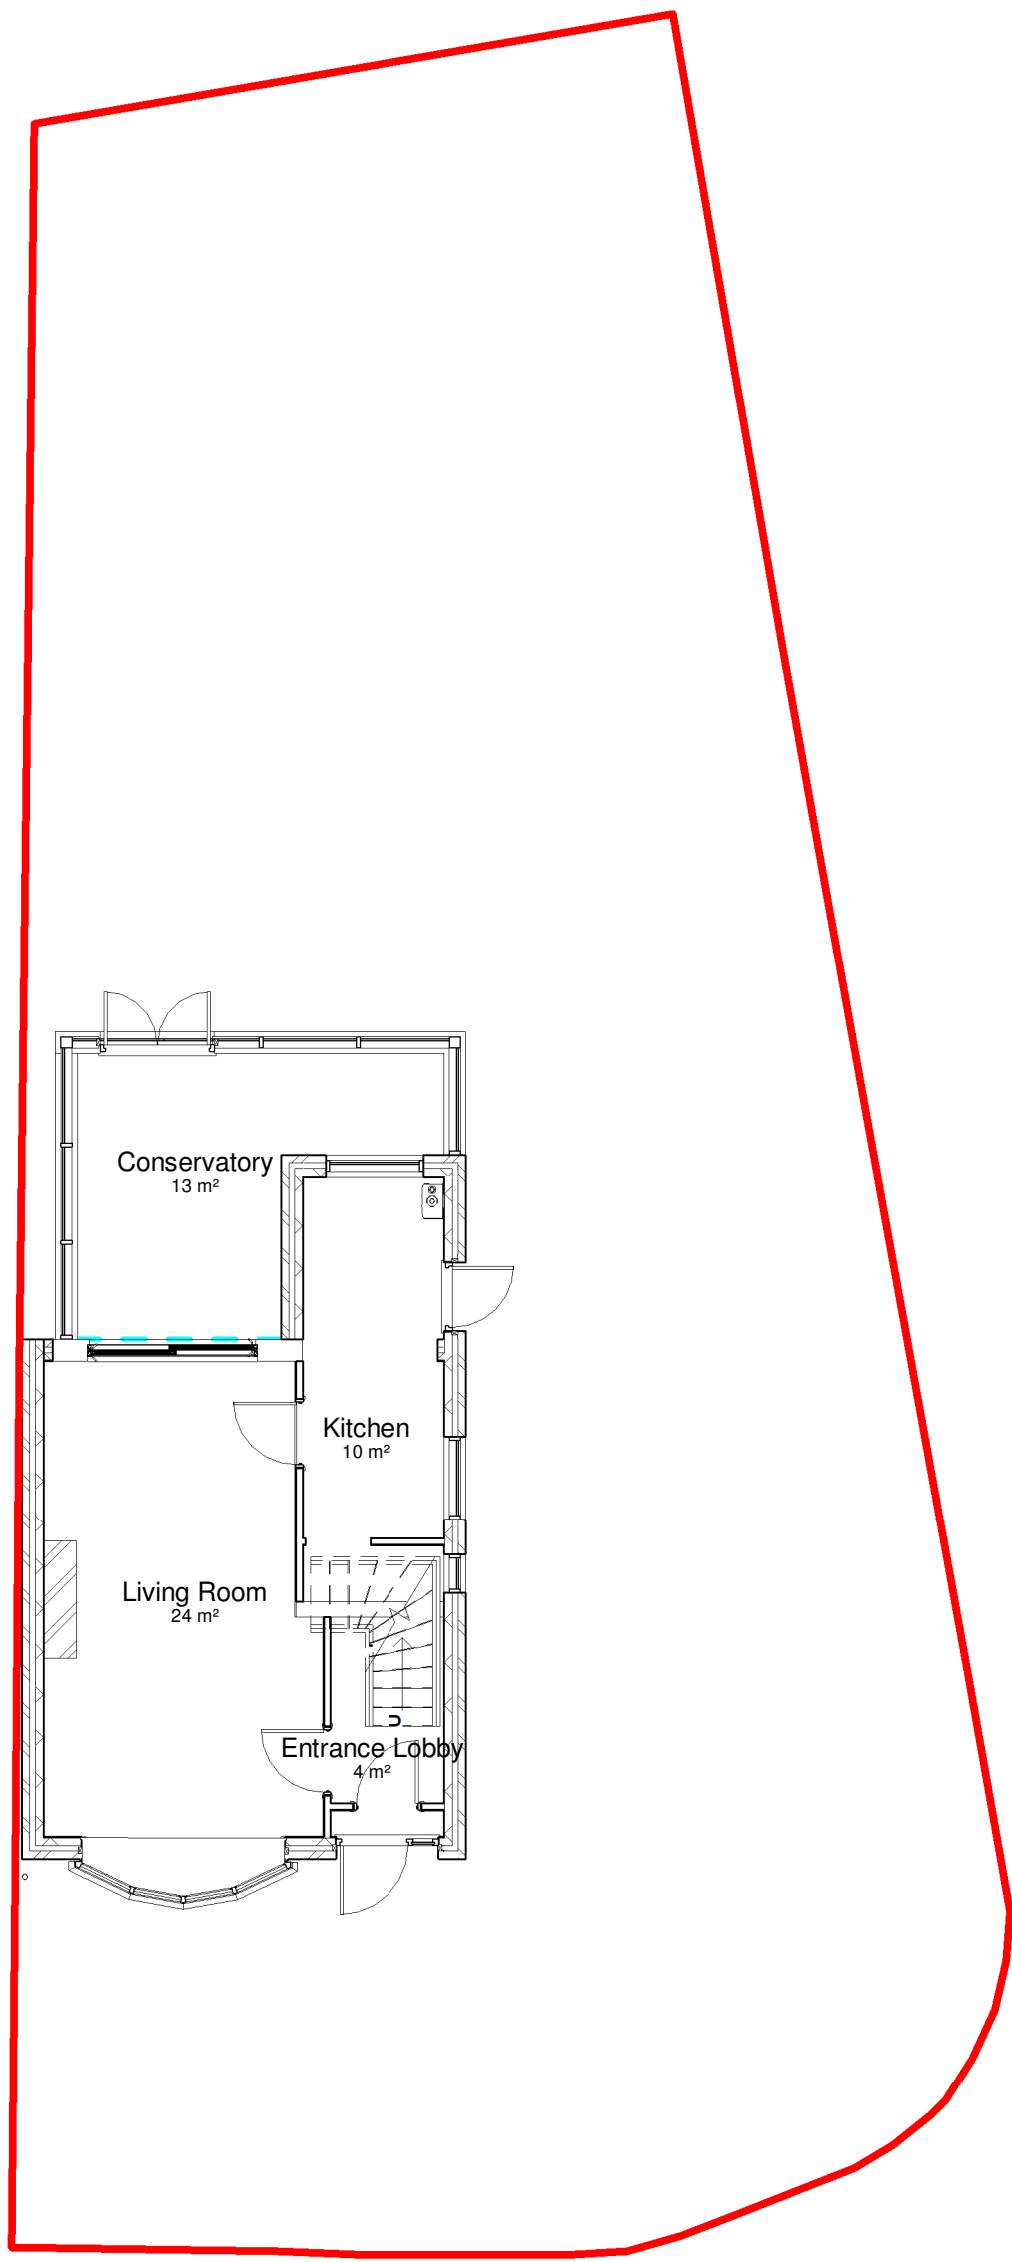


Existing Ground Floor
1 : 100

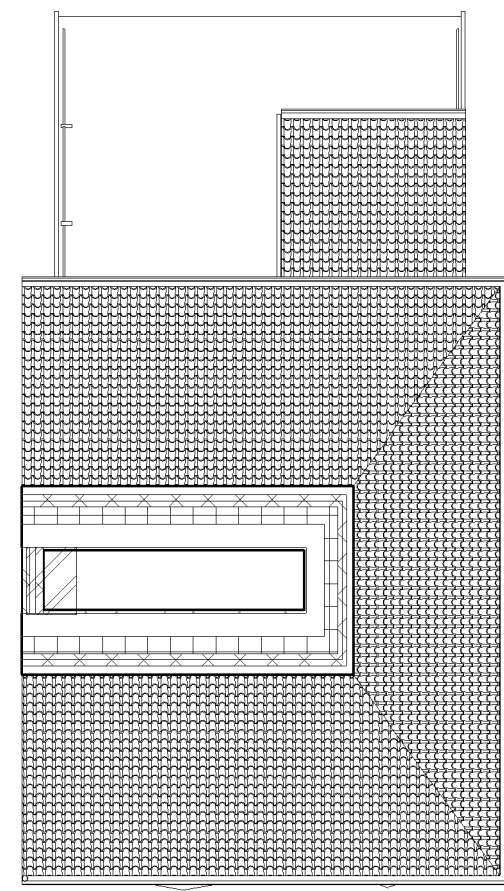


Existing Roof Plan
1 : 100




Existing East Elevation
1 : 100

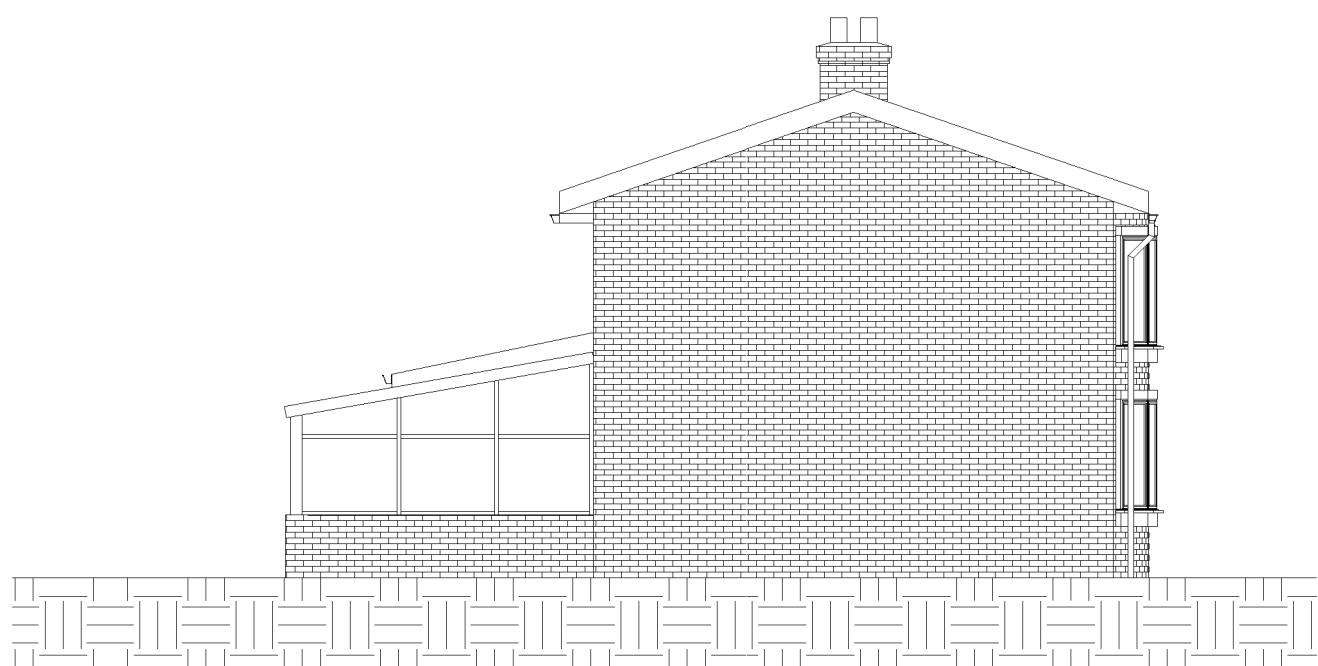

Existing South Elevation
1 : 100

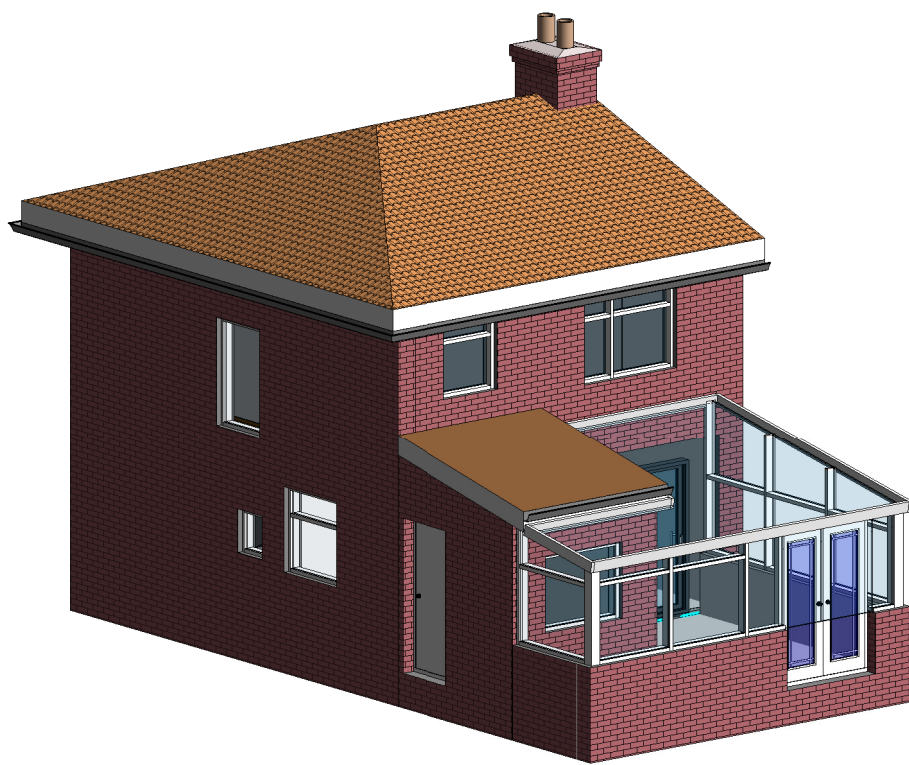


3D VIEW 2

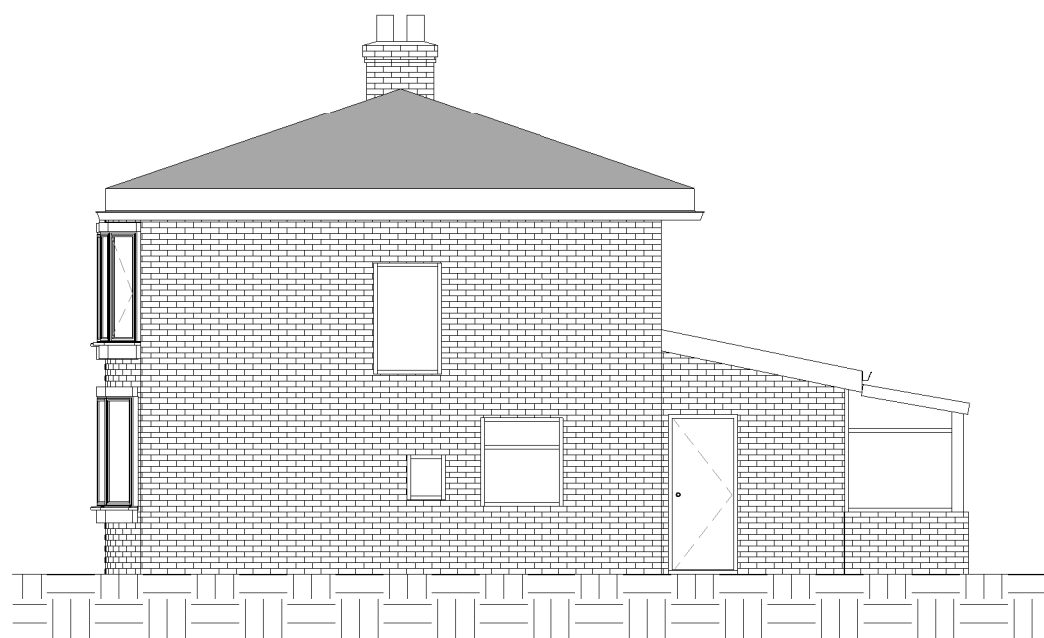

Existing North Elevation
1 : 100



Existing West Elevation
1 : 100

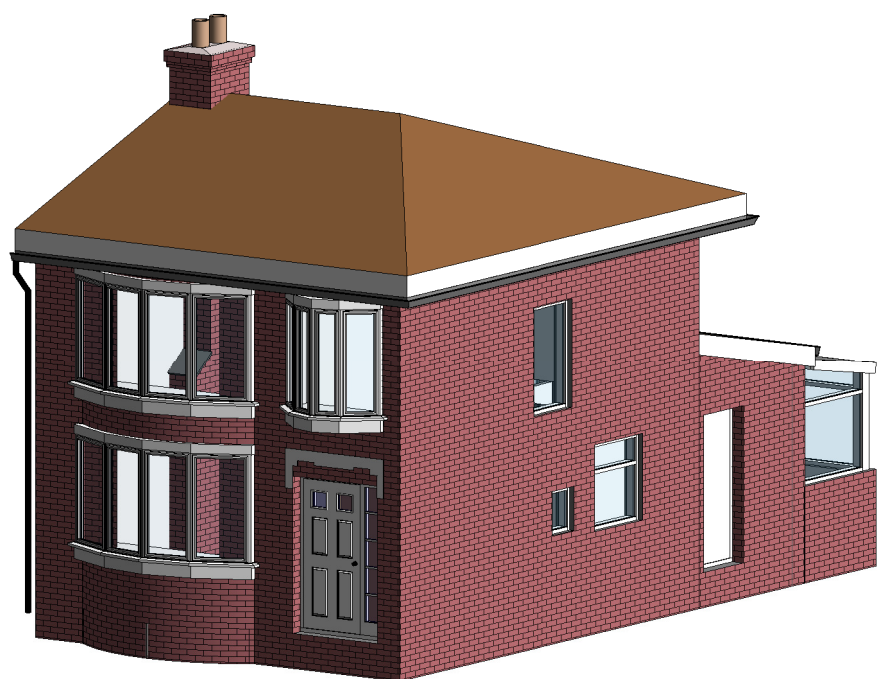

3D VIEW 1



Rev	Description	Date
P1	Issued for Planning	22/07/22

STATUS

PURPOSE OF ISSUE

S Begg Designs

S Begg - MCIAT BSc Hons
Architectural Designer
sakibbegg@hotmail.com
07742845476

PROJECT		
44 HEATON AVENUE WITHINGTON M20 4GW		
TITLE		
EXISTING PLANS & ELEVATIONS		
Cl MR KHEZRI & MRS MOHAMMED PANAH		
DRAWN BY SB	CHECKED BY SB	DATE 22/07/22
SCALE (@ A1) 1 : 100		PROJECT NUMBER SB-44-HEA
DRAWING NUMBER A100-02		REV P1