



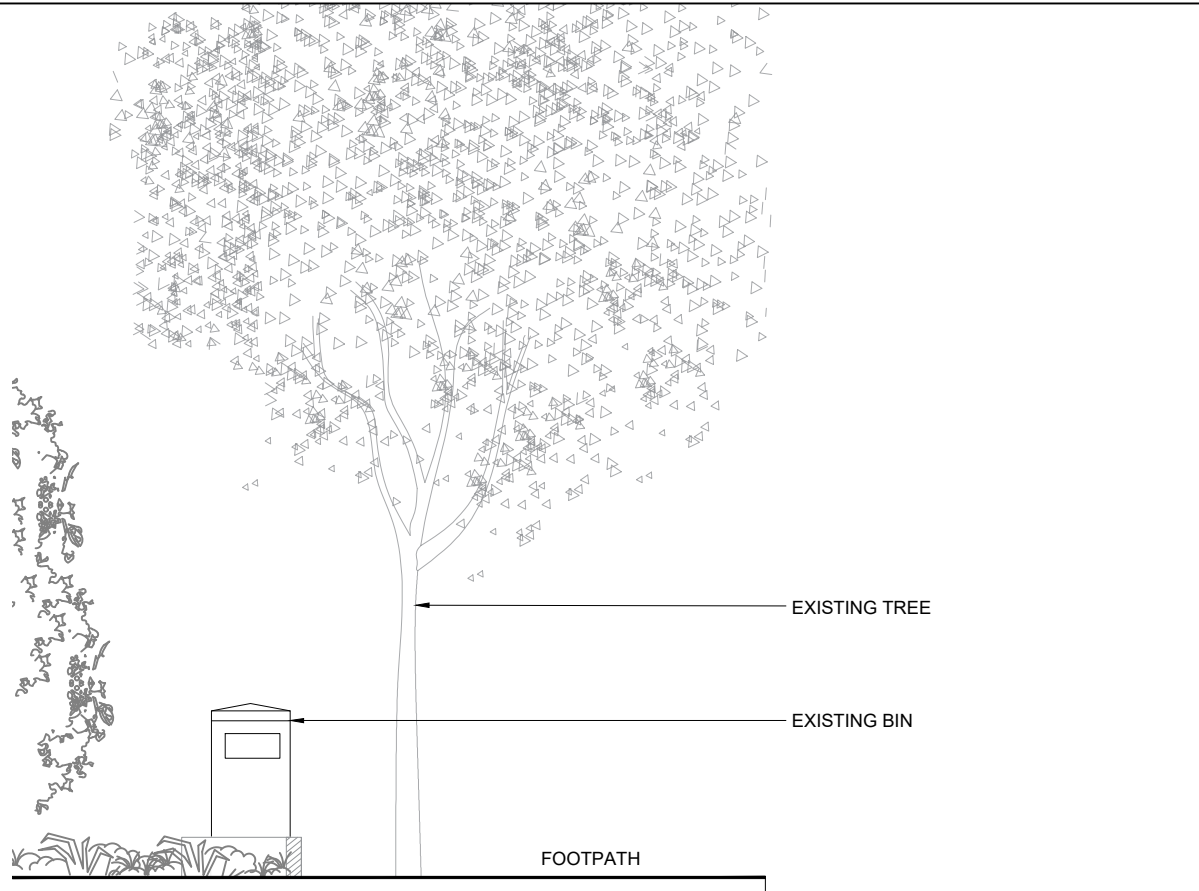


EXISTING FRONT ELEVATION
SCALE 1:50

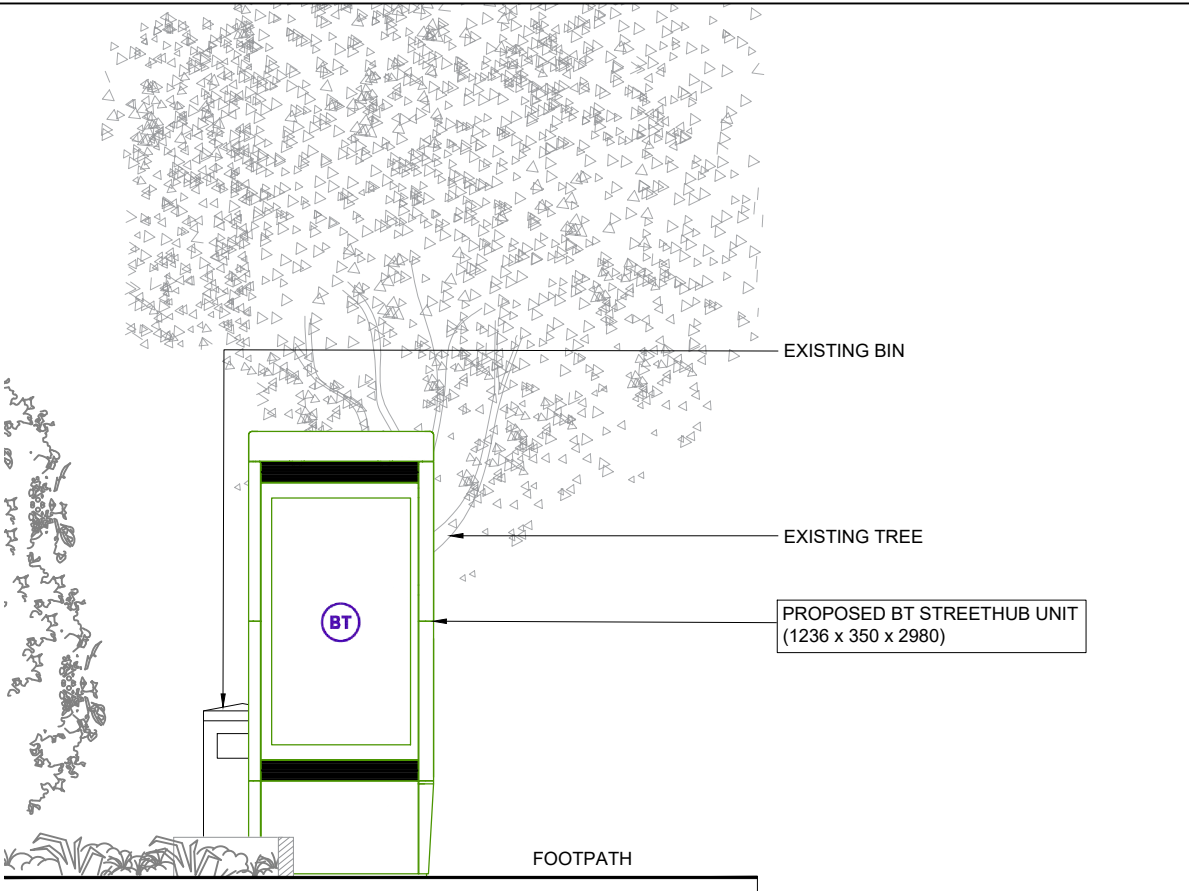

PROPOSED FRONT ELEVATION
SCALE 1:50



PROPOSED PHOTOMONTAGE
NTS

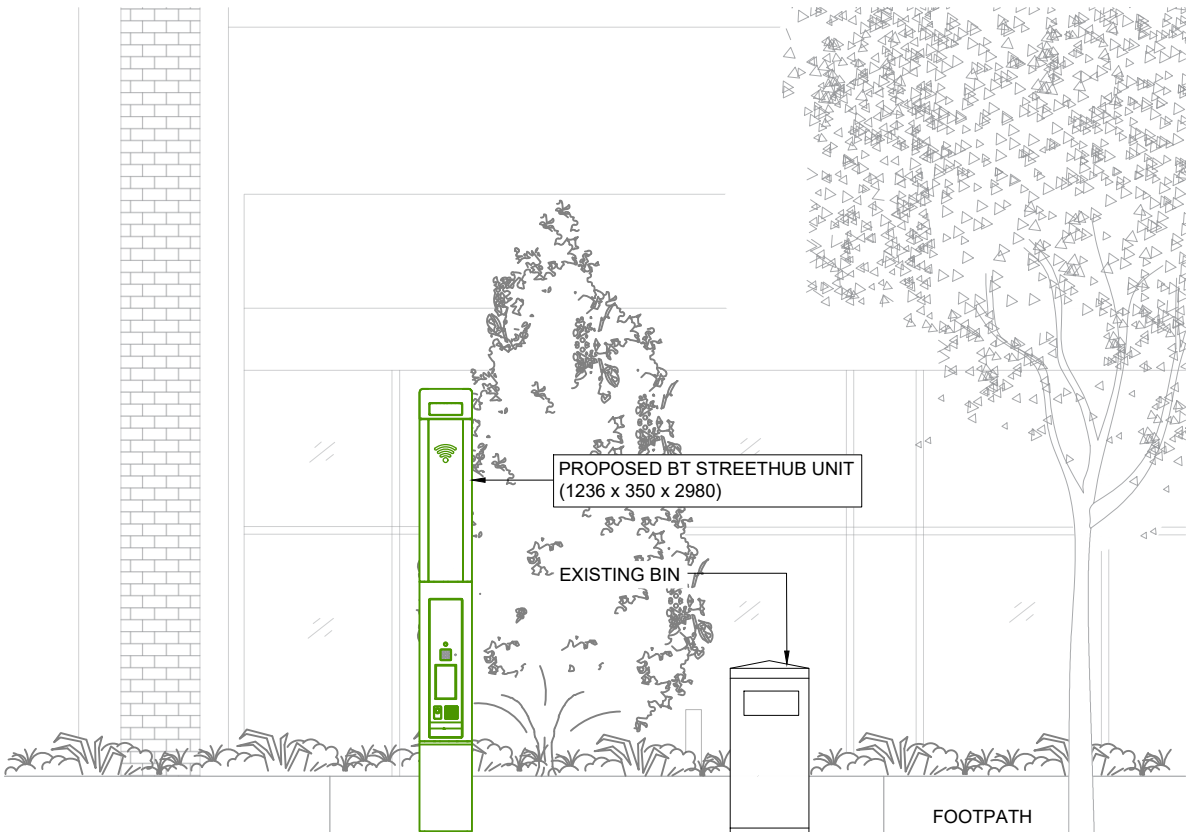

PROPOSED SIDE ELEVATION
SCALE 1:50

GENERAL NOTES

Use written dimensions only, do not scale from drawing. Use latest revision of all referenced information.

A	27.10.22	New BT Streethub Structure	MD	JE
Rev	Date	Description	Drawn	Chkd

Solutions30
Solutions for New Technologies

BT

Drg Status
PLANNING

Cell No. & Name

MAN106

Site Name & Address

Pavement o/s 414-416
Palatine Road, Northenden,
Wythenshawe, Manchester
M22 4JT

Drawing Title
EXISTING AND PROPOSED
ELEVATIONS

Scale	1:50	Date	27.10.2022
Drawn By	MD	Checked By	JE

Drawing Number	Revision
003	A