


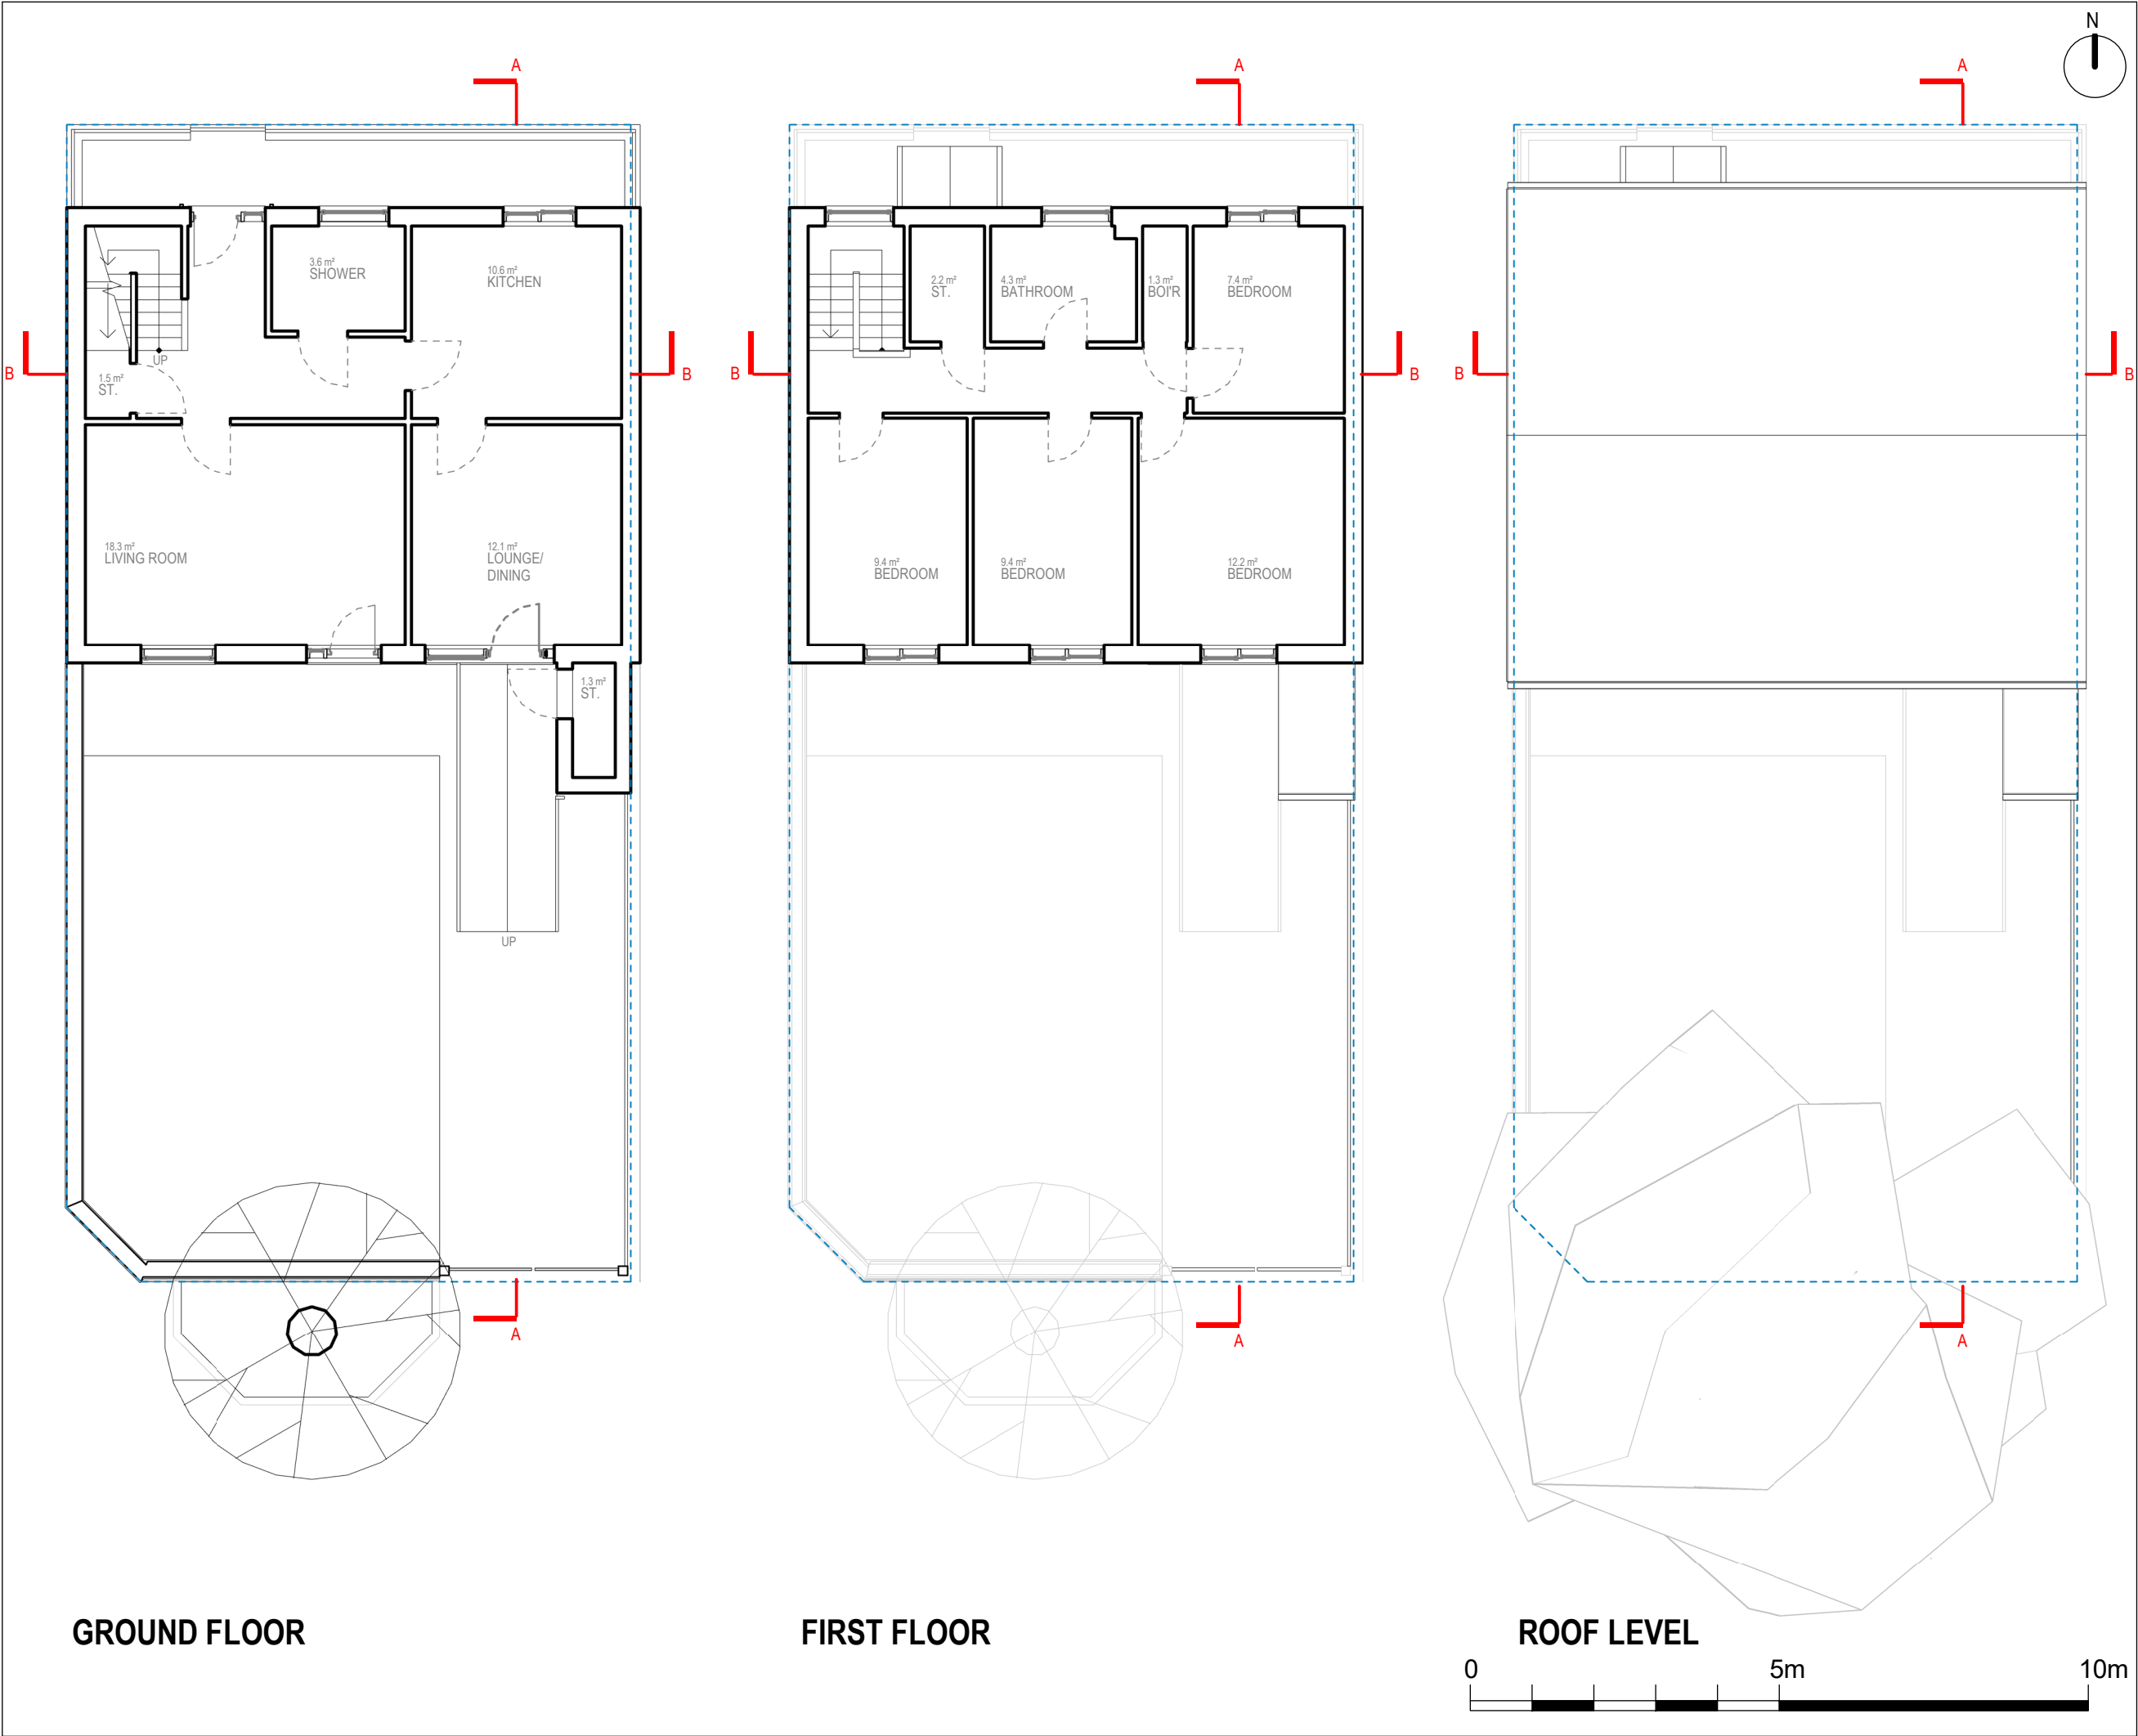

Written dimensions to be taken in preferences to scaled dimensions. The Contractor is responsible for checking all dimensions before work starts.

All work is to be carried out to the requirements, and to the satisfaction of the Local Authority.

These drawings are for planning purposes only

Any discrepancies to be brought to the attention of 4D Planning Consultants immediately.

Description

| Rev | Date | Description | by | chk |
|-----|------|-------------|----|-----|
|     |      |             |    |     |
|     |      |             |    |     |
|     |      |             |    |     |
|     |      |             |    |     |

**4D PLANNING™**  
Chartered Town Planners & Architectural Technicians

Architecture | Town Planning


T: 0203 1500 183    [www.GetMePlanning.com](http://www.GetMePlanning.com)

[www.GetMePlanning.com](http://www.GetMePlanning.com)



Client  
Mr Reza Shekarfroush

Project  
72 Raby St, Manchester  
M16 7JQ

|                                           |      |
|-------------------------------------------|------|
| Title<br>EXISTING DRAWINGS<br>FLOOR PLANS |      |
| Date: 15.09.2022                          | Rev: |
| Scale: 1:100@A3                           |      |
| Drawing No.4D-309 E 01                    |      |
| Drawn by : MAX                            |      |

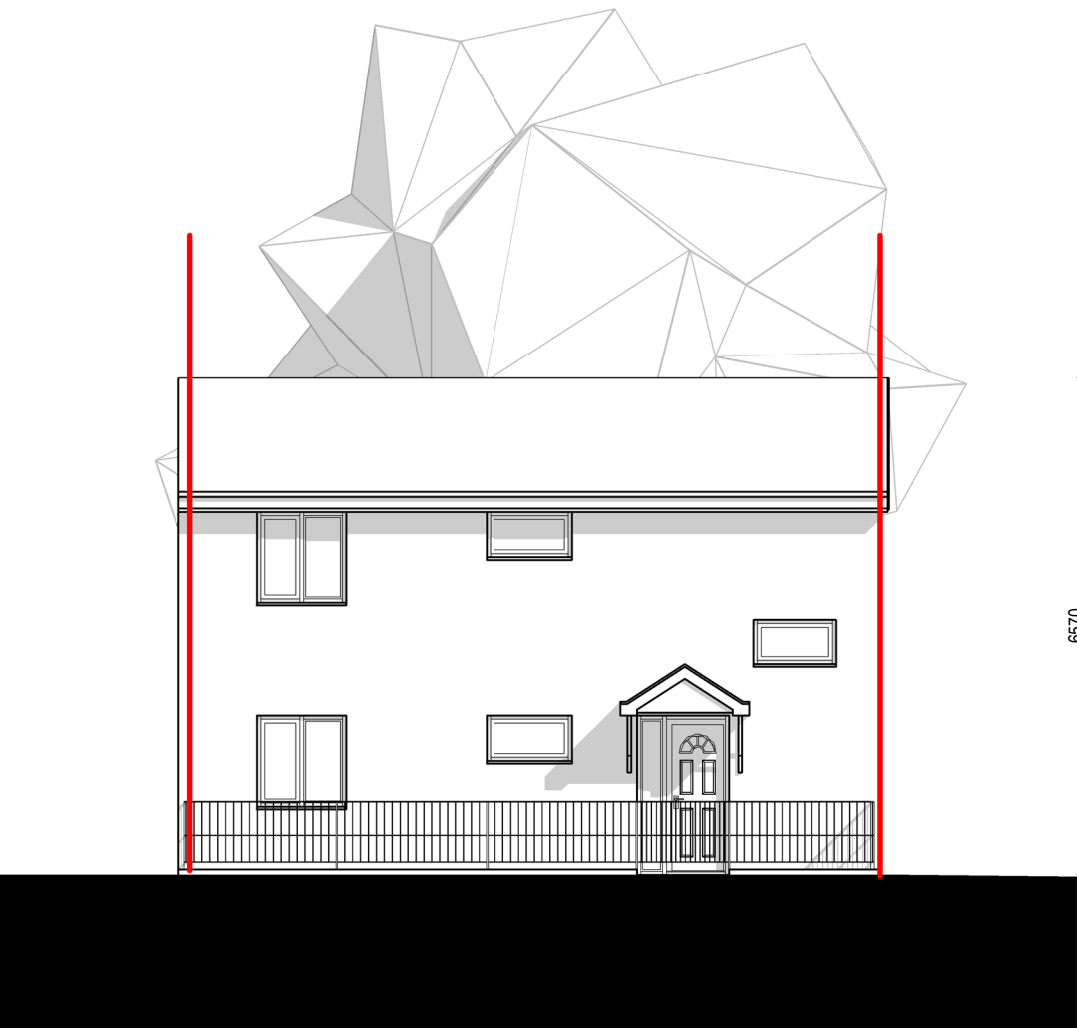

FRONT ELEVATION

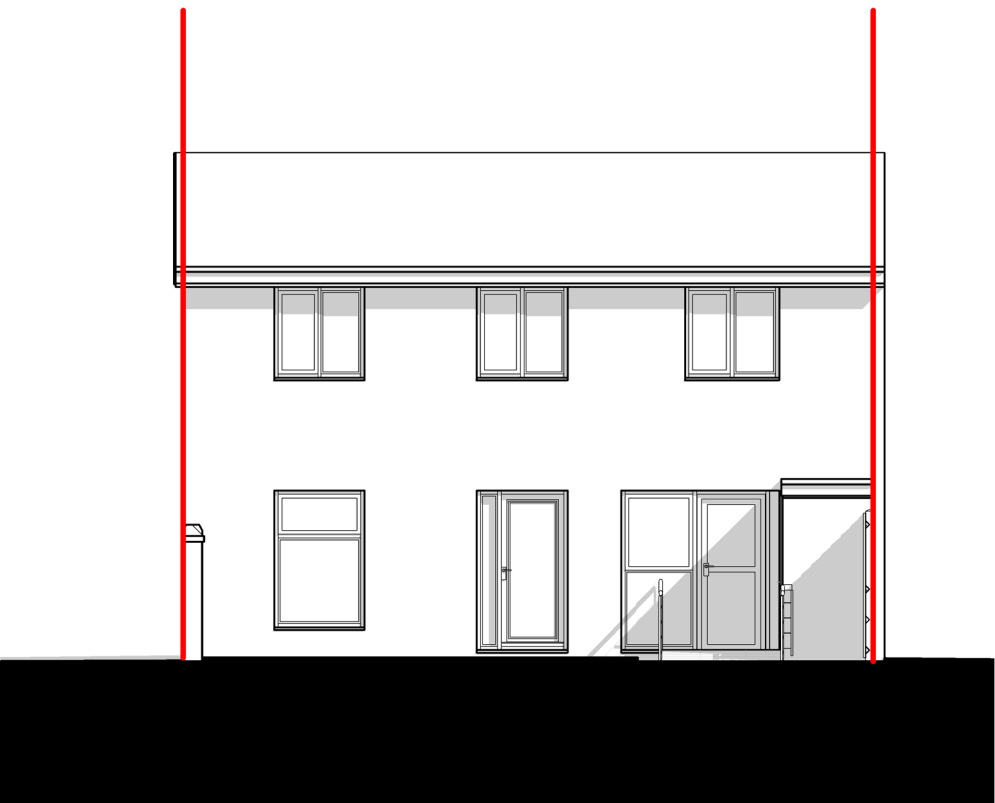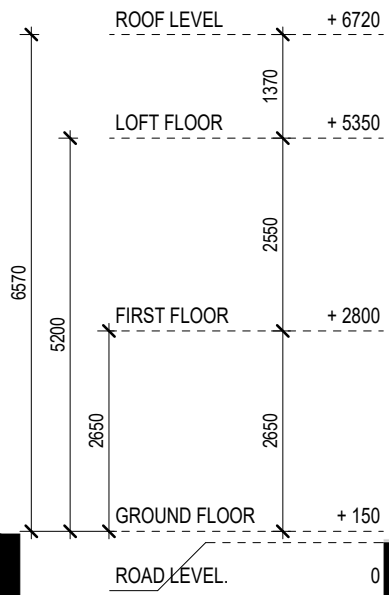

REAR ELEVATION



Written dimensions to be taken in preference to scaled dimensions. The Contractor is responsible for checking all dimensions before work starts.

All work is to be carried out to the requirements, and to the satisfaction of the Local Authority.

These drawings are for planning purposes only

Any discrepancies to be brought to the attention of 4D Planning Consultants immediately.

Description

| Rev | Date | Description | by | chk |
|-----|------|-------------|----|-----|
|     |      |             |    |     |
|     |      |             |    |     |
|     |      |             |    |     |
|     |      |             |    |     |

**4D PLANNING™**  
Chartered Town Planners & Architectural Technicians

Architecture | Town Planning

T: 0203 1500 183    [www.GetMePlanning.com](http://www.GetMePlanning.com)



[www.GetMePlanning.com](http://www.GetMePlanning.com)

Client  
Mr Reza Shekarfroush



Project  
72 Raby St, Manchester  
M16 7JQ

Title  
EXISTING DRAWINGS  
ELEVATIONS


|                         |      |
|-------------------------|------|
| Date: 15.09.2022        | Rev: |
| Scale: 1:100@A3         |      |
| Drawing No. 4D-309 E 02 |      |
| Drawn by : MAX          |      |

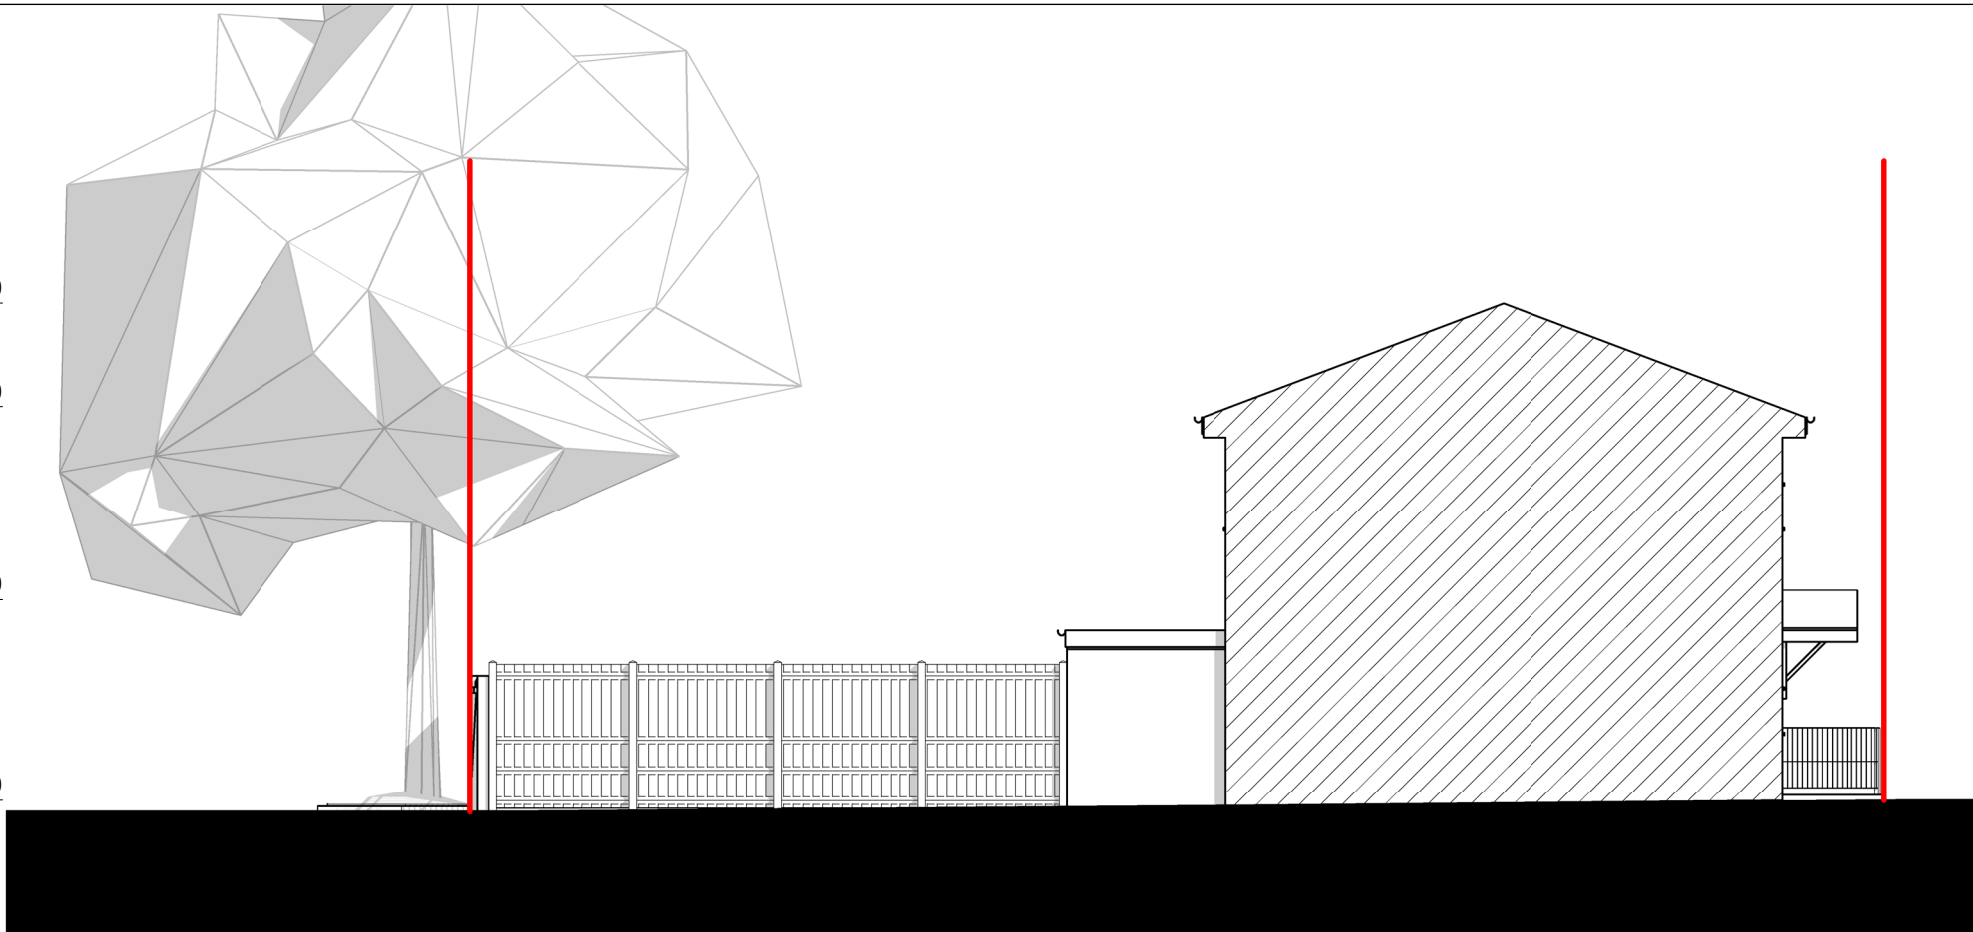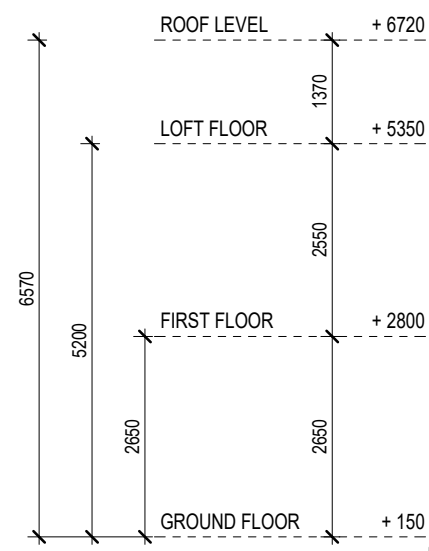

LEFT SIDE ELEVATION

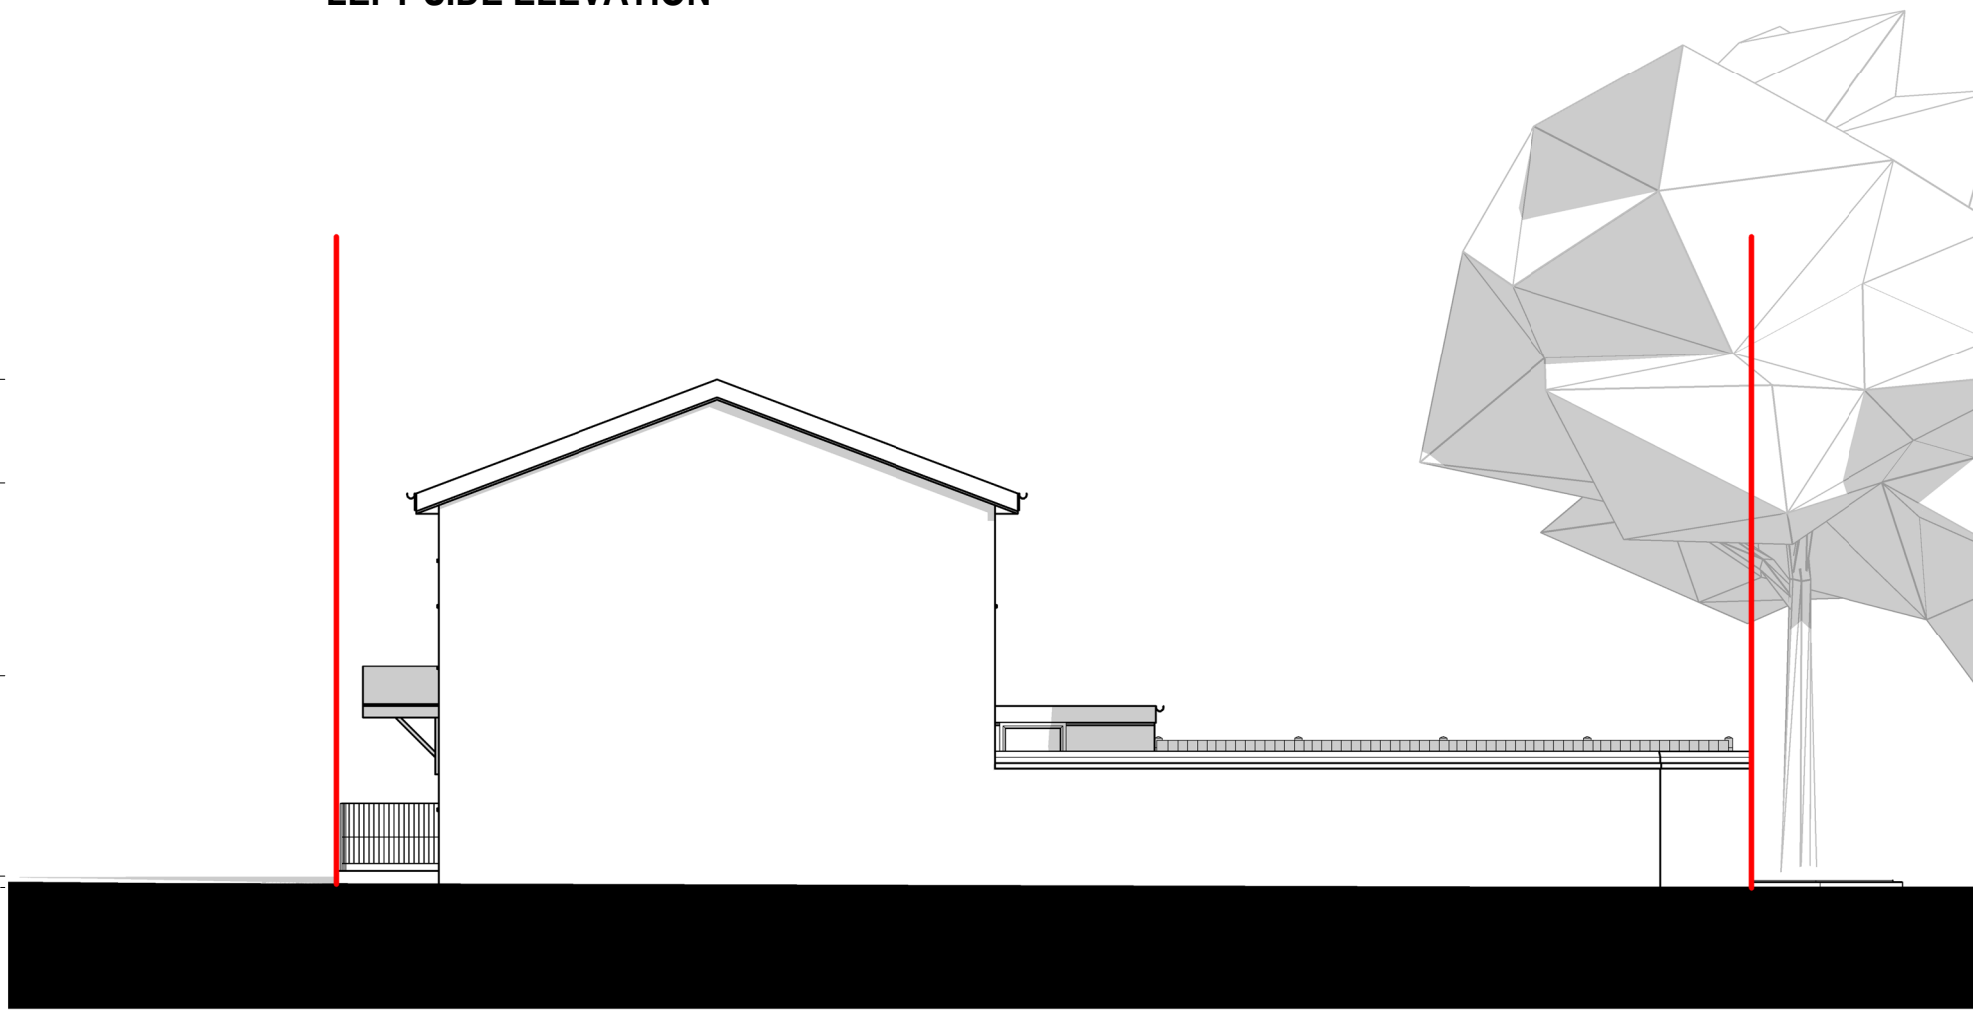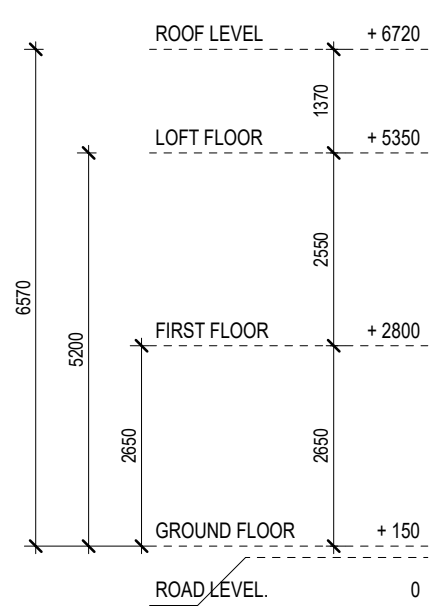

RIGHT SIDE ELEVATION

 

Written dimensions to be taken in preferences to scaled dimensions. The Contractor is responsible for checking all dimensions before work starts.

All work is to be carried out to the requirements, and to the satisfaction of the Local Authority.

These drawings are for planning purposes only

Any discrepancies to be brought to the attention of 4D Planning Consultants immediately.

Description

| Rev | Date | Description | by | chk |
|-----|------|-------------|----|-----|
|     |      |             |    |     |
|     |      |             |    |     |
|     |      |             |    |     |
|     |      |             |    |     |

**4D PLANNING™**  
Chartered Town Planners & Architectural Technicians

Architecture | Town Planning

T: 0203 1500 183    [www.GetMePlanning.com](http://www.GetMePlanning.com)


[www.GetMePlanning.com](http://www.GetMePlanning.com)

Client  
Mr Reza Shekarfroush

Project  
72 Raby St, Manchester  
M16 7JQ

Title  
EXISTING DRAWINGS  
ELEVATIONS

|                        |      |
|------------------------|------|
| Date: 15.09.2022       | Rev: |
| Scale: 1:100@A3        |      |
| Drawing No.4D-309 E 03 |      |
| Drawn by : MAX         |      |

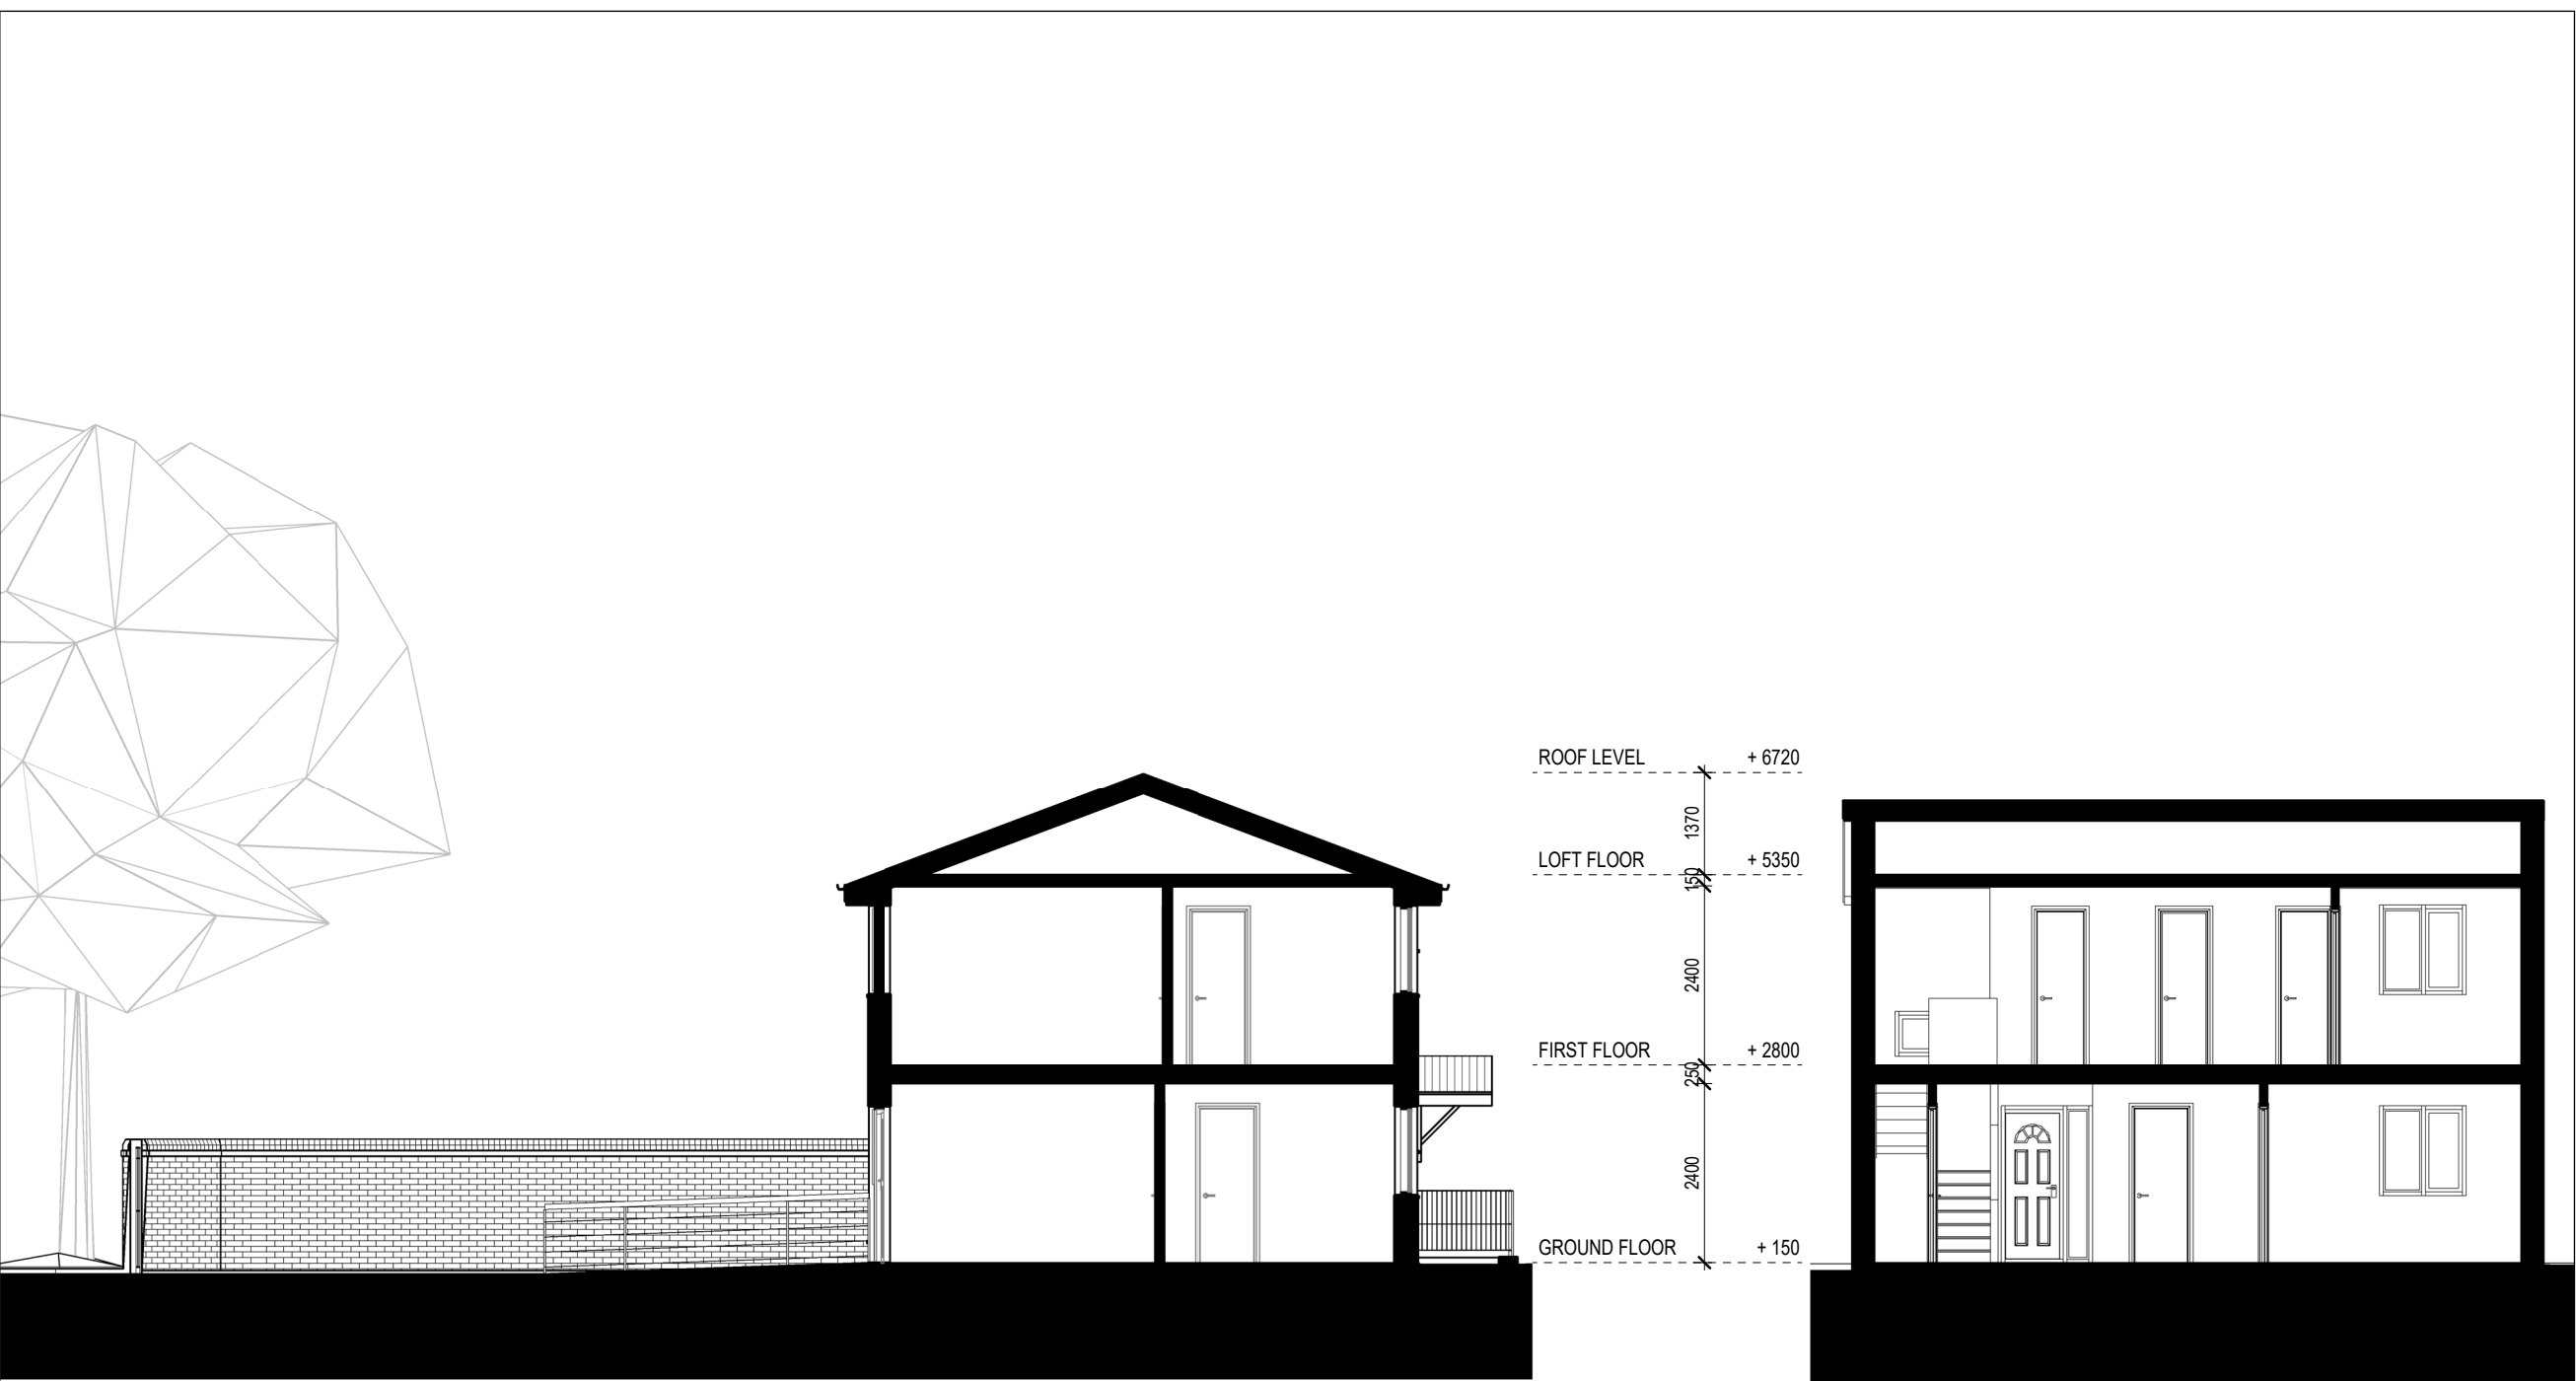

SECTION AA

SECTION BB

Written dimensions to be taken in preferences to scaled dimensions. The Contractor is responsible for checking all dimensions before work starts.

All work is to be carried out to the requirements, and to the satisfaction of the Local Authority.

These drawings are for planning purposes only

Any discrepancies to be brought to the attention of 4D Planning Consultants immediately.

Description

| Rev | Date | Description | by | chk |
|-----|------|-------------|----|-----|
|     |      |             |    |     |
|     |      |             |    |     |
|     |      |             |    |     |
|     |      |             |    |     |

**4D PLANNING™**  
Chartered Town Planners & Architectural Technicians

Architecture | Town Planning

T: 0203 1500 183    [www.GetMePlanning.com](http://www.GetMePlanning.com)


[www.GetMePlanning.com](http://www.GetMePlanning.com)

Client  
Mr Reza Shekarfroush

Project  
72 Raby St, Manchester  
M16 7JQ

Title  
EXISTING DRAWINGS  
SECTIONS

|                        |      |
|------------------------|------|
| Date: 15.09.2022       | Rev: |
| Scale: 1:100@A3        |      |
| Drawing No.4D-309 E 04 |      |
| Drawn by : MAX         |      |

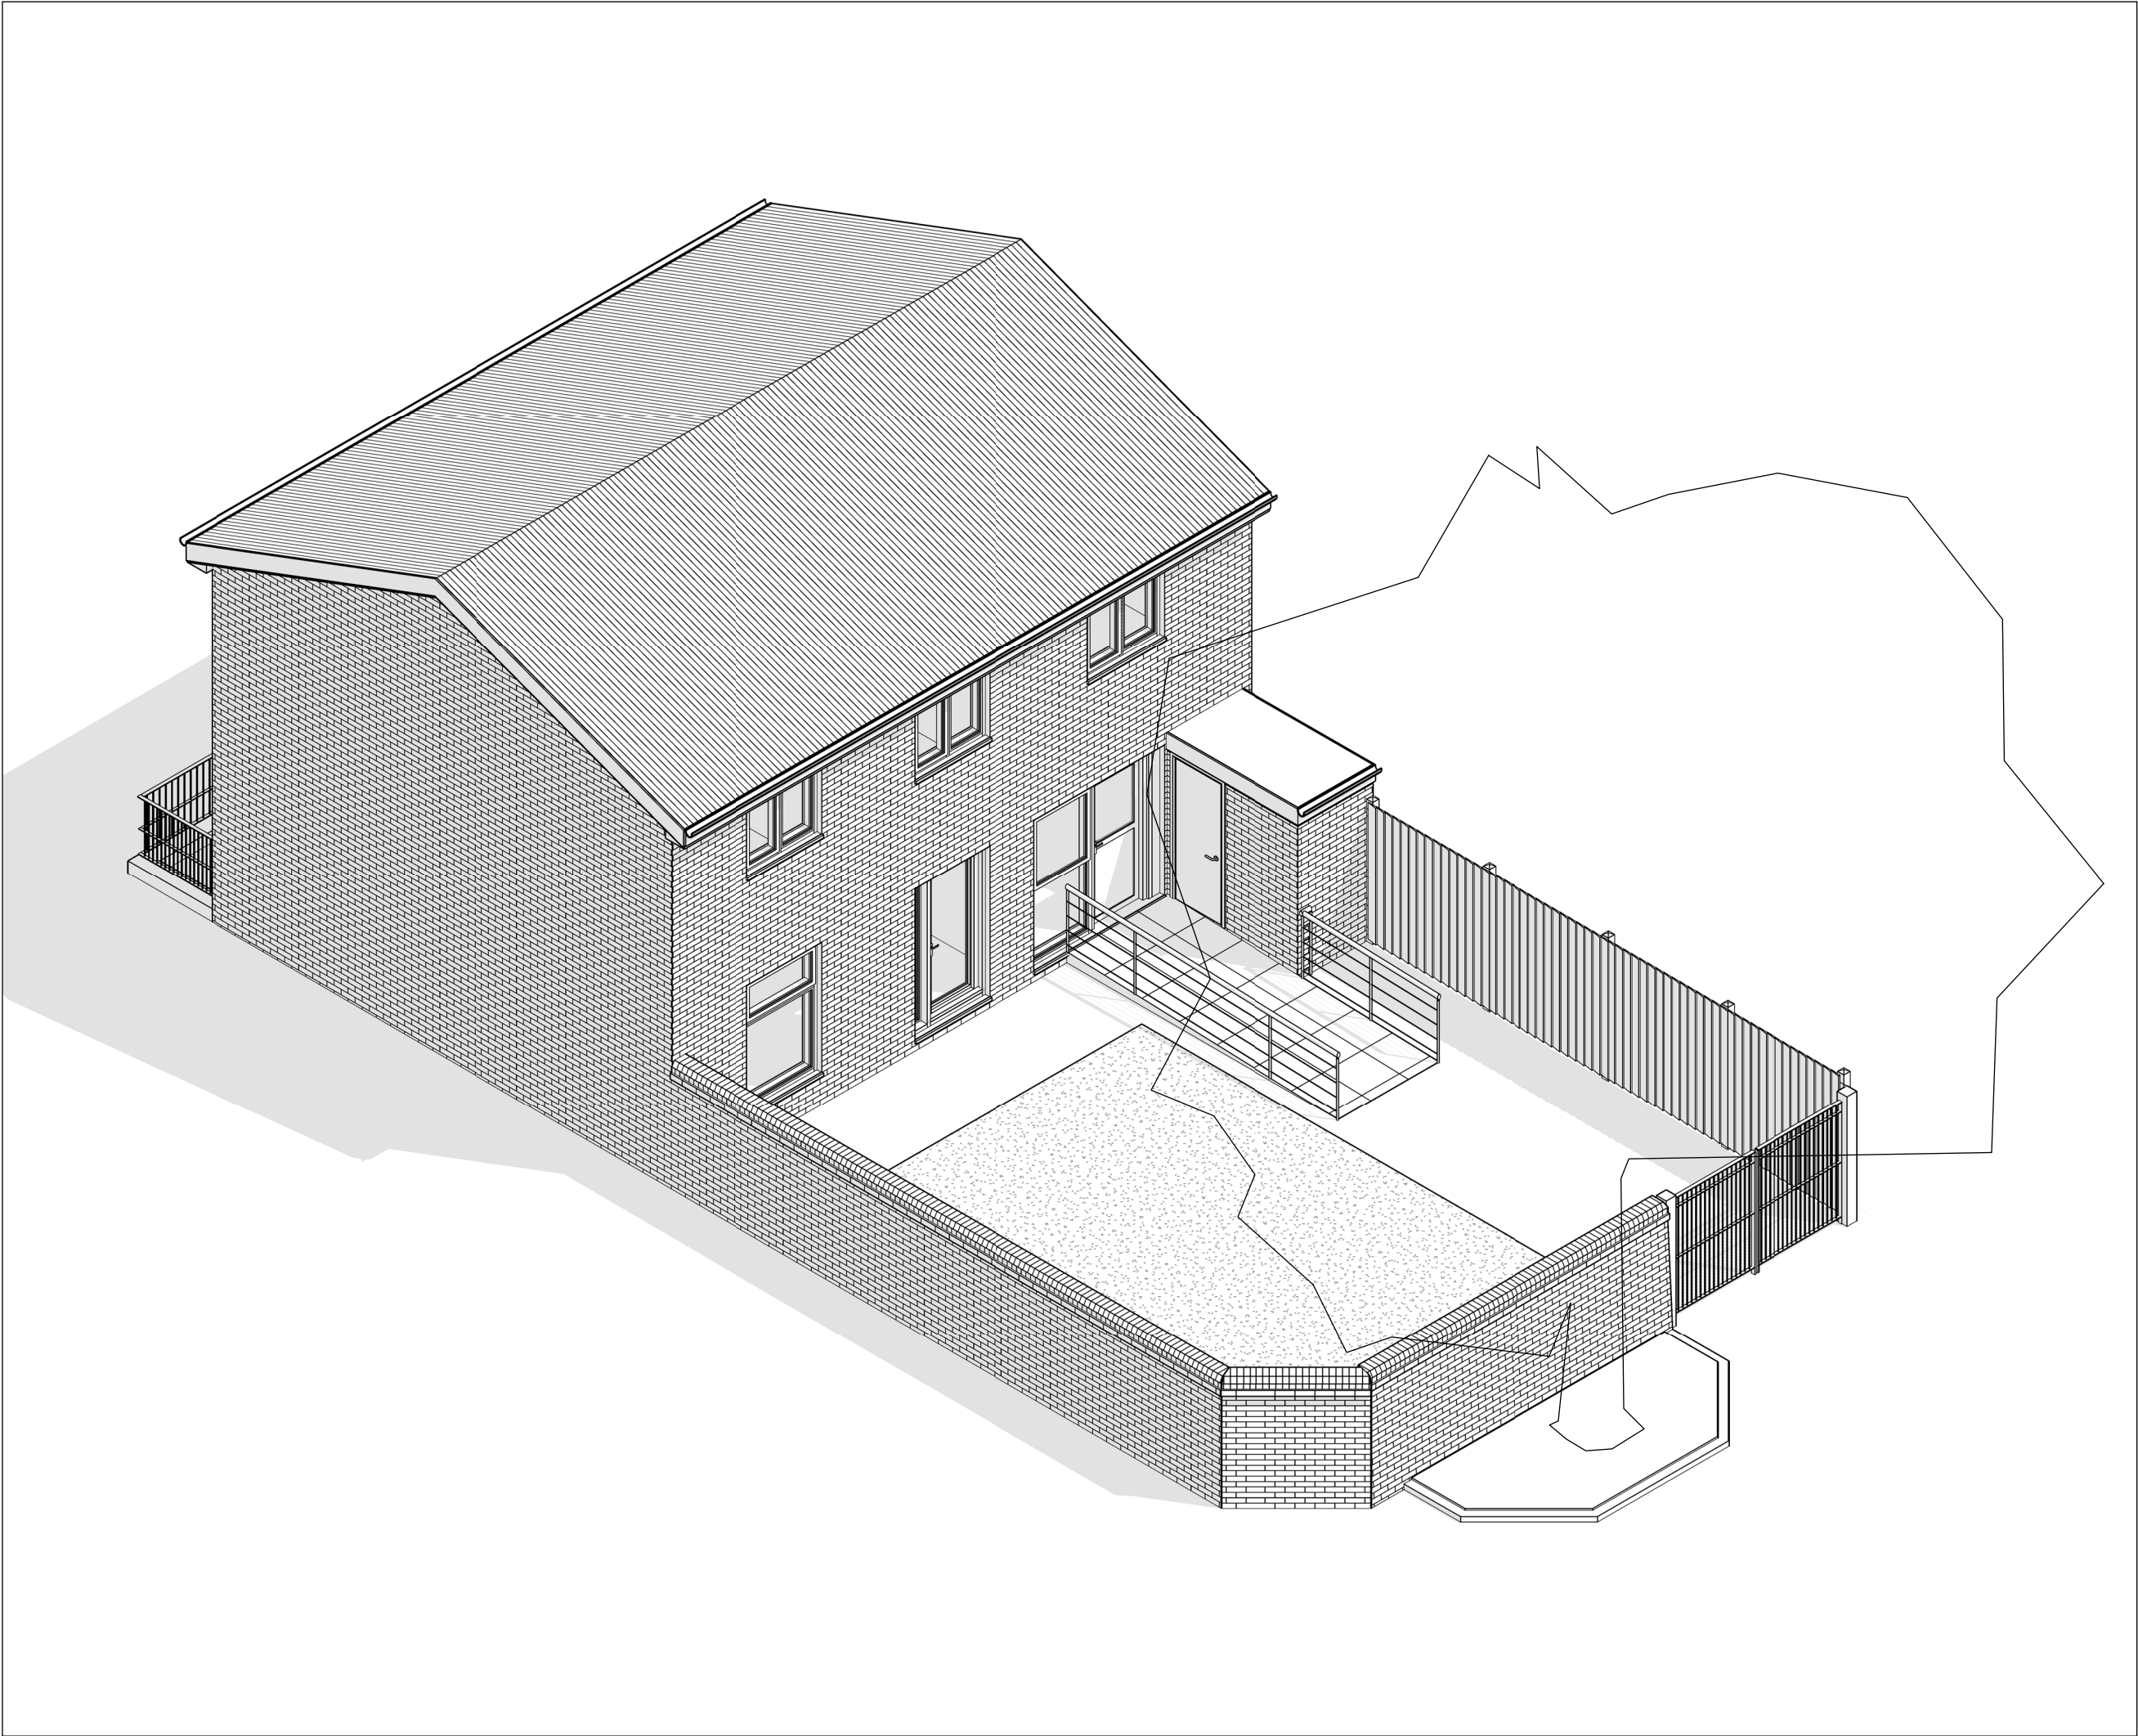

Written dimensions to be taken in preferences to scaled dimensions. The Contractor is responsible for checking all dimensions before work starts.

All work is to be carried out to the requirements, and to the satisfaction of the Local Authority.  
These drawings are for planning purposes only

Any discrepancies to be brought to the attention of 4D Planning Consultants immediately.

Description

| Rev | Date | Description | by | chk |
|-----|------|-------------|----|-----|
|     |      |             |    |     |
|     |      |             |    |     |
|     |      |             |    |     |
|     |      |             |    |     |

**4D PLANNING™**  
Chartered Town Planners & Architectural Technicians

Architecture | Town Planning

T: 0203 1500 183      [www.GetMePlanning.com](http://www.GetMePlanning.com)

[www.GetMePlanning.com](http://www.GetMePlanning.com)

Client  
Mr Reza Shekarfroush

Project  
72 Raby St, Manchester  
M16 7JQ

Title  
EXISTING DRAWINGS  
ISOMETRIC VIEW

|                        |      |
|------------------------|------|
| Date: 15.09.2022       | Rev: |
| Scale:                 |      |
| Drawing No.4D-309 E 05 |      |
| Drawn by : MAX         |      |