



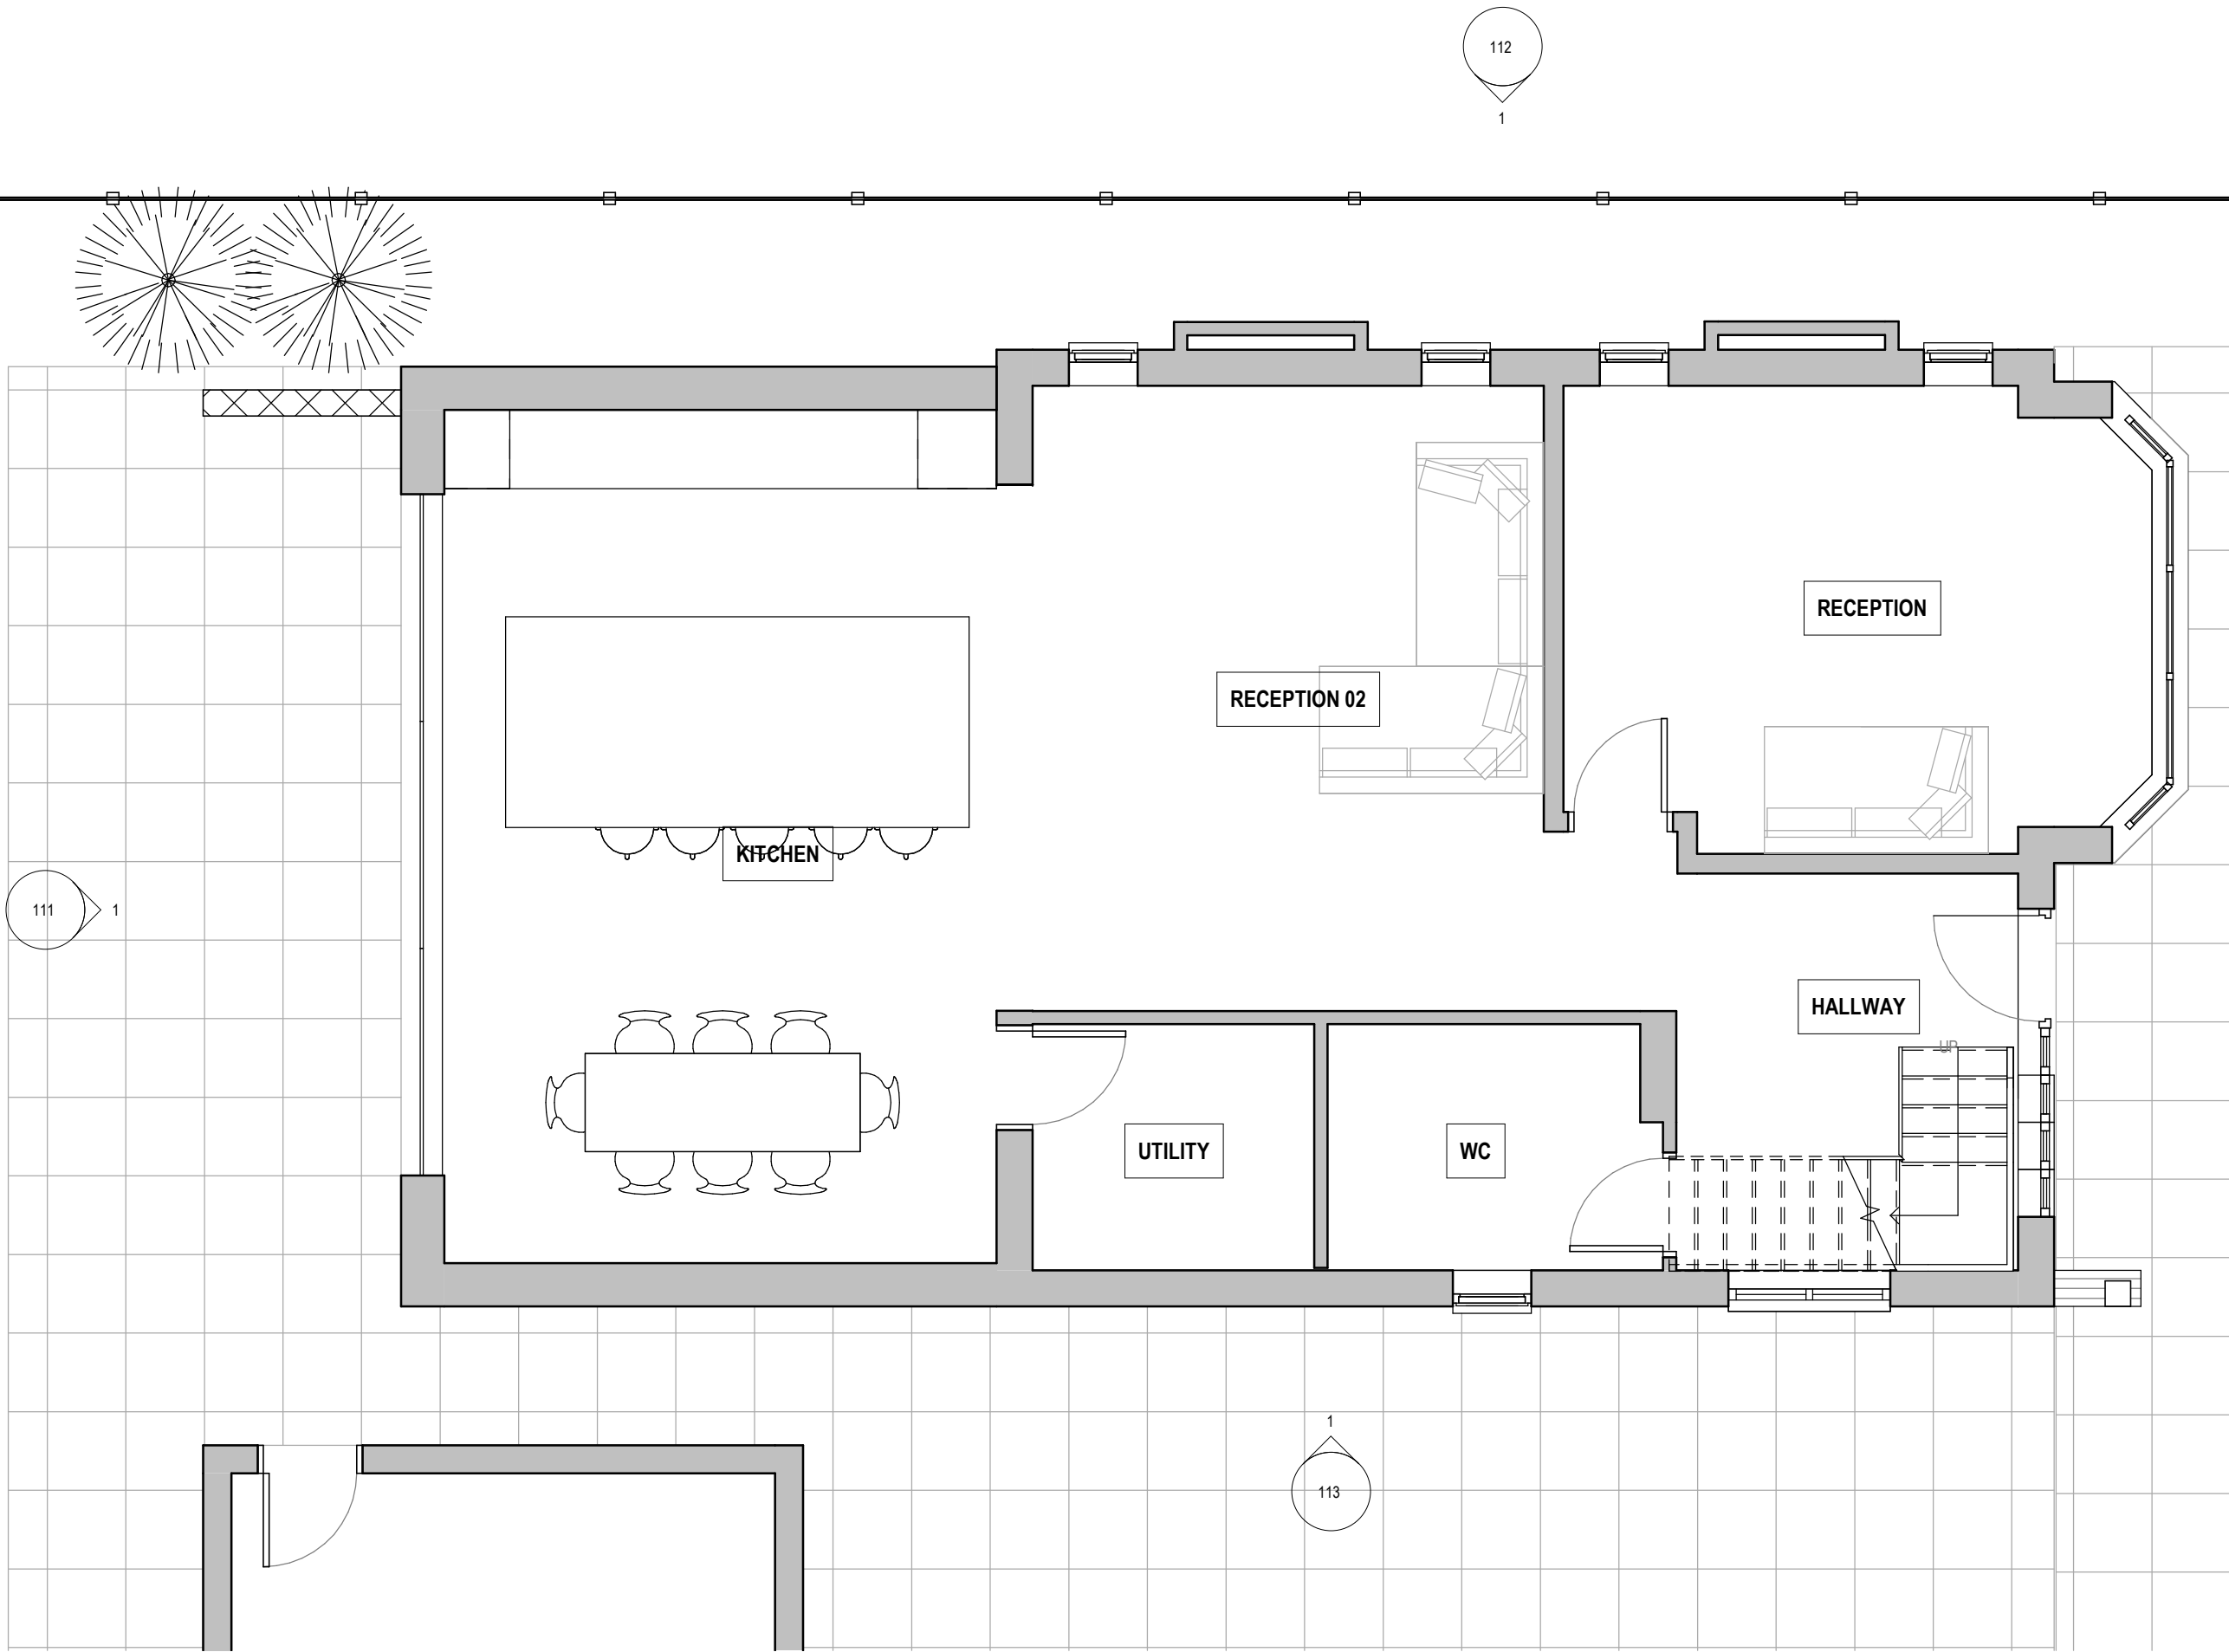

GROUND FLOOR PLAN

 

rev	description	date
B	Issued for planning	26.10.22

note

Do not scale from this drawing - use figured dimensions only. Read in conjunction with all other consultants / specialist drawings.

Report any discrepancies before affected work commences.


All setting out dimensions are to be checked on site by contractor prior to commencement of work.

This drawing remains copyright of Planning People. Distribution and duplication of the drawings is not permitted without consent of the author.


**planning people**

5 Lynn Avenue, Sale, Cheshire, M33 7BN
t: 07824332432
e: info@planningpeople.co.uk
w: www.planningpeople.co.uk

client	Daniel Lee
project	Proposed extension to 45 SANDHURST AVENUE
drawing title	Ground Floor Plan - Proposed
job no.	Option 01
drawing no.	105
revision	B
scale	1 : 50
date	
status	PLANNING DOCUMENT

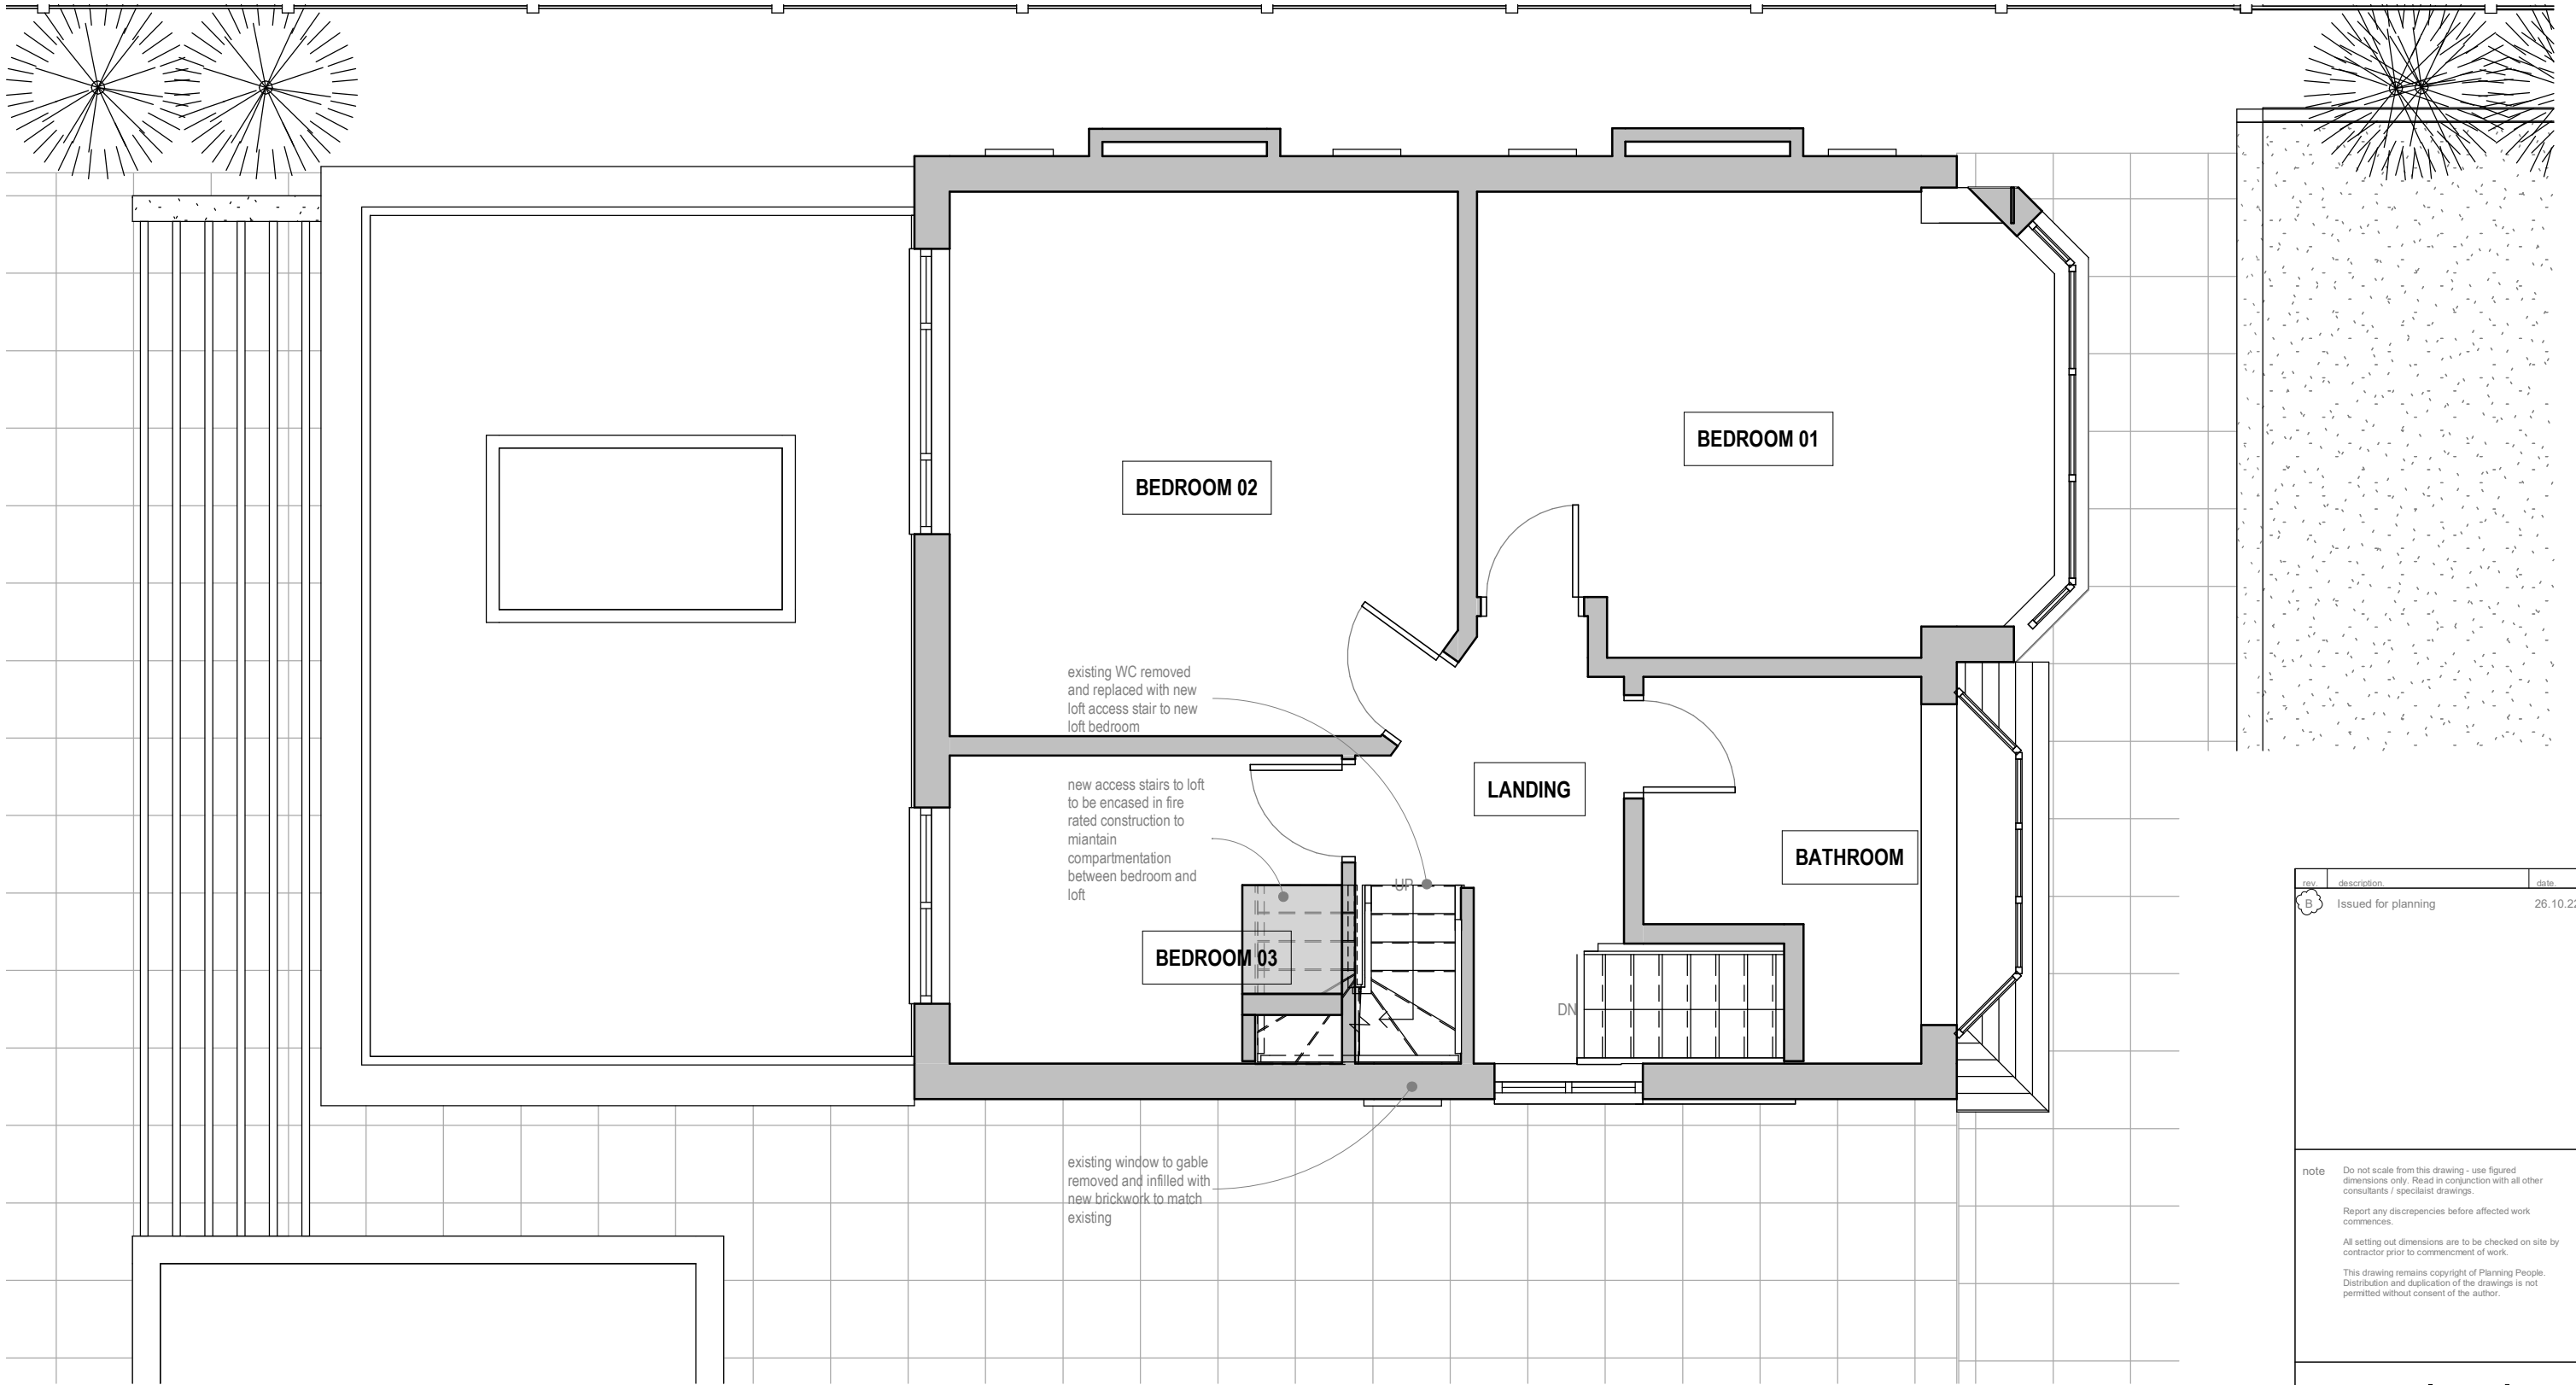

FIRST FLOOR PLAN

 

rev	description	date
B	Issued for planning	26.10.22

note

Do not scale from this drawing - use figured dimensions only. Read in conjunction with all other consultants / specialist drawings.

Report any discrepancies before affected work commences.

All setting out dimensions are to be checked on site by contractor prior to commencement of work.

This drawing remains copyright of Planning People. Distribution and duplication of the drawings is not permitted without consent of the author.


5 Lynn Avenue, Sale, Cheshire, M33 7BN

t: 07824332432

e: info@planningpeople.co.uk

w: www.planningpeople.co.uk

client	Daniel Lee		
project	Proposed extension to 45 SANDHURST AVENUE		
drawing title	First Floor plan - proposed		
job no.	Option 01		
drawing no.	106	revision	B
scale	1 : 50	date	
status	PLANNING DOCUMENT		

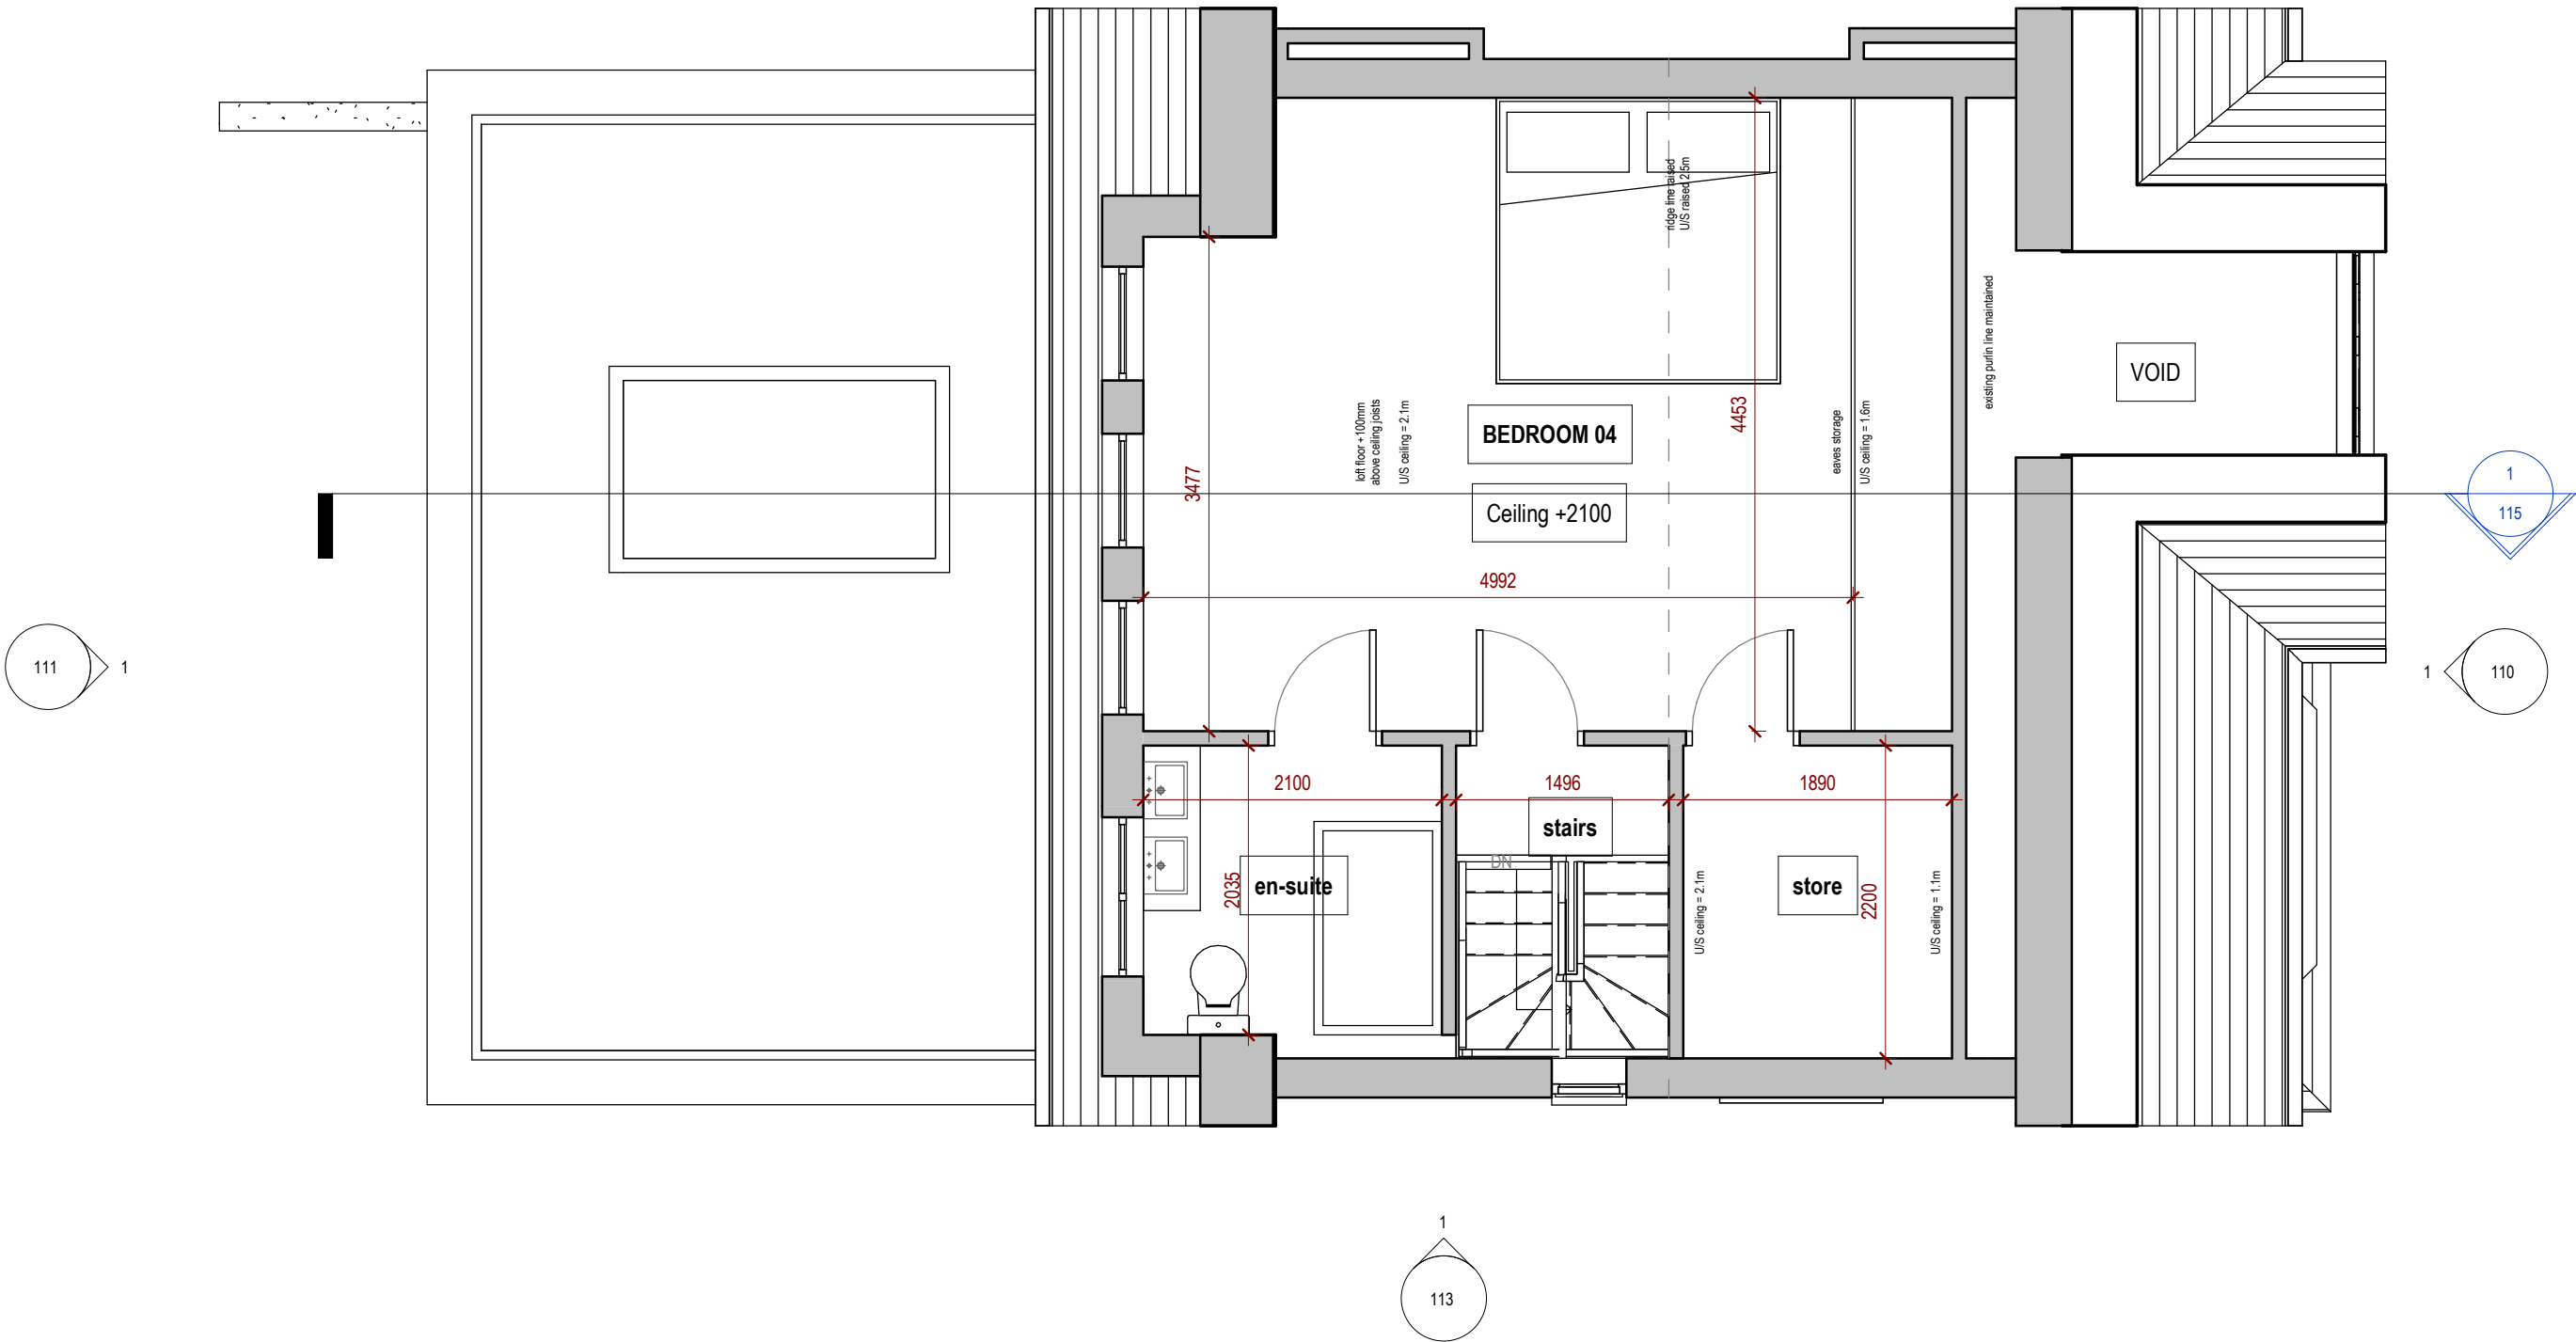

rev	description	date
B	Issued for planning	26.10.22

note

Do not scale from this drawing - use figured dimensions only. Read in conjunction with all other consultants / specialist drawings.

Report any discrepancies before affected work commences.


All setting out dimensions are to be checked on site by contractor prior to commencement of work.

This drawing remains copyright of Planning People. Distribution and duplication of the drawings is not permitted without consent of the author.




planning people
5 Lynn Avenue, Sale, Cheshire, M33 7BN
t: 07824332432
e: info@planningpeople.co.uk
w: www.planningpeople.co.uk

client	Daniel Lee		
project	Proposed extension to 45 SANDHURST AVENUE		
drawing title	Loft Floor Plan		
job no.	Option 01		
drawing no.	107	revision	B
scale	1 : 50	date	
status	PLANNING DOCUMENT		

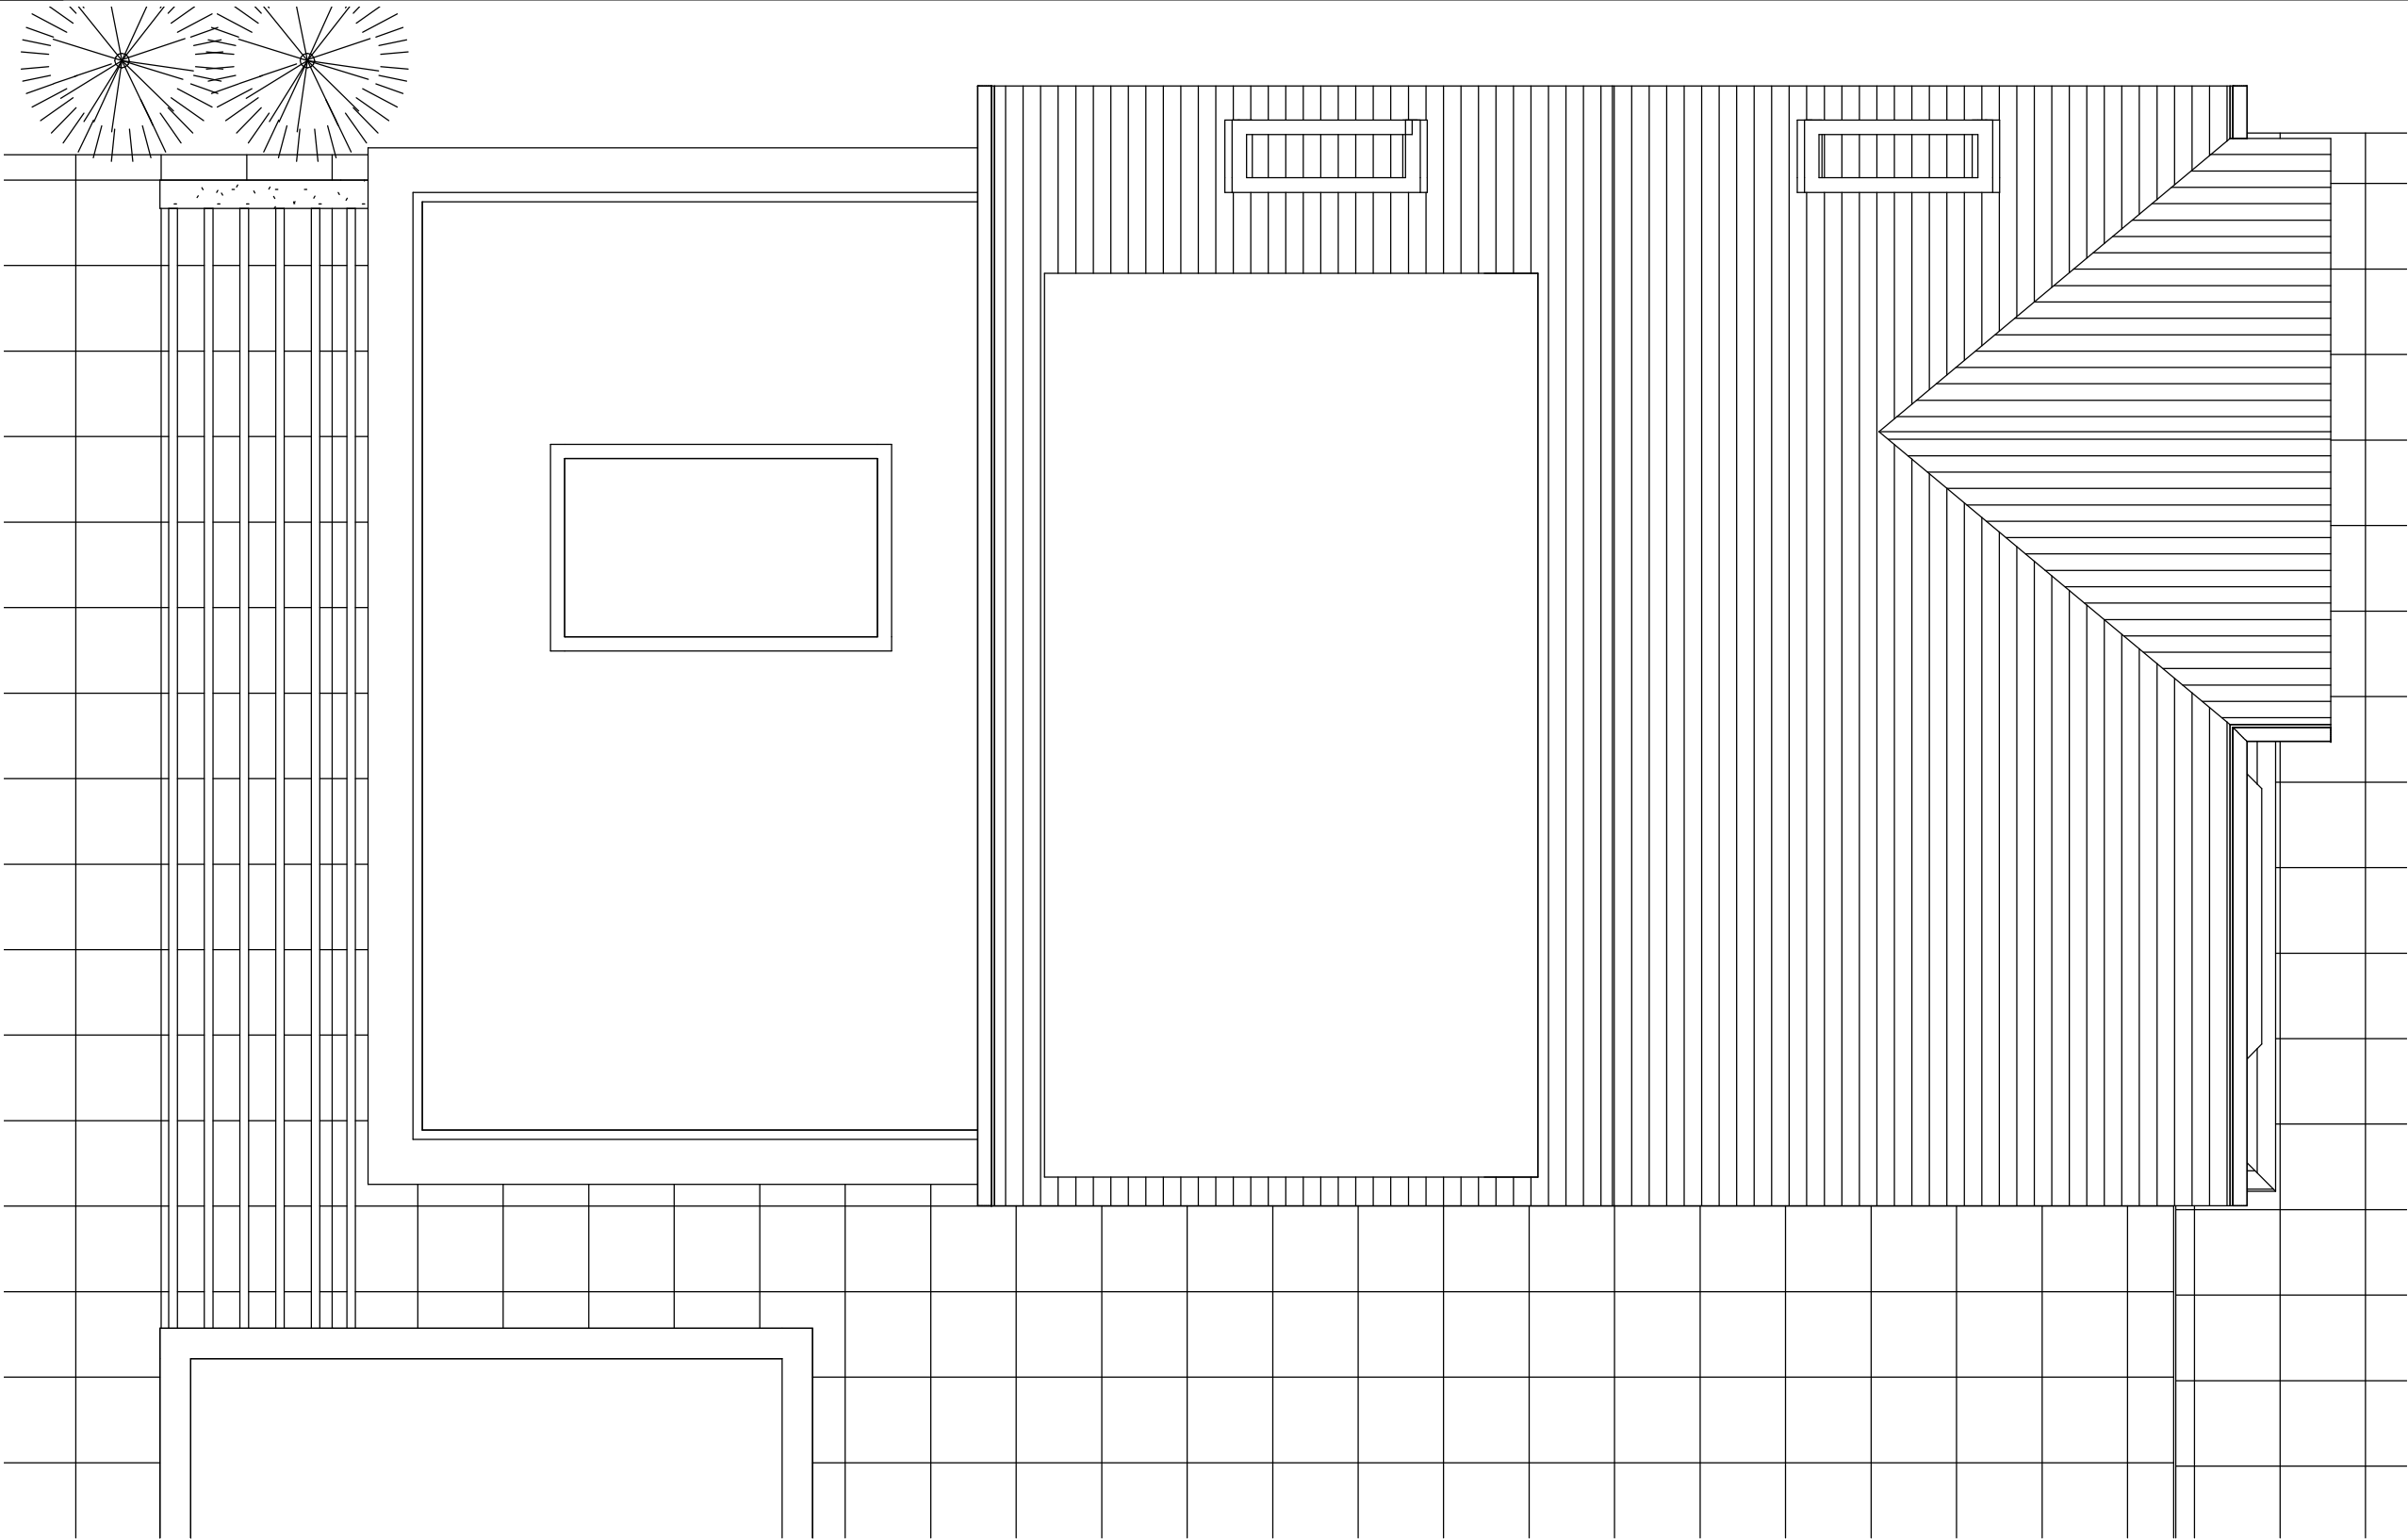

Roof Plan
1 : 50

 

rev	description	date
B	Issued for planning	26.10.22

note

Do not scale from this drawing - use figured dimensions only. Read in conjunction with all other consultants / specialist drawings.

Report any discrepancies before affected work commences.

All setting out dimensions are to be checked on site by contractor prior to commencement of work.

This drawing remains copyright of Planning People. Distribution and duplication of the drawings is not permitted without consent of the author.

5 Lynn Avenue, Sale, Cheshire, M33 7BN
t: 07824332432
e: info@planningpeople.co.uk
w: www.planningpeople.co.uk

client

Daniel Lee

project

Proposed extension to
45 SANDHURST AVENUE

drawing title

Roof plan as proposed

job no.

Option 01

drawing no.

108

revision

B

scale

1 : 50

date

status

PLANNING DOCUMENT



FRONT ELEVATION

1 : 50



rev	description	date
B	Issued for planning	26.10.22

note

Do not scale from this drawing - use figured dimensions only. Read in conjunction with all other consultants / specialist drawings.


Report any discrepancies before affected work commences.

All setting out dimensions are to be checked on site by contractor prior to commencement of work.

This drawing remains copyright of Planning People. Distribution and duplication of the drawings is not permitted without consent of the author.



client	Daniel Lee
project	Proposed extension to 45 SANDHURST AVENUE
drawing title	Front Elevation - proposed
job no.	Option 01
drawing no.	110
revision	B
scale	1 : 50
date	
status	PLANNING DOCUMENT

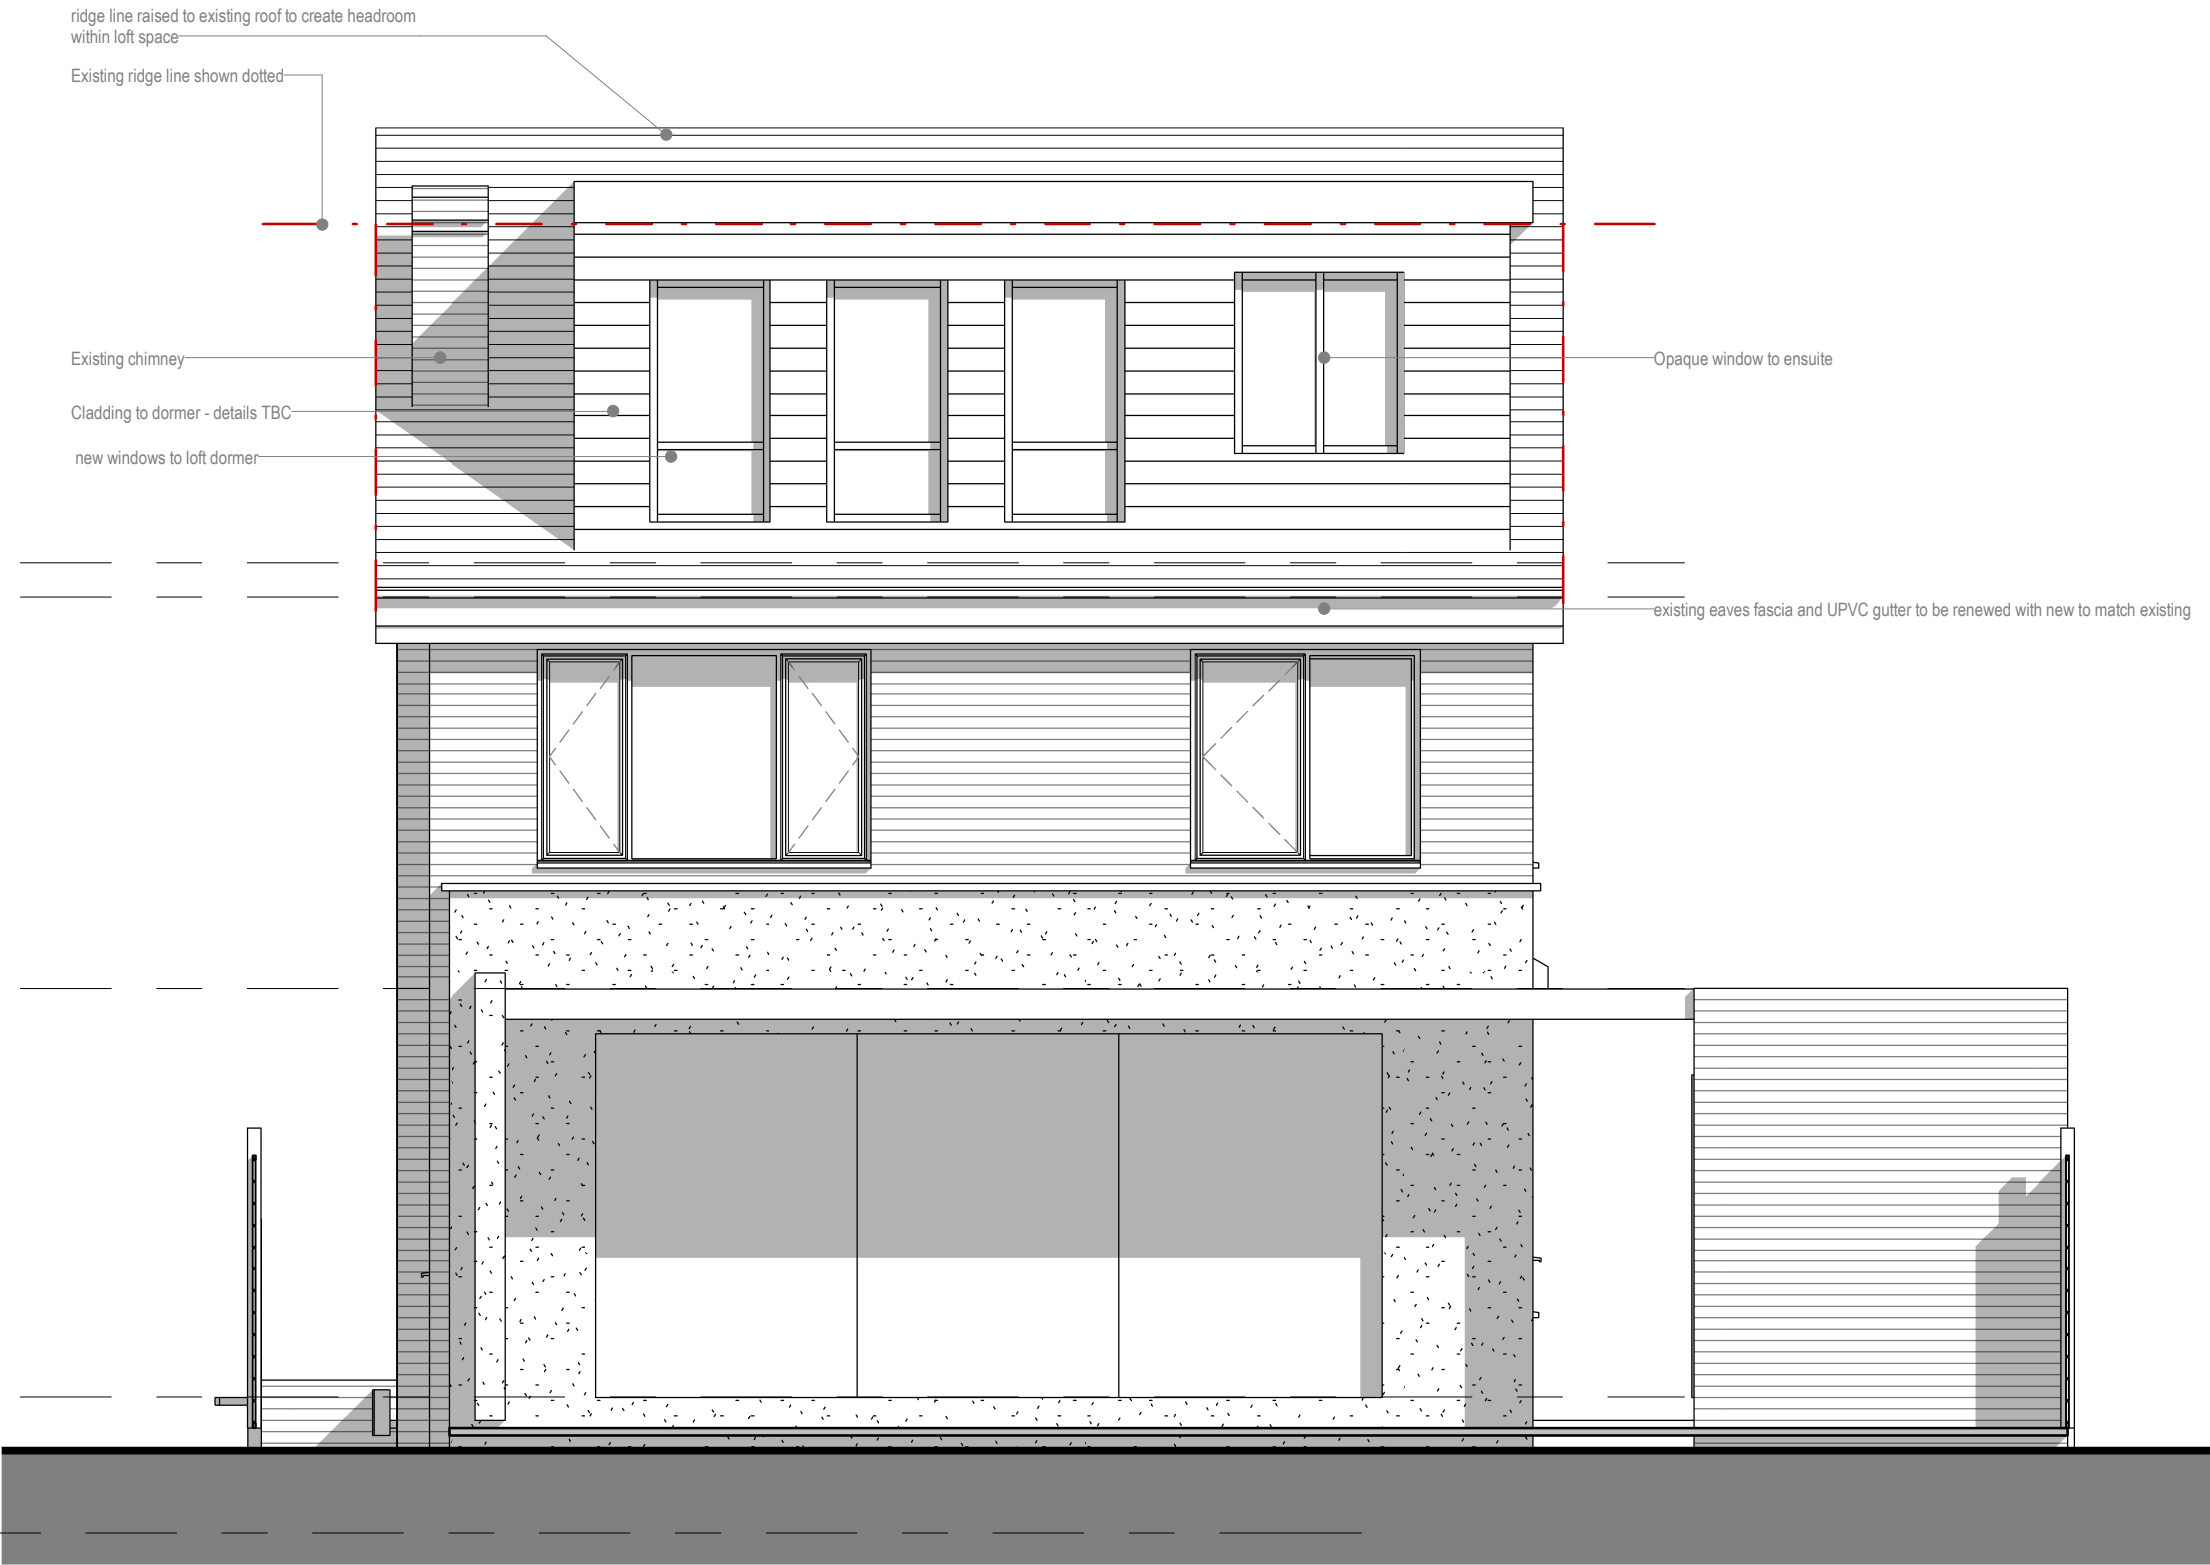

REAR ELEVATION
1 : 50




rev	description	date
B	Issued for planning	26.10.22

note	Do not scale from this drawing - use figured dimensions only. Read in conjunction with all other consultants / specialist drawings. Report any discrepancies before affected work commences. All setting out dimensions are to be checked on site by contractor prior to commencement of work. This drawing remains copyright of Planning People. Distribution and duplication of the drawings is not permitted without consent of the author.
------	--



5 Lynn Avenue, Sale, Cheshire, M33 7BN
t: 07824332432
e: info@planningpeople.co.uk
w: www.planningpeople.co.uk

client	Daniel Lee		
project	Proposed extension to 45 SANDHURST AVENUE		
drawing title	Rear Elevation - proposed		
job no.	Option 01		
drawing no.	111	revision	B
scale	1 : 50	date	
status	PLANNING DOCUMENT		

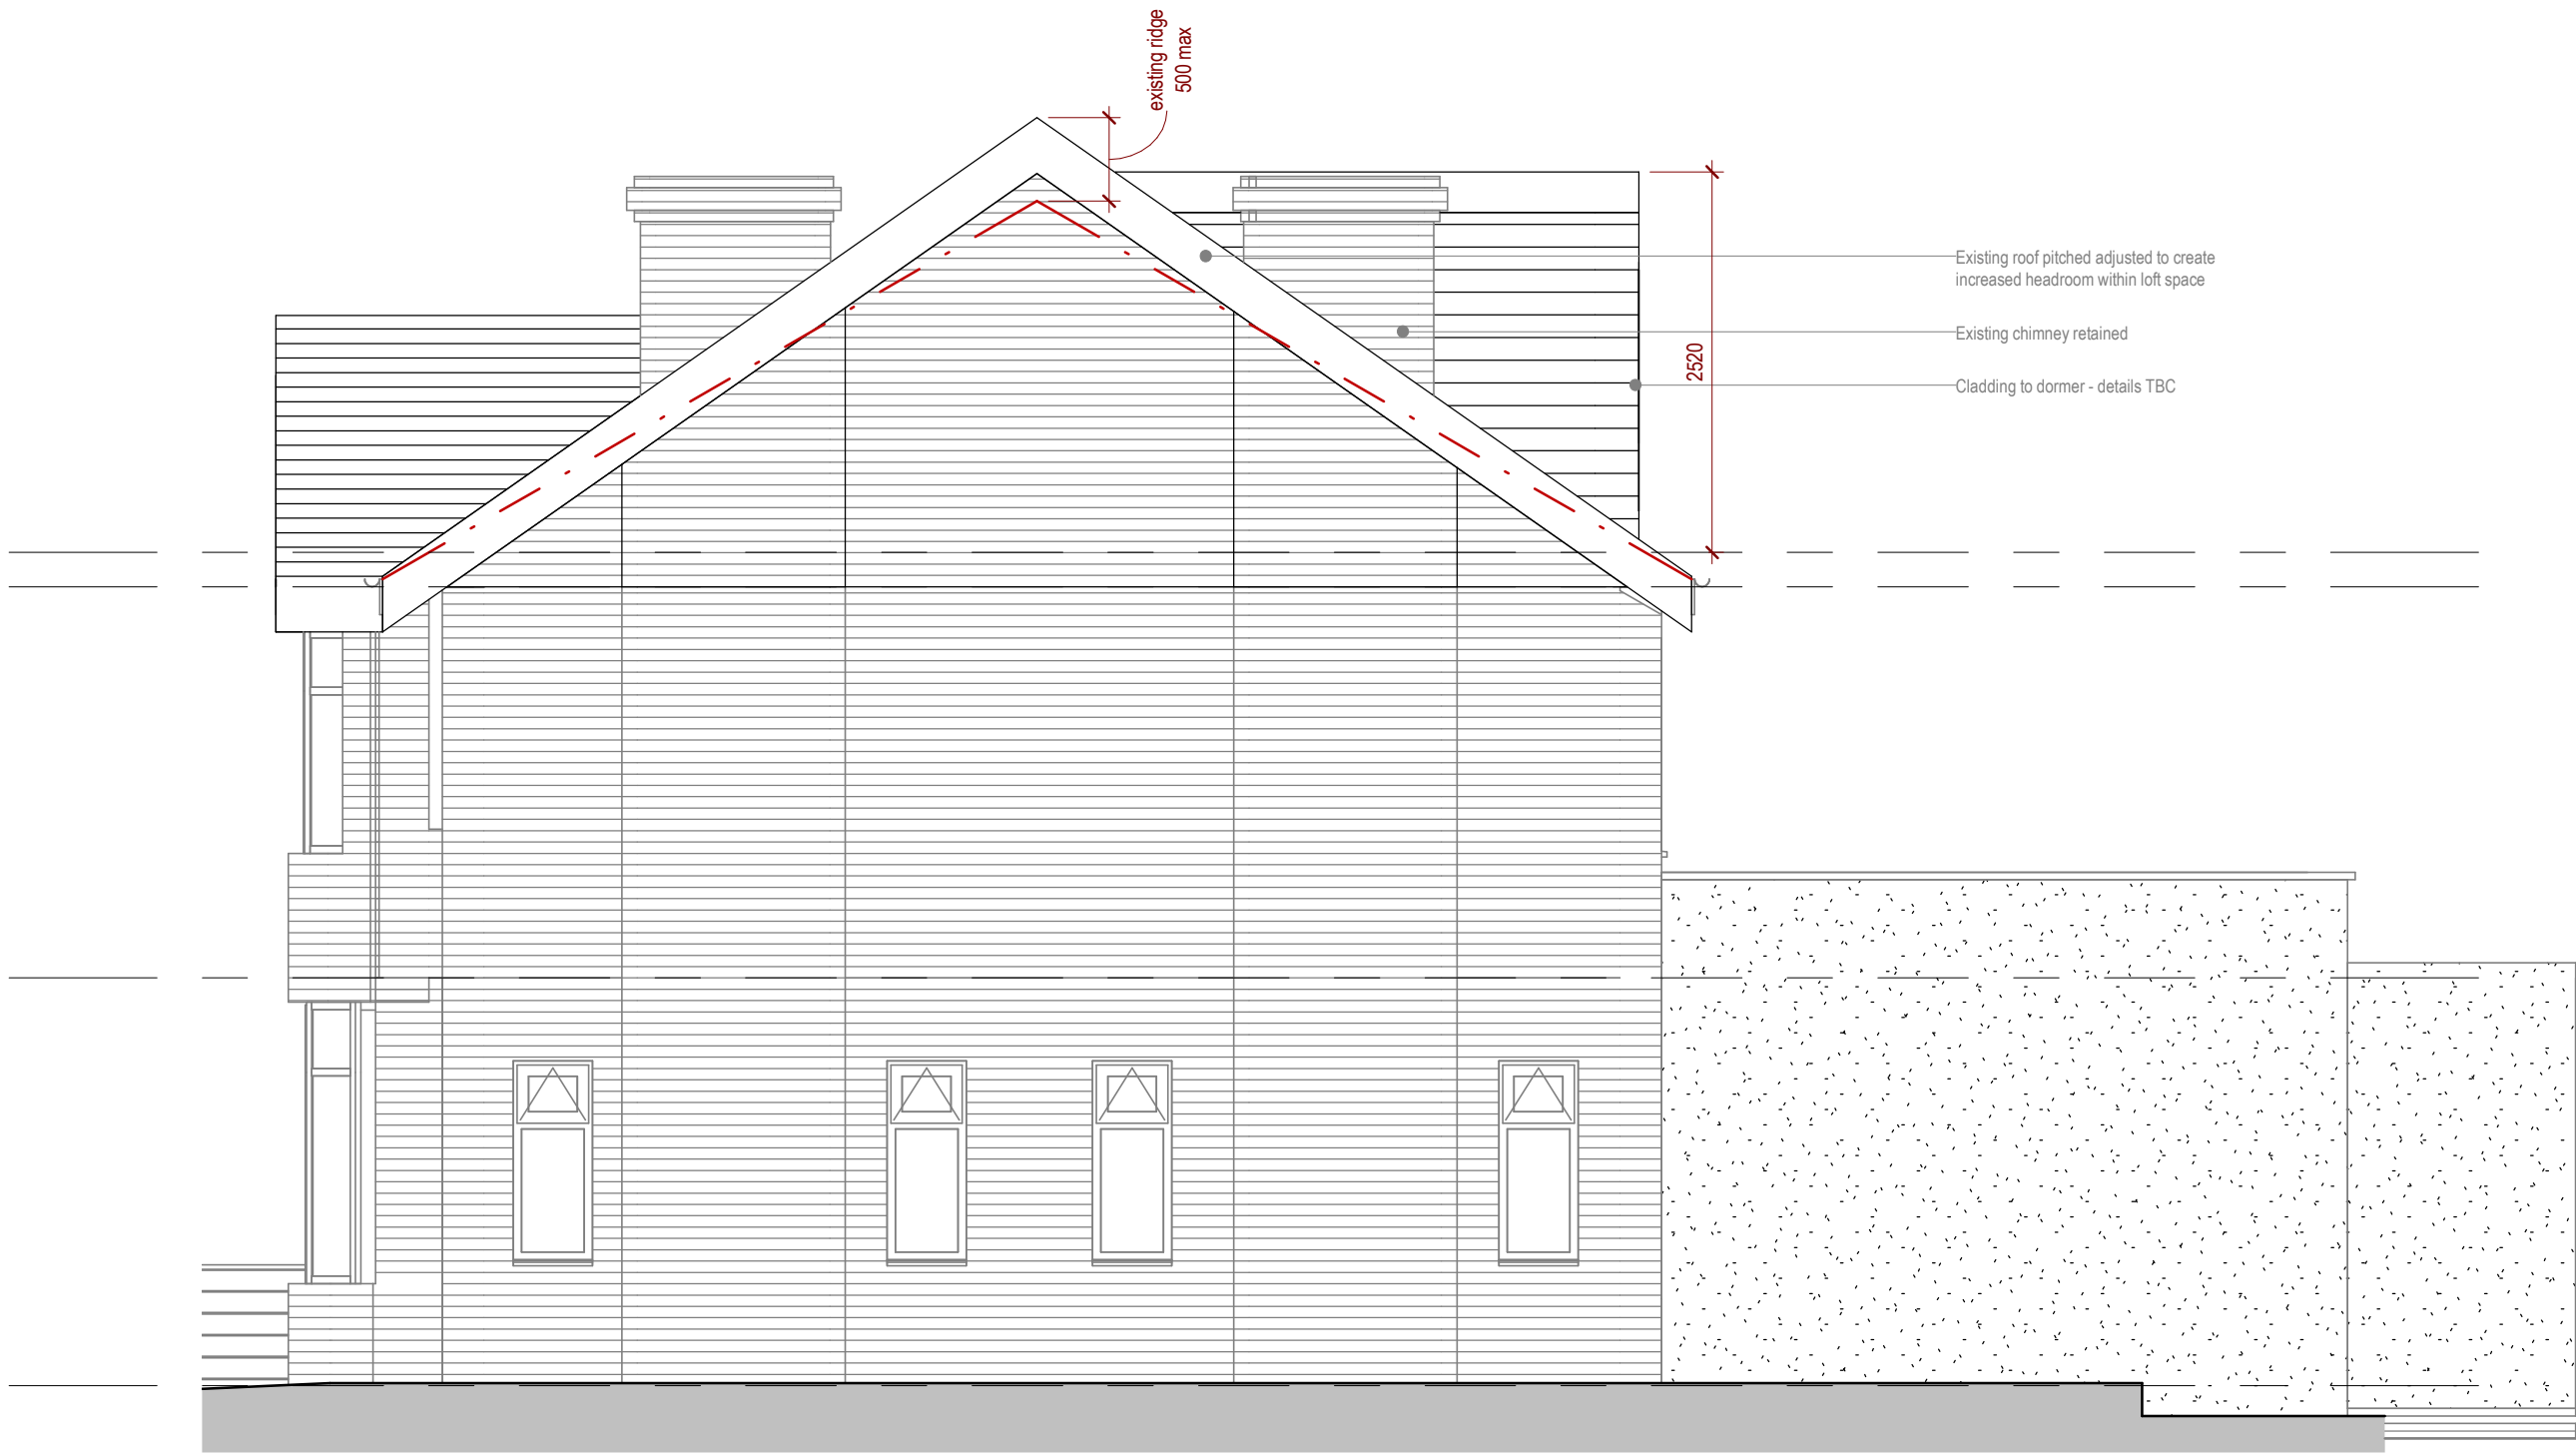

GABLE ELEVATION 01
1 : 50



rev	description	date
B	Issued for planning	26.10.22

note

Do not scale from this drawing - use figured dimensions only. Read in conjunction with all other consultants / specialist drawings.

Report any discrepancies before affected work commences.

All setting out dimensions are to be checked on site by contractor prior to commencement of work.

This drawing remains copyright of Planning People. Distribution and duplication of the drawings is not permitted without consent of the author.

5 Lynn Avenue, Sale, Cheshire, M33 7BN

t: 07824332432

e: info@planningpeople.co.uk

w: www.planningpeople.co.uk

client	Daniel Lee		
project	Proposed extension to 45 SANDHURST AVENUE		
drawing title	Gable Elevation 01 - Proposed		
job no.	Option 01		
drawing no.	112	revision	B
scale	1 : 50	date	
status	PLANNING DOCUMENT		



GABLE ELEVATION 02
1 : 50



rev	description	date
B	Issued for planning	26.10.22
note Do not scale from this drawing - use figured dimensions only. Read in conjunction with all other consultants / specialist drawings. Report any discrepancies before affected work commences. All setting out dimensions are to be checked on site by contractor prior to commencement of work. This drawing remains copyright of Planning People. Distribution and duplication of the drawings is not permitted without consent of the author.		
planning people 5 Lynn Avenue, Sale, Cheshire, M33 7BN t: 07824332432 e: info@planningpeople.co.uk w: www.planningpeople.co.uk		
client	Daniel Lee	
project	Proposed extension to 45 SANDHURST AVENUE	
drawing title	Gable elevation 02 - proposed	
job no.	Option 01	
drawing no.	113	revision B
scale	1 : 50	date
status	PLANNING DOCUMENT	



Section A-A
1 : 50

rev	description	date
B	Issued for planning	26.10.22
note Do not scale from this drawing - use figured dimensions only. Read in conjunction with all other consultants / specialist drawings. Report any discrepancies before affected work commences. All setting out dimensions are to be checked on site by contractor prior to commencement of work. This drawing remains copyright of Planning People. Distribution and duplication of the drawings is not permitted without consent of the author.		
 planning people 5 Lynn Avenue, Sale, Cheshire, M33 7BN t: 07824332432 e: info@planningpeople.co.uk w: www.planningpeople.co.uk		
client	Daniel Lee	
project	Proposed extension to 45 SANDHURST AVENUE	
drawing title	Section A-A	
job no.	Option 01	
drawing no.	115	revision B
scale	1 : 50	date
status	PLANNING DOCUMENT	