



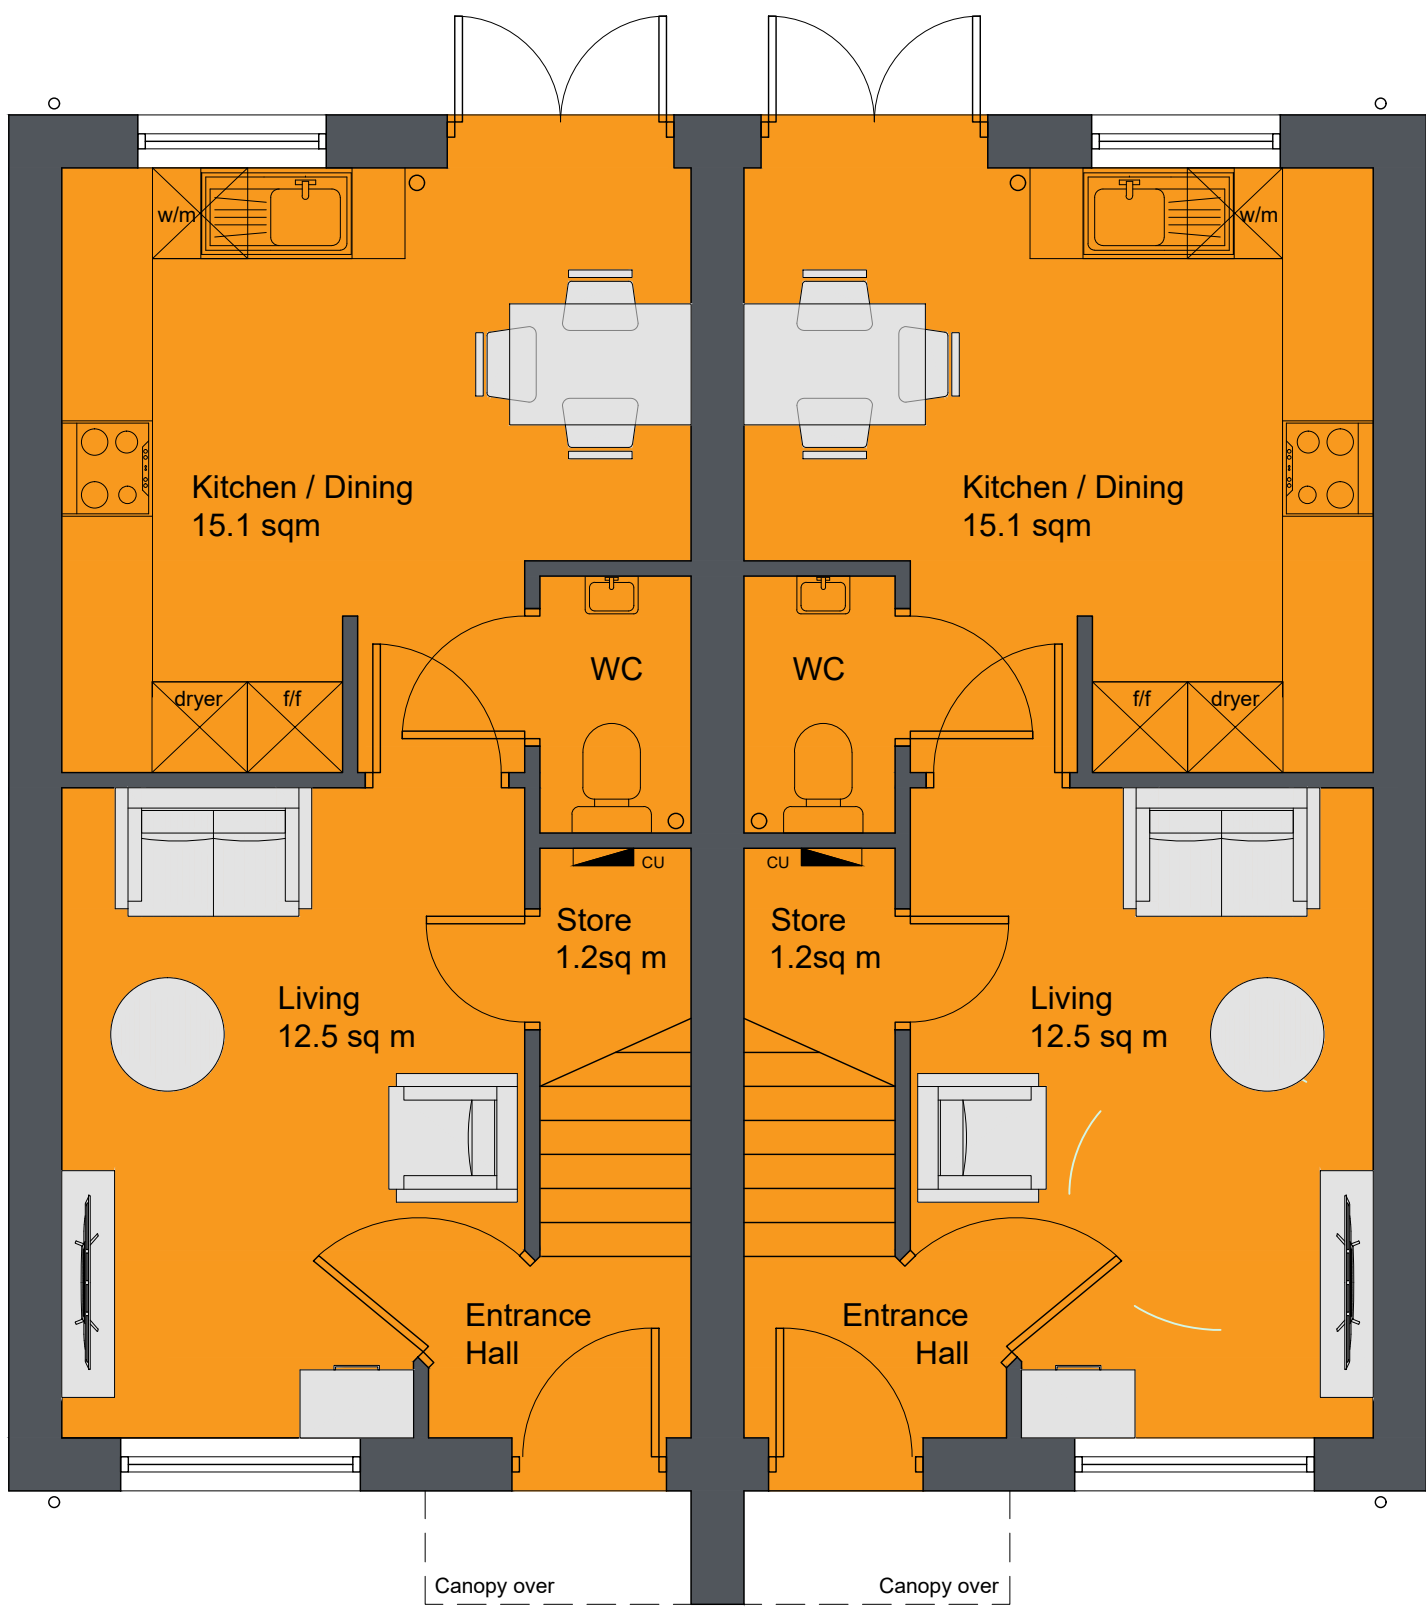

PLOT 1 PLOT 2


Ground Floor Plan - 35.0 sqm
2B 3P House Type
Total 70.0 sqm

01	Proposed Floor Plans (Plots 1-2)
03	Scale 1:50 @ A1

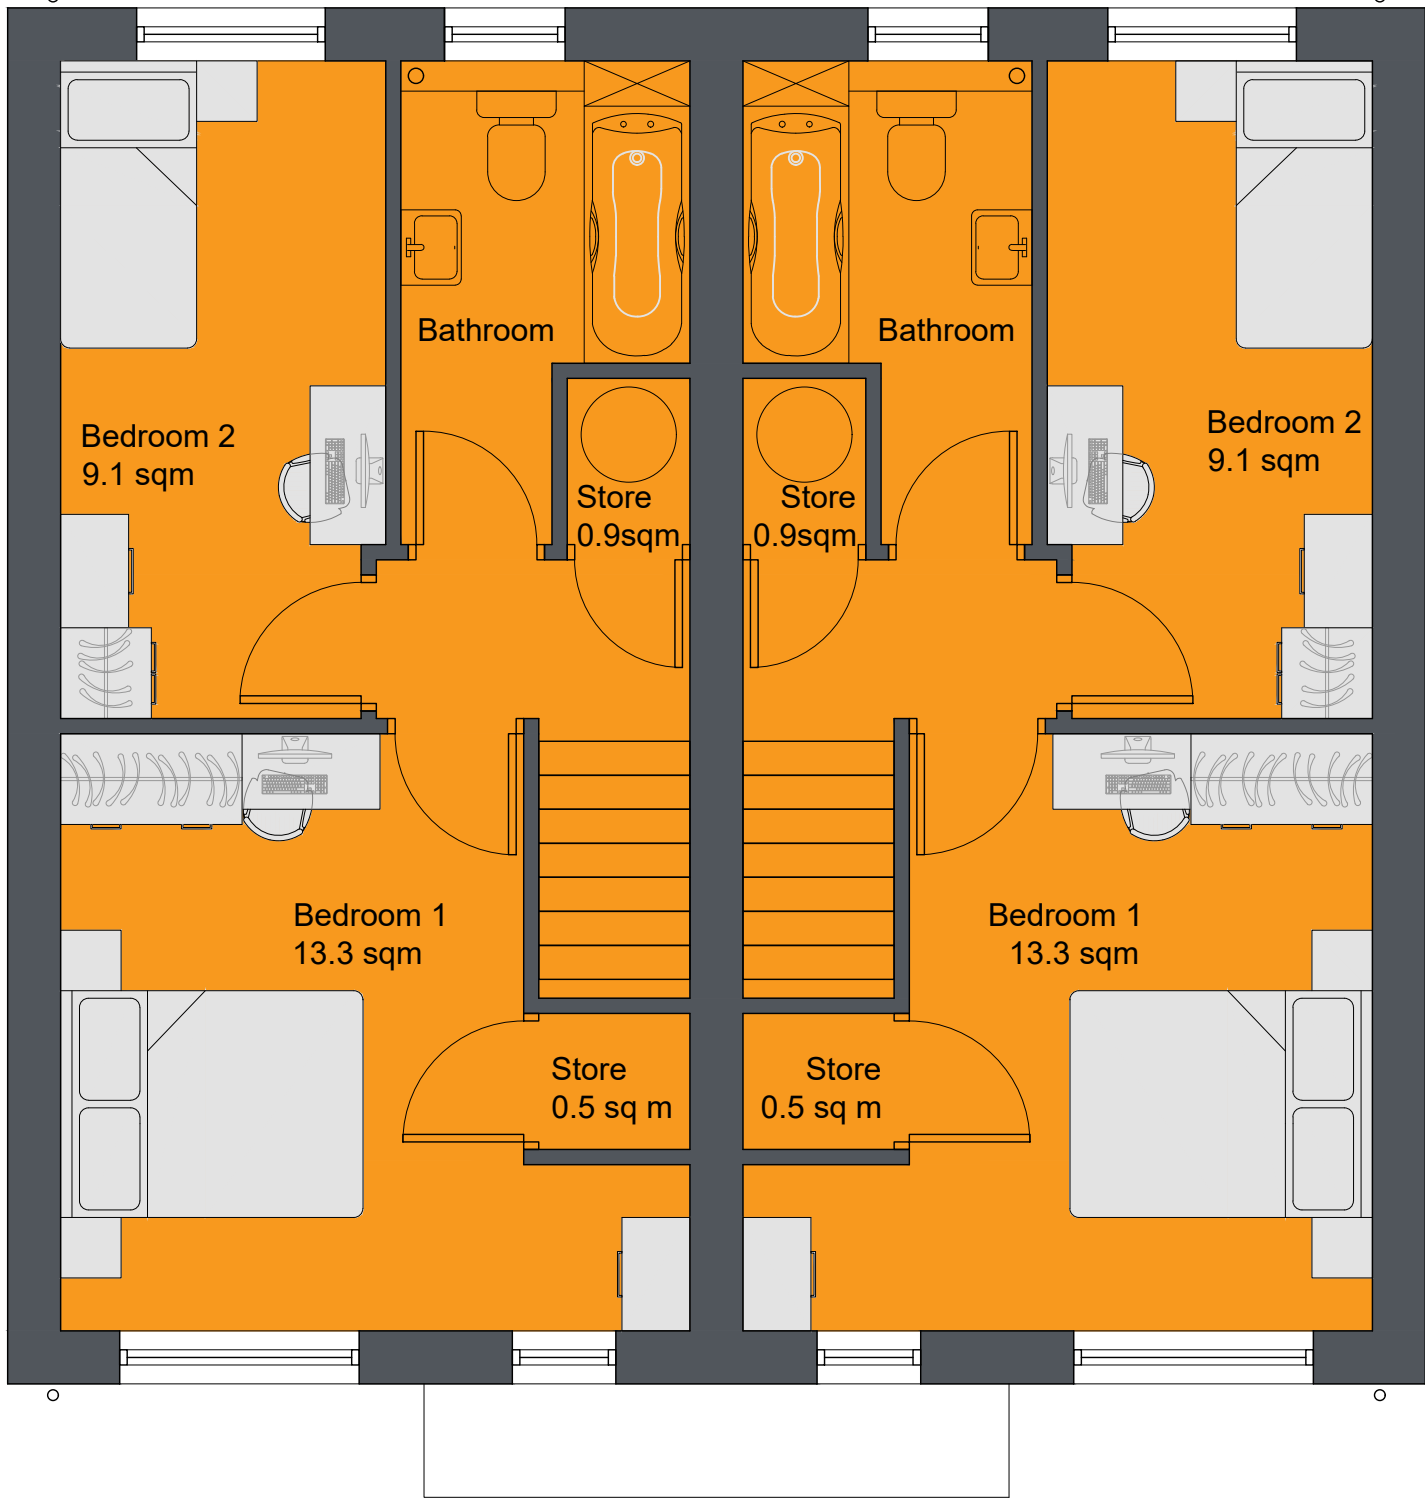

PLOT 1 PLOT 2

First Floor Plan - 35.0 sqm

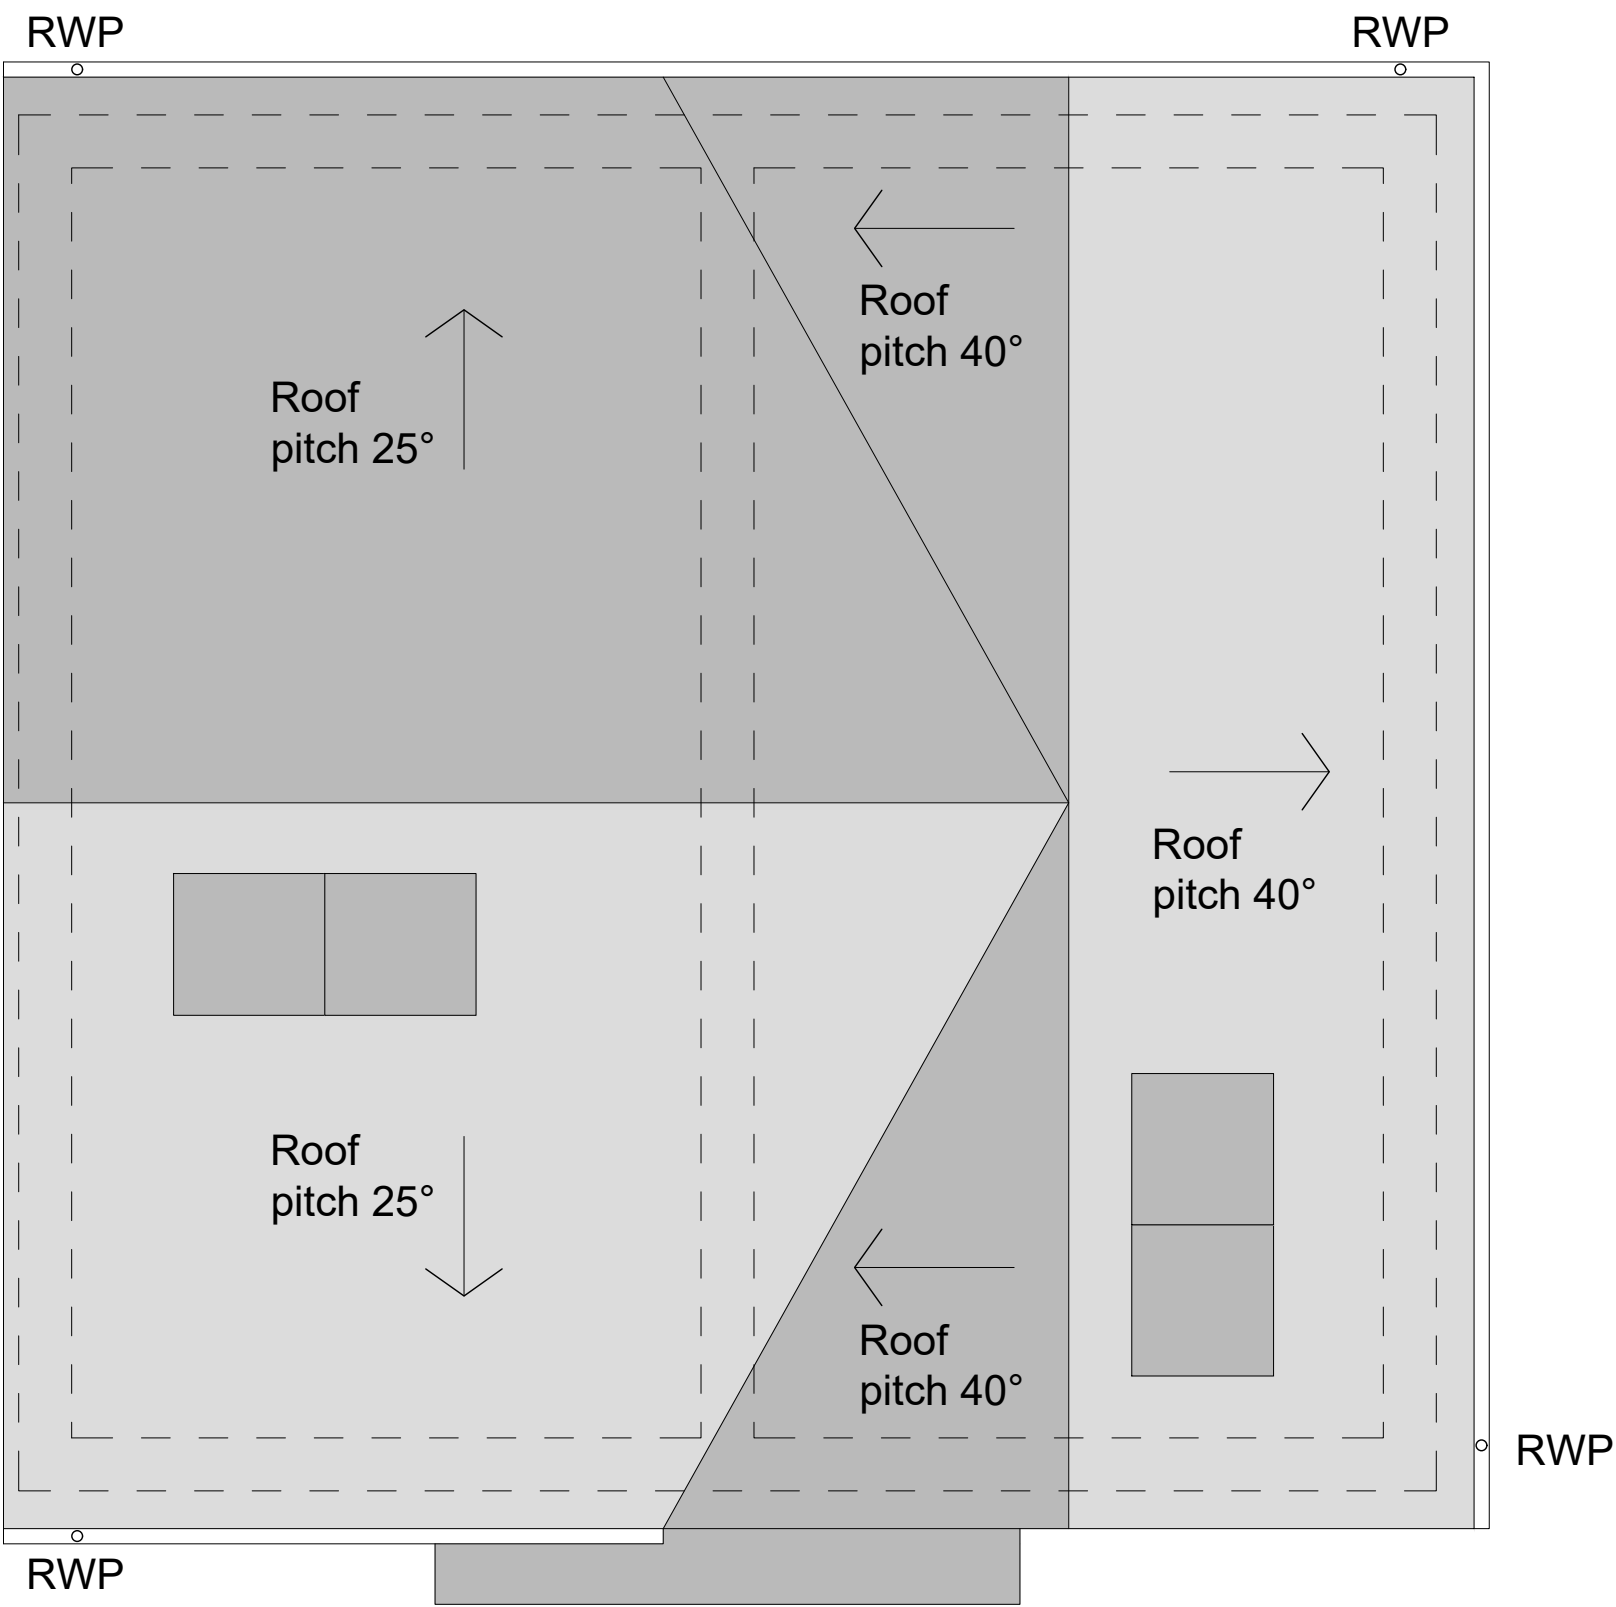

PLOT 1 PLOT 2

02	Proposed Roof Plan (Plots 1-2)
03	Scale 1:50 @ A1



PLOT 3 PLOT 4

Ground Floor Plan - 35.0 sqm
2B 3P House Type
Total 70.0 sqm

03	Proposed Floor Plans (Plots 3-4)
03	Scale 1:50 @ A1



PLOT 3 PLOT 4

First Floor Plan - 35.0 sqm

General Notes
01: Dimensions must not be scaled from this drawing. If in doubt, please ask.
02: All dimensions are in millimetres unless noted otherwise.
03: All dimensions should be verified on site before proceeding with the work.
04: TADW Architects shall be notified in writing of any discrepancies.
05: © TADW Limited (UK) 2015

P3	Planning application submission	06.10.22	KM	MH
P2	Planning application submission	05.10.22	KM	MH
P1	Issued for comments	22.09.22	KM	MH
Issue	Description	Date	Drawn	Checked
Drawing Status P - Planning T - Tender C - Construction R - As Record				
For Approval				
tadw architects 				
Six St. Petersgate Stockport Cheshire SK1 1HD Ph 0161 477 6158 Fx 0161 480 8342 mail@tadw.co.uk www.tadw.co.uk				
Client	Watson Construction Ltd			
Job	Levenshulme Road Gorton			
Title	Proposed Floor Plans (Houses) Sheet 1 of 2			
Scale	1:50 @ A1			
Note - Prints from PDF files may not be to scale, check accuracy against scale 				
Job Number	Drawing Number	Issue		
221310	03	P3		