



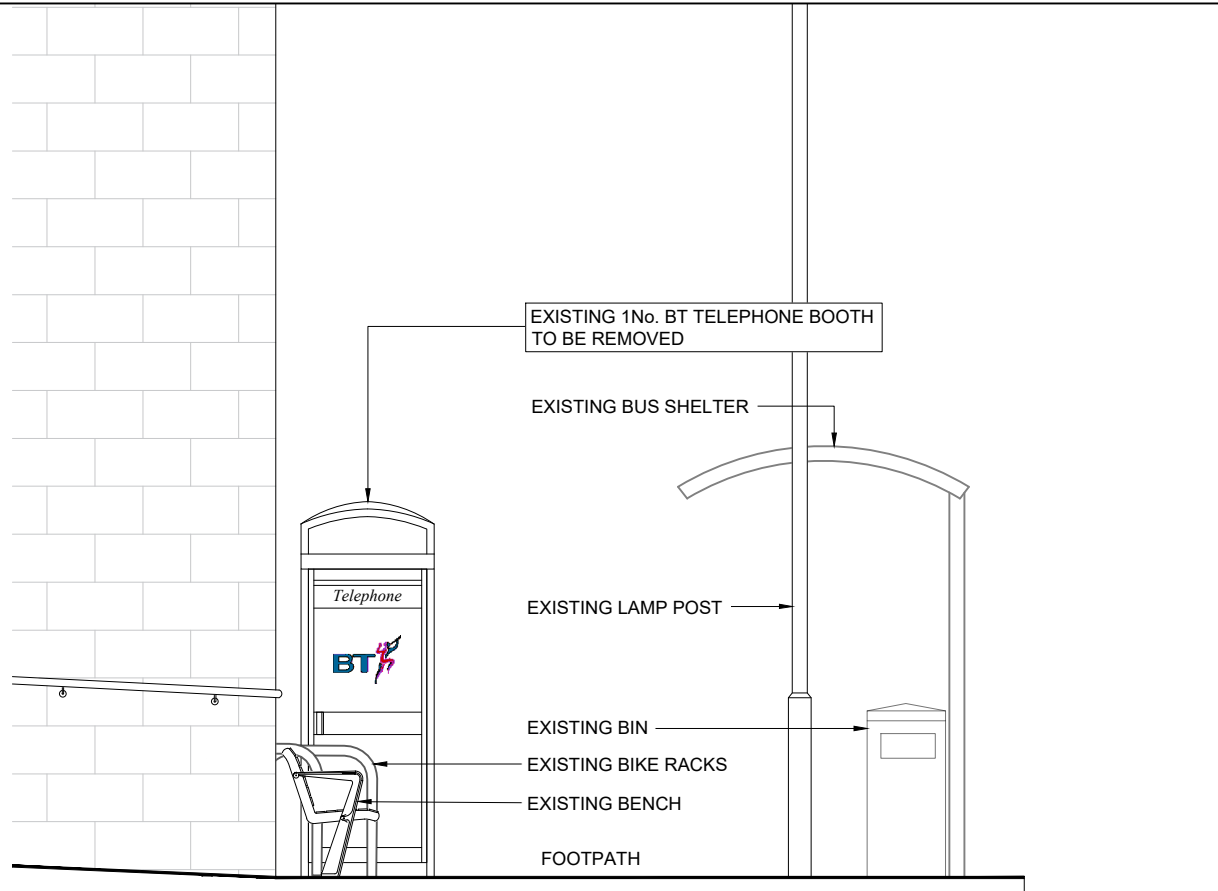


EXISTING FRONT ELEVATION
SCALE 1:50

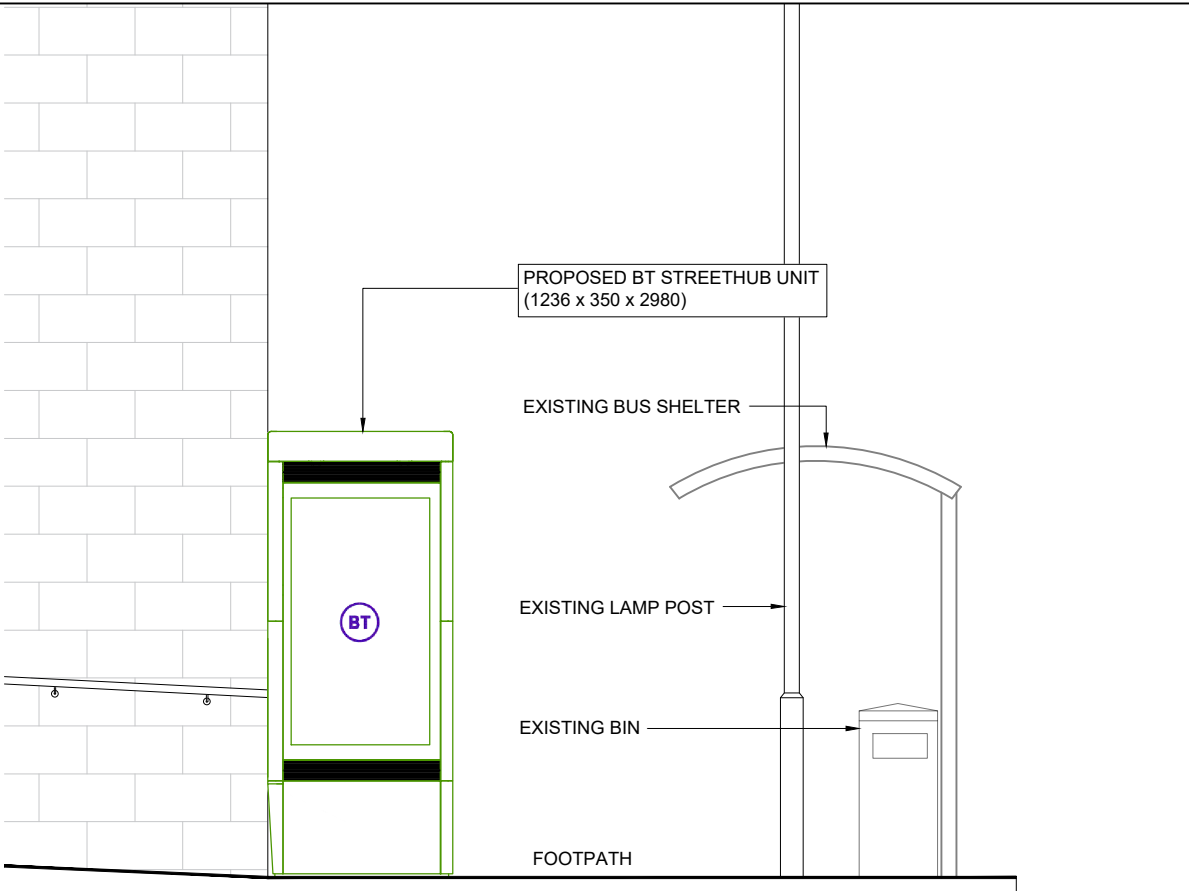

PROPOSED FRONT ELEVATION
SCALE 1:50



PROPOSED PHOTOMONTAGE
NTS

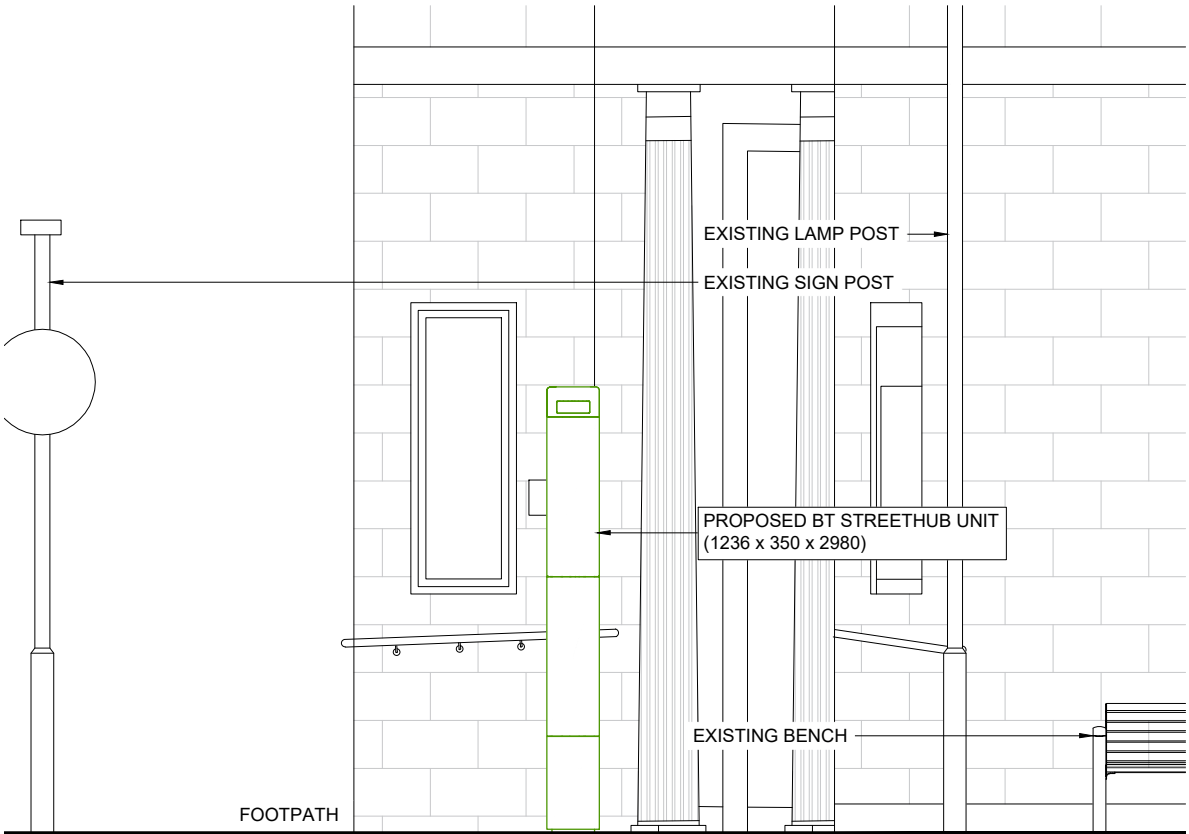

PROPOSED SIDE ELEVATION
SCALE 1:50

GENERAL NOTES

Use written dimensions only, do not scale from drawing. Use latest revision of all referenced information.

A	28.10.22	New BT Streethub Structure	MD	JE
Rev	Date	Description	Drawn	Chkd
 Solutions for New Technologies				
				
Drg Status PLANNING				
Cell No. & Name MAN115				
Site Name & Address Pavement o/s 410 Wilmslow Rd, Withington, Manchester M20 3BD				
Drawing Title EXISTING AND PROPOSED ELEVATIONS				
Scale 1:50		Date 28.10.2022		
Drawn By MD		Checked By JE		
Drawing Number 003			Revision A	