


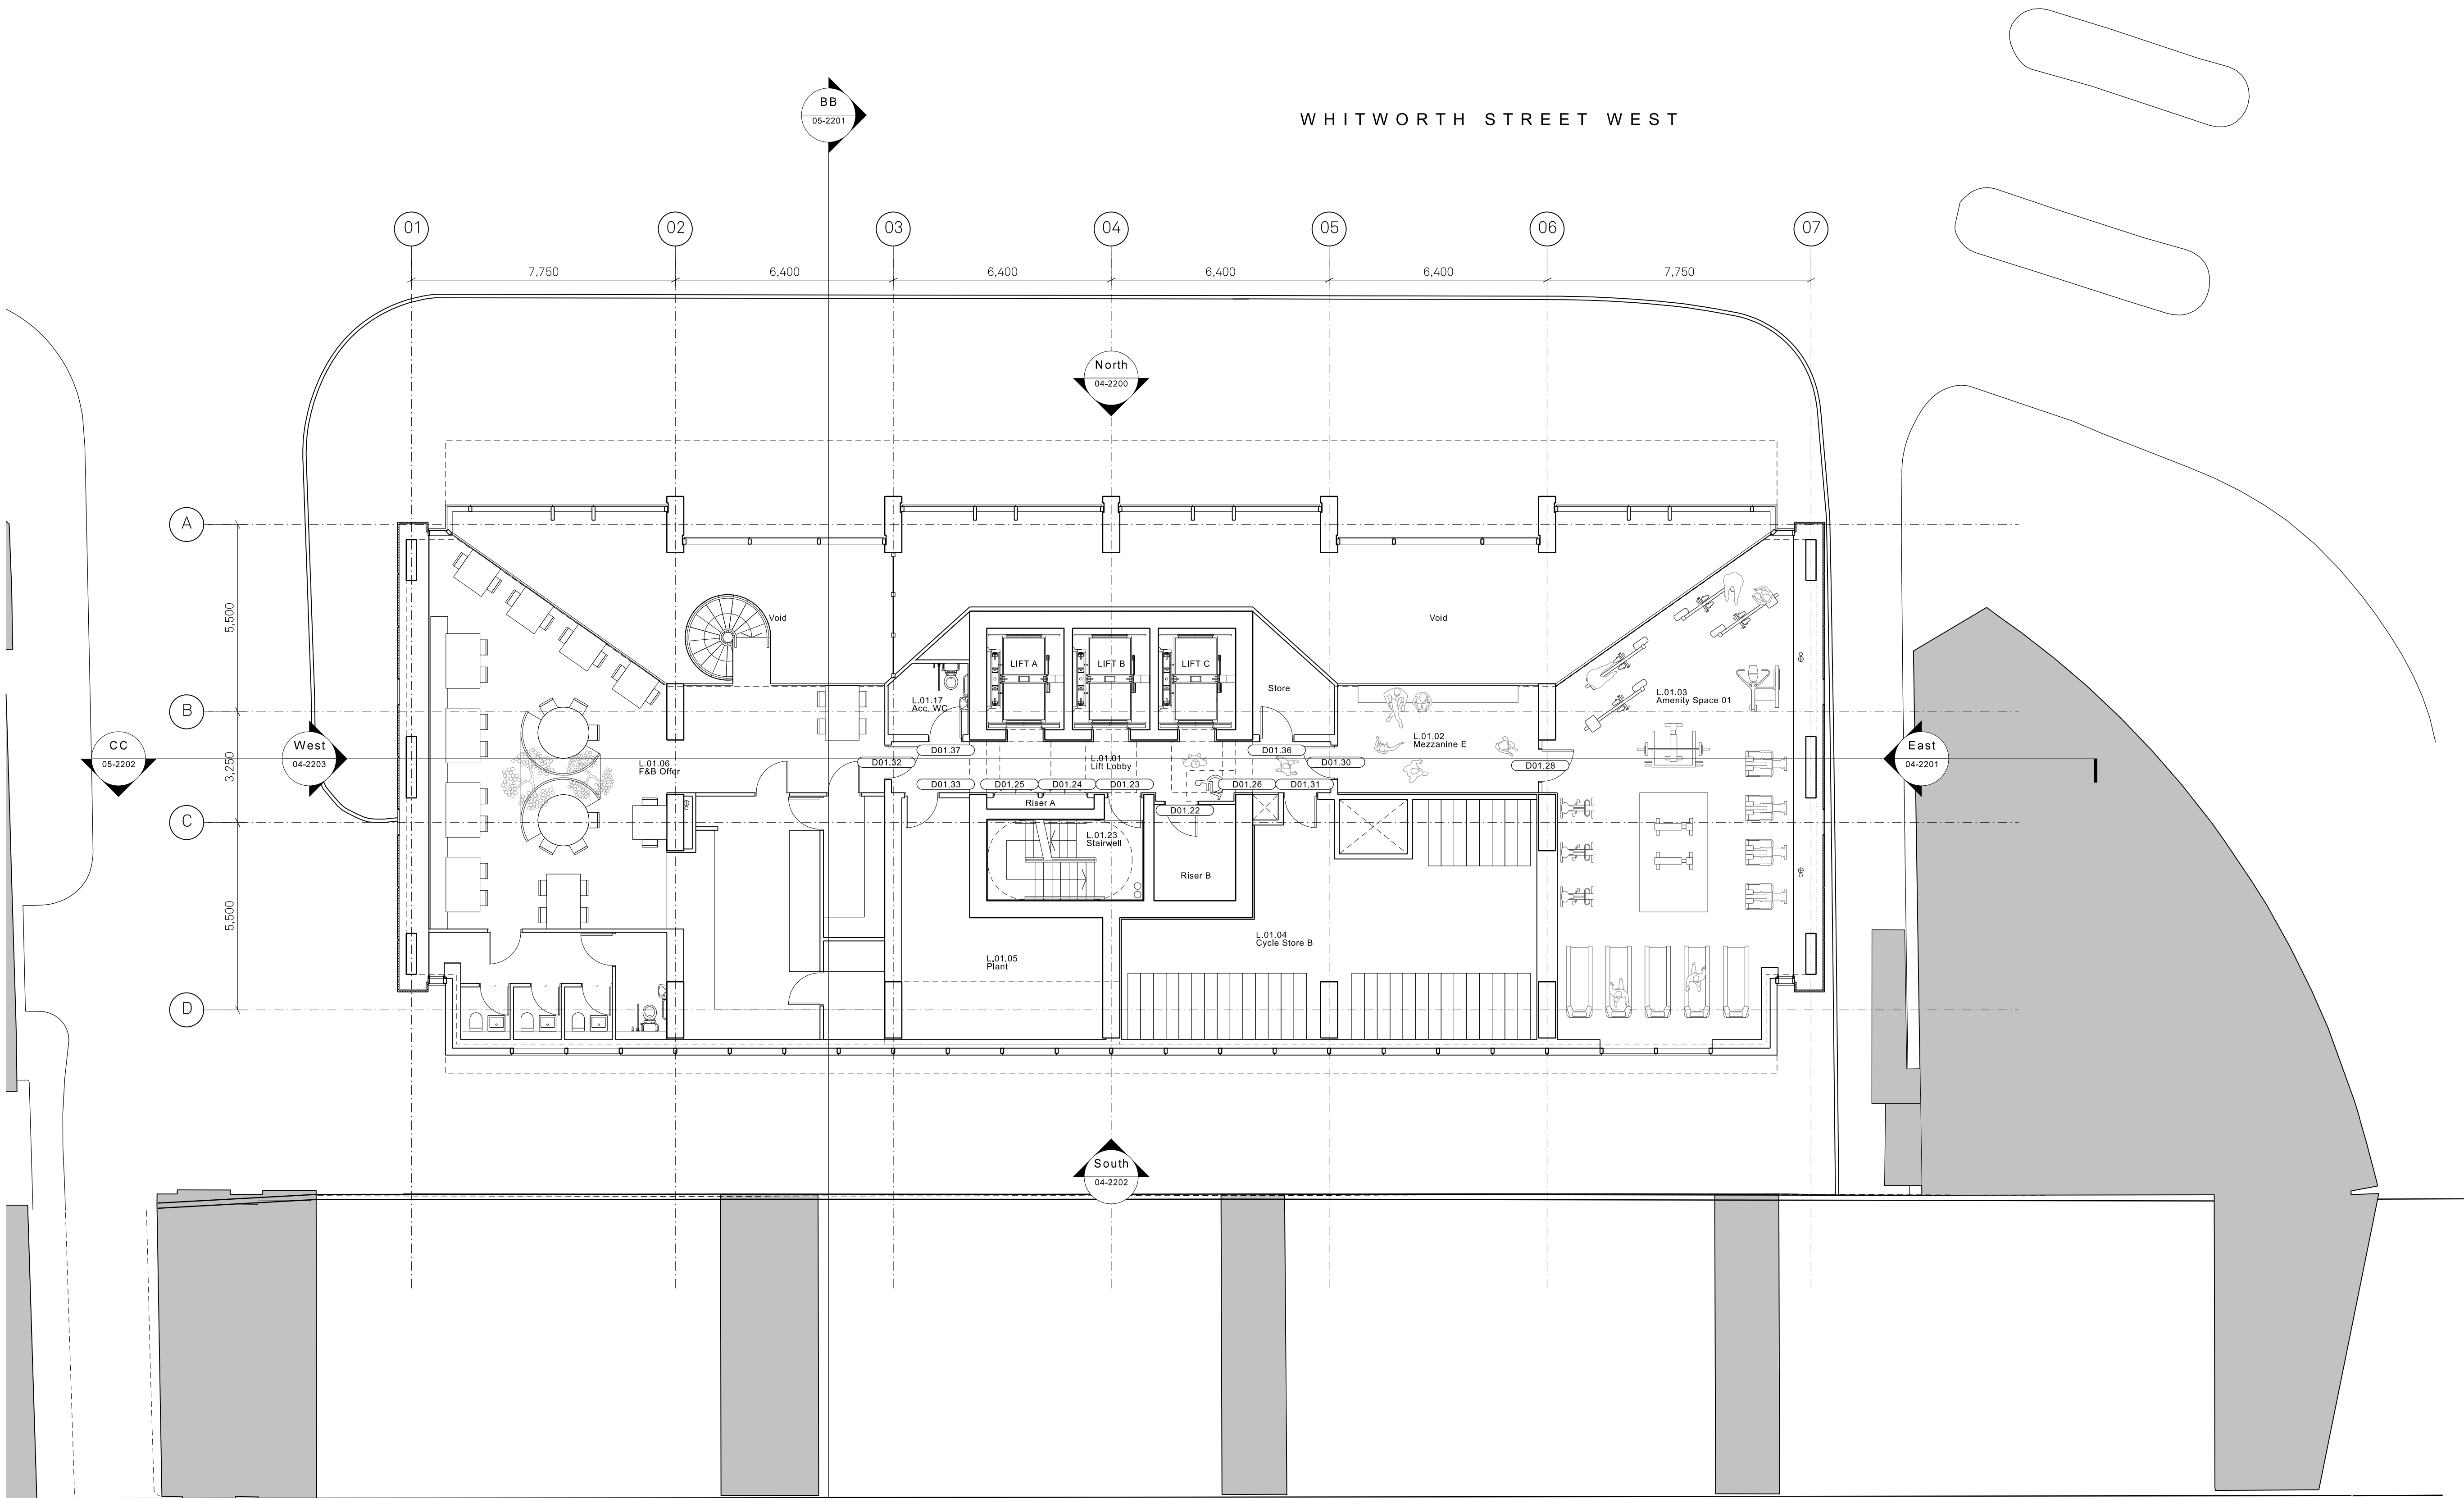

AA	17.06.22	Issued for planning
Z	09.05.22	Change to glazed screen & addition of disabled refuge symbol
Y	22.04.22	Riser wall and door moved to accommodate disabled refuge.
X	31.03.22	Addition of double height glazed screen in lobby
W	30.03.22	Indicative layouts removed, southern facade updated, lift chute removed
V	16.03.22	Issued for Information
U	28.02.22	Updated Layouts
T	15.02.22	Door and room tags updated. Issued alongside door schedule.
S	07.02.22	Addition of smoke shaft, plant room and change to core

Rev.	Date	Details



Jon Matthews Architects
Unit 10, 2-10 Albert Square, Manchester, M2 6LW

Project:
10-12
Whitworth Street West
Title:
1st Floor GA Plan

Scale:	Origin Date:	Drawn:	Checked:
1:100 @ A1	19.12.14	JB	MH

Status:
Information

Project:	Drawing No:	Rev:
05247	_B1_02_2201	AA