



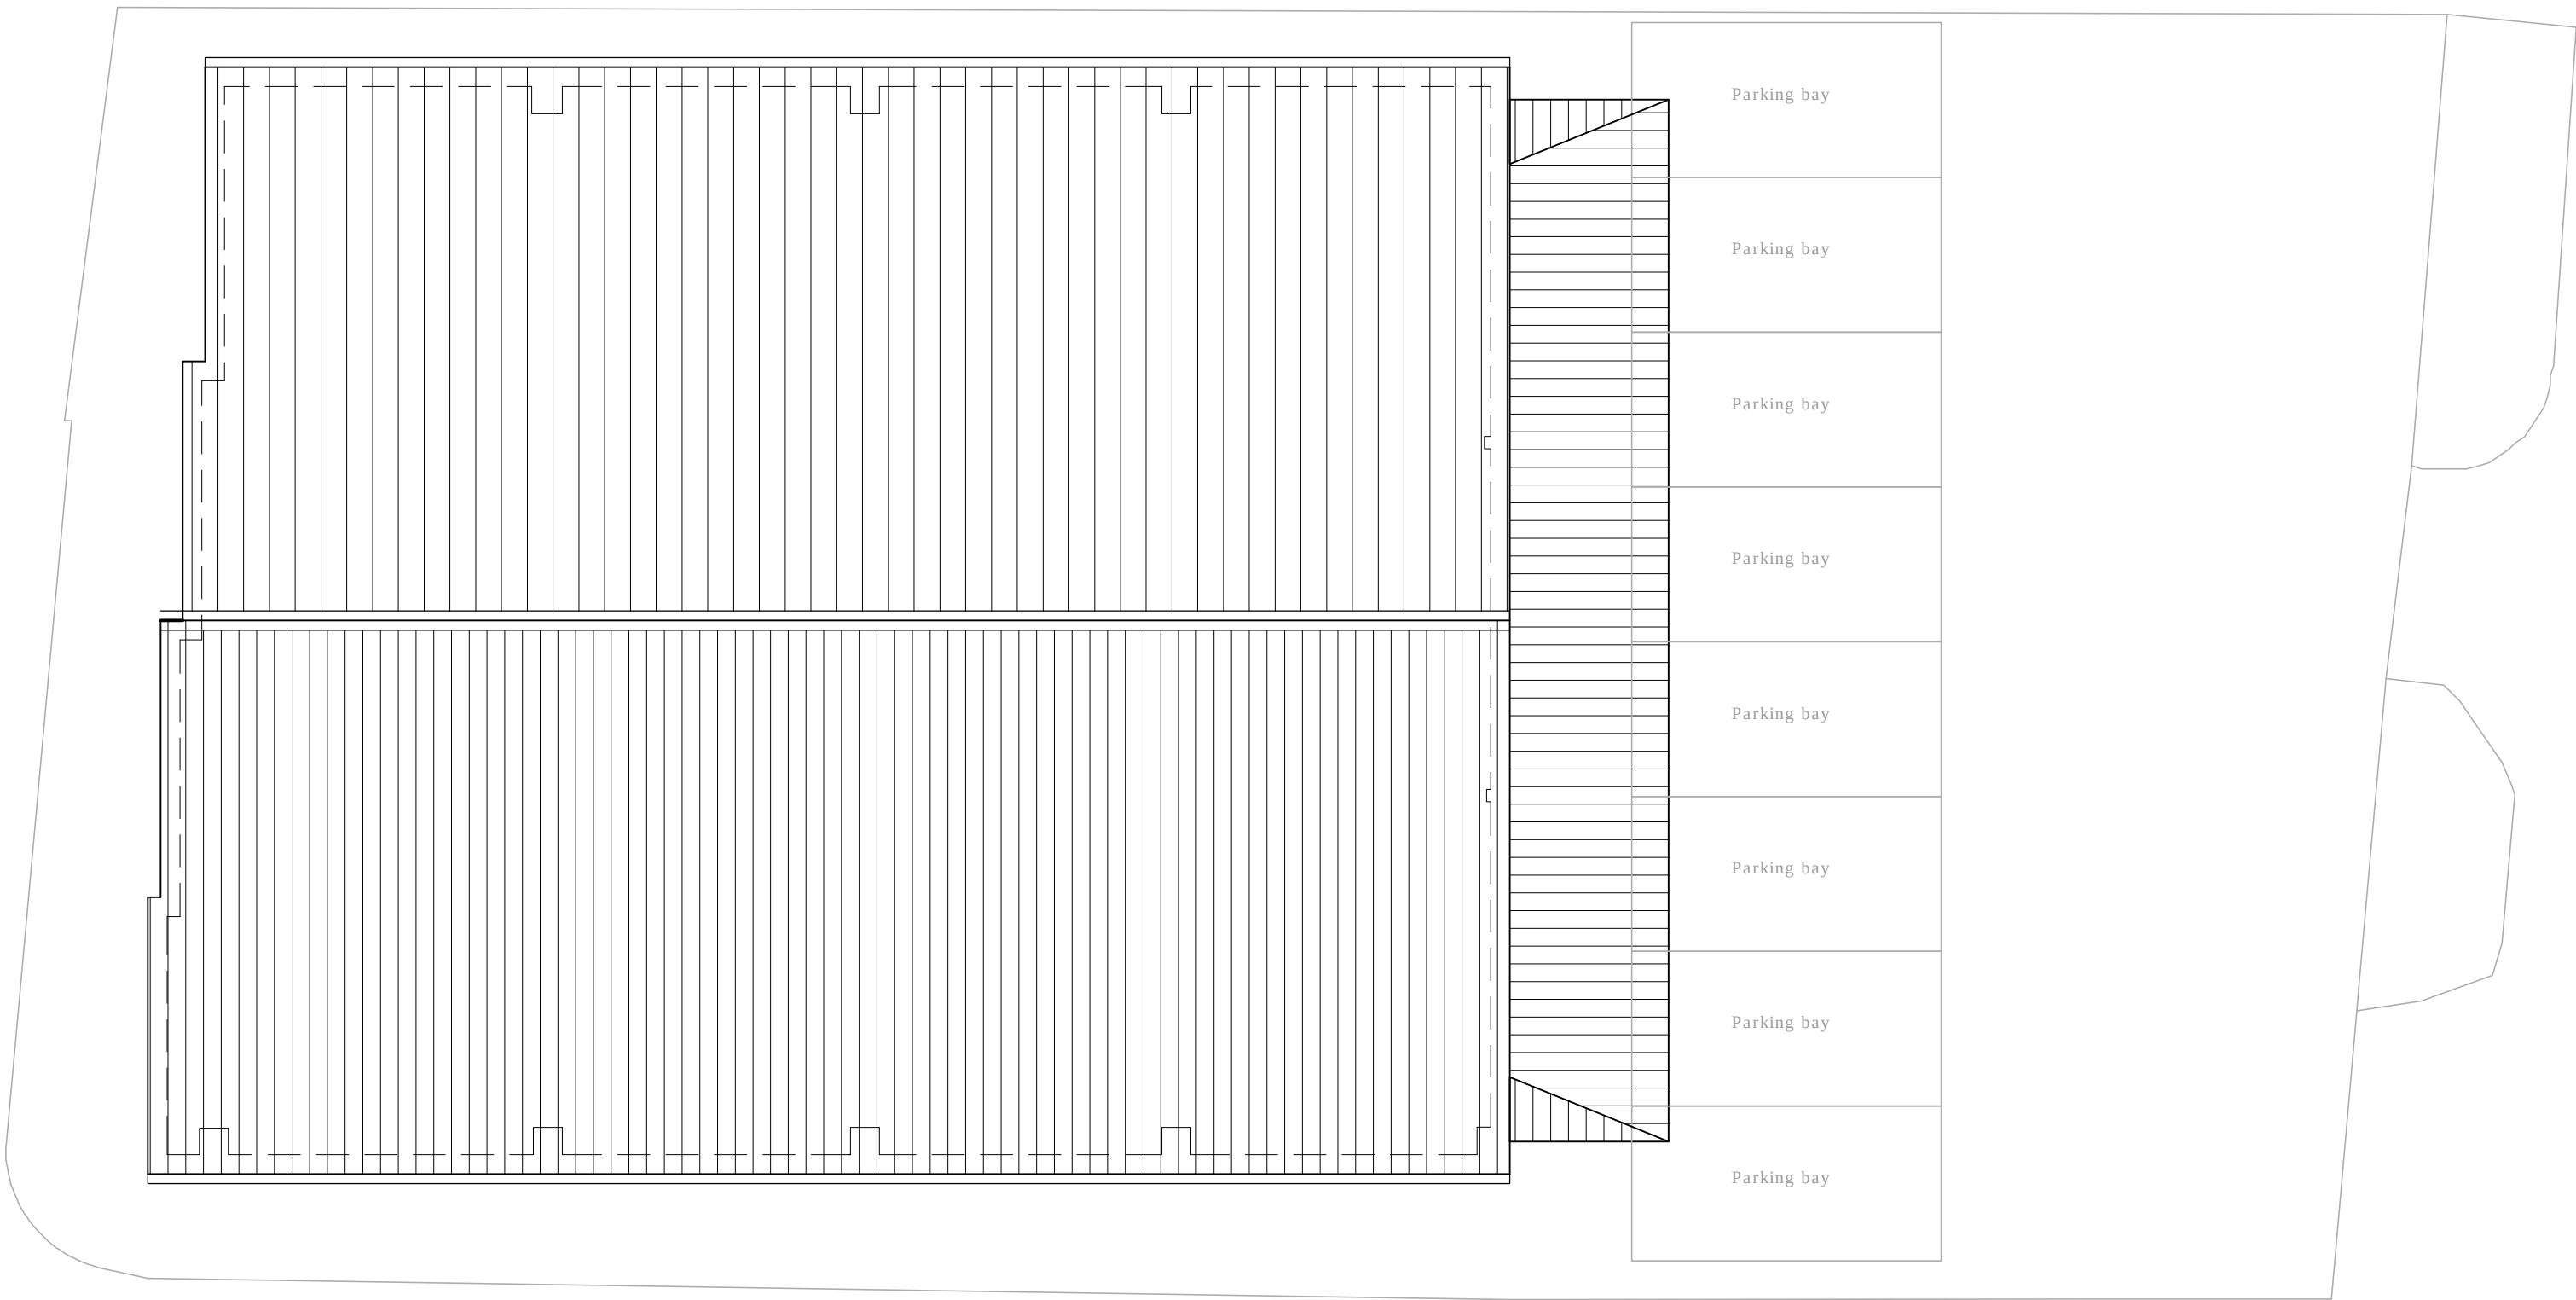


EXISTING ROOF PLAN
1:100

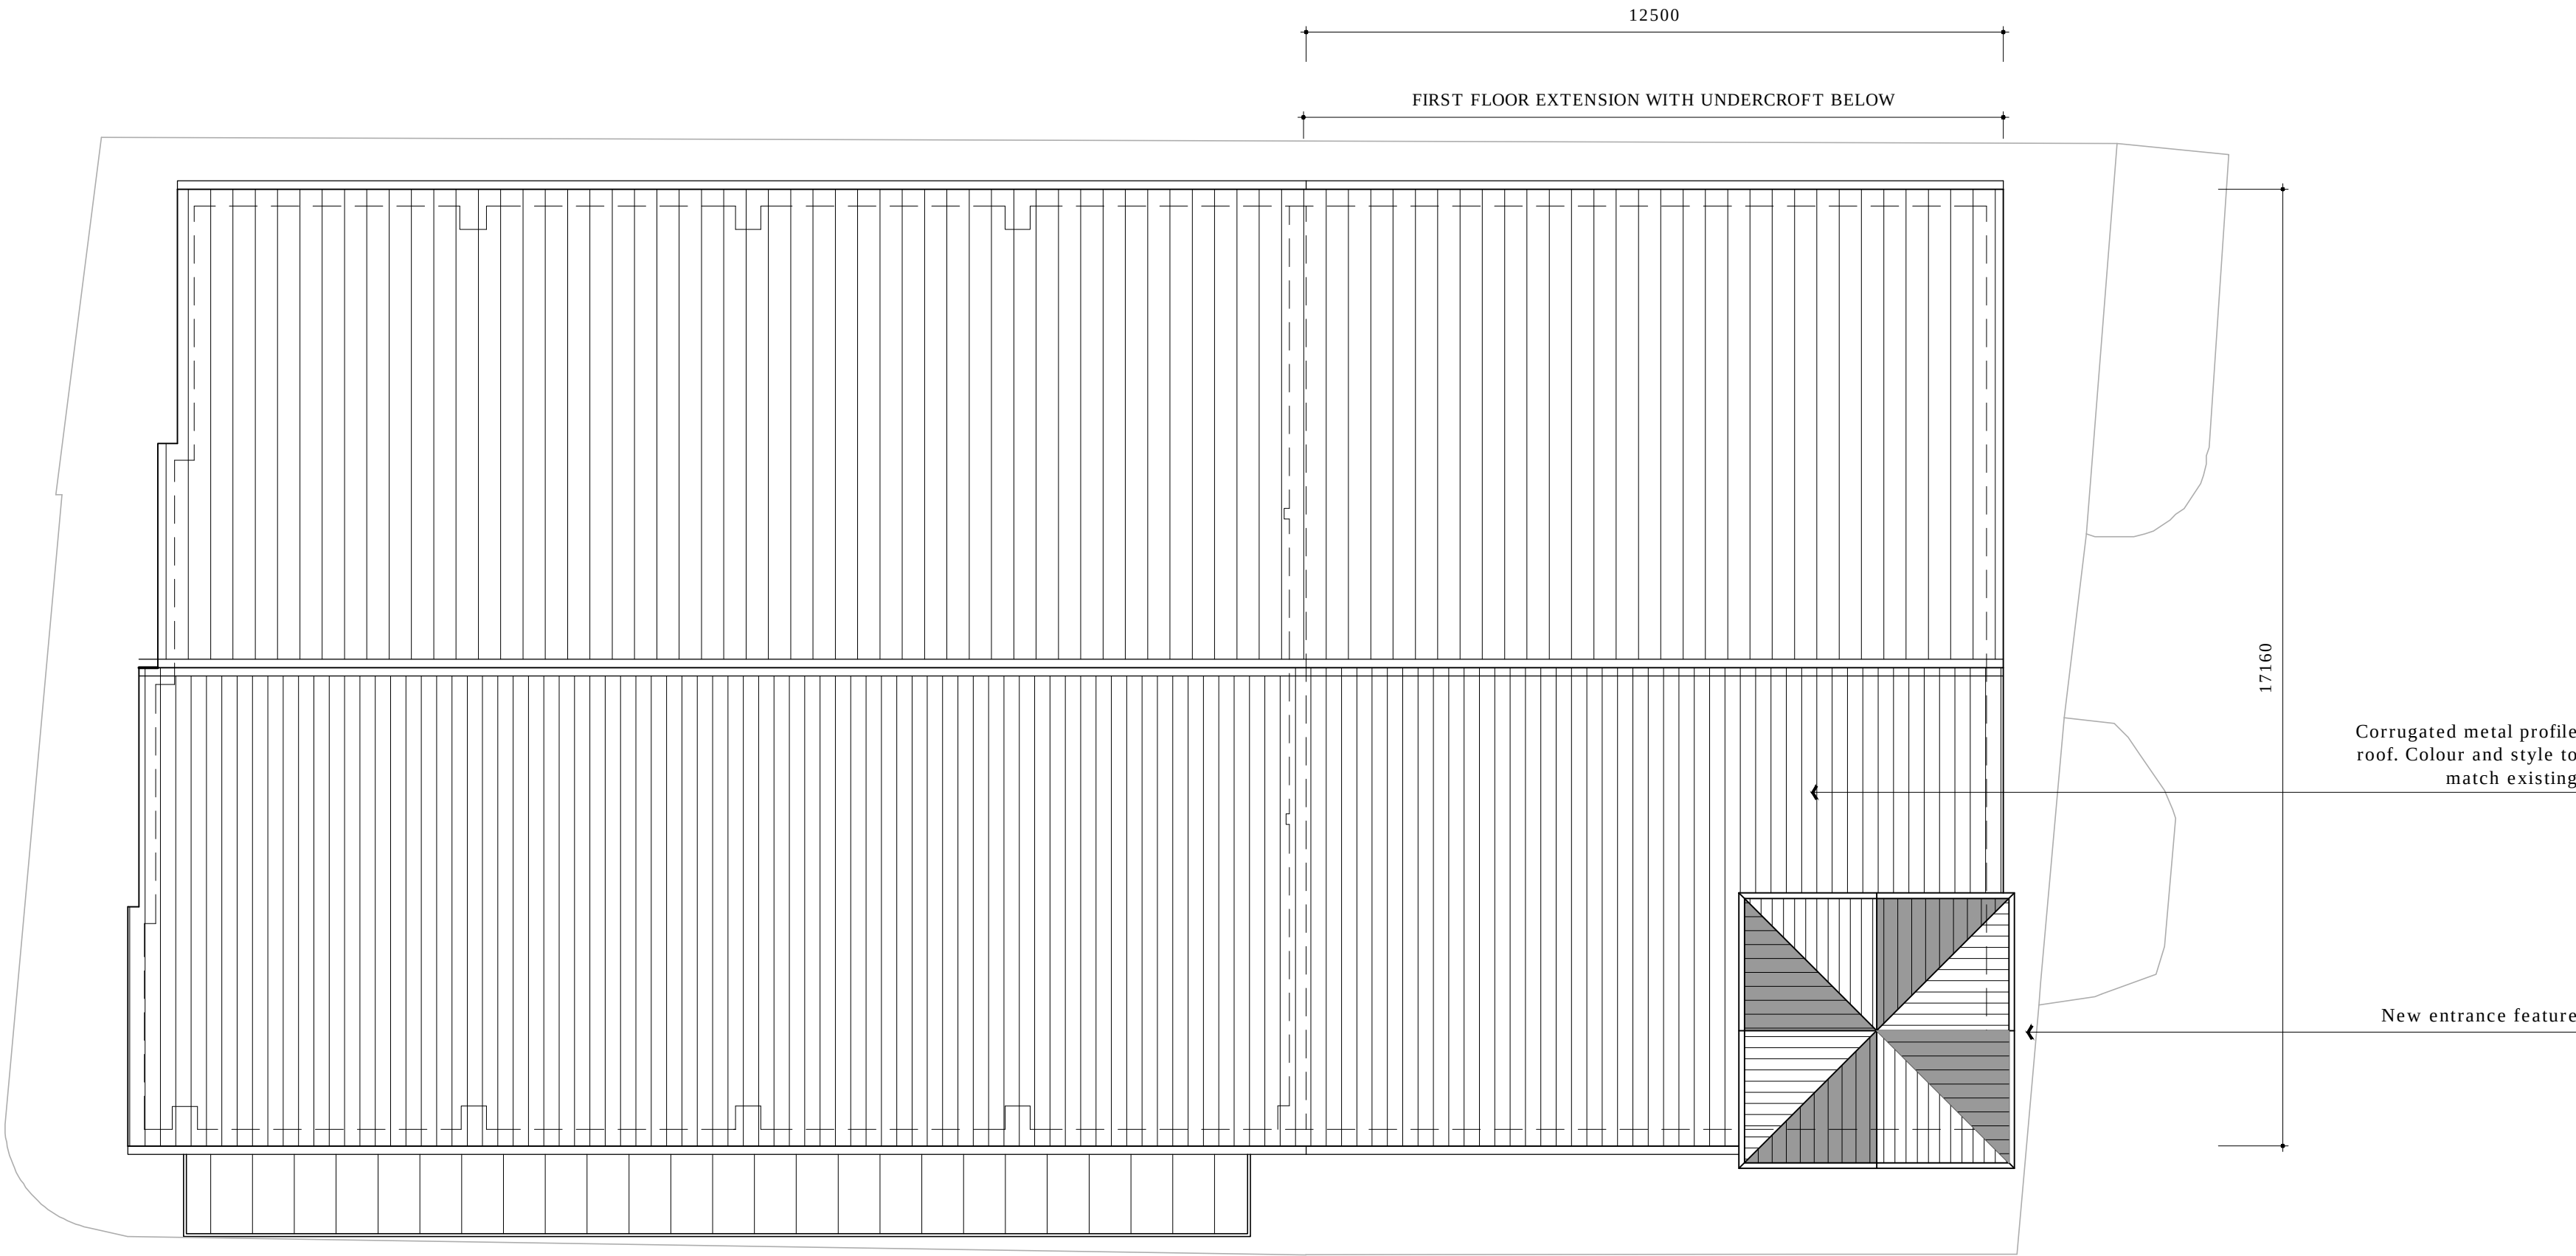

PROPOSED ROOF PLAN
1:100

Revisions

revision	date	comments
A	22.05.21	Staircase repositioned
B	02.08.21	Windows enlarged, staircase feature introduced
C	14.09.22	Tower roof design reduced / amended

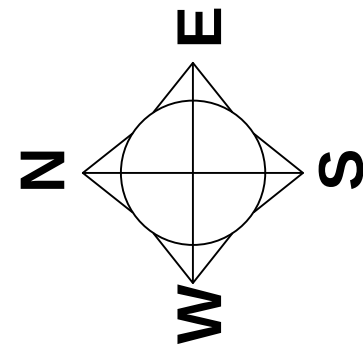

Job Title

First floor extension

Site Address

Al Falah Masjid
Islamic Centre
96 Heywood St
Cheetham Hill
Manchester
M8 0DT

Drawing Title

Existing and proposed roof plans

Scale

1:100 @ A1

Date

05.09.20

Drawn

uf

A. 275a Upper Brook St
Manchester
M13 0HR

T. 07894401574

E. info@lumitekton.com