


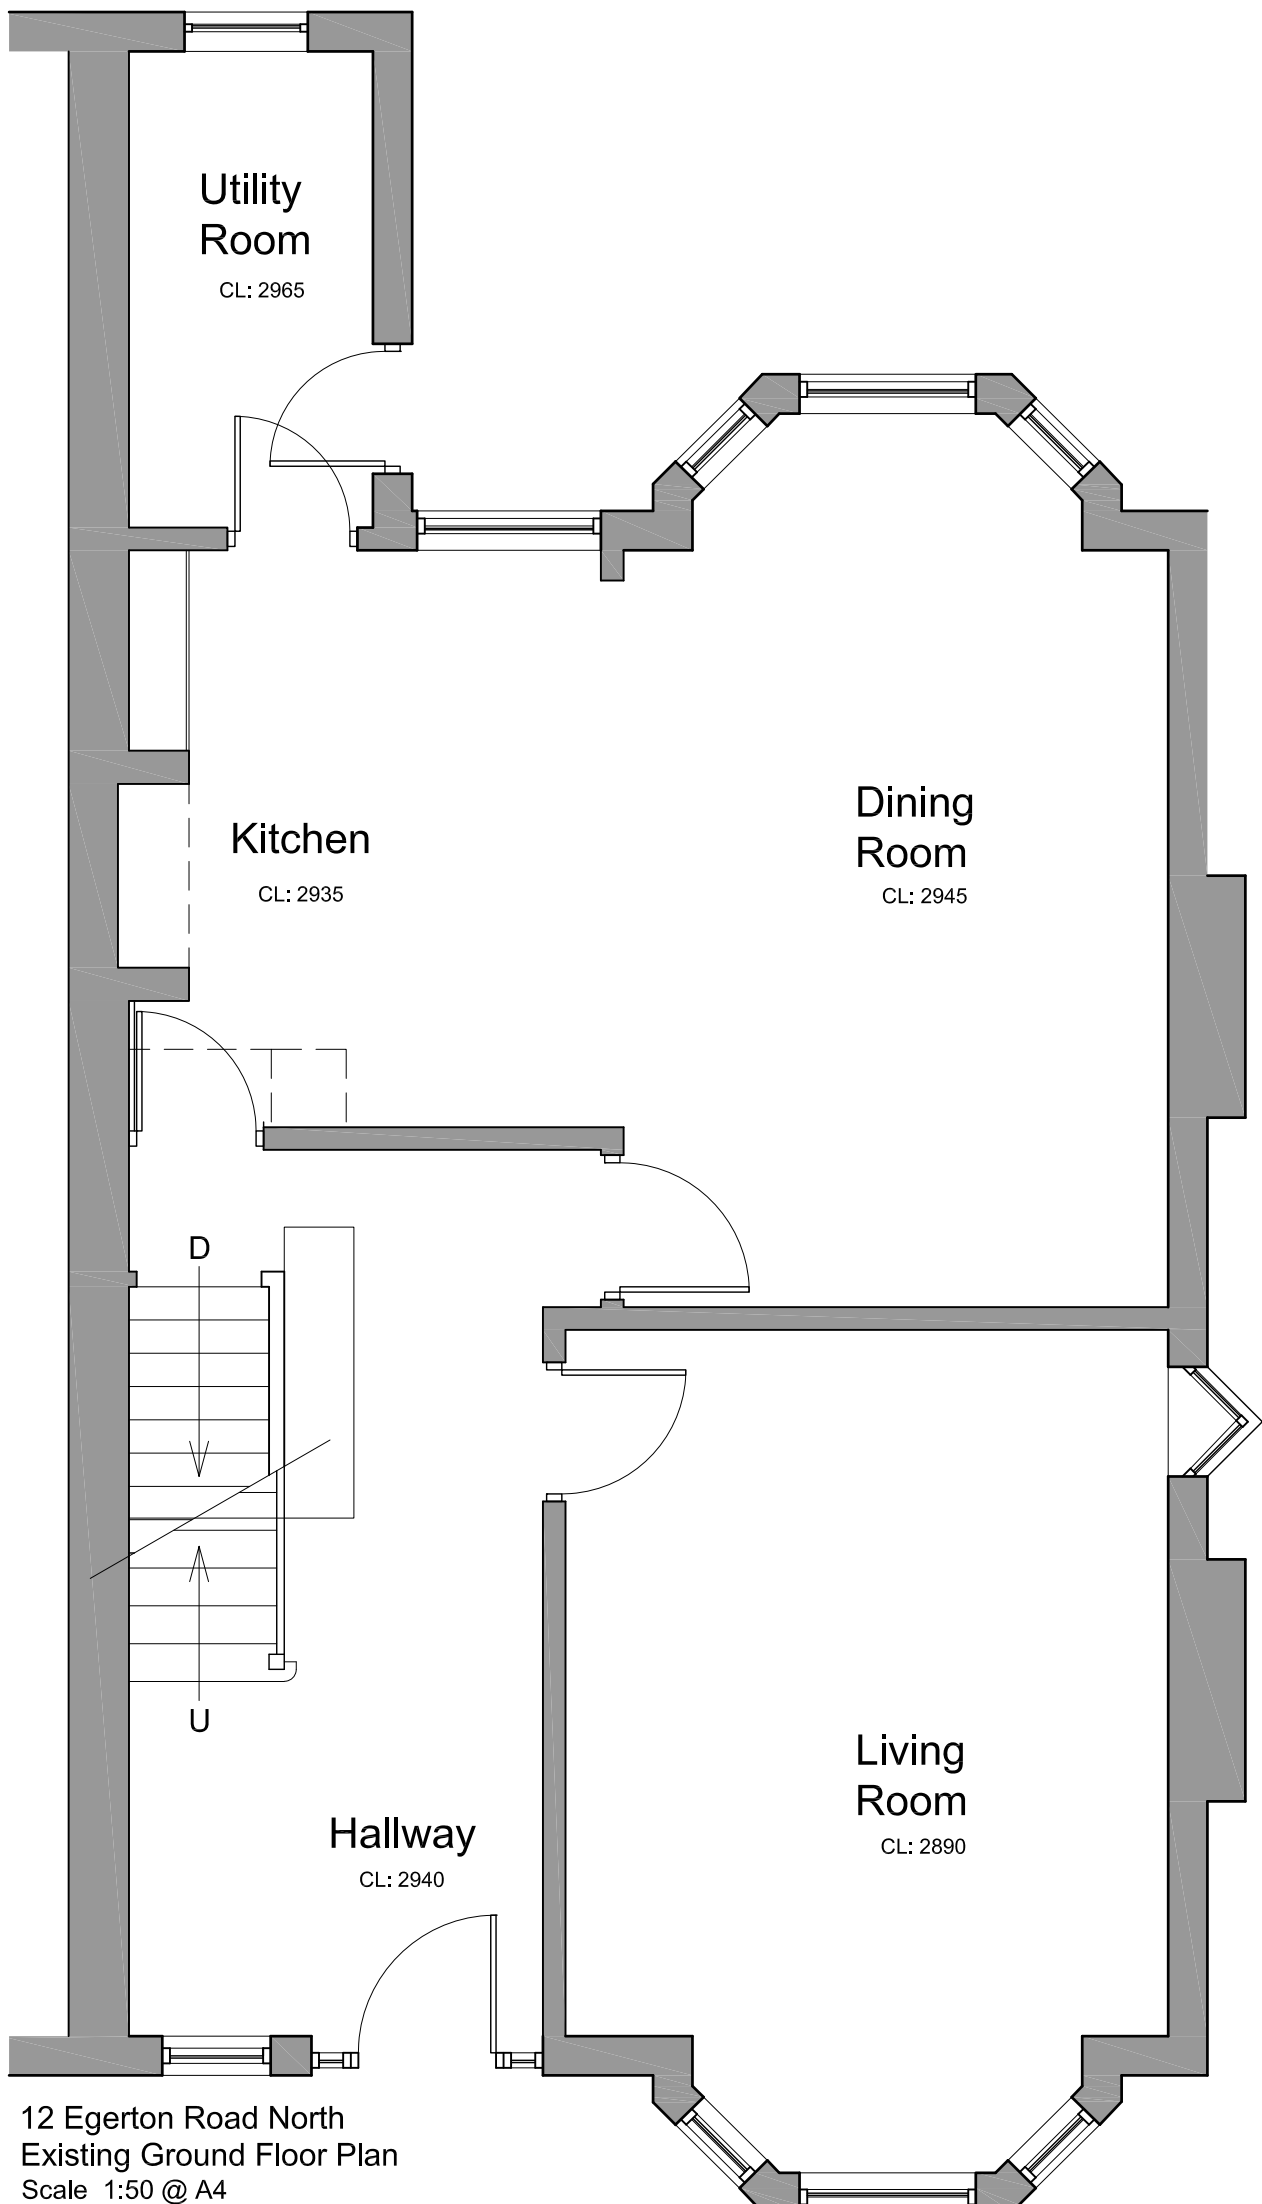

12 Egerton Road North
Existing Ground Floor Plan
Scale 1:50 @ A4