


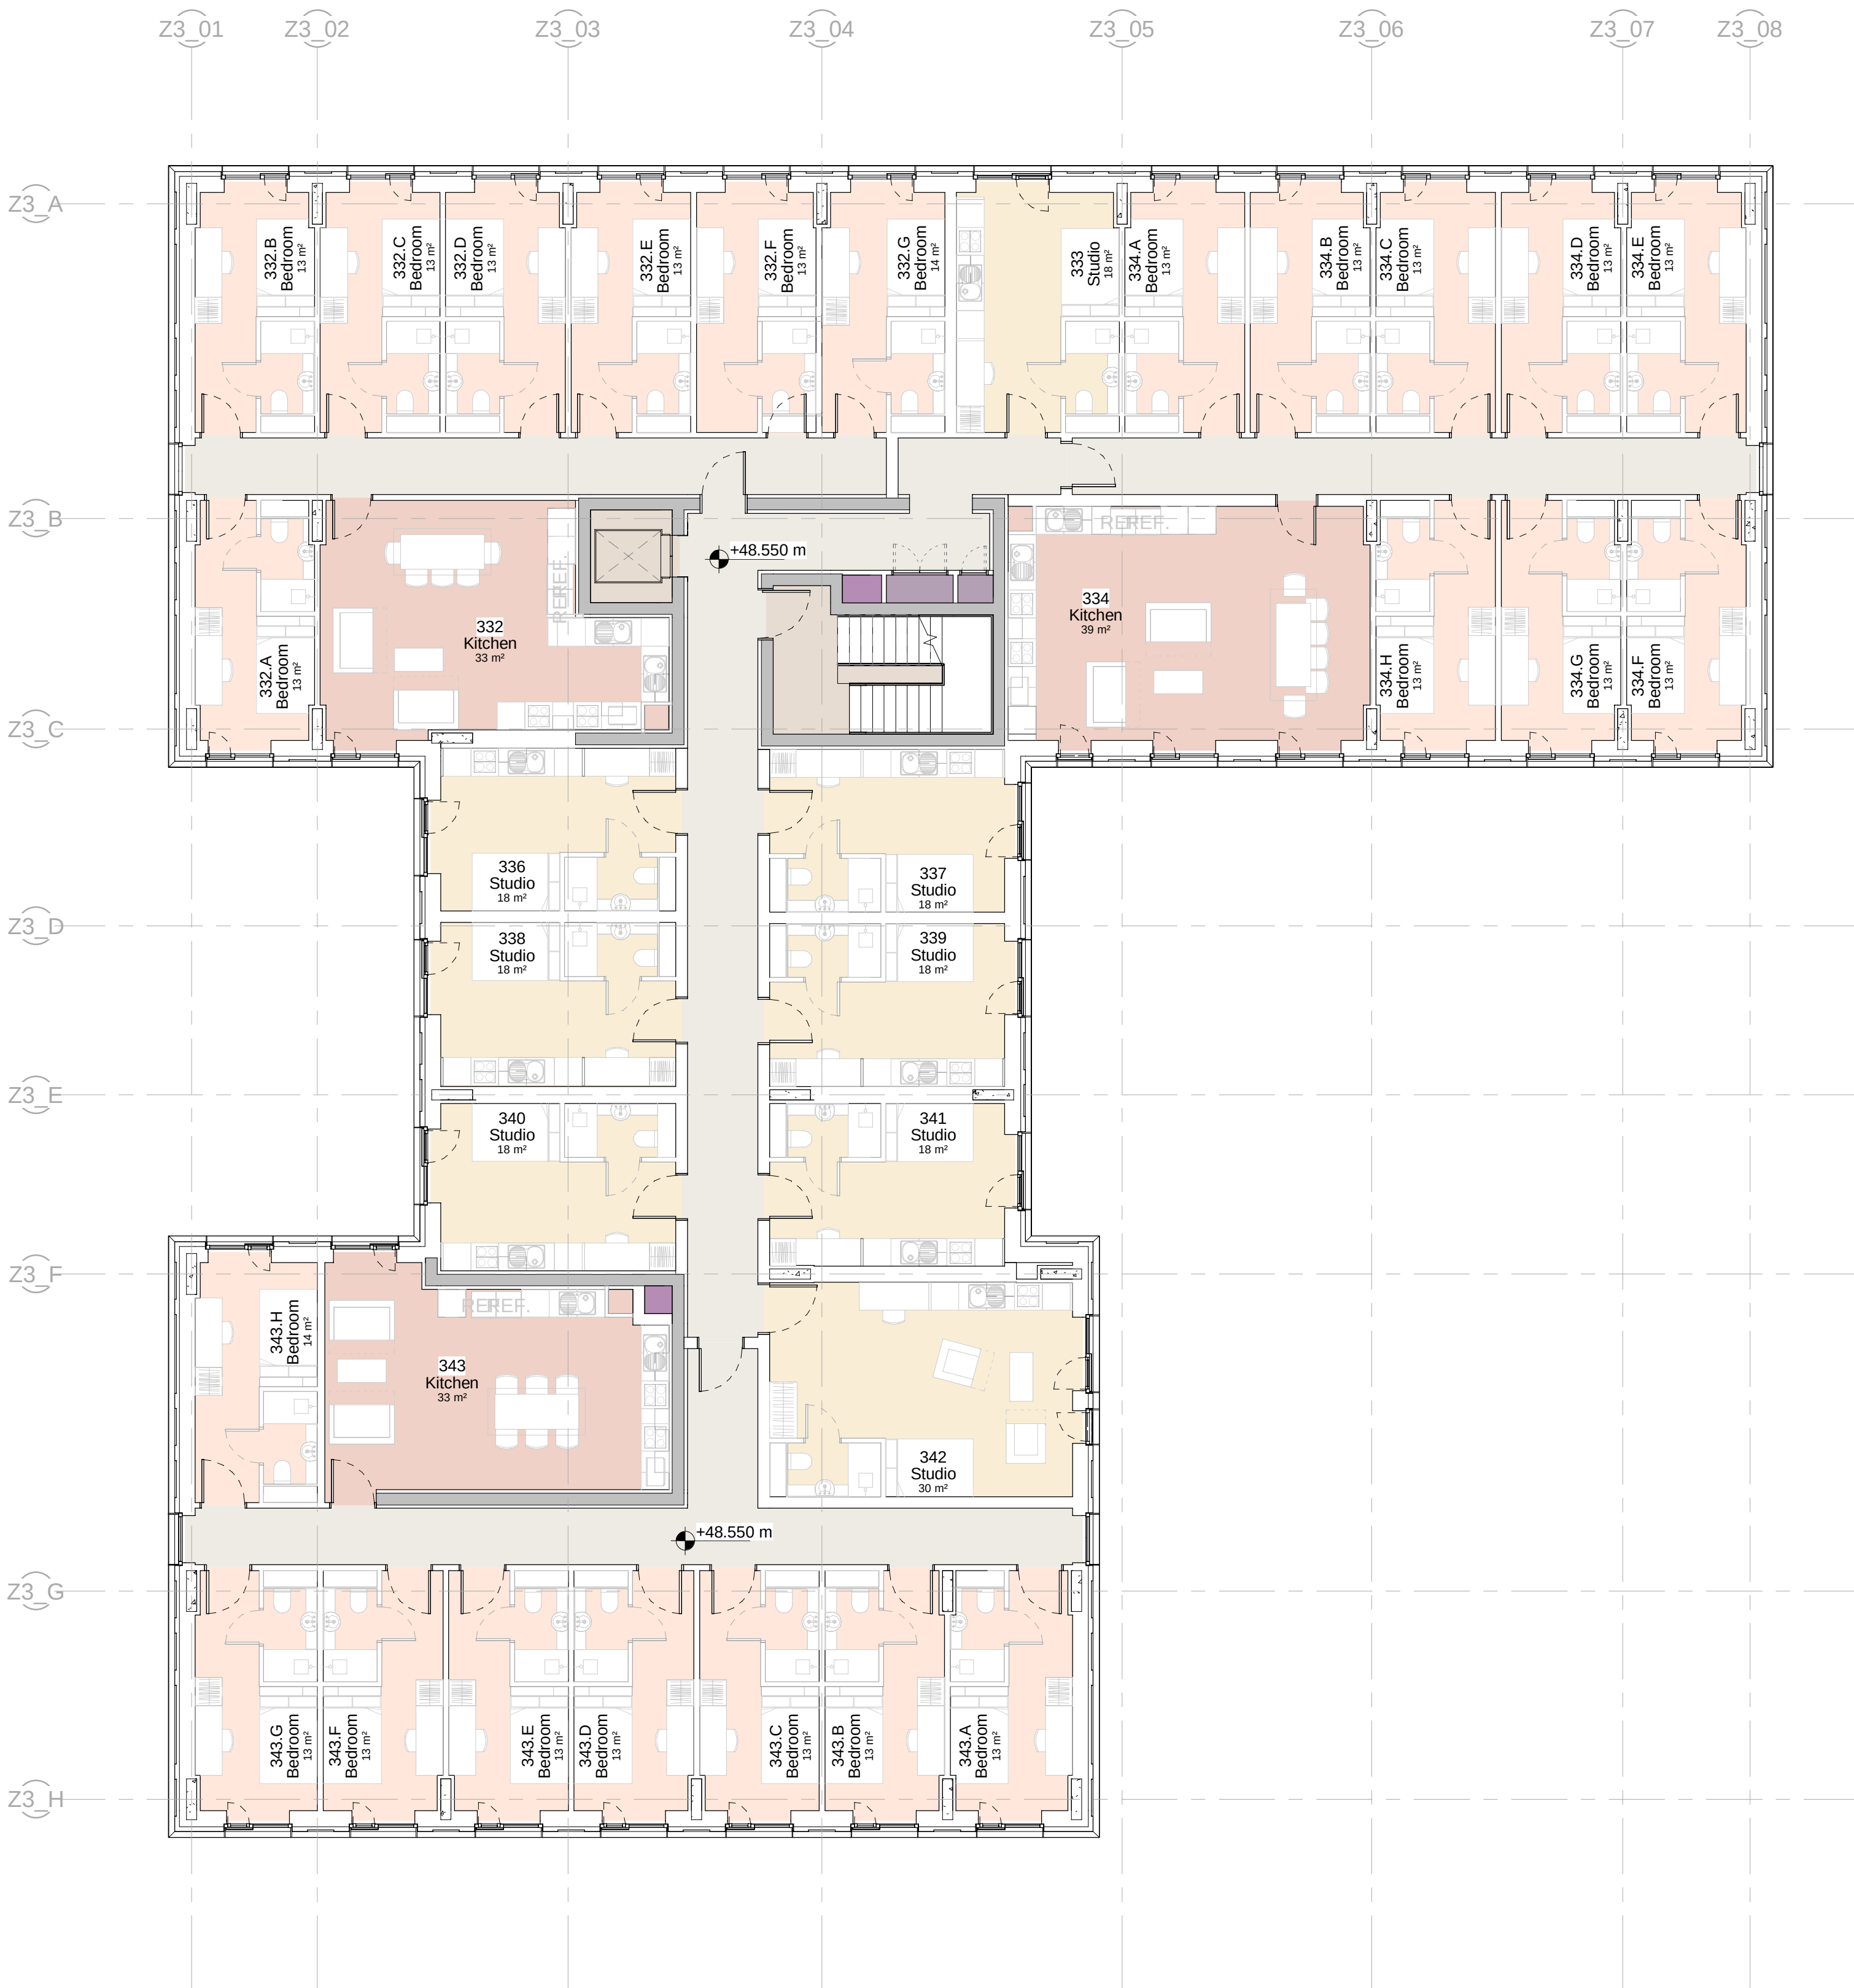

This drawing is copyright.  
Do not scale off dimensions.

All dimensions to be checked on site by contractor.

Contractor to report any dimensional discrepancies, errors or omissions prior to commencing on site.

**KEY:**

|                    |               |             |
|--------------------|---------------|-------------|
| Accessible Studios | Plant         | Smoke Shaft |
| Studio Bedrooms    | Amenity Space |             |
| Cluster Bedrooms   | Circulation   |             |
| Cluster Kitchen    | Riser         |             |

NORTH

| Rev | Date       | Description    |
|-----|------------|----------------|
| P01 | 2022-07-08 | Planning Issue |
|     |            |                |
|     |            |                |
Project Title  
**St Gabriel's Manchester**  
9 Oxford Place

Status  
**PLANNING**

Drawing Title  
**Building 03 (West)**  
General Arrangement  
Proposed Third Floor Plan

|                                    |                              |
|------------------------------------|------------------------------|
| Project No<br><b>10349</b>         | Scale<br><b>1 : 100 @ A1</b> |
| 10349-SHP-Z3-A-B5D8-G200-PL-03-001 |                              |

Revision  
**P01**

**simpsonhaugh**

Manchester  
+44 (0)161 835 2345

London  
+44 (0)20 7549 4000