


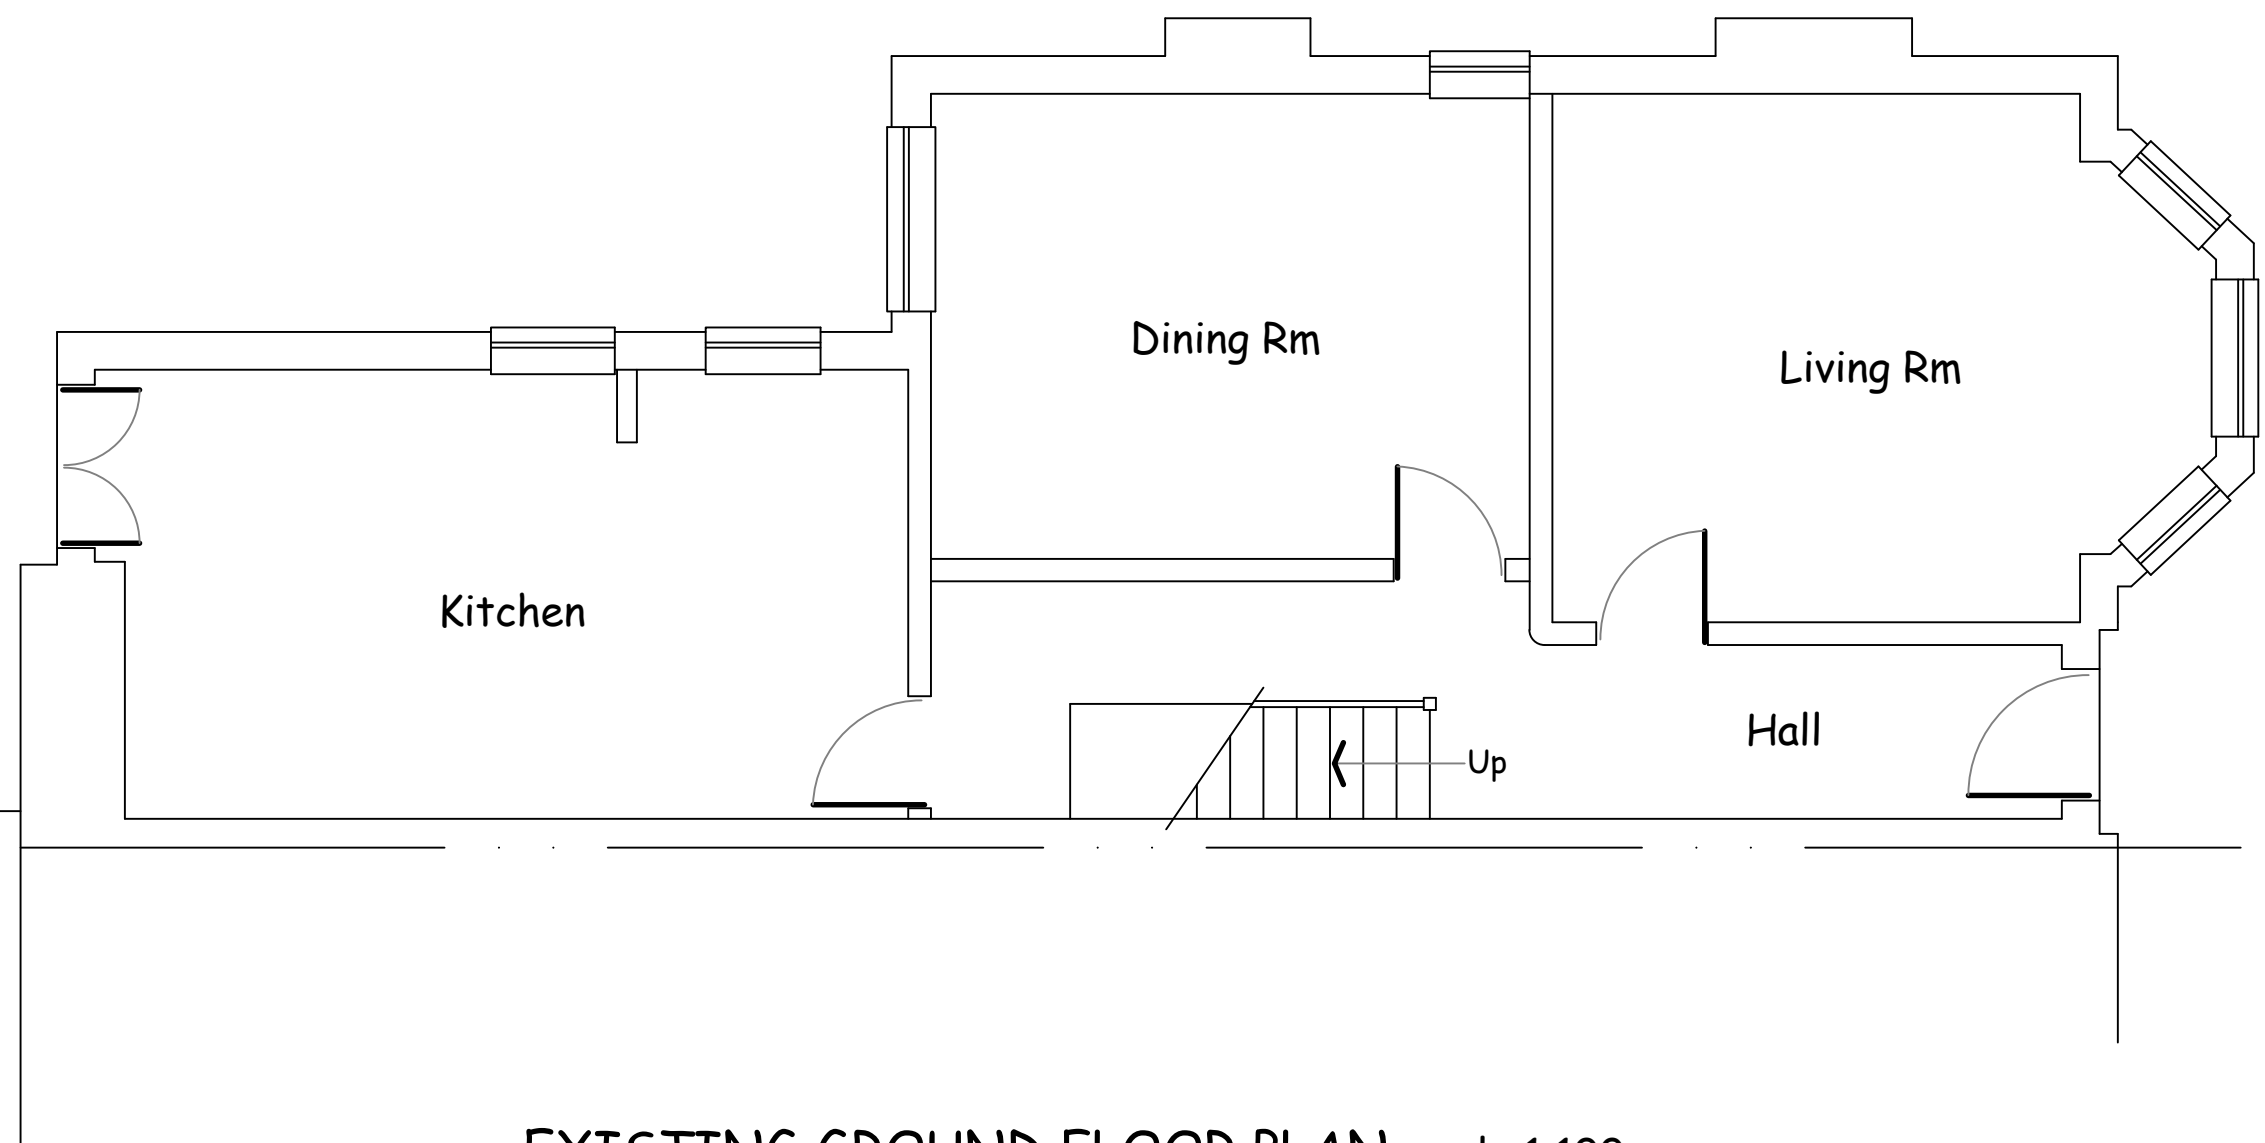

EXISTING GROUND FLOOR PLAN scale 1:100