


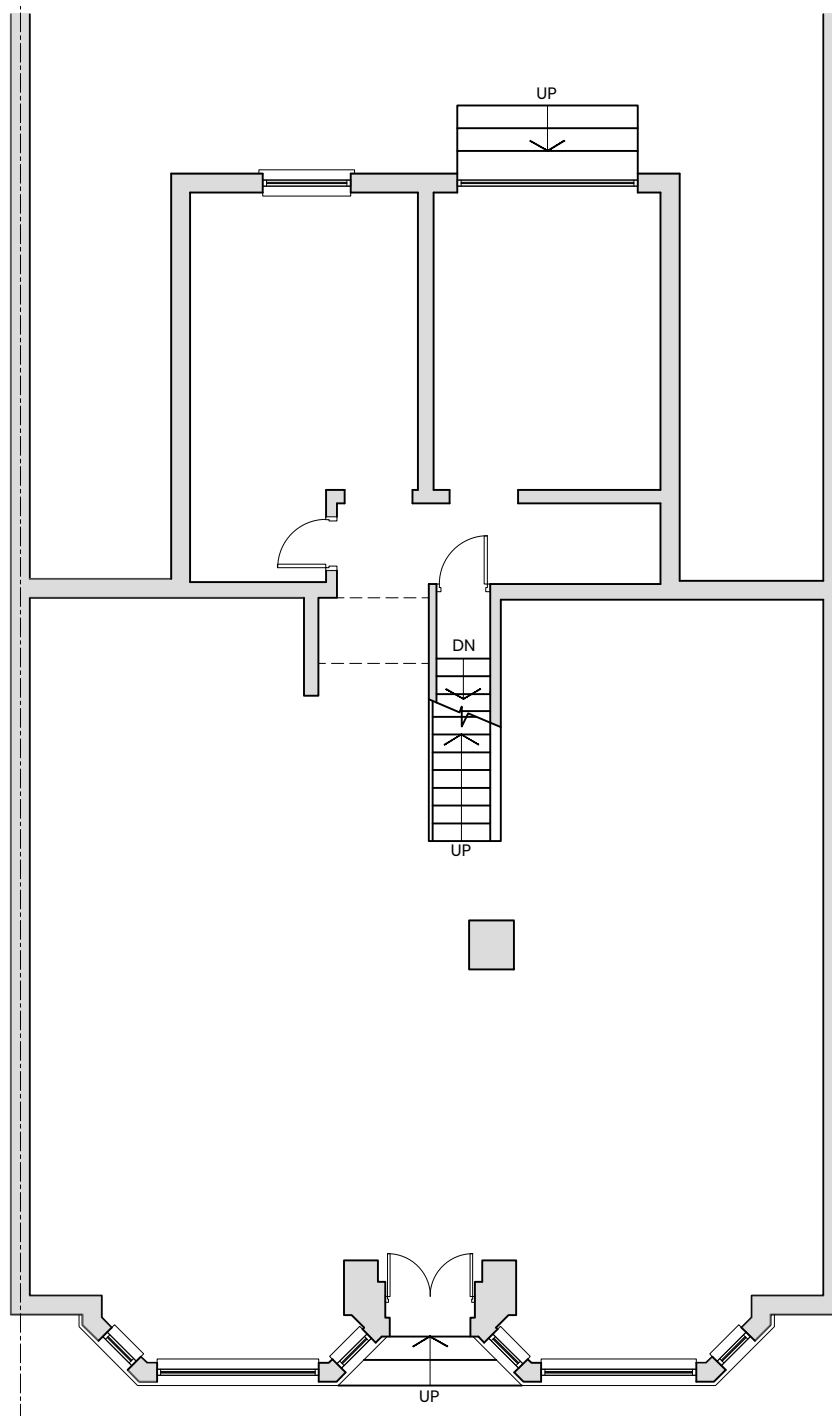

Architectural floor plan of the first floor. The plan shows a central staircase with two 'DN' (down) labels. The building has a complex layout with multiple rooms, corridors, and a large open area at the bottom. The drawing is a technical line drawing with dimensions and annotations.

client name		
Mr. Avanrenren Frank		
project		
120 Cheetham Hill Road		
drawing		
GA Existing Information II		
project number		scale
2009I05		1:100 @ A3
drawing number	rev	issue status
PL_002	-	PLANNING
This drawing is to be read in conjunction with all related drawings. All dimensions must be checked and verified on site before commencing any work or producing shop drawings. The originator should be notified immediately of any discrepancy. This drawing is copyright and remains the property of Studio Tashkeel Architecture Ltd		