



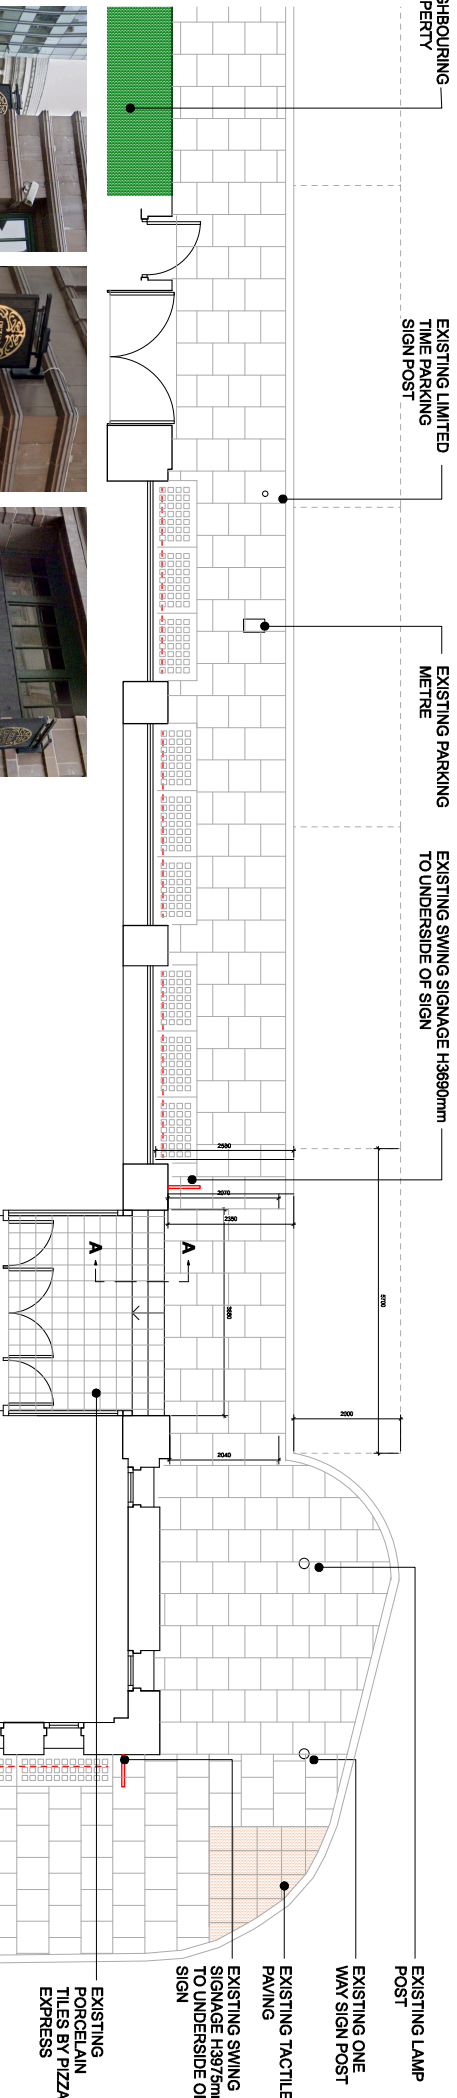

SWING SIGN PHOTOGRAPHS - PETER ST


PIZZA EXPRESS SIGNAGE & SWING SIGN PHOTOGRAPHS - MUSEUM ST

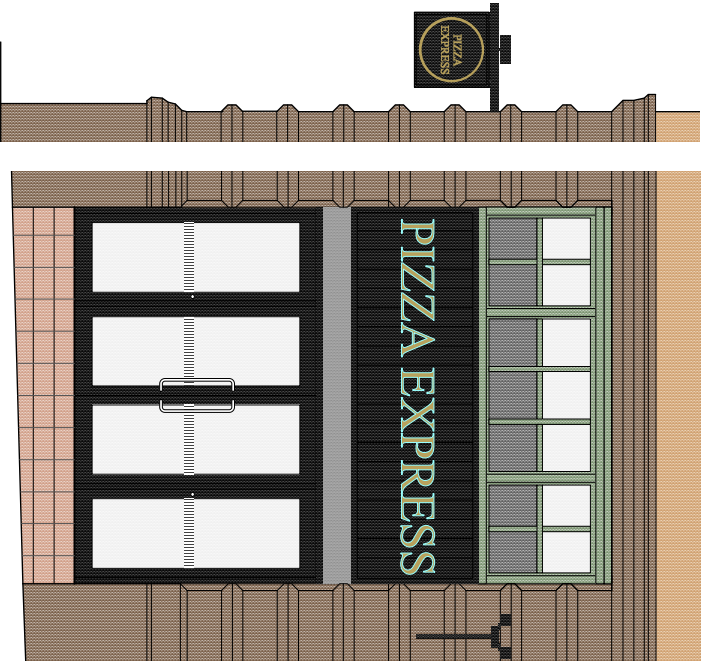


A - PIZZA EXPRESS - EAST ELEVATION, MUSEUM ST 1:50

B - PIZZA EXPRESS - MAIN ENTRANCE, MUSEUM ST 1:50

C - PIZZA EXPRESS - SOUTH ELEVATION, PETER ST 1:50

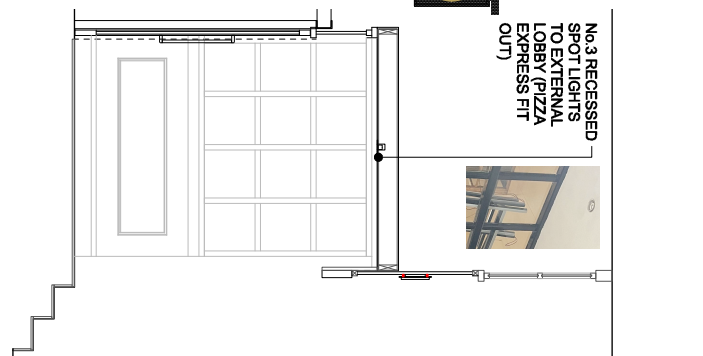

No 3 RECESSED SPOT LIGHTS TO EXTERNAL LOBBY (PIZZA EXPRESS FIT OUT)

 

EXISTING ENTRANCE PHOTOGRAPH

EXTERNAL DOOR HANDLES & GLASS MANIFESTATION PHOTOGRAPHS


A & C - SWING SIGNAGE

-EXISTING TONGUE & GROOVE HARDWOOD PANELLING
-PAINTED BLACK WITH HARDWOOD FRAME SURROUND
-FIXED BENEATH ENTRANCE WINDOW FRAME
-STEEL FASCIA BENEATH PANELLING
-No 2 BLACKENED STEEL PICTURE LIGHT FIXED TO WALL
-MOUNTED SIGN BRACKET ILLUMINATING BOTH SIDES OF No 2 SWING SIGNS
-CNC ROUTED STEEL PIZZA EXPRESS LOGO WITH POLISHED GOLD APPEARANCE ADHERED TO BOTH SIDES OF No 2 SWING SIGNS

B - MAIN ENTRANCE

-EXISTING TONGUE & GROOVE HARDWOOD PANELLING
-PAINTED BLACK WITH HARDWOOD FRAME SURROUND
-PEGGED OFF, ILLUMINATED STEEL LETTERS WITH POLISHED GOLD APPEARANCE FIXED TO HARDWOOD FRAME
-BLUE NEON BACKLIGHTING TO LETTERING
-FROSTED VINYL TO FORM GLASS MANIFESTATION, REFER TO SITE PHOTOGRAPHS
-4 EXTERNAL ENTRANCE DOORS IN OPERATION, W/ 700mm BRUSHED STEEL GRAB RAILS & PAINTED GLOSS BLACK
-No 2 OUTER EXTERNAL ENTRANCE DOORS LOCKED (PREVIOUSLY SERVED AS FIRE EXIT DOORS) PAINTED GLOSS BLACK
-HARDWOOD PANELLING OPEN LOBBY WITH SINGLE GLAZING PAINTED GLOSS BLACK
-PLASTERBOARD LINED CEILING PAINTED OFF WHITE ILLUMINATED BY 3 RECESSED GU10 SPOTLIGHTS WITH BRUSHED STEEL SURROUNDS.

GROUND FLOOR PLAN 1:100

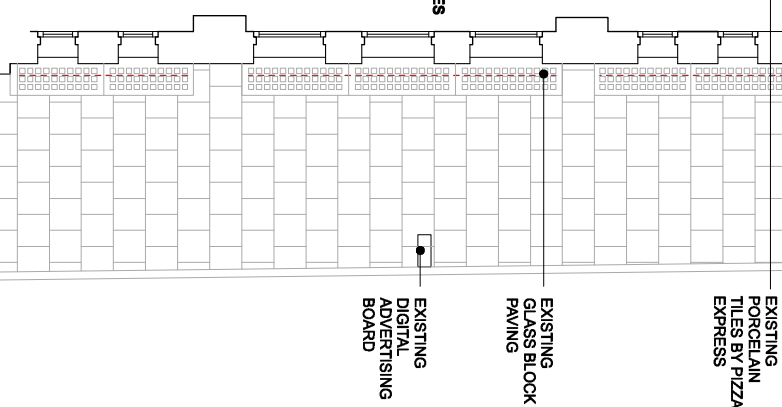

KEY

--- EXISTING HAUGEN BATTEN LIGHTING FITTINGS BENEATH GLASS BLOCKS TO BASEMENT

GRADE A



ALTERNATIVE

Project St George's House

Address 56 Peter St
M2 3NQ

Scale 1:50/100 @ A3

Document EXHIBITION
Existing Elevations - Signage & Frontages

401 PD 0003 -