


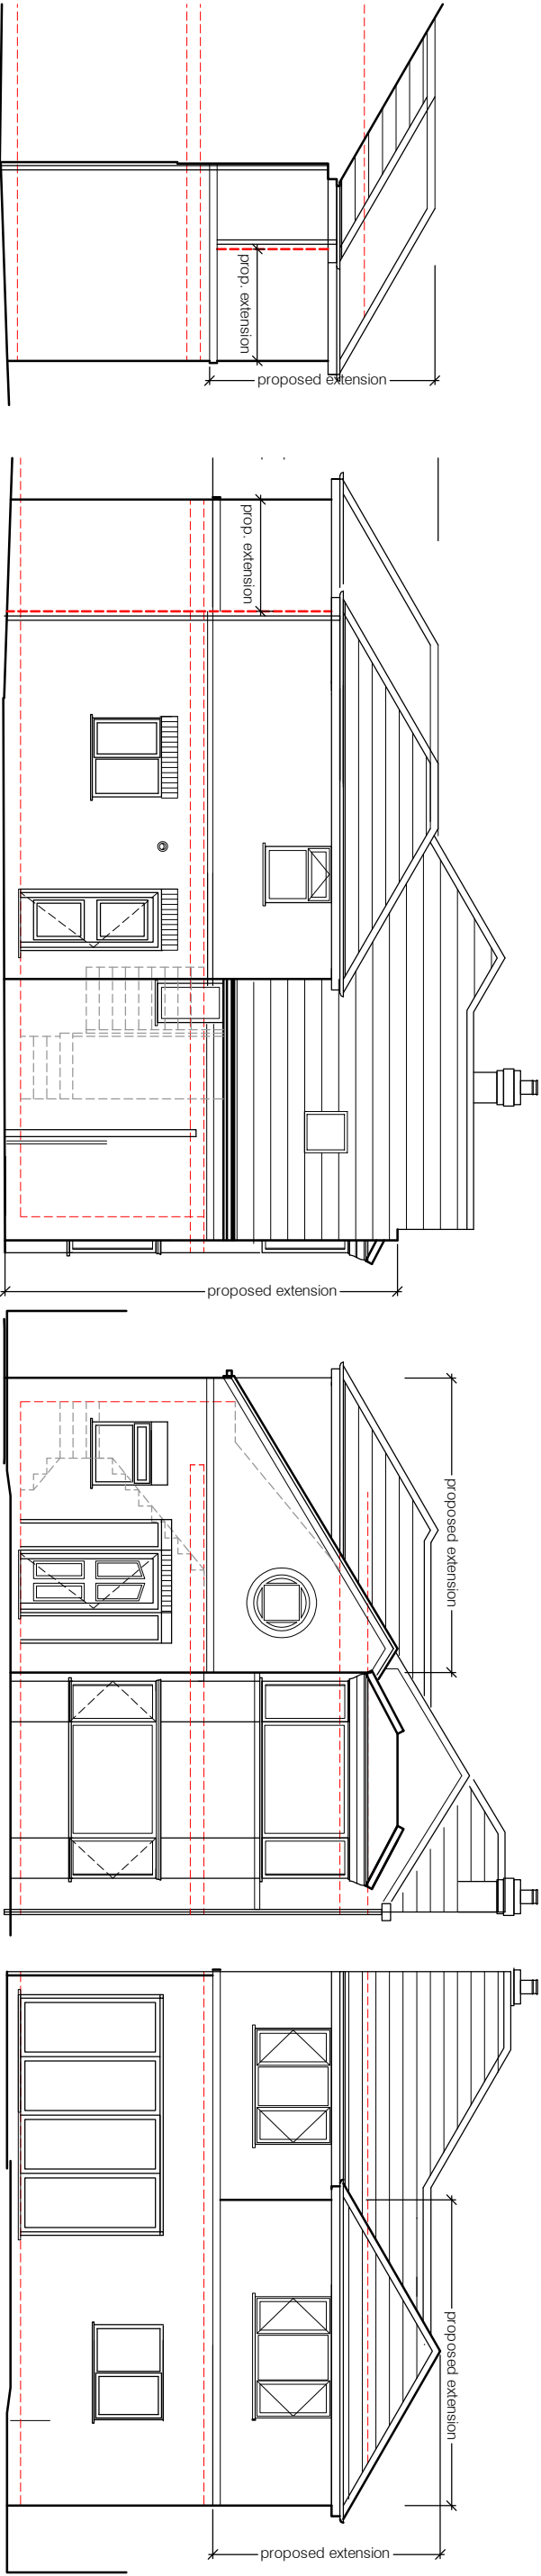


SIDE ELEVATION

SIDE ELEVATION


FRONT ELEVATION

REAR ELEVATION


proposed extension finishes:
painted roof
smooth red facing brick with rendered upper walls
upvc white d/g windows
black rainwater goods
black fascias and soffits

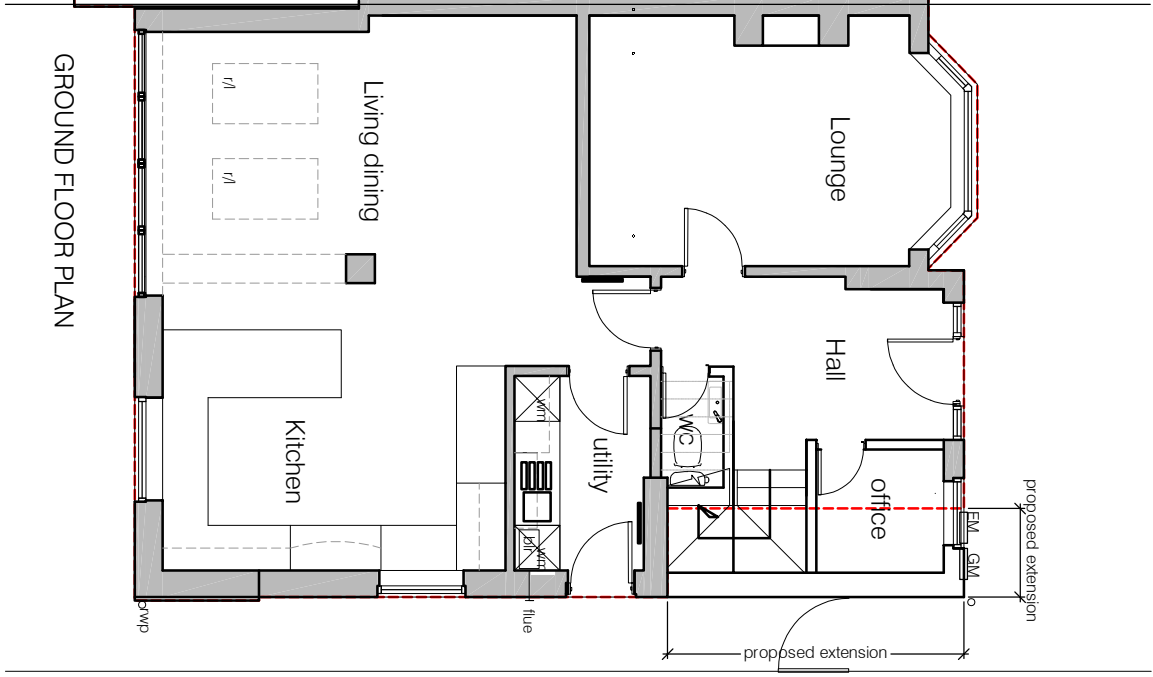


GROUND FLOOR PLAN

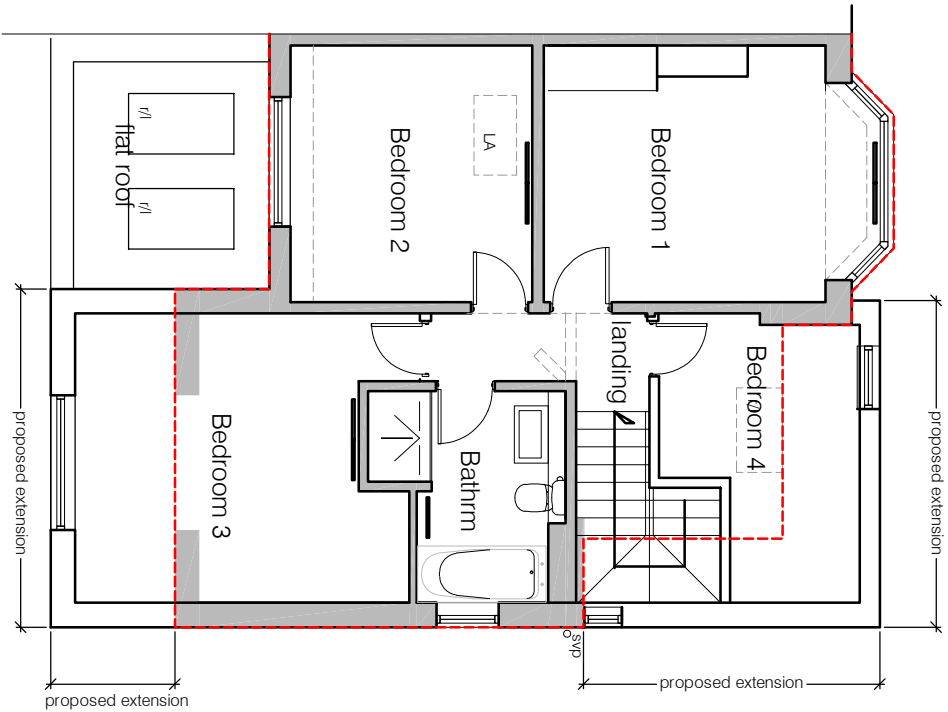

FIRST FLOOR PLAN

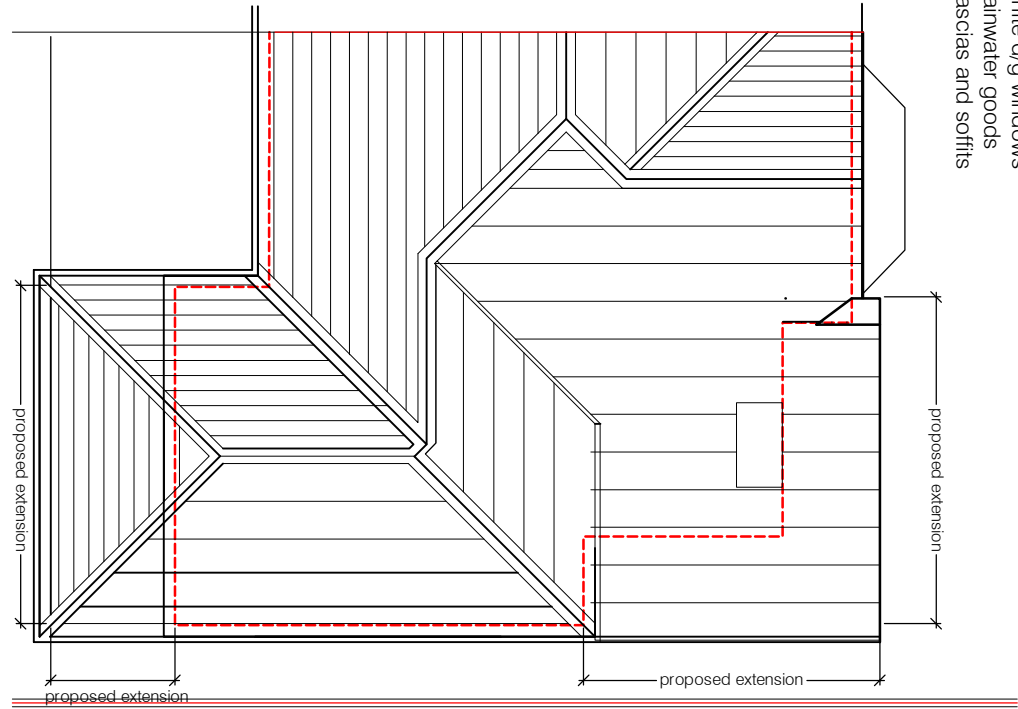

ROOF PLAN

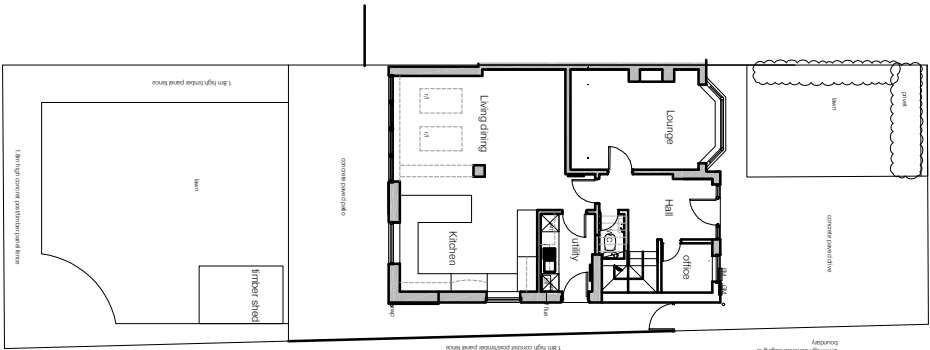

PROPOSED BLOCK PLAN 1:250

Simon R Miles
Chartered Architect
Didbury
Manchester
T: 07778 137830
E: semlearchitect@gmail.com

Revision Date Revision note

Notes

Do not scale. Contractors must check all dimensions on site before preparing production drawings.
This drawing and its design is the copyright of SR Miles Ltd and may not be reproduced in any form without written prior express written consent.

Project: 5 Fordbank Road Didbury
Title: Floor plans and elevations as PROPOSED
Drawing number: 22 356 PL200
Issue: 1
Client: Mr & Mrs McNamara

Scale: 100@A3
Date: 28.09.2022
CAD Ref: 22 356
Drawn by: SRM