




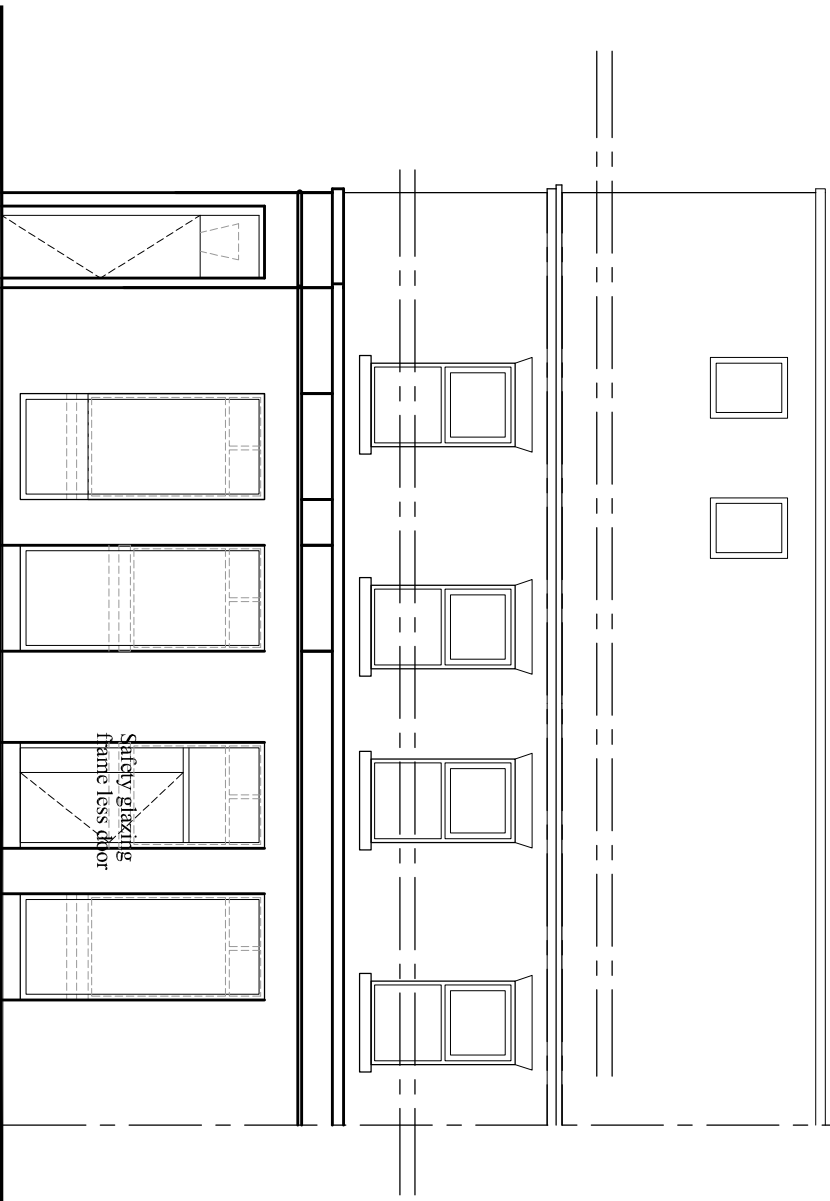

PROPOSED FRONT ELEVATION

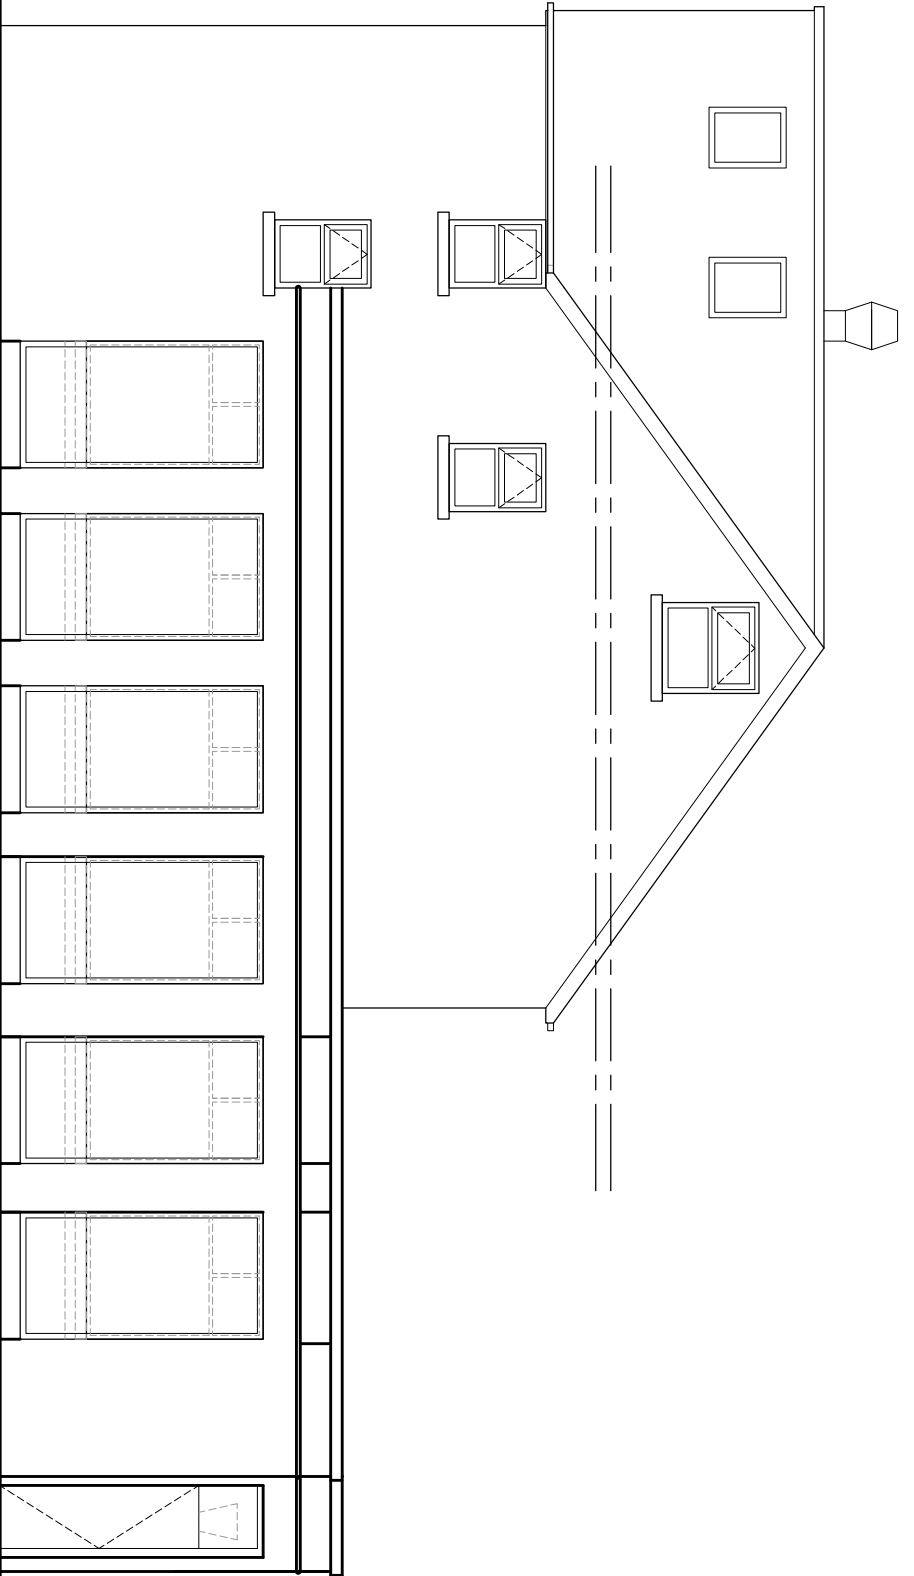

PROPOSED SIDE ELEVATION

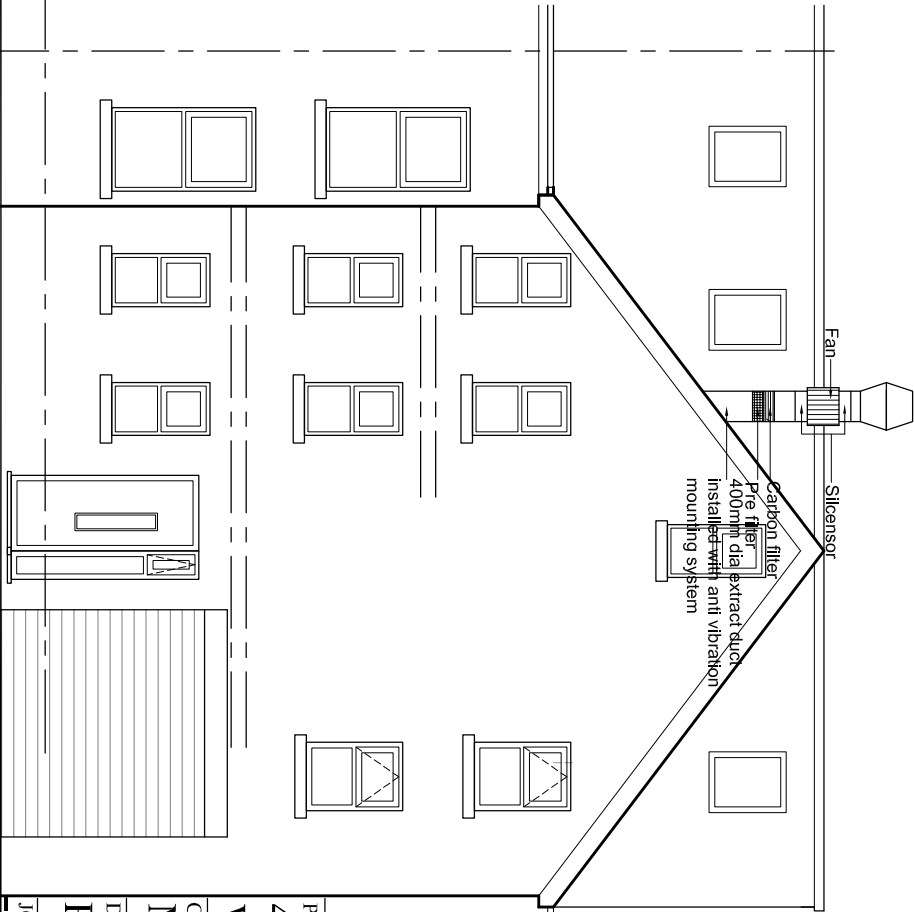

PROPOSED REAR ELEVATION

PROJECT
467, Wilmslow Road,
Withington
CLIENT
Mr. A. K. Mohammed
DRAWING TITLE
Proposed Elevation
JOB No
DRAWING No
NA-P06

SCALE
1:100
DATE
Feb. 2022
DRAWN
CHECKED BY
-
NA
t: 0782 895 3405
e: niamat@hotmail.co.uk