
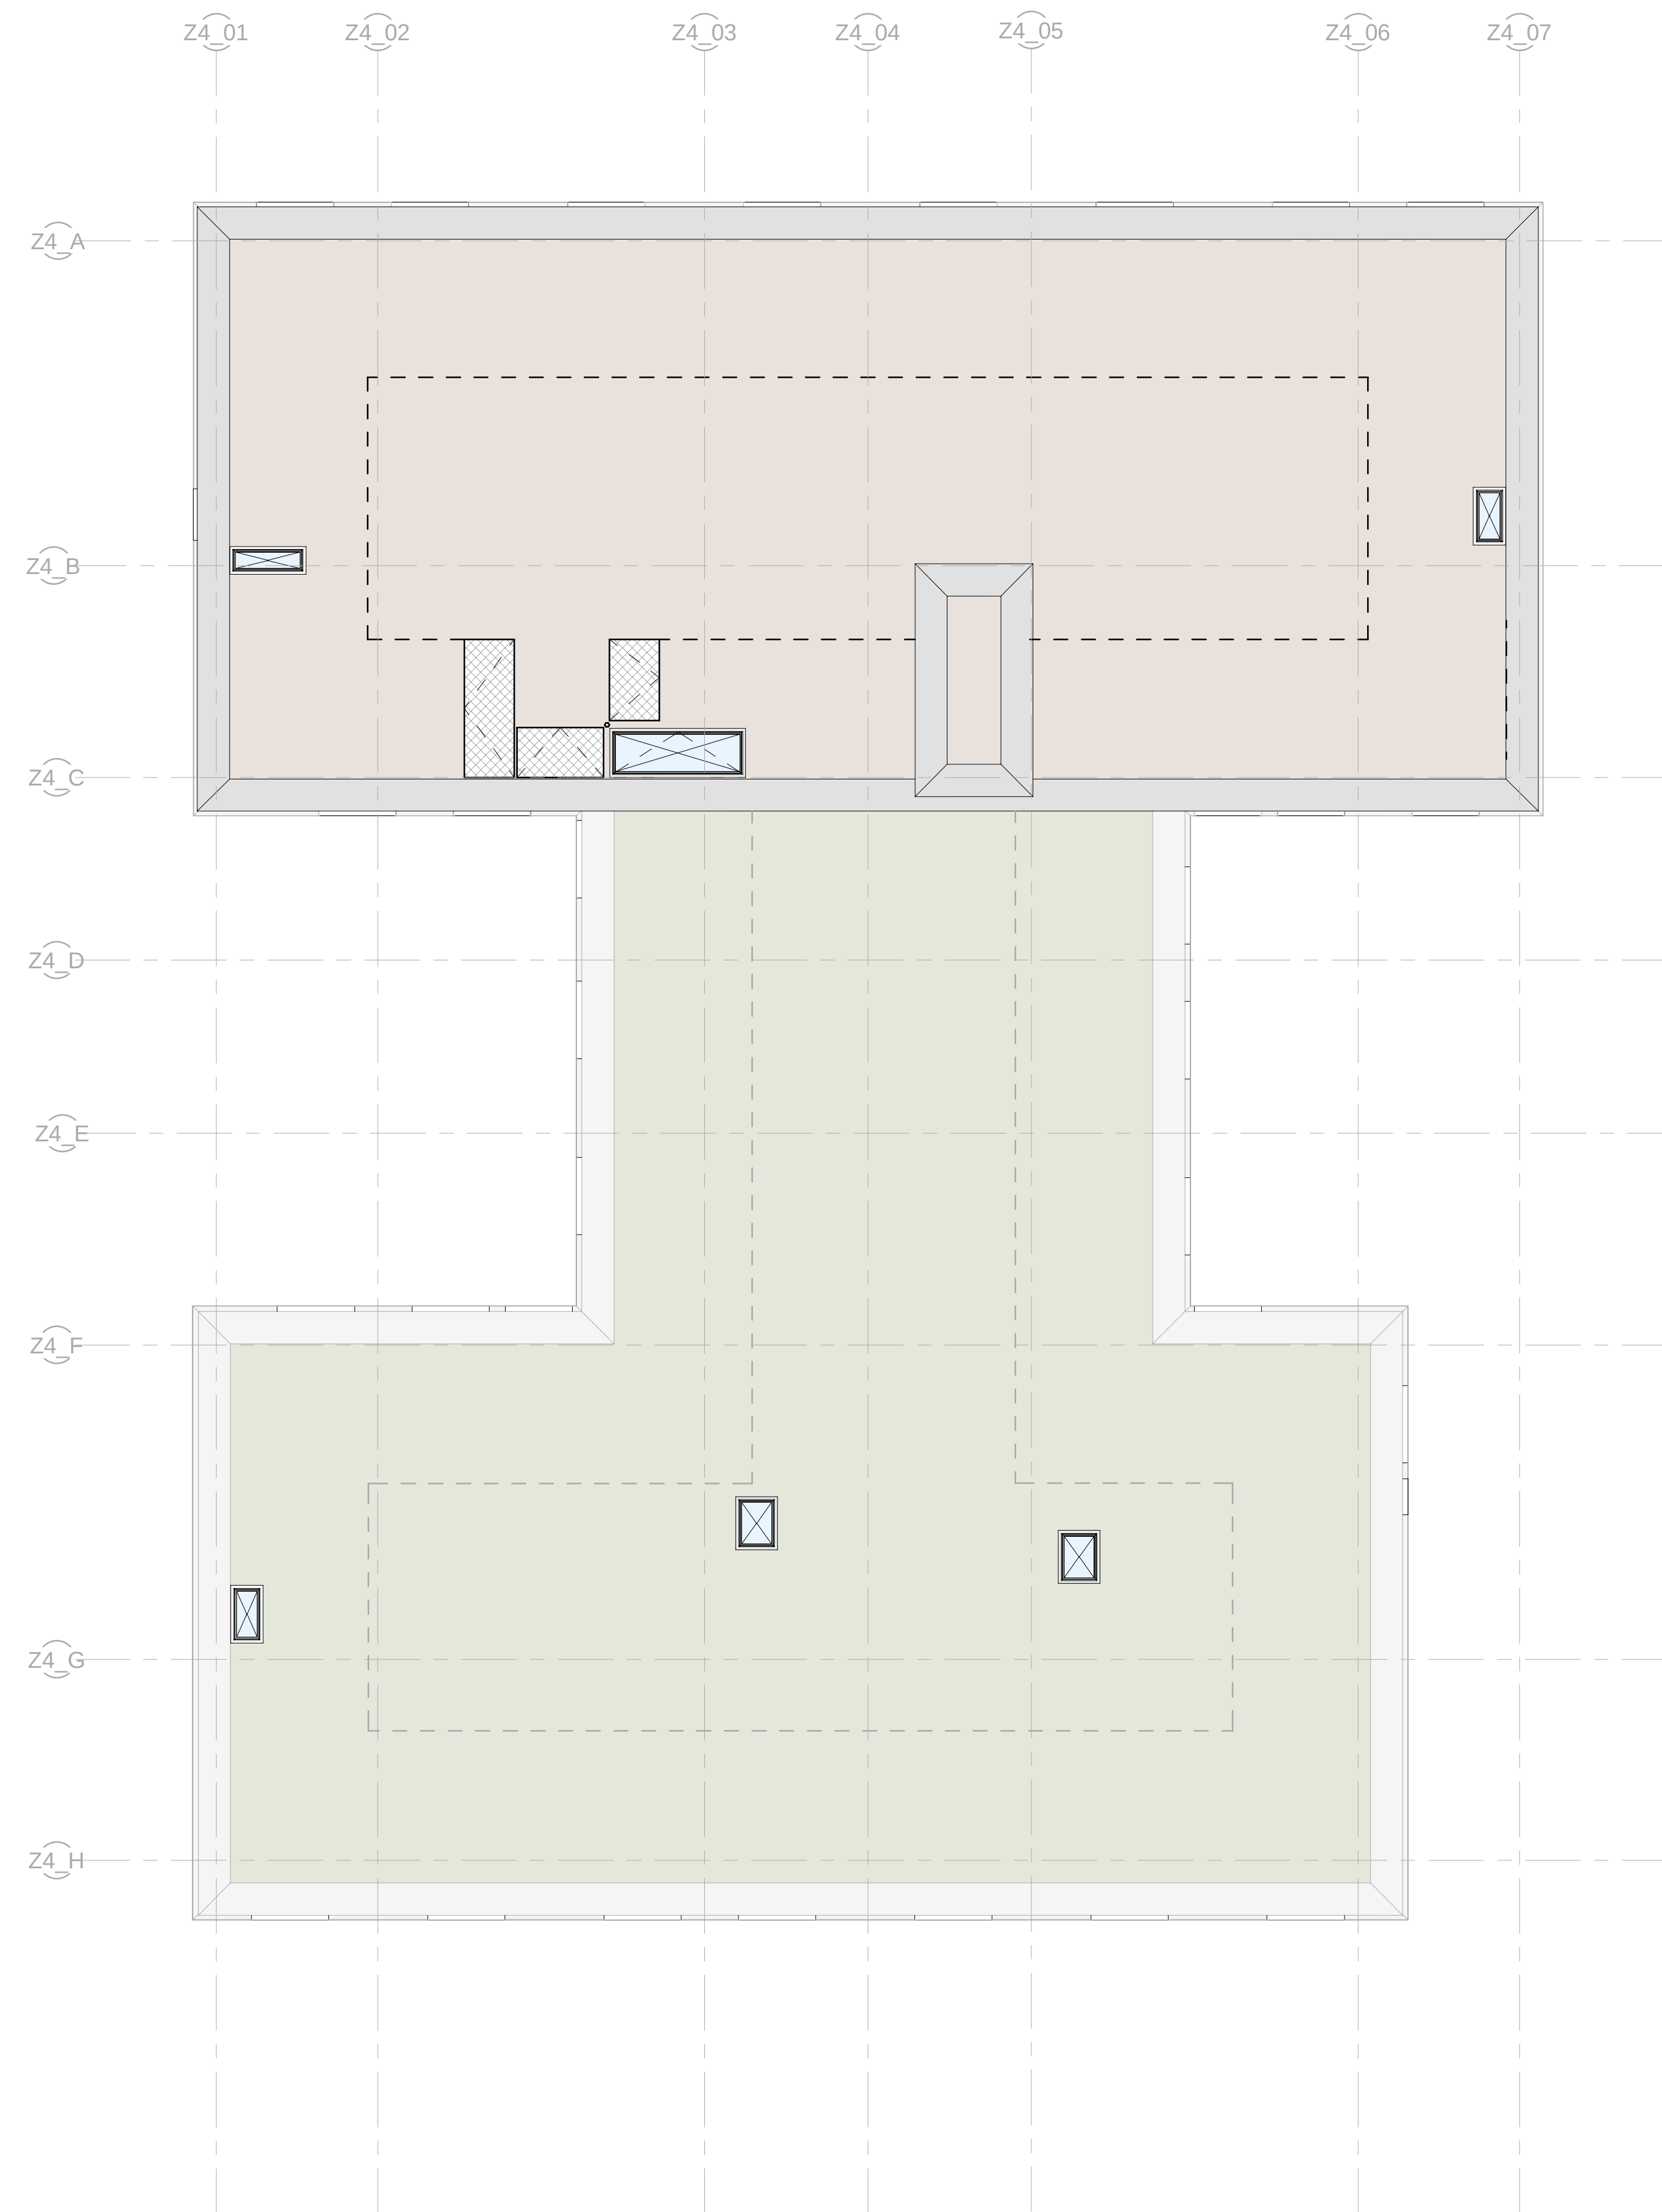
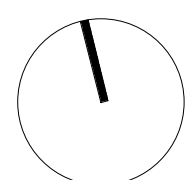


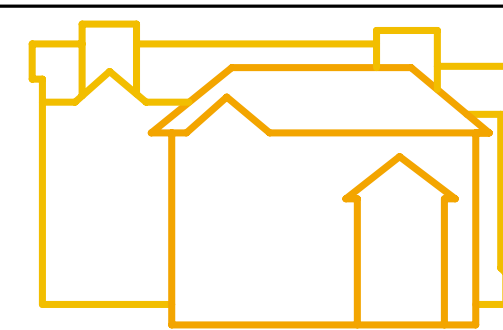

This drawing is copyright
Do not scale off dimensions.

All dimensions to be checked on site by contractor.

Contractor to report any dimensional discrepancies, errors or omissions prior to commencing on site.

[illegible]

Project Title	St. Gabriel's 9 Oxford Place
---------------	---------------------------------

Status	PLANNING
--------	----------

Drawing Title
Building 04 (East)
General Arrangement
Proposed Roof Plan

Project No	10349
------------	-------

	Scale
--	-------

1 : 100 @ A1

Revision	1.0
----------	-----

simpsonhaugh

Manchester London
+44 (0)161 835 2345 +44 (0)20 7549 4000