


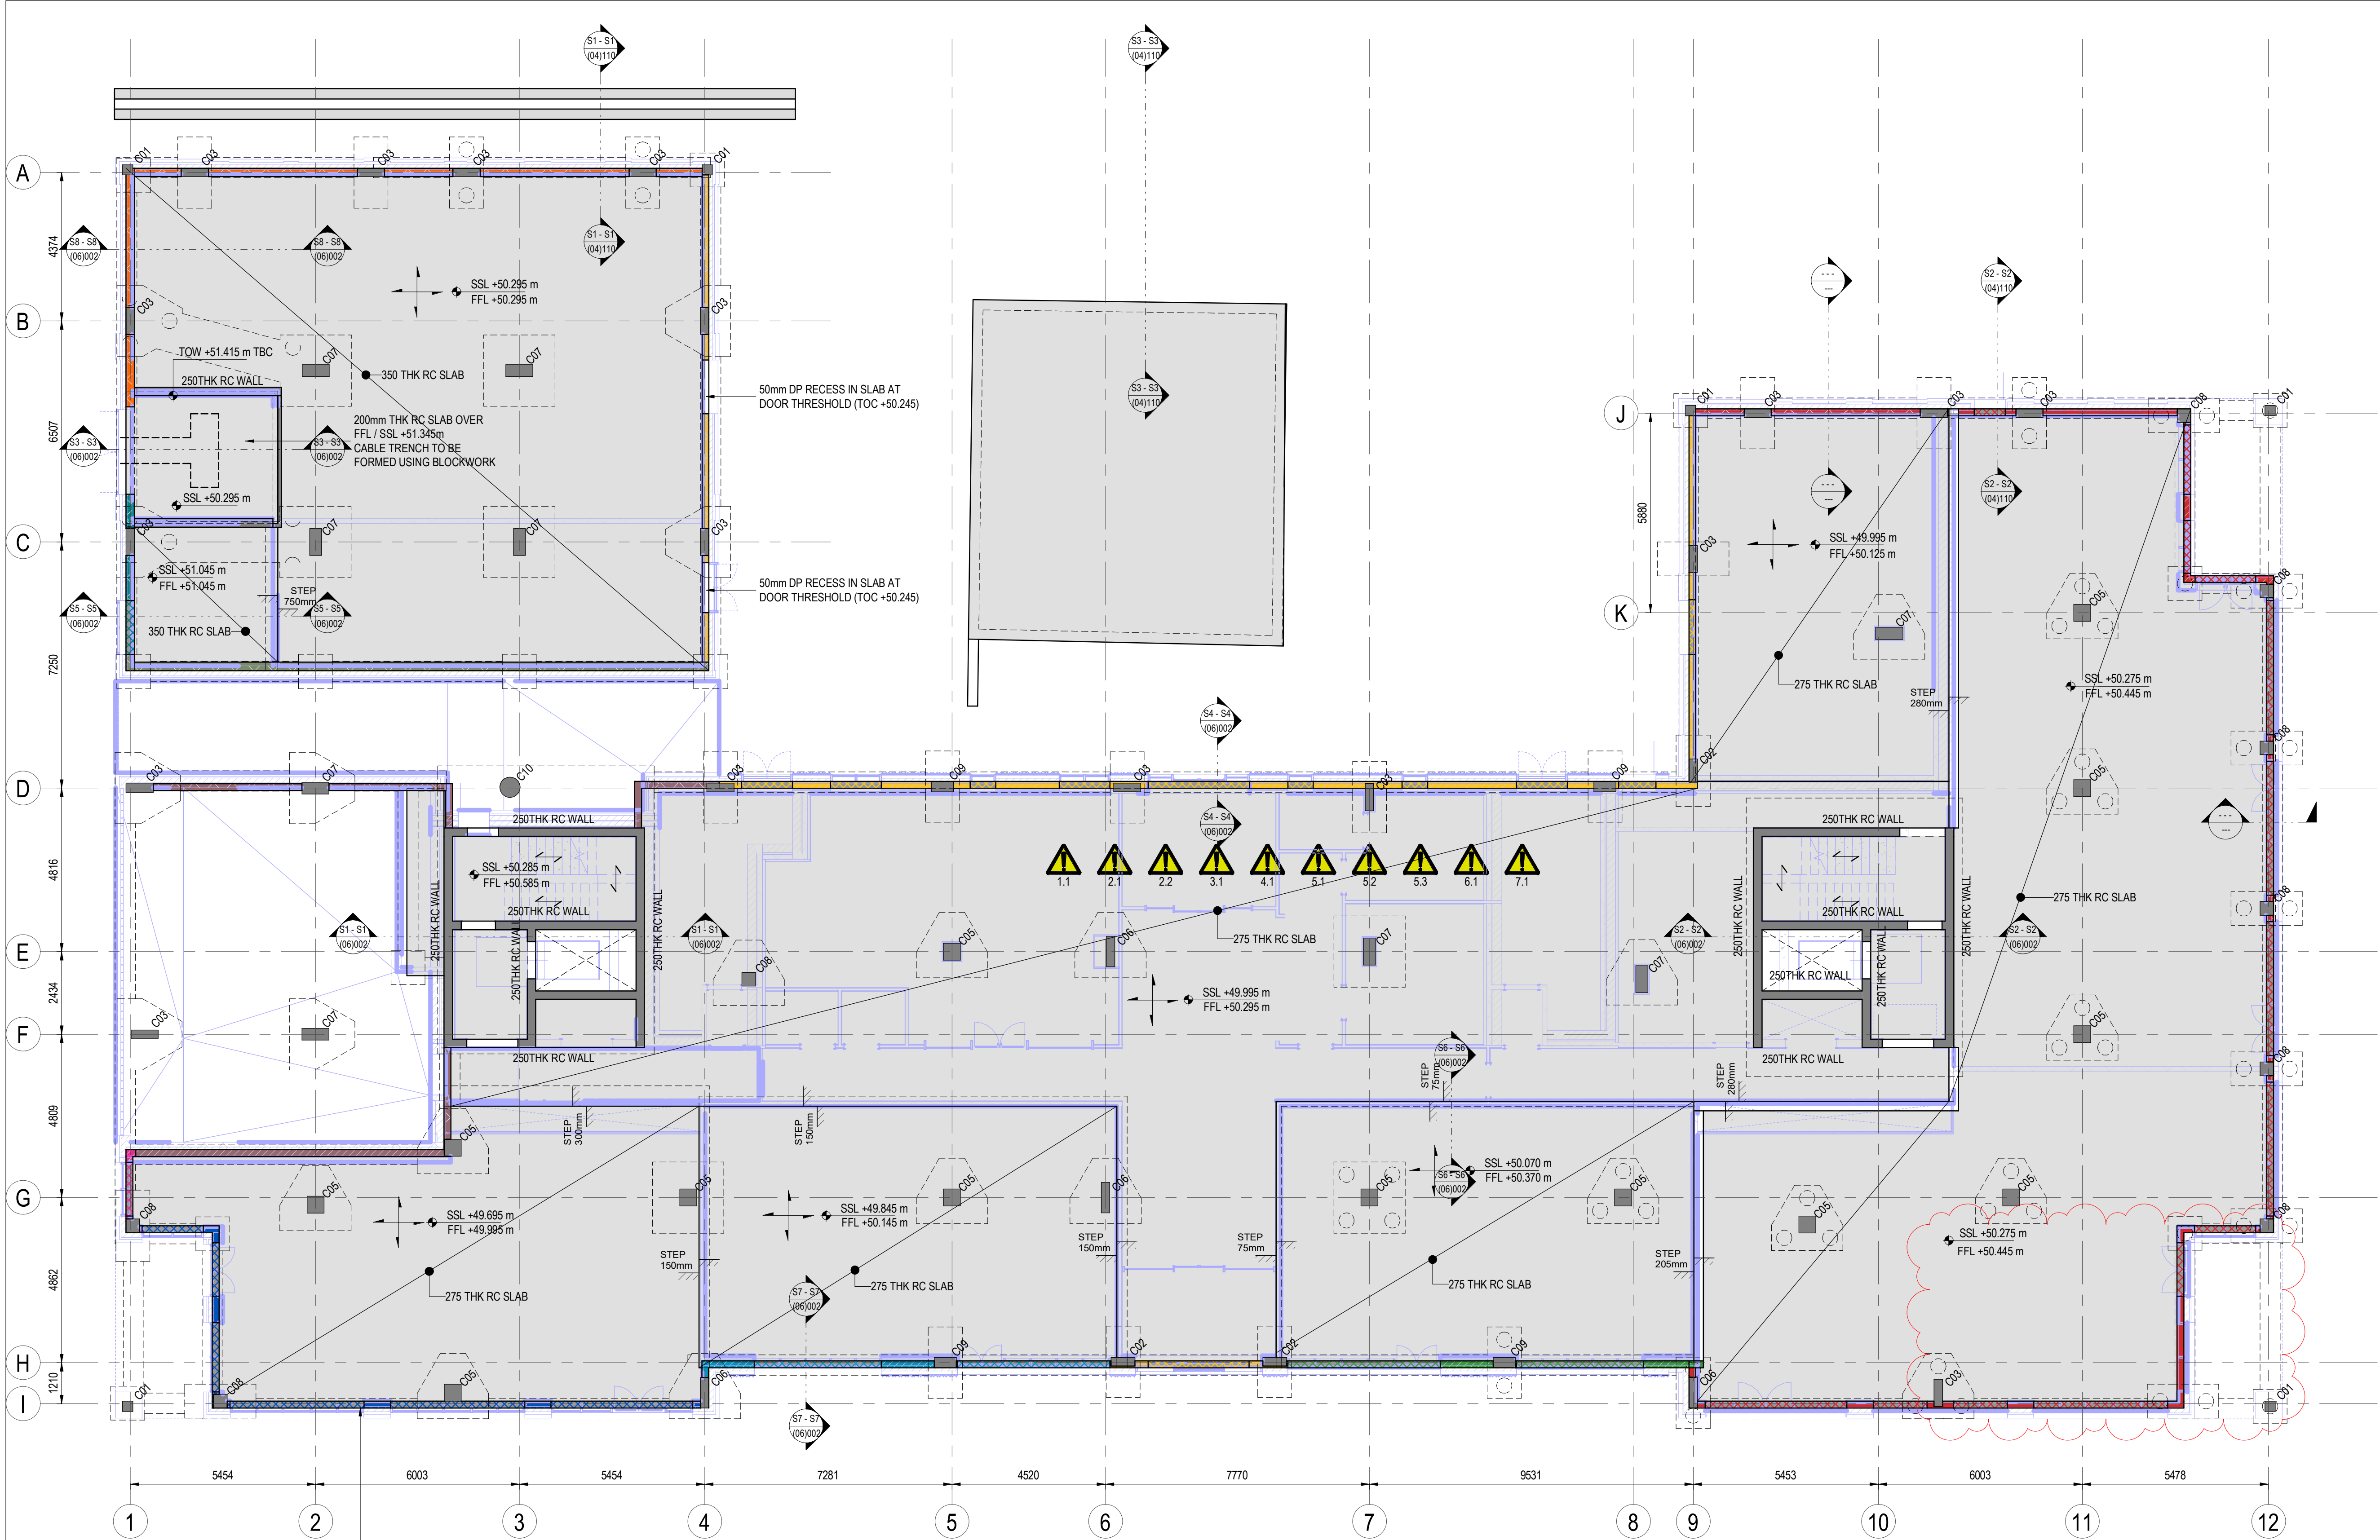

GROUND FLOOR GENERAL
ARRANGEMENT
SCALE: 1: 100

Perimeter Upstand Schedule		
Ref	Top Of Wall	Wall Thickness
	+49.945	200
	+50.095	200
	+50.145	200
	+50.171	200
	+50.245	200
	+50.295	200
	+50.320	200
	+50.371	200
	+50.445	200
	+50.521	200
	+50.395	200
	+50.931	200
	+50.995	250
	+50.595	200
	+51.195	250
	+51.295	250
	+51.495	250
	+51.790	250
ALLOW FOR 150kg/m³ REINFORCEMENT U.NO.		

RC COLUMN SCHEDULE				
TYPE MARK	DIMENSIONS (mm)		QTY	REINFORCEMENT ALLOWANCE (kg/m³)
	D	B		
C01	300	300	12	175
C02	700	250	28	225
C03	800	250	46	350
C04	350	350	7	275
C05	500	500	13	300
C06	900	250	4	375
C07	800	350	9	275
C08	400	400	17	350
C09	650	300	11	250
C10	600		1	275

COLUMNS TO BE GRADE RC40/50 - SEE SCHEDULE FOR REINFORCEMENT ALLOWANCE
CORE WALLS TO BE GRADE RC40/50 - REINFORCEMENT ALLOWANCE 150kg/m³
SLABS TO BE GRADE RC32/40 - REINFORCEMENT ALLOWANCE 175kg/m³
NO ALLOWANCE HAS BEEN MADE FOR SHEAR LINKS TO SUPERSTRUCTURE SLABS

GENERAL NOTES:

- THIS DRAWING IS TO BE READ IN CONJUNCTION WITH ALL RELEVANT ARCHITECTS AND ENGINEERS DRAWINGS AND SPECIFICATIONS.
- DO NOT SCALE THIS DRAWING. ANY AMBIGUITIES, OMISSIONS AND ERRORS ON DRAWINGS SHALL BE BROUGHT TO THE ENGINEERS ATTENTION IMMEDIATELY. ALL DIMENSIONS MUST BE CHECKED / VERIFIED ON SITE.
- ALL DIMENSIONS ARE IN MILLIMETRES UNLESS NOTED OTHERWISE.
- FOR GENERAL NOTES REFER TO DRAWING.

LEGEND:

INDICATES SPAN OF PRECAST CONCRETE STAIRS (SUB CONTRACTOR DESIGN ELEMENTS)

T03	FOUNDATION/SSL LEVELS AMENDED	05.07.22	CB	VC
T02	ADDITIONAL SECTIONS, FOR TENDER	31.08.21	RL	VC
T01	FOR TENDER	02.07.21	SW	VC
P03	UPDATED STAGE 3 ISSUE - COLUMN POSITIONS AMENDED	14.05.21	SW	VC
P02	STAGE 3 ISSUE	11.01.21	SW	VC
P01	PRELIMINARY ISSUE	06.11.20	GM	VC
Rev:	Description:	Date:	By:	Chkd:



Merchant Exchange, 17-19 Whitworth Street West, Manchester, M1 5WG
0161 236 2394
manchester@curtins.com
www.curtins.com

Civils & Structures • Transport Planning • Environmental • Infrastructure • Geotechnical • Conservation & Heritage • Principal Designer
Birmingham • Bristol • Cambridge • Cardiff • Douglas • Dublin • Edinburgh • Glasgow • Kendal • Leeds • Liverpool • London • Manchester • Nottingham

Status: STAGE 3

Project: BACK OF ANCOATS - ELIZA YARD

Orig Title: GROUND FLOOR GENERAL ARRANGEMENT

Project No:	Size:	Date:	Drawn By:	Designed By:	Checked By:
076740	A1	NOV 20	GM	VC	VC
Scale: As indicated					
Project Code:	Originator:	Volume:	Level:	Type:	Role:
9033 - CUR - XX - GF - DR - S - (04)001 - T03					