


THE BUILDER MUST CHECK THE SITE AND THE APPROVED DRAWINGS BEFORE COMMENCING THE WORKS AND MUST TAKE ANY WORKING MEASUREMENTS AS NECESSARY. ANY DISCREPANCY IN THE DRAWING MUST BE REPORTED TO THE CLIENT .

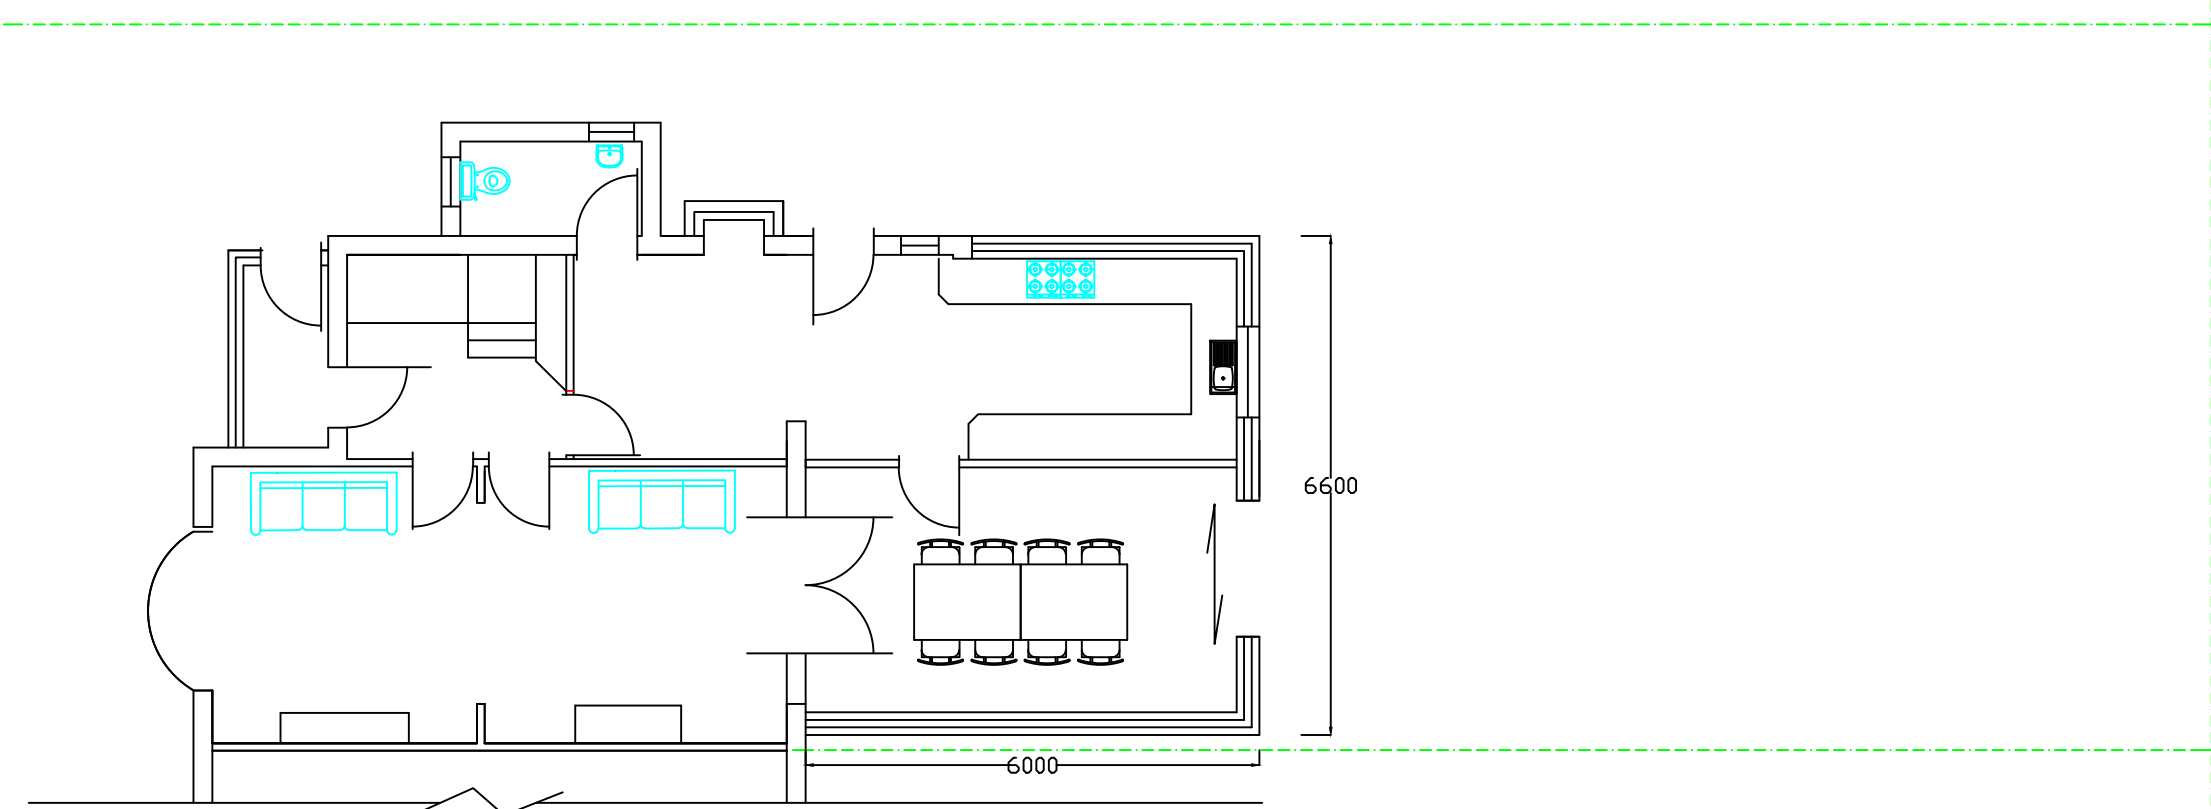

Ground Floor Plan

REVISION			initial	
no.	date	description		

H S H
Engineering Design Services Ltd .
428 Cheetham Hill Road Cheetham Manchester
M8 9LE. UK 01617956385,07940197 333



Proposed single storey extension at the rear of the property.

project title

client Ms Sabiha Khan

dwg. title Proposed Plan

drawn by.	checked by.	approved by.	date
04		1:100 @ A3	
9 Ardern Road Crumpsall M8 4WN			
drawn by.	checked by.	approved by.	date
TZ			July 2022