





Existing Front Elevation
1 : 50

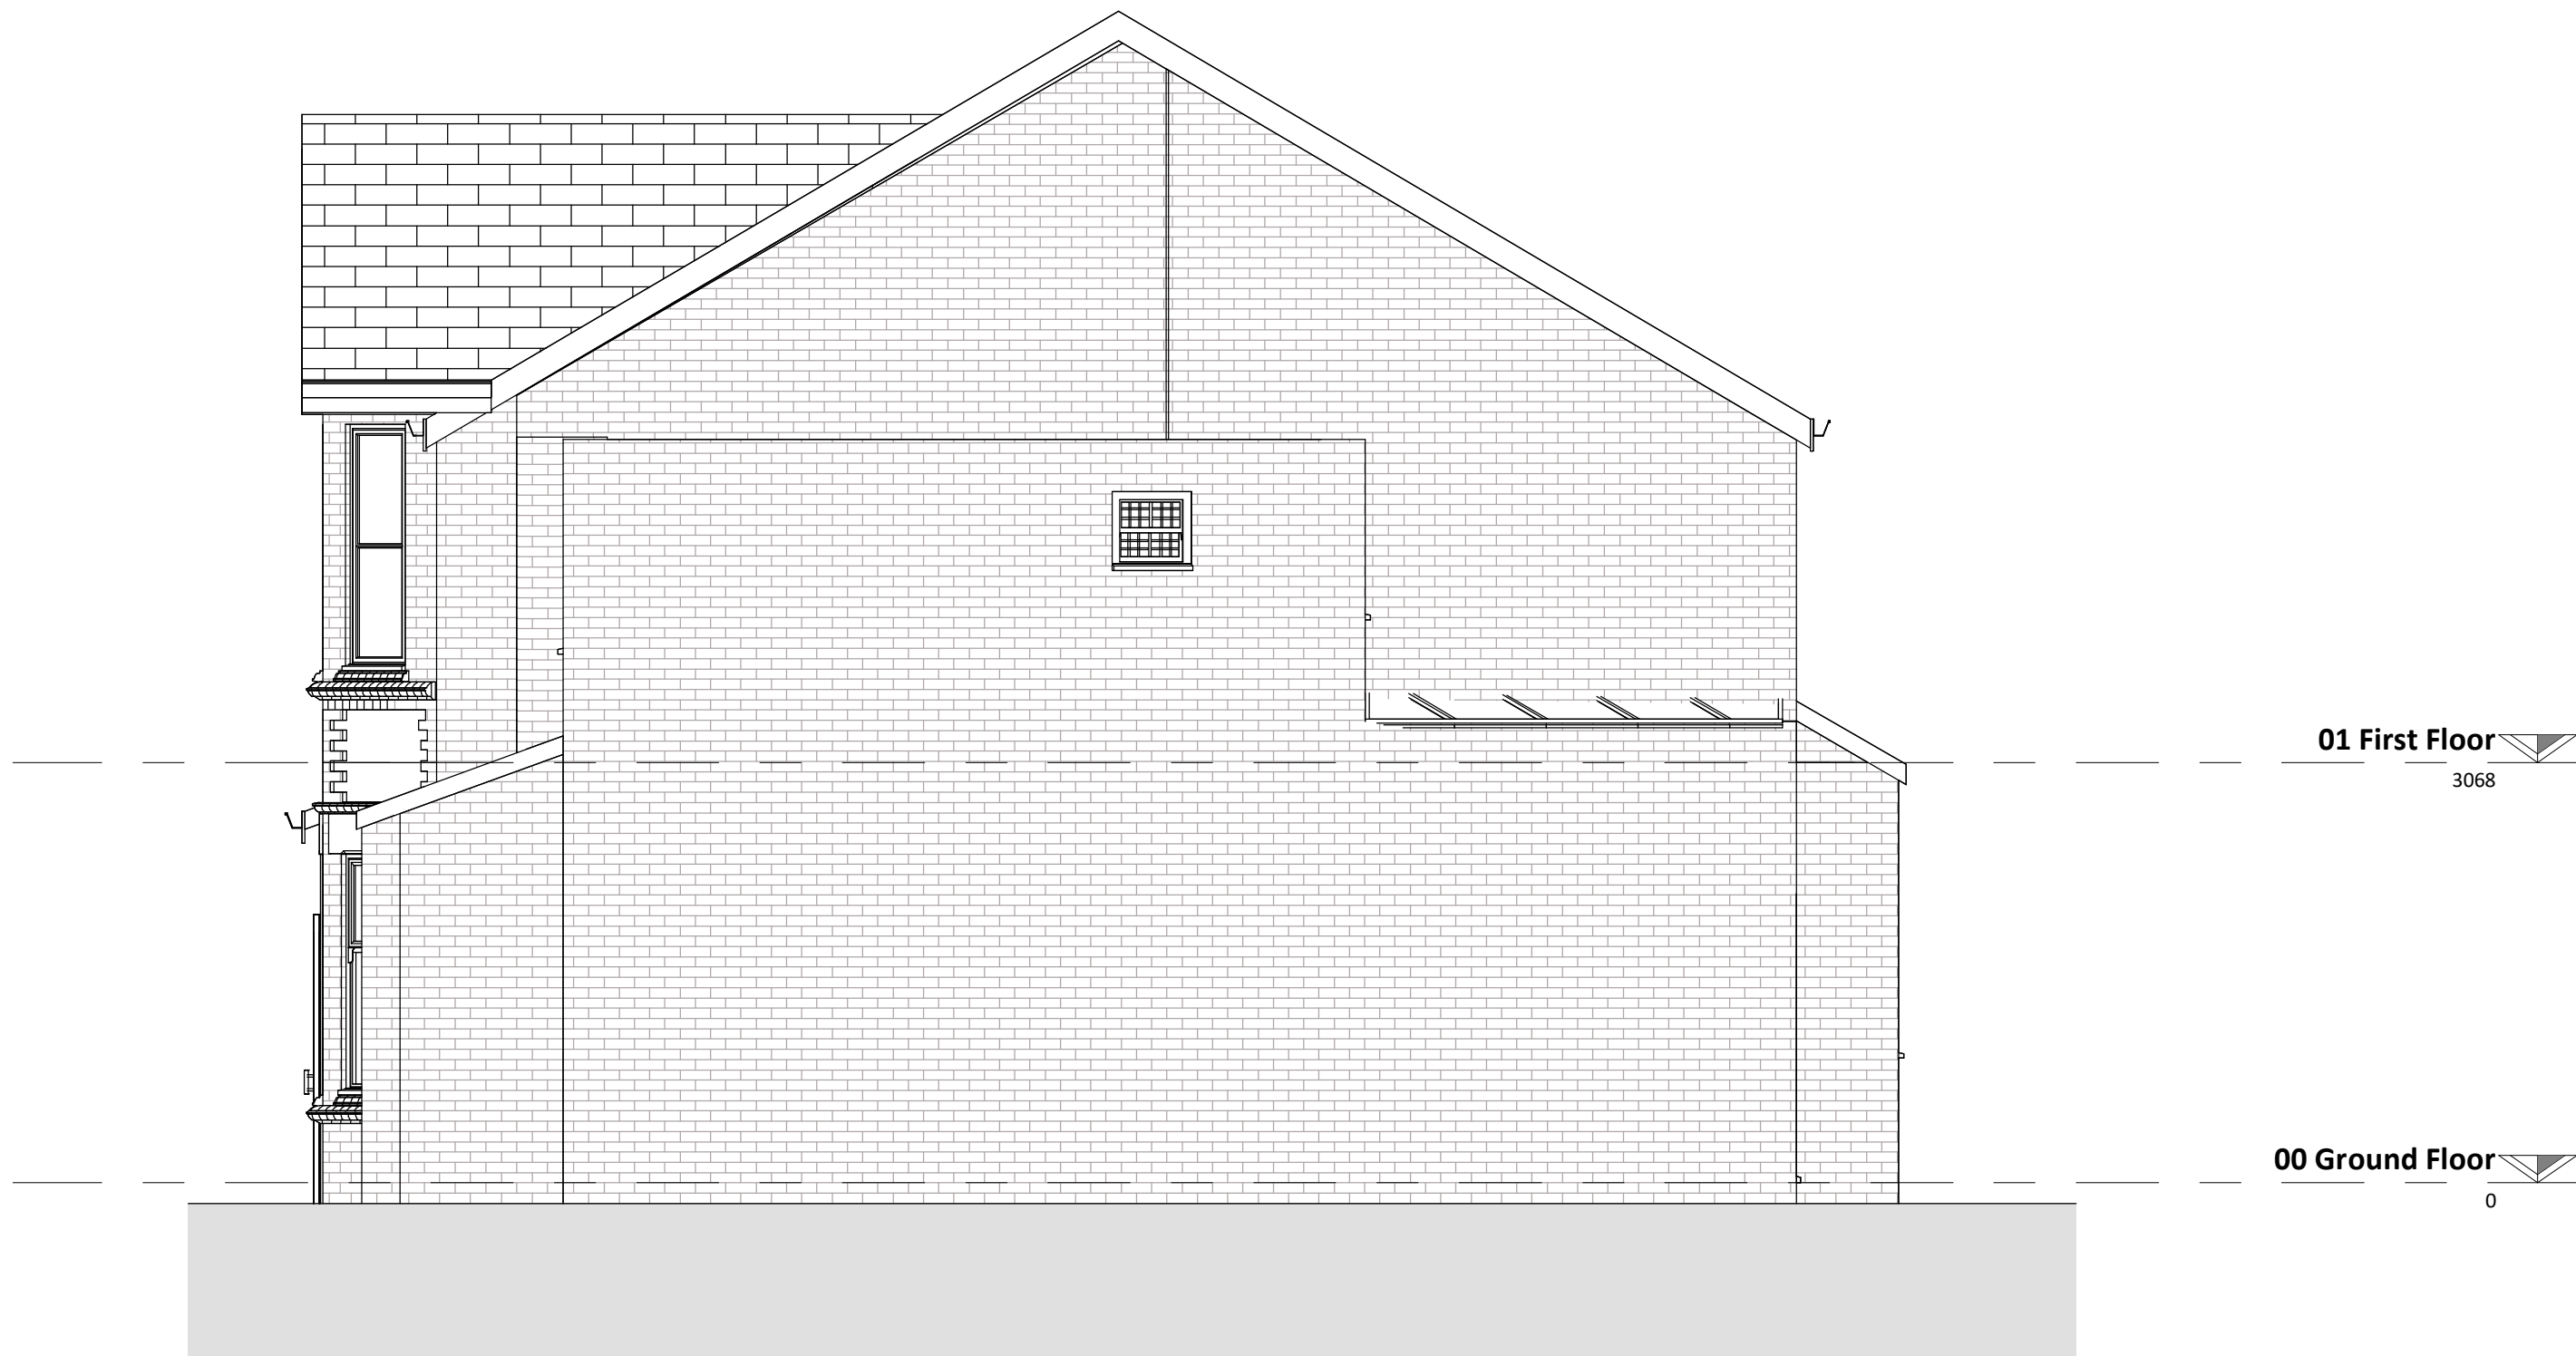


Existing Side Elevation
1 : 50



Existing Rear Elevation
1 : 50

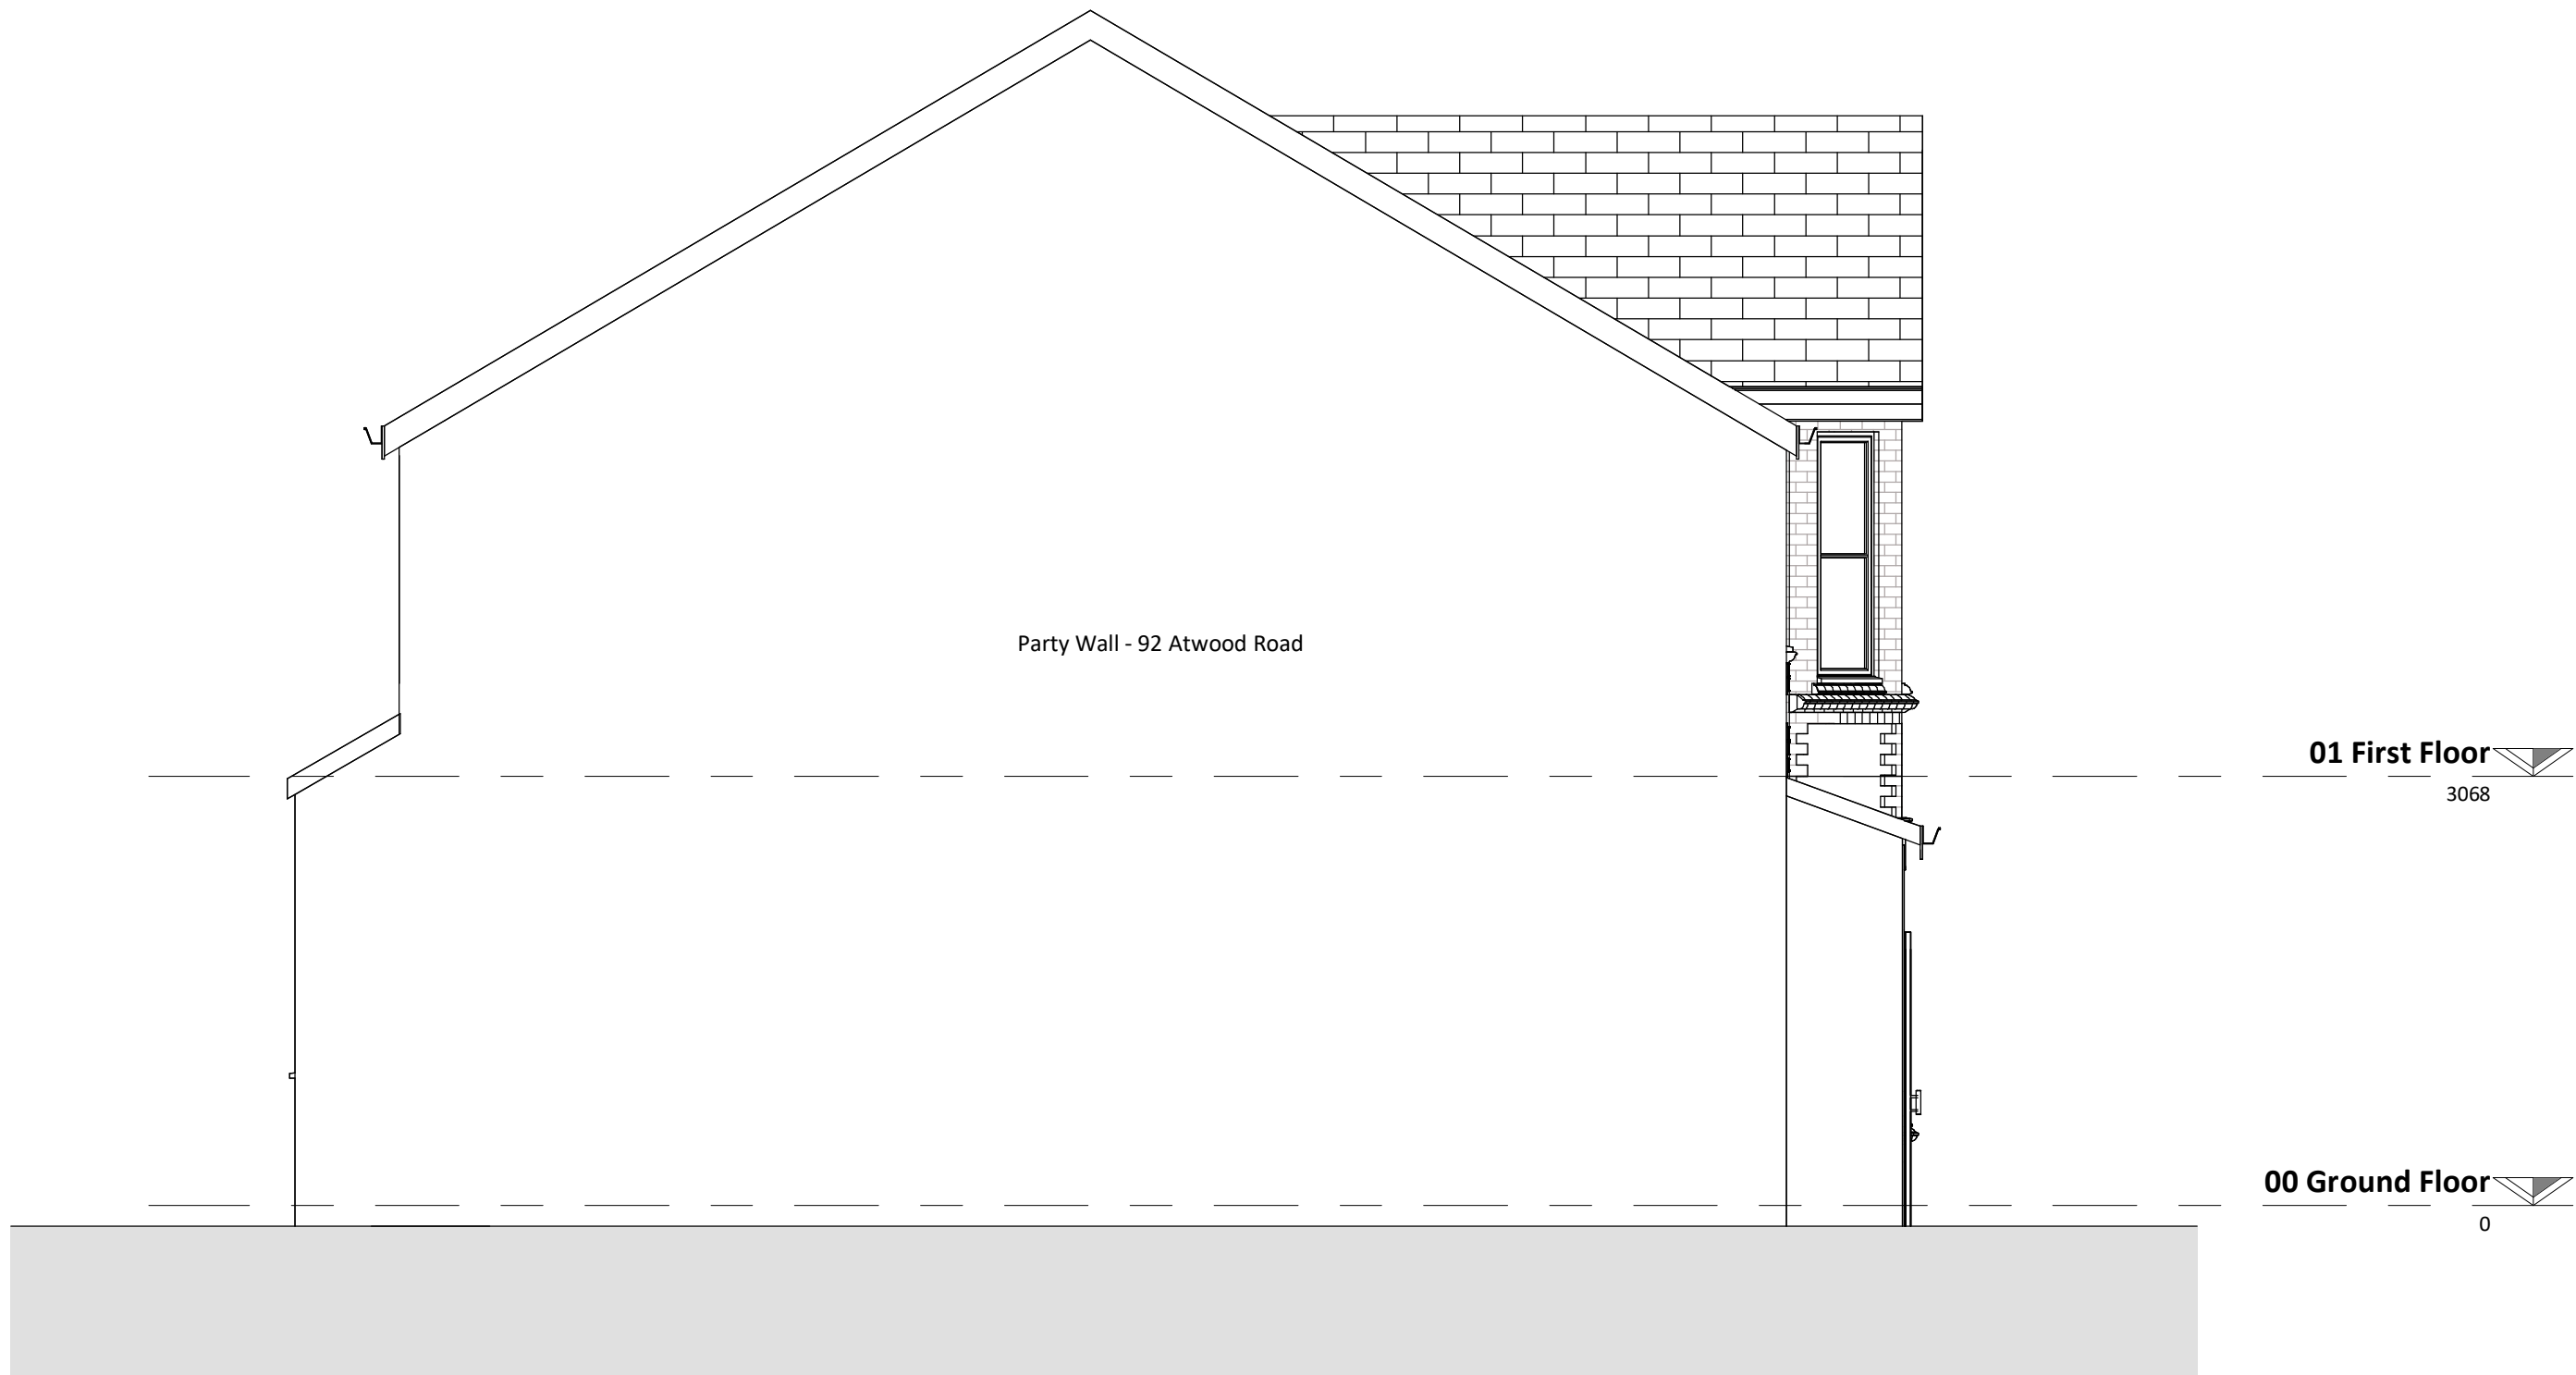

Existing Side 2 Elevation
1 : 50

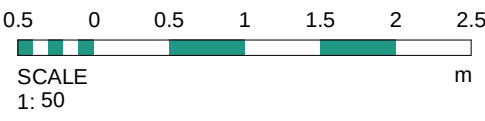

A	14.11.22	ED	Drawing revised to add side 2 elevation as requested by LPA
Rev	Date	Int	Description



CLIENT:
Grace Rothery

PROJECT:
90 Atwood Road, Didsbury

DESCRIPTION:
Existing Elevations

PURPOSE OF ISSUE:
Building Regulations

DRAWN BY:	CHECKED BY:	DATE:	SCALE @ A1:
ED	AP	16.07.21	1 : 50

JOB NO:	STATUS CODE:	DRAWING NO:	REV:
3840	S0	203	A

FILE IDENTIFIER:
AR-BTP-01-E-DR-A-3840_203.A

Elizabeth House 486 Didsbury Road Heaton Mersey Stockport SK4 3BS
0161 443 1221 info@bernardtaylor.co.uk www.btparchitects.co.uk