


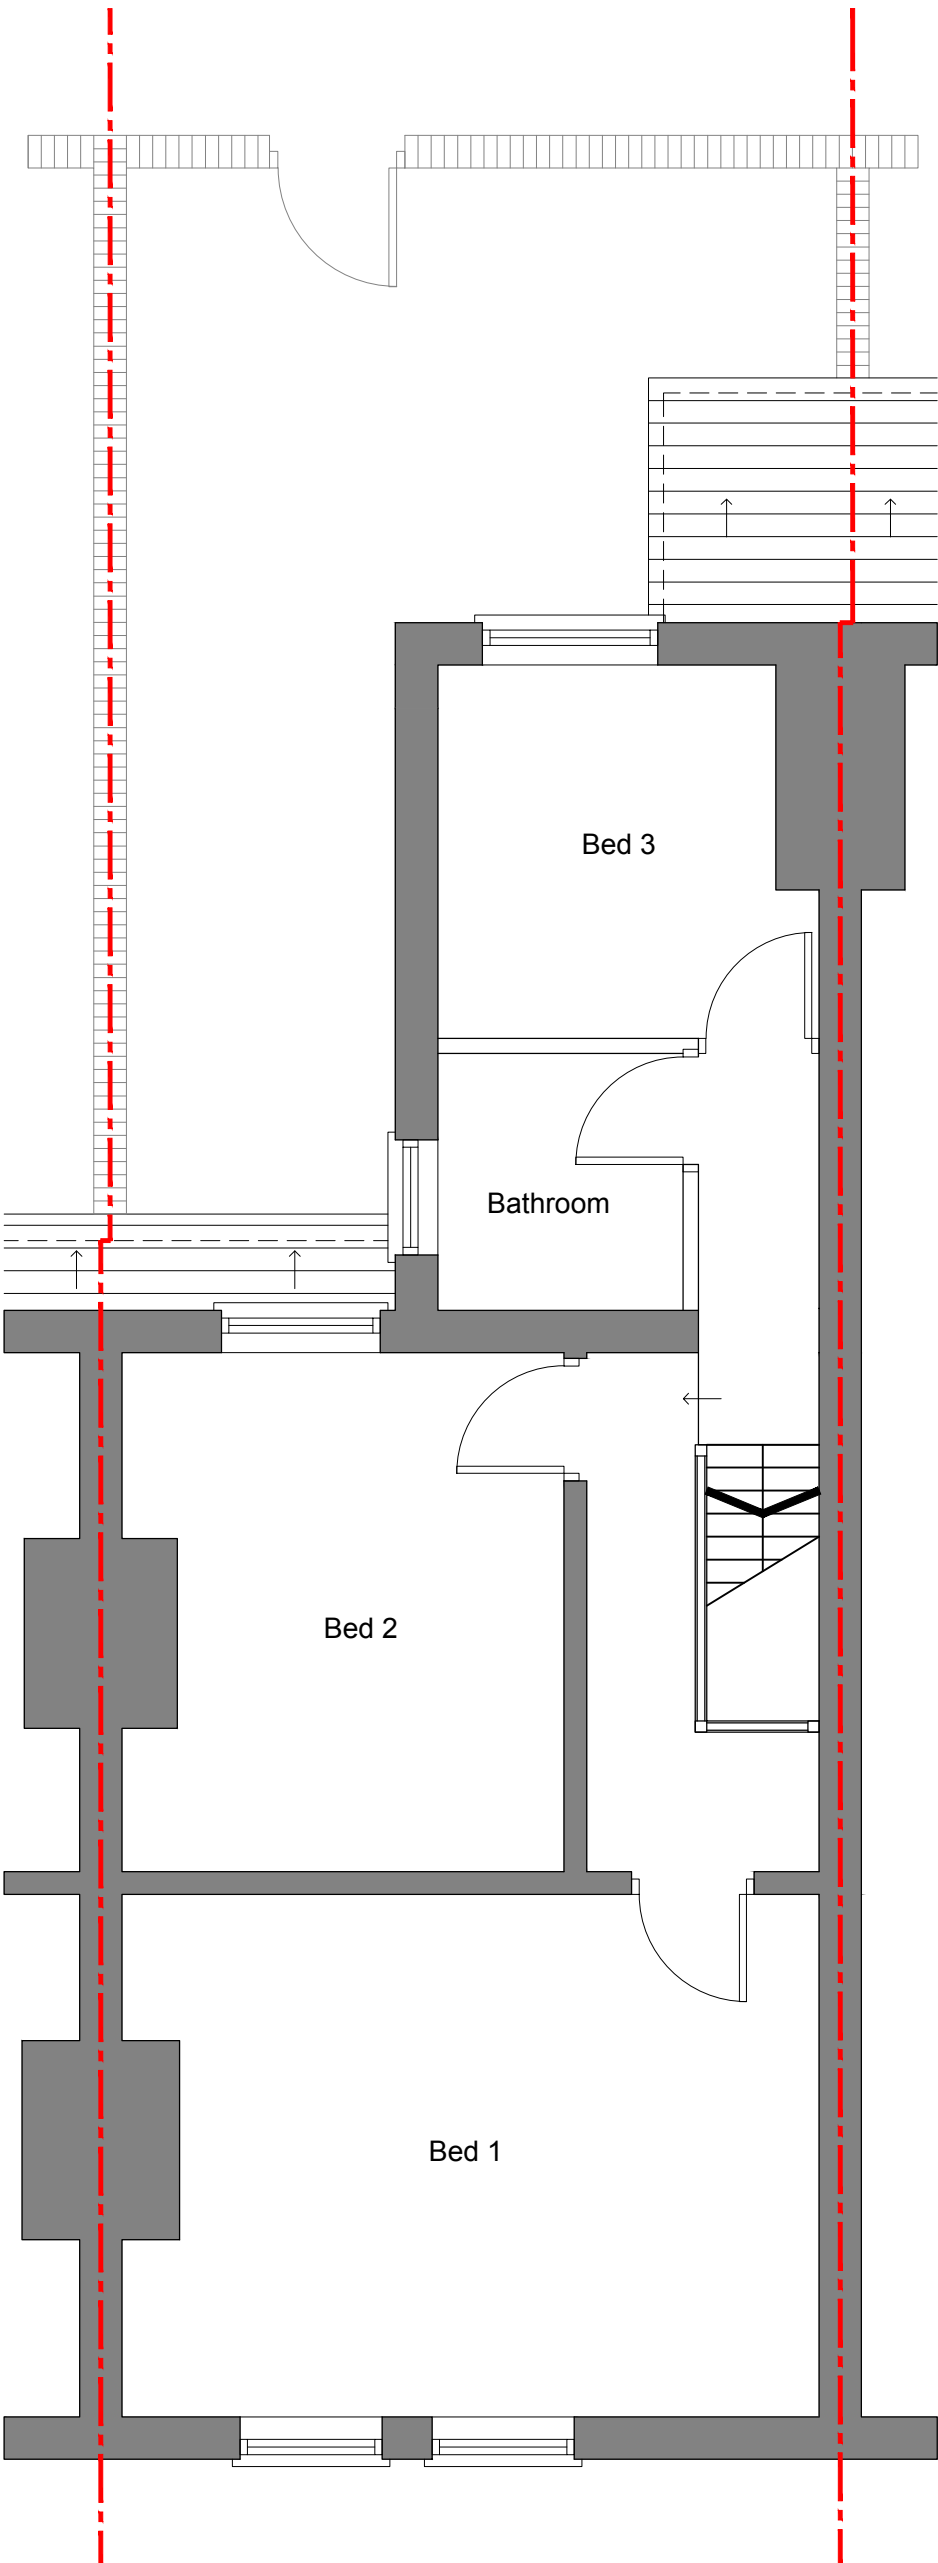

First

PLANNING



|                |          |                               |          |
|----------------|----------|-------------------------------|----------|
| Project:       |          | 8 Bankfield Avenue            |          |
|                |          | Rear Loft conversion & dormer |          |
| Client:        |          | J&R Patrick Ltd               |          |
| Drawing Title: |          | EXISTING                      |          |
| Drawing No:    | Rev:     | FIRST FLOOR PLAN              |          |
| 2071_PL_1004   | -        |                               |          |
| Drawn By:      | Checked: | Scale:                        | Date:    |
|                |          | 1:50@A3                       | 27.06.22 |