




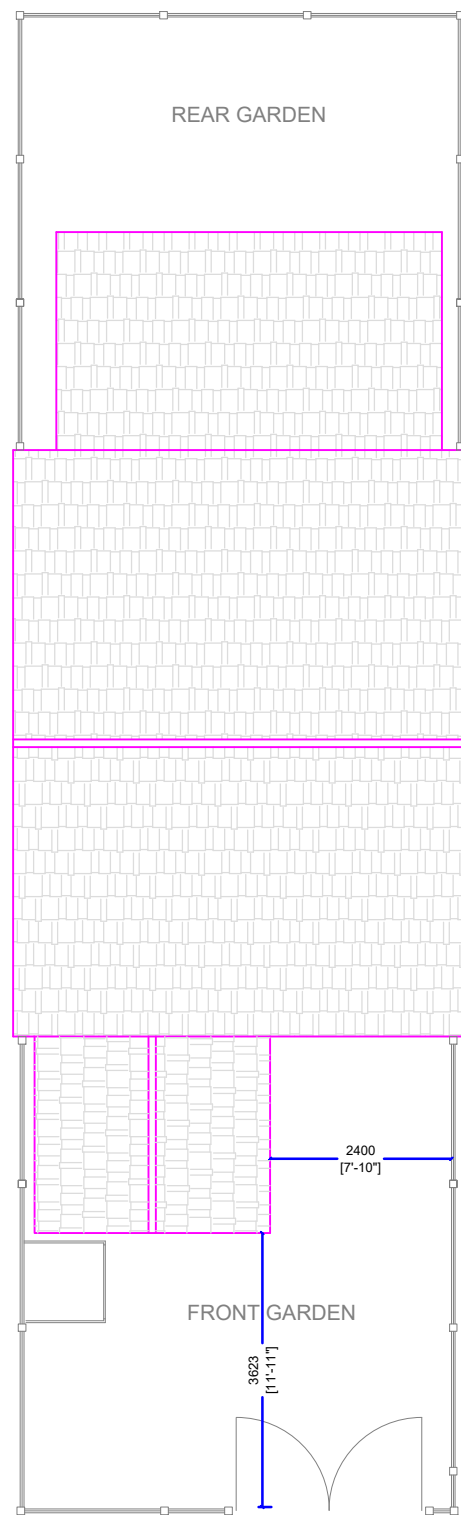


PROPOSED SITE PLAN

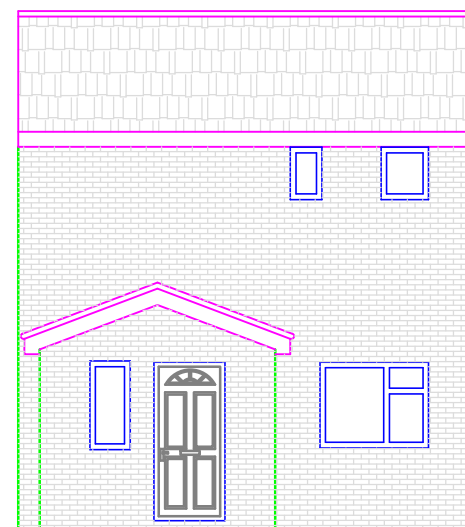


PROPOSED FRONT ELEVATION

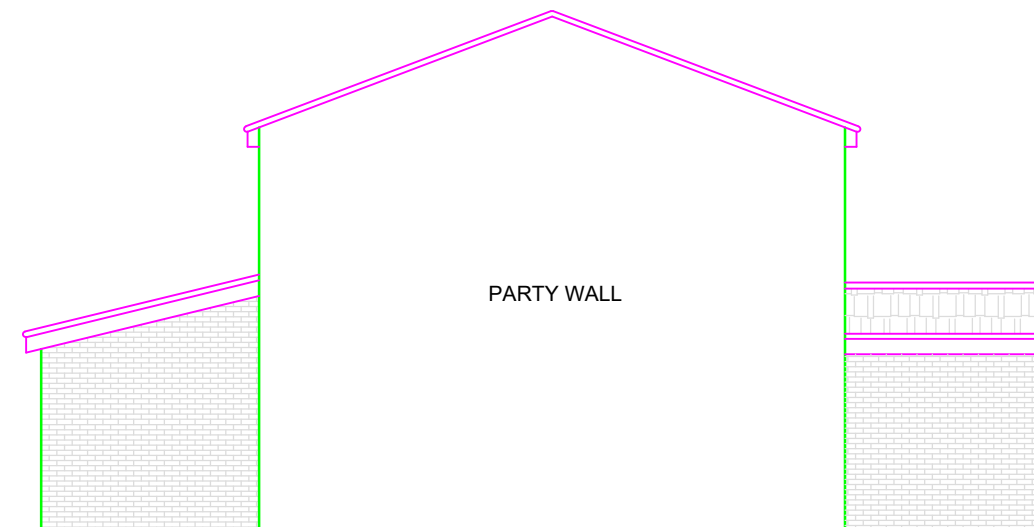


PROPOSED SIDE ELEVATION (NORTH WEST)

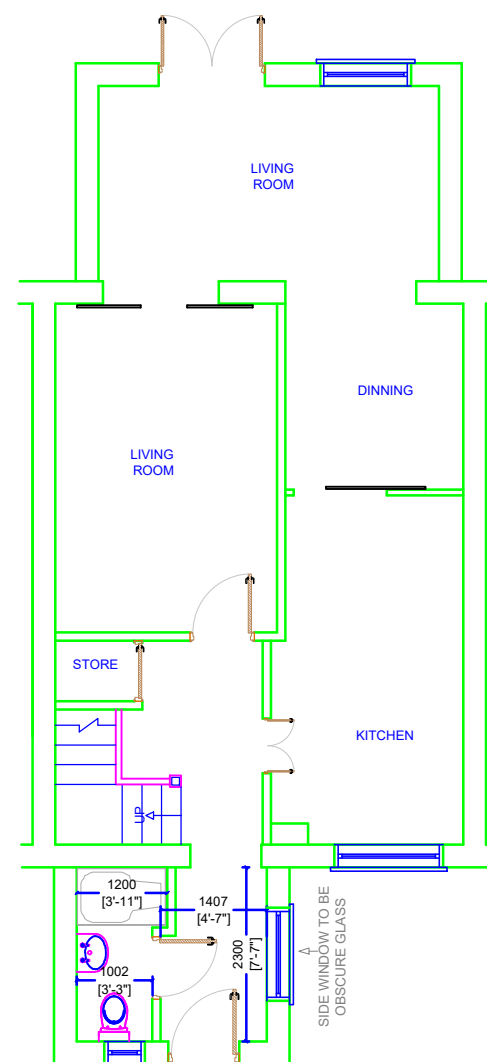


PROPOSED GROUND FLOOR PLAN

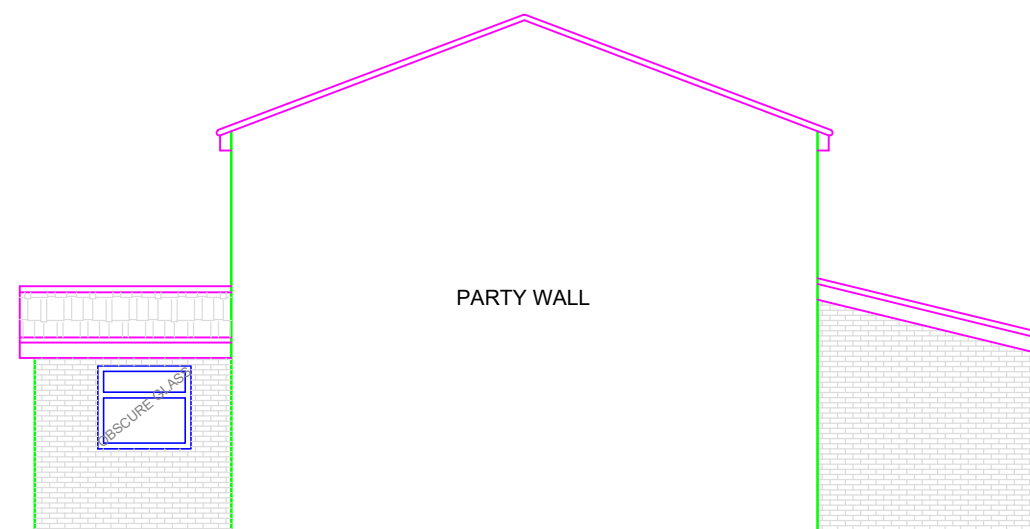

PROPOSED SIDE ELEVATION (SOUTH EAST)

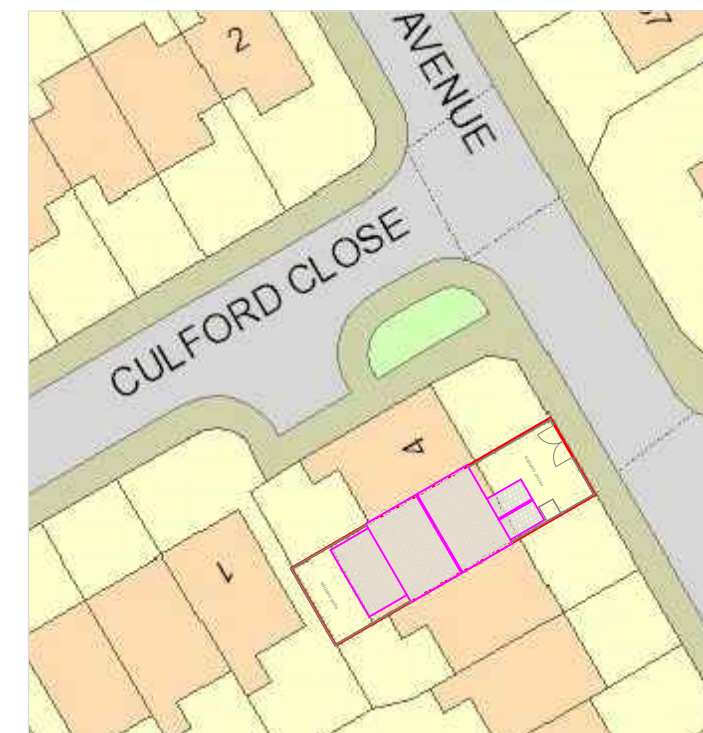

Block PLAN @ Scale: 1: 500

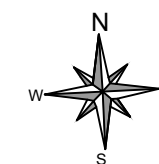

I Planning Services email: ipsuk@live.co.uk		2A Cook Street, Bury, Lancashire, BL9 0RP, 0161 8717405
Proposed Floor plans and Elevations of 6 Cochrane Avenue Manchester M12 4UU		
Scale :1 : 100 on A3	All Dimensions in Meters	
Ref.: IPS/R/06/M124UU	Date : 31/08/2022	
REV: A DATE:14/11/2022	Proposal	
SHT 2 of 2		

