

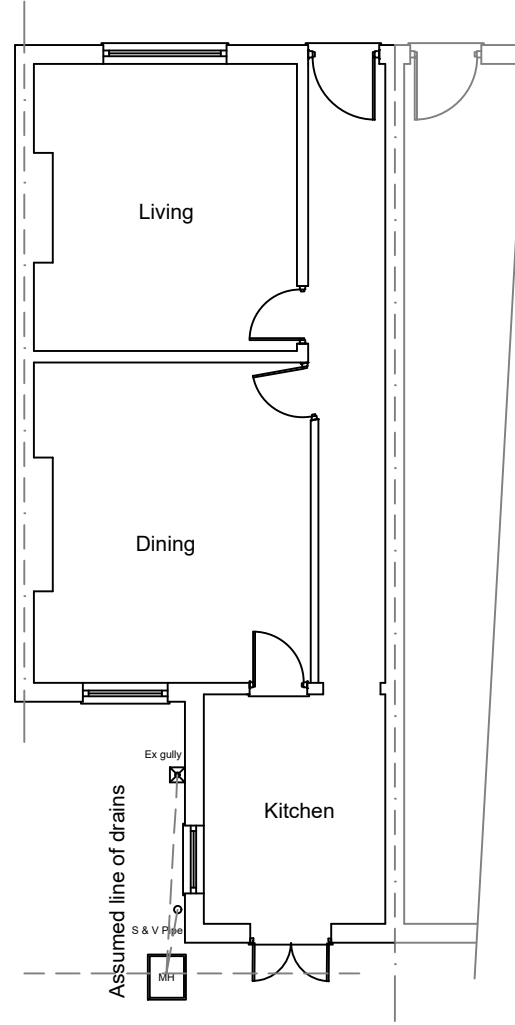


This drawing is protected by copyright and the information contained therein is the property of William McCall.
The drawing must not be copied and the information contained therein may not be used or disclosed without written permission of and in the manner permitted by William McCall.

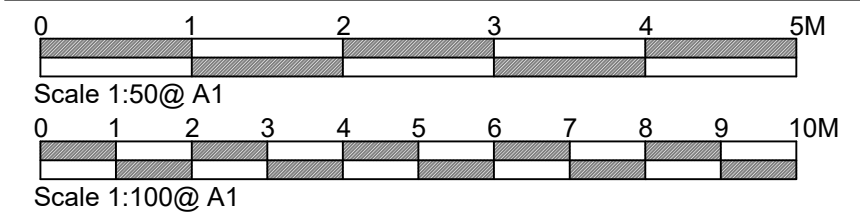


Existing Ground Floor Plan


1:100

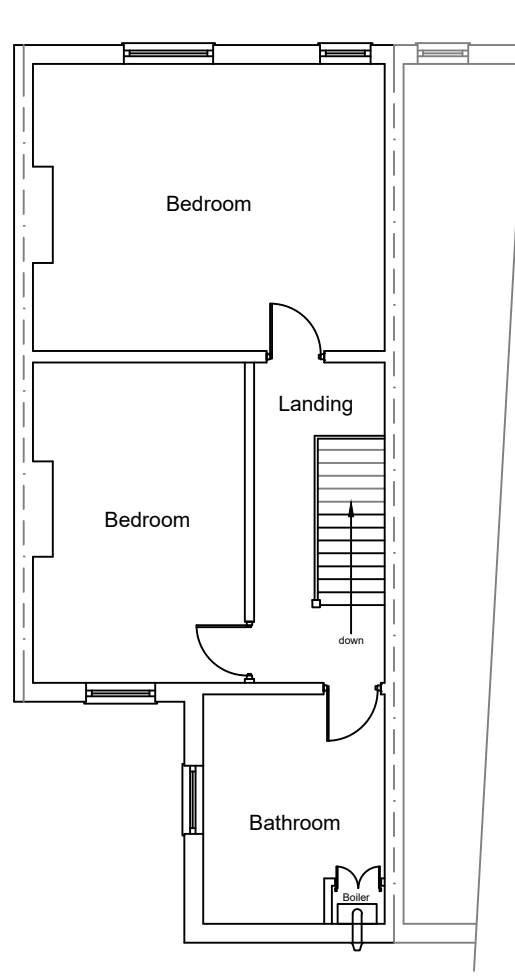

Existing First Floor Plan

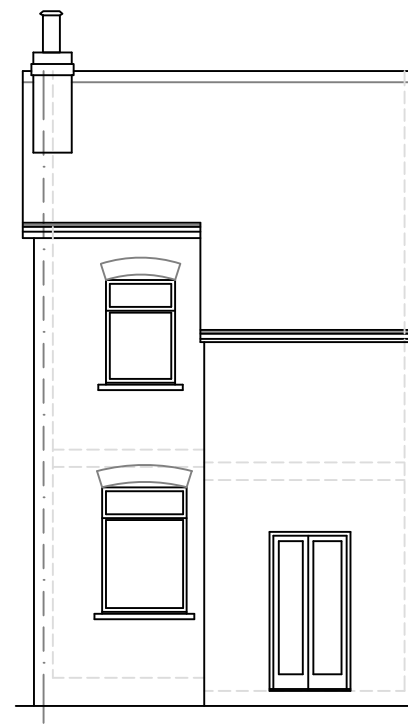

Existing Rear Elevation

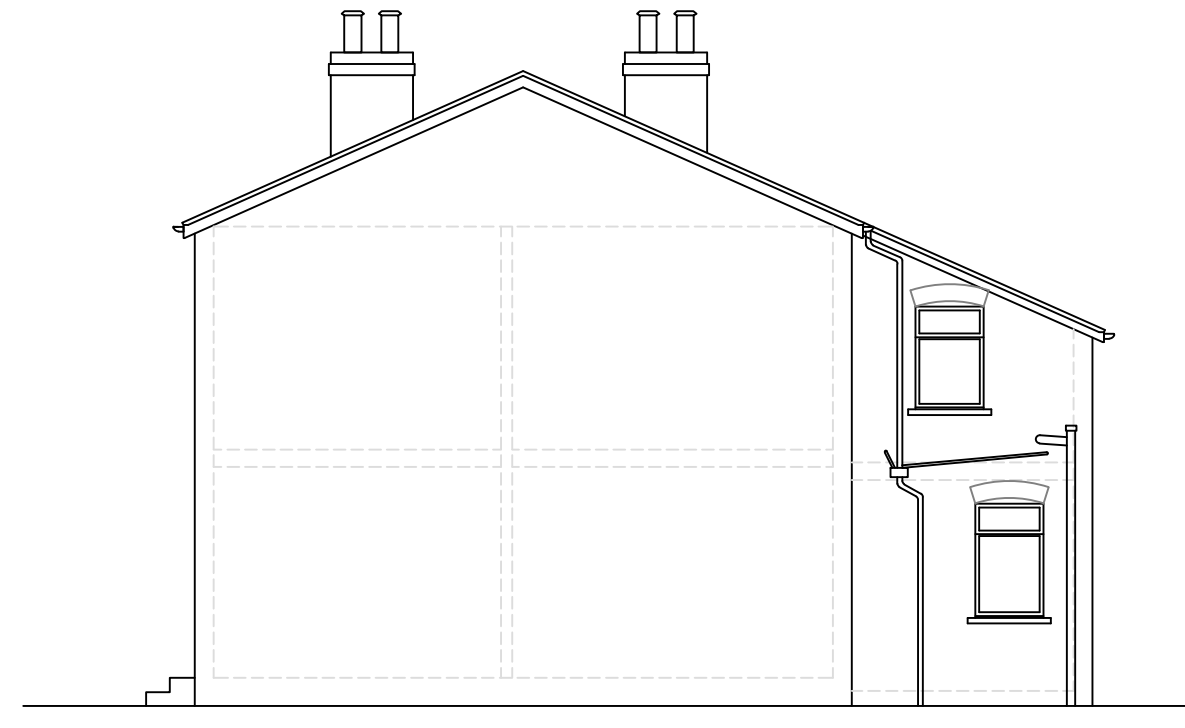


Existing Side Elevation


1:100



Existing Front Elevation

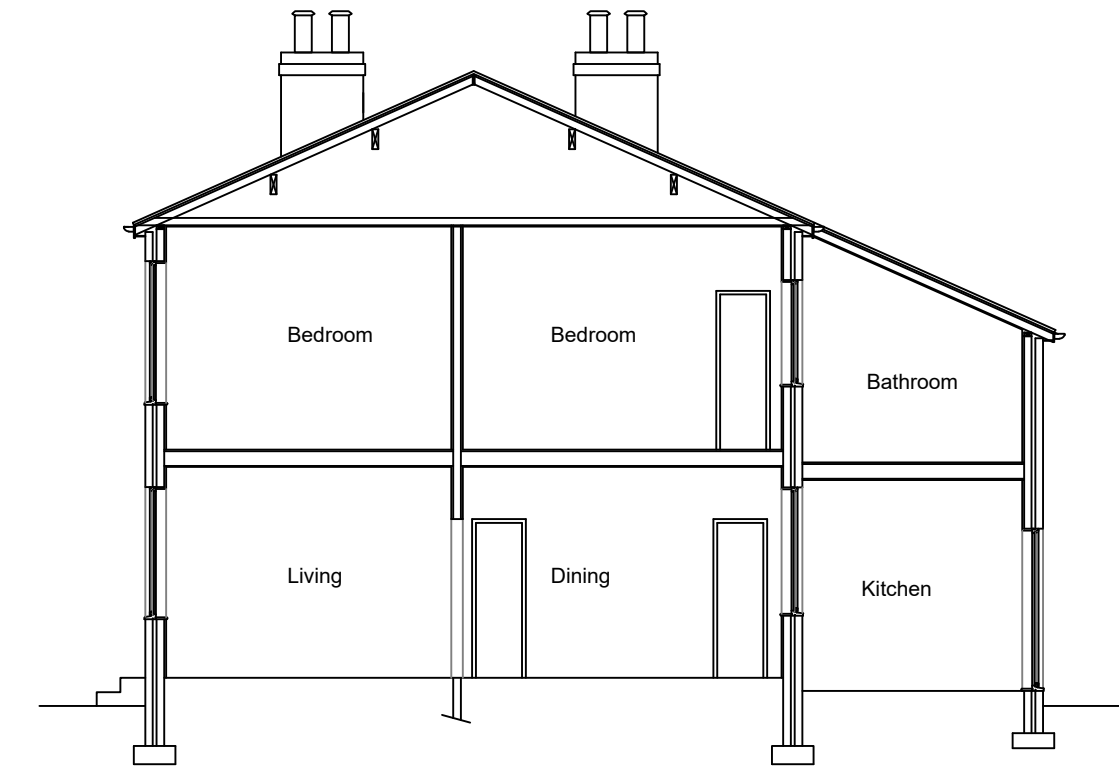


Existing Section

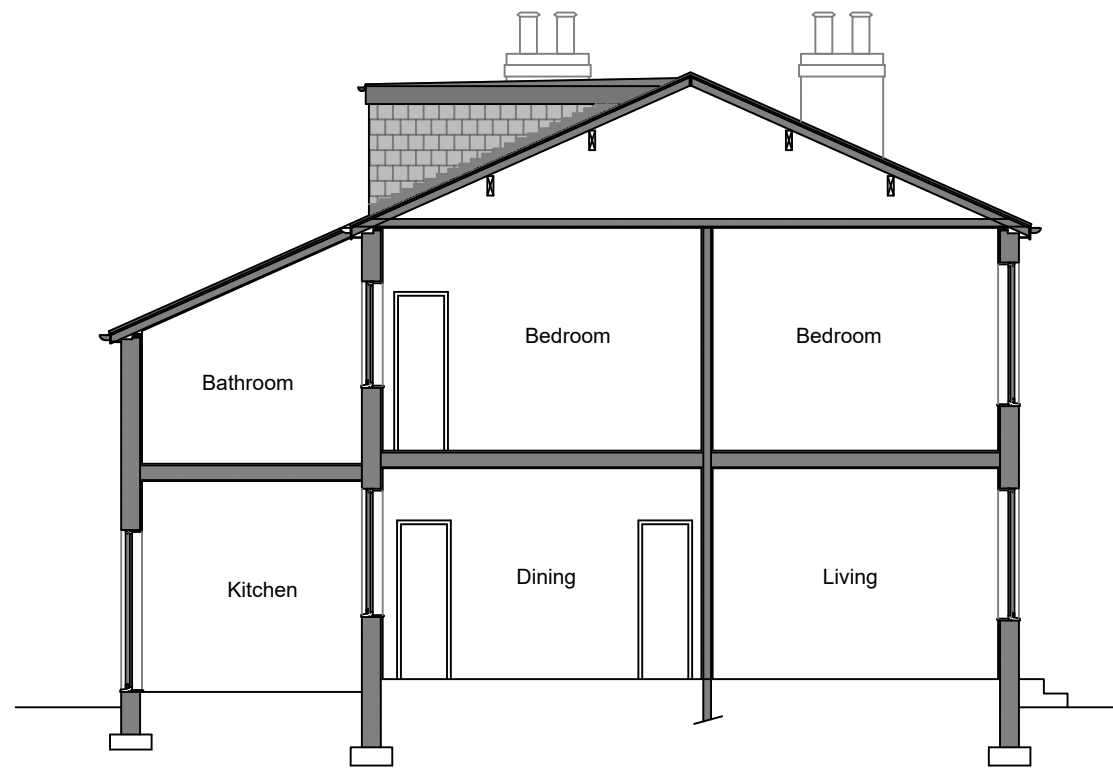

Existing Section/Elevation



Proposed Rear Elevation

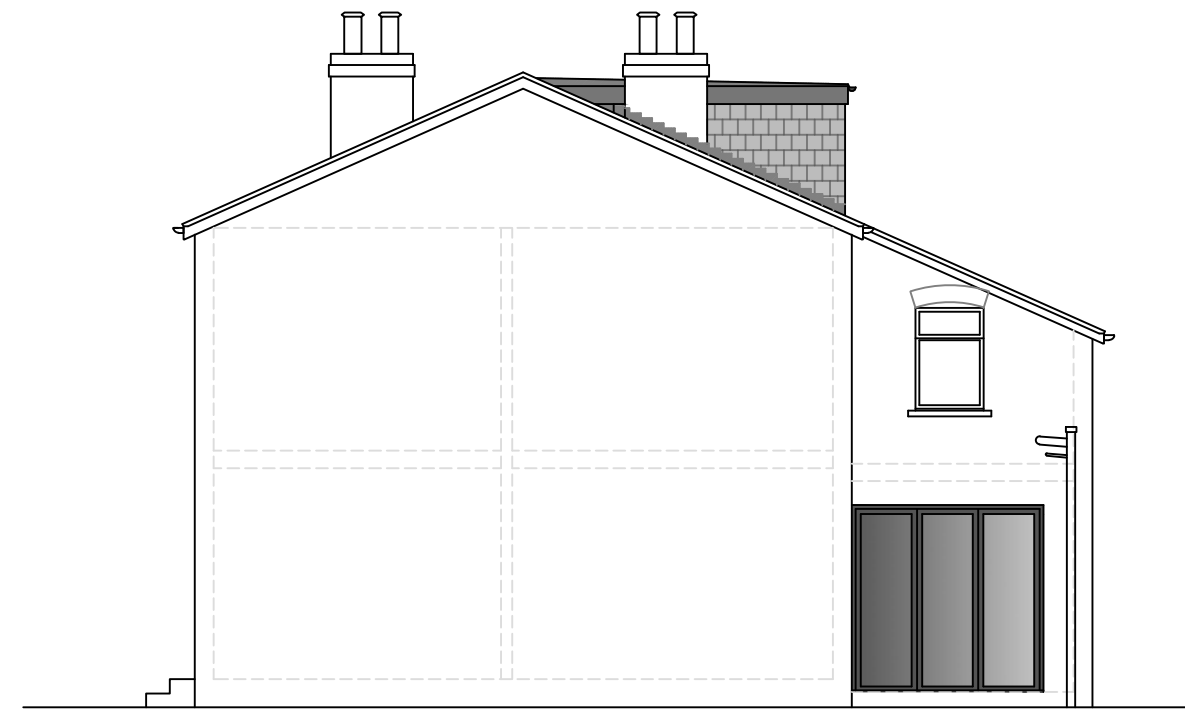


Proposed Side Elevation




Proposed Front Elevation


1:100

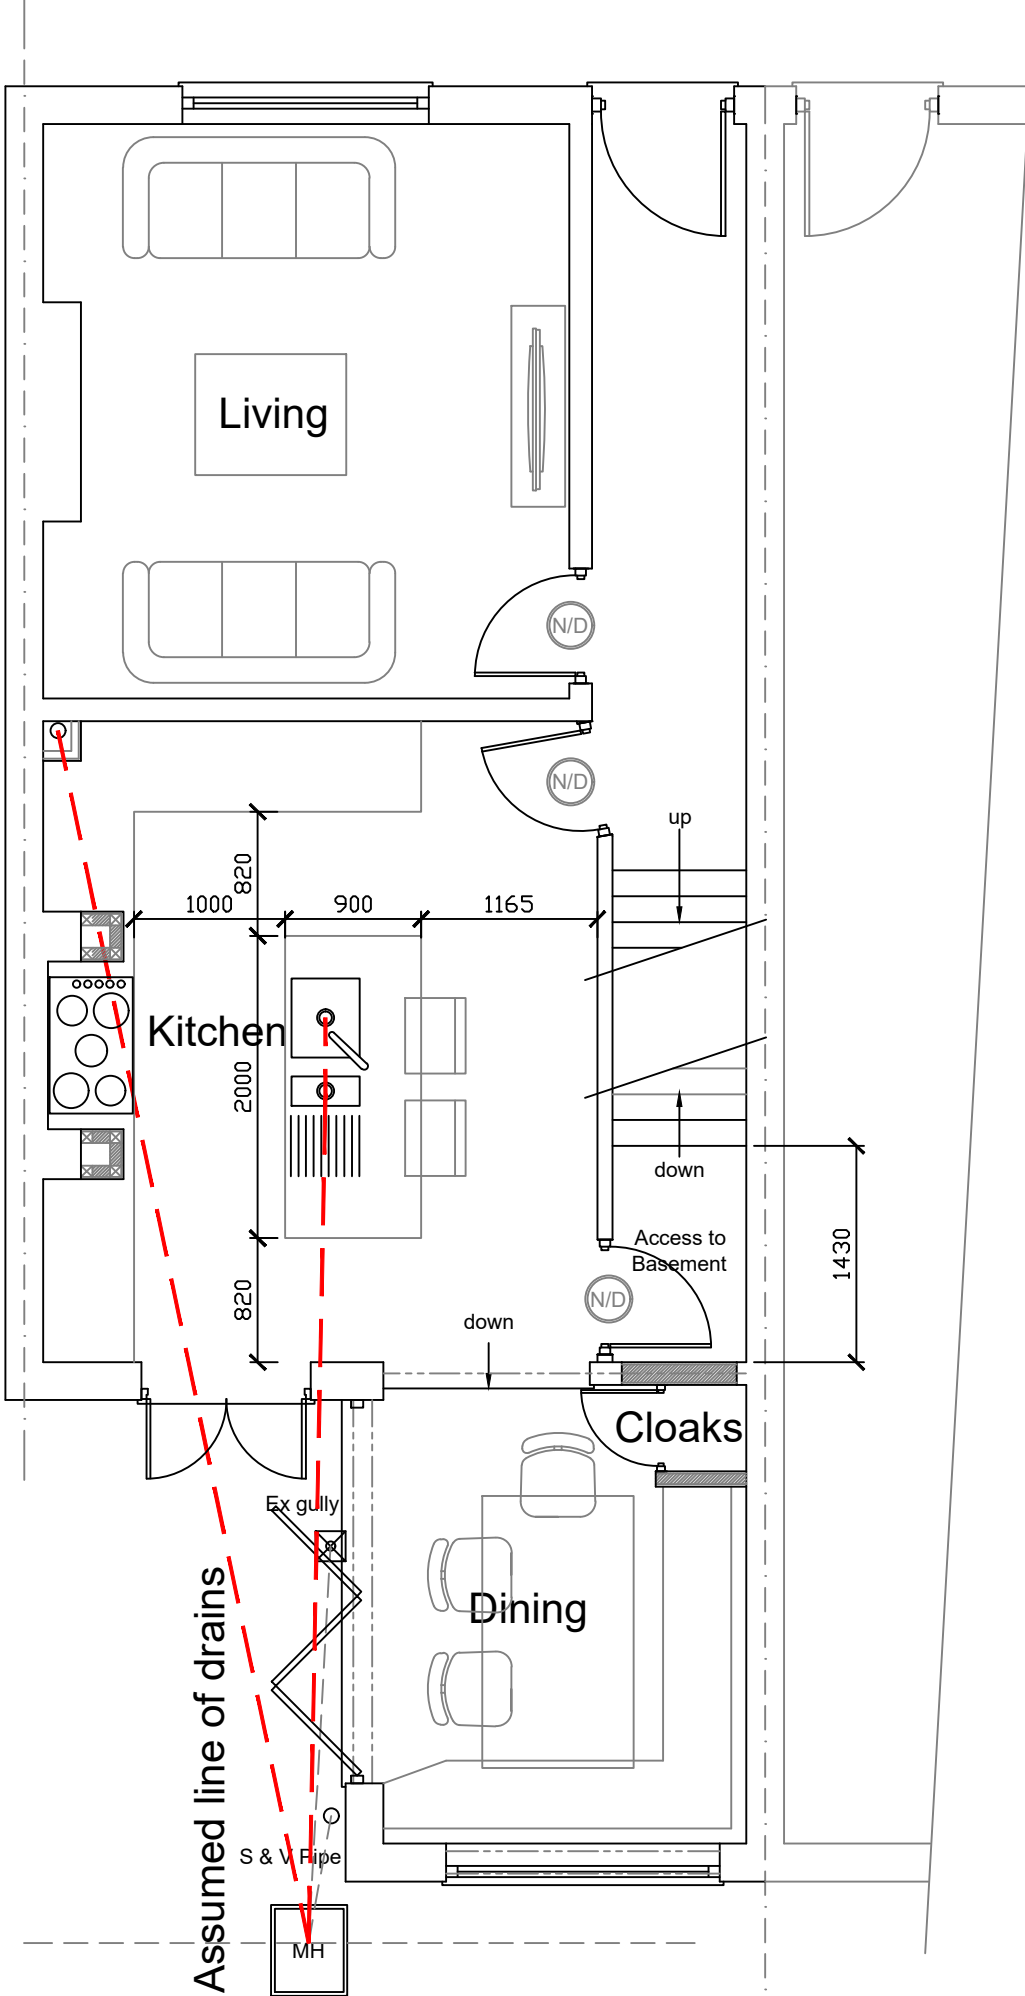

Proposed Ground Floor Plan

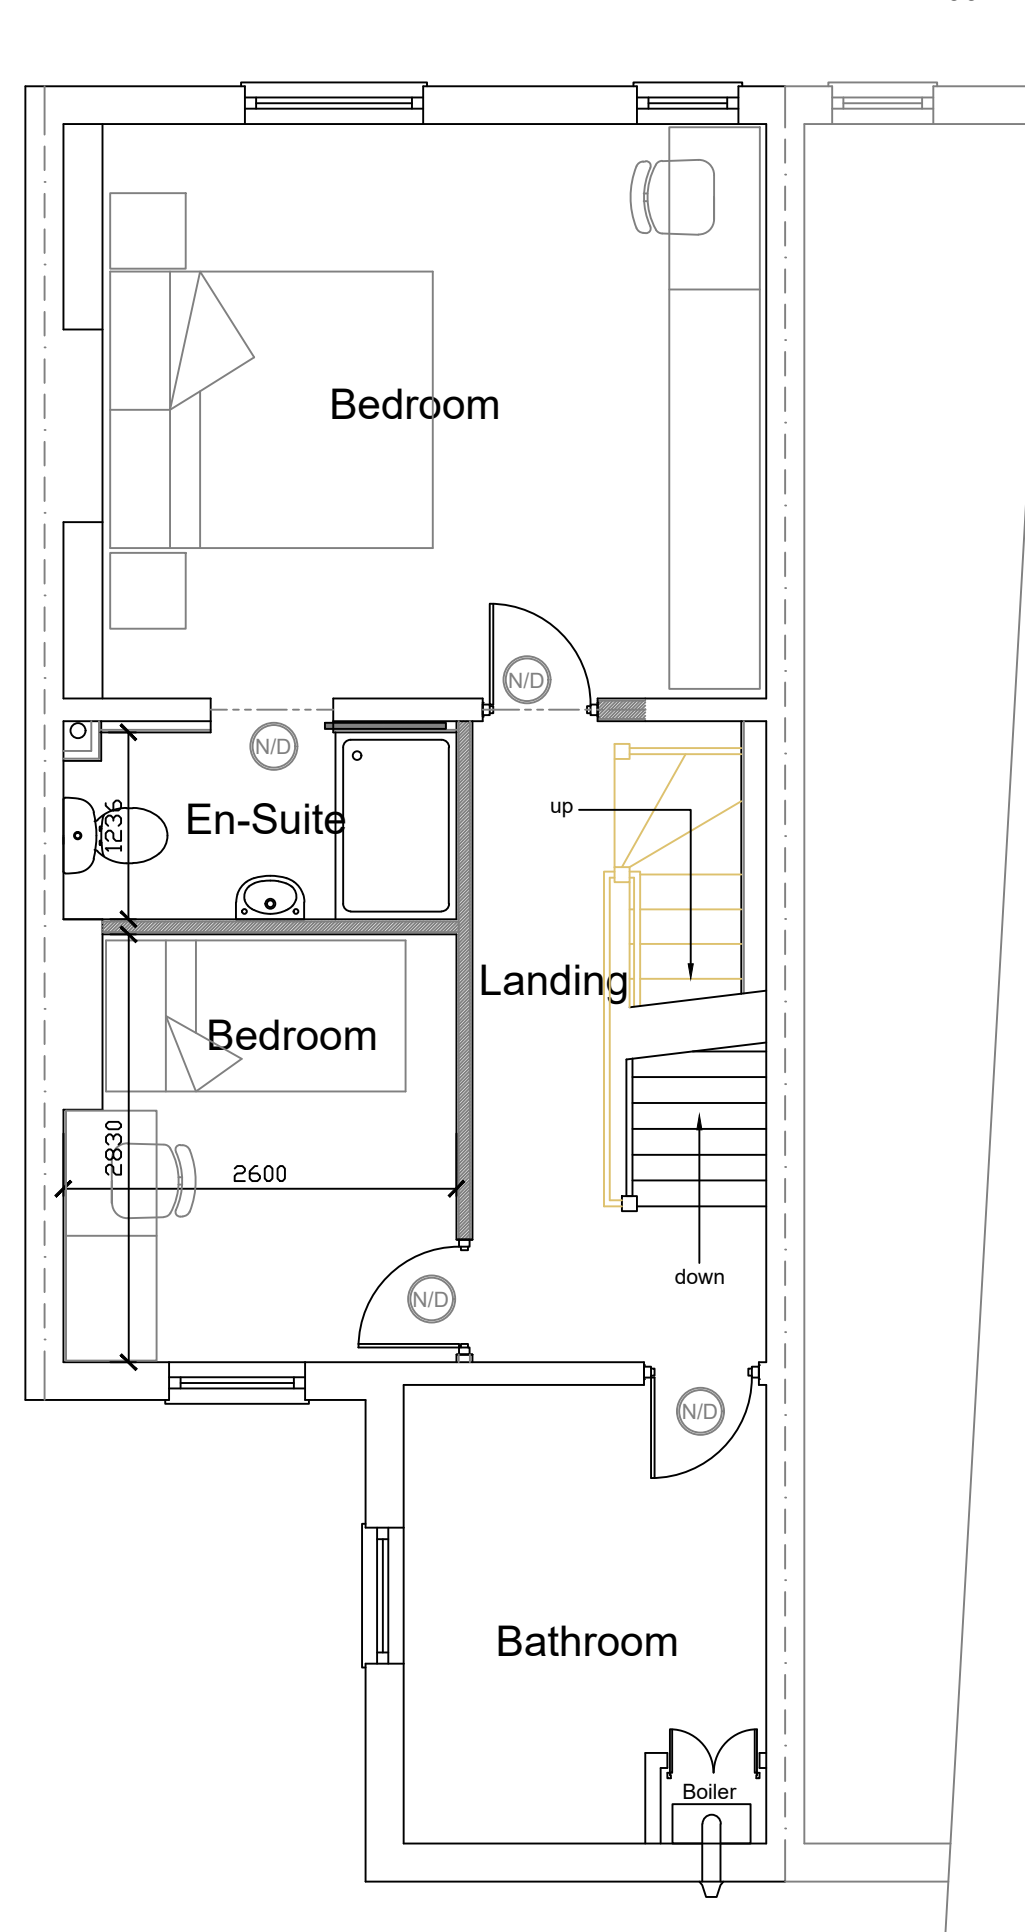


Proposed First Floor Plan

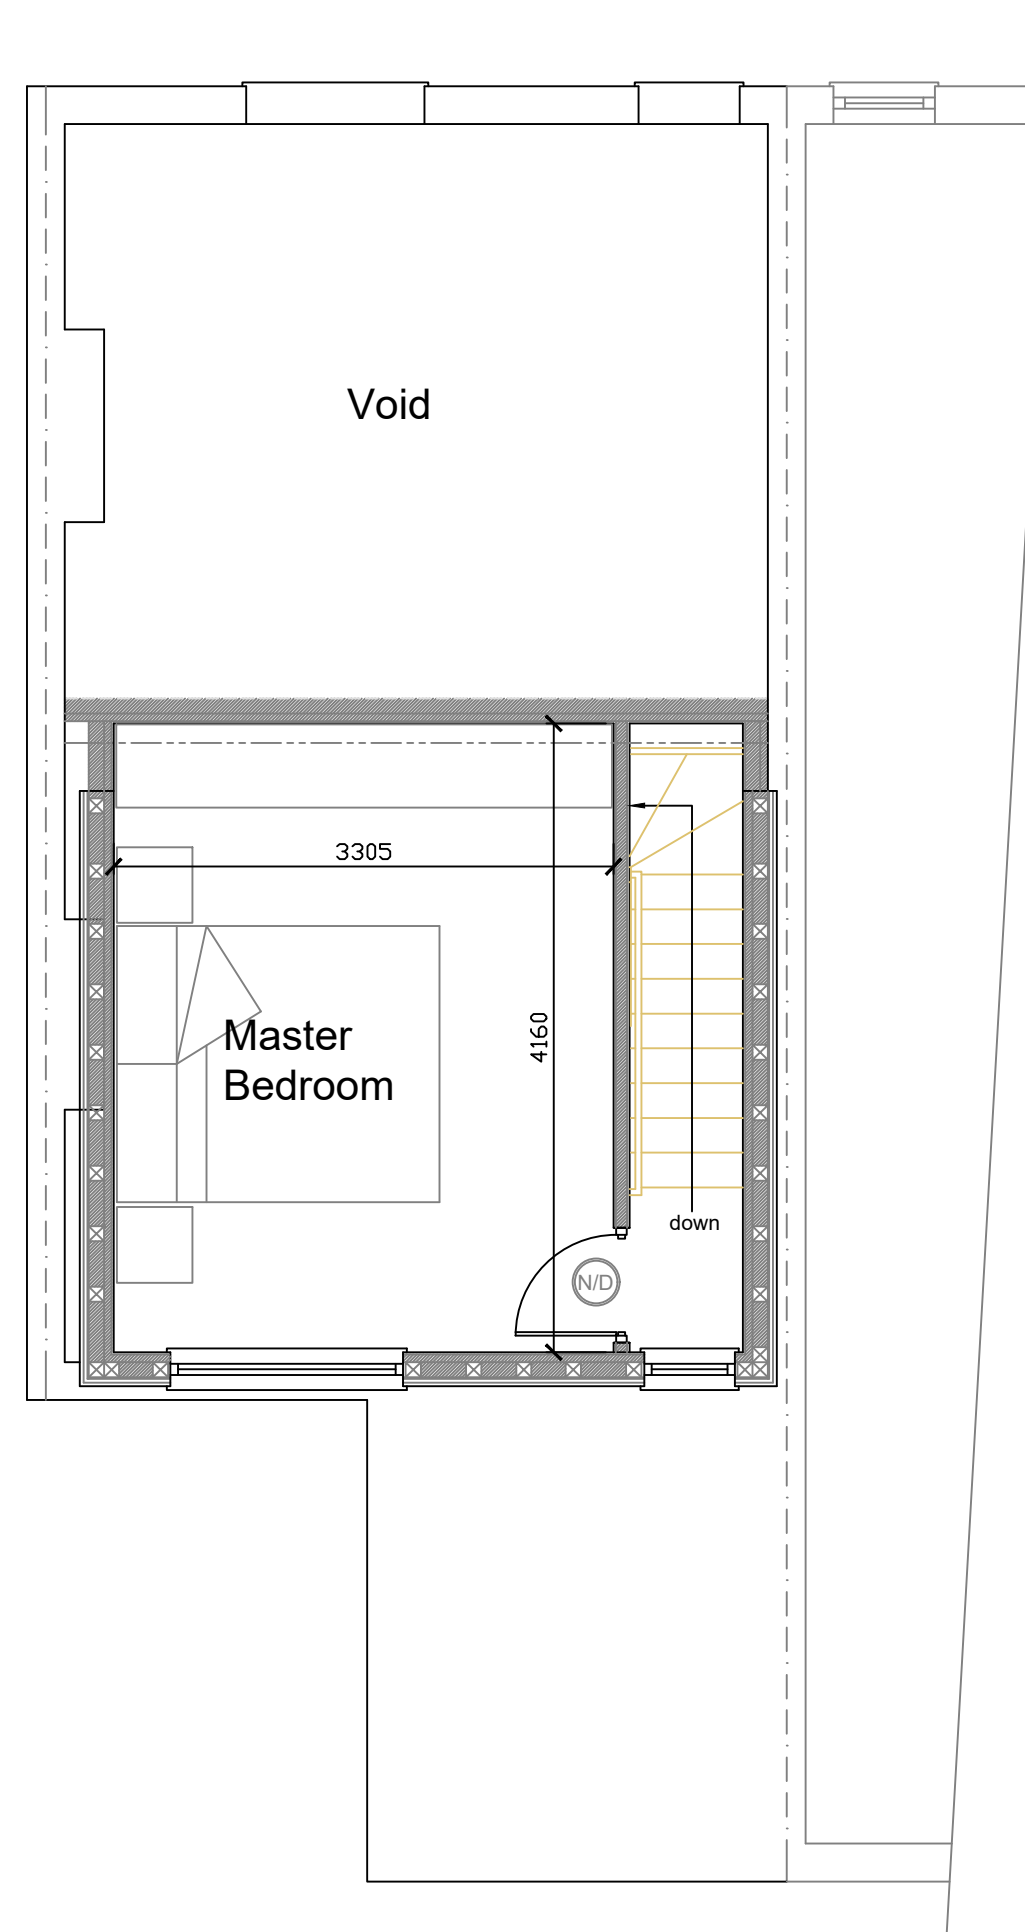

Proposed Second Floor Plan

1:50

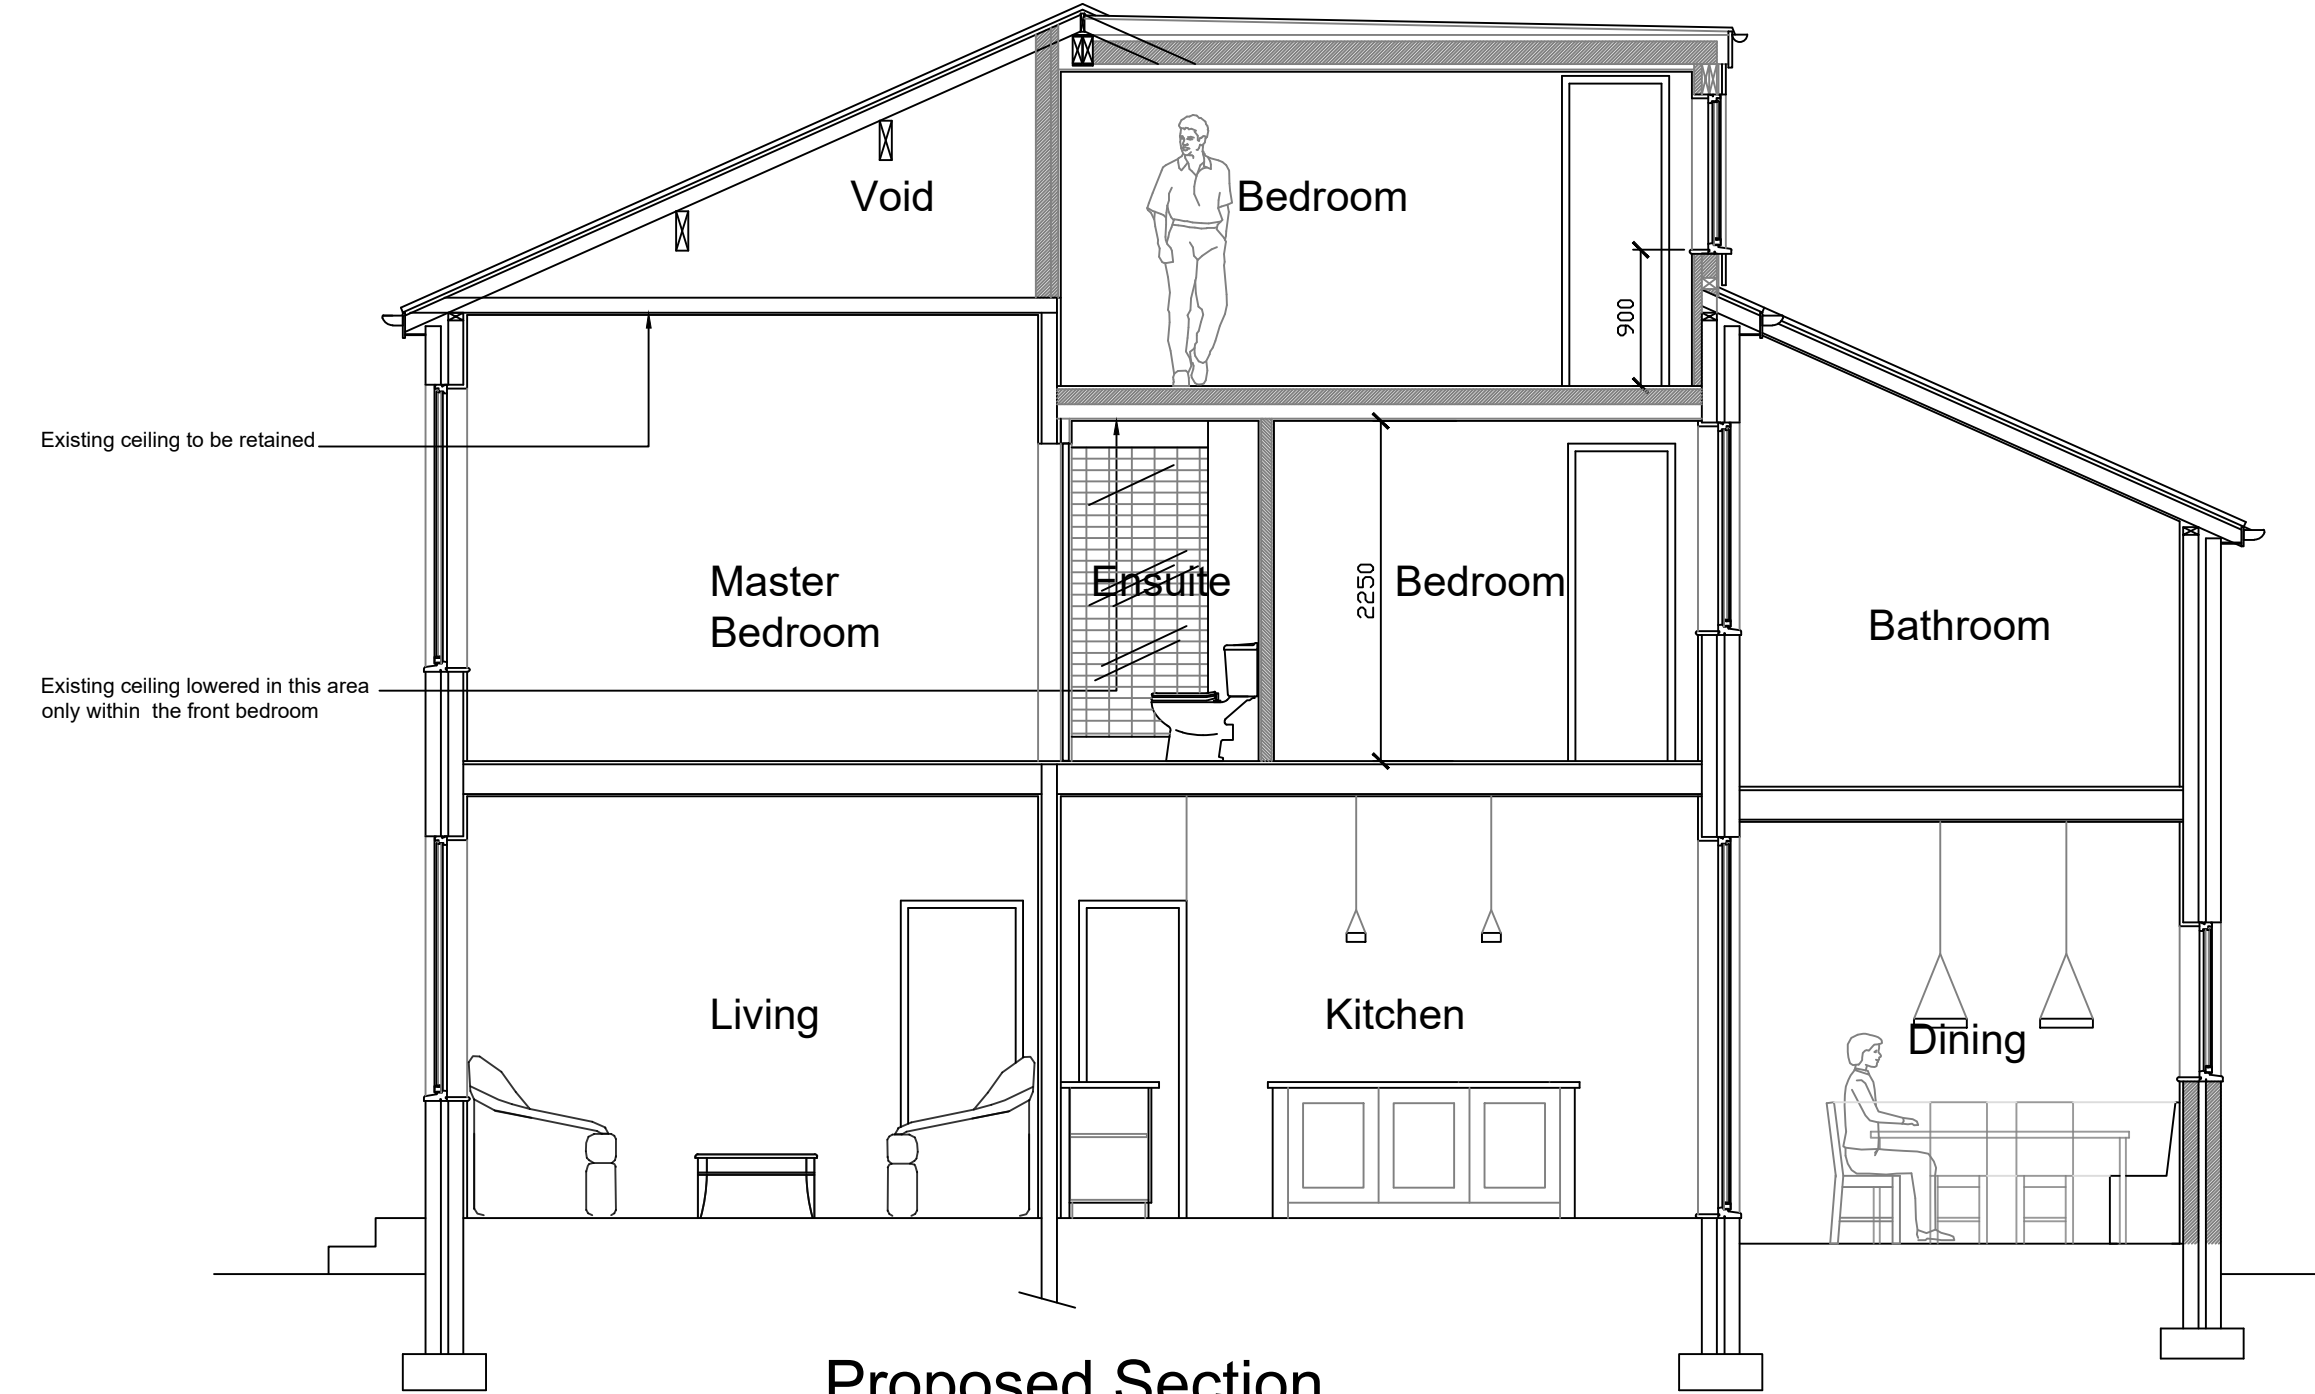

Proposed Section

1:50

Stage :-		Lawful Development Drawing	
Project Title :-		Proposed Dormer Loft Conversion	
Drawing Title :-		Existing & Proposed Plans & Elevations	
Client :-		Miss Davenport	
Drwg No :-	LD 06 22 79	Date :-	June '22
Scale :-	1:100 & 1:50@A1	Drawn:-	SCM
Site Address :-		21 Lingard Rd Northenden Manchester M22 4EW	