


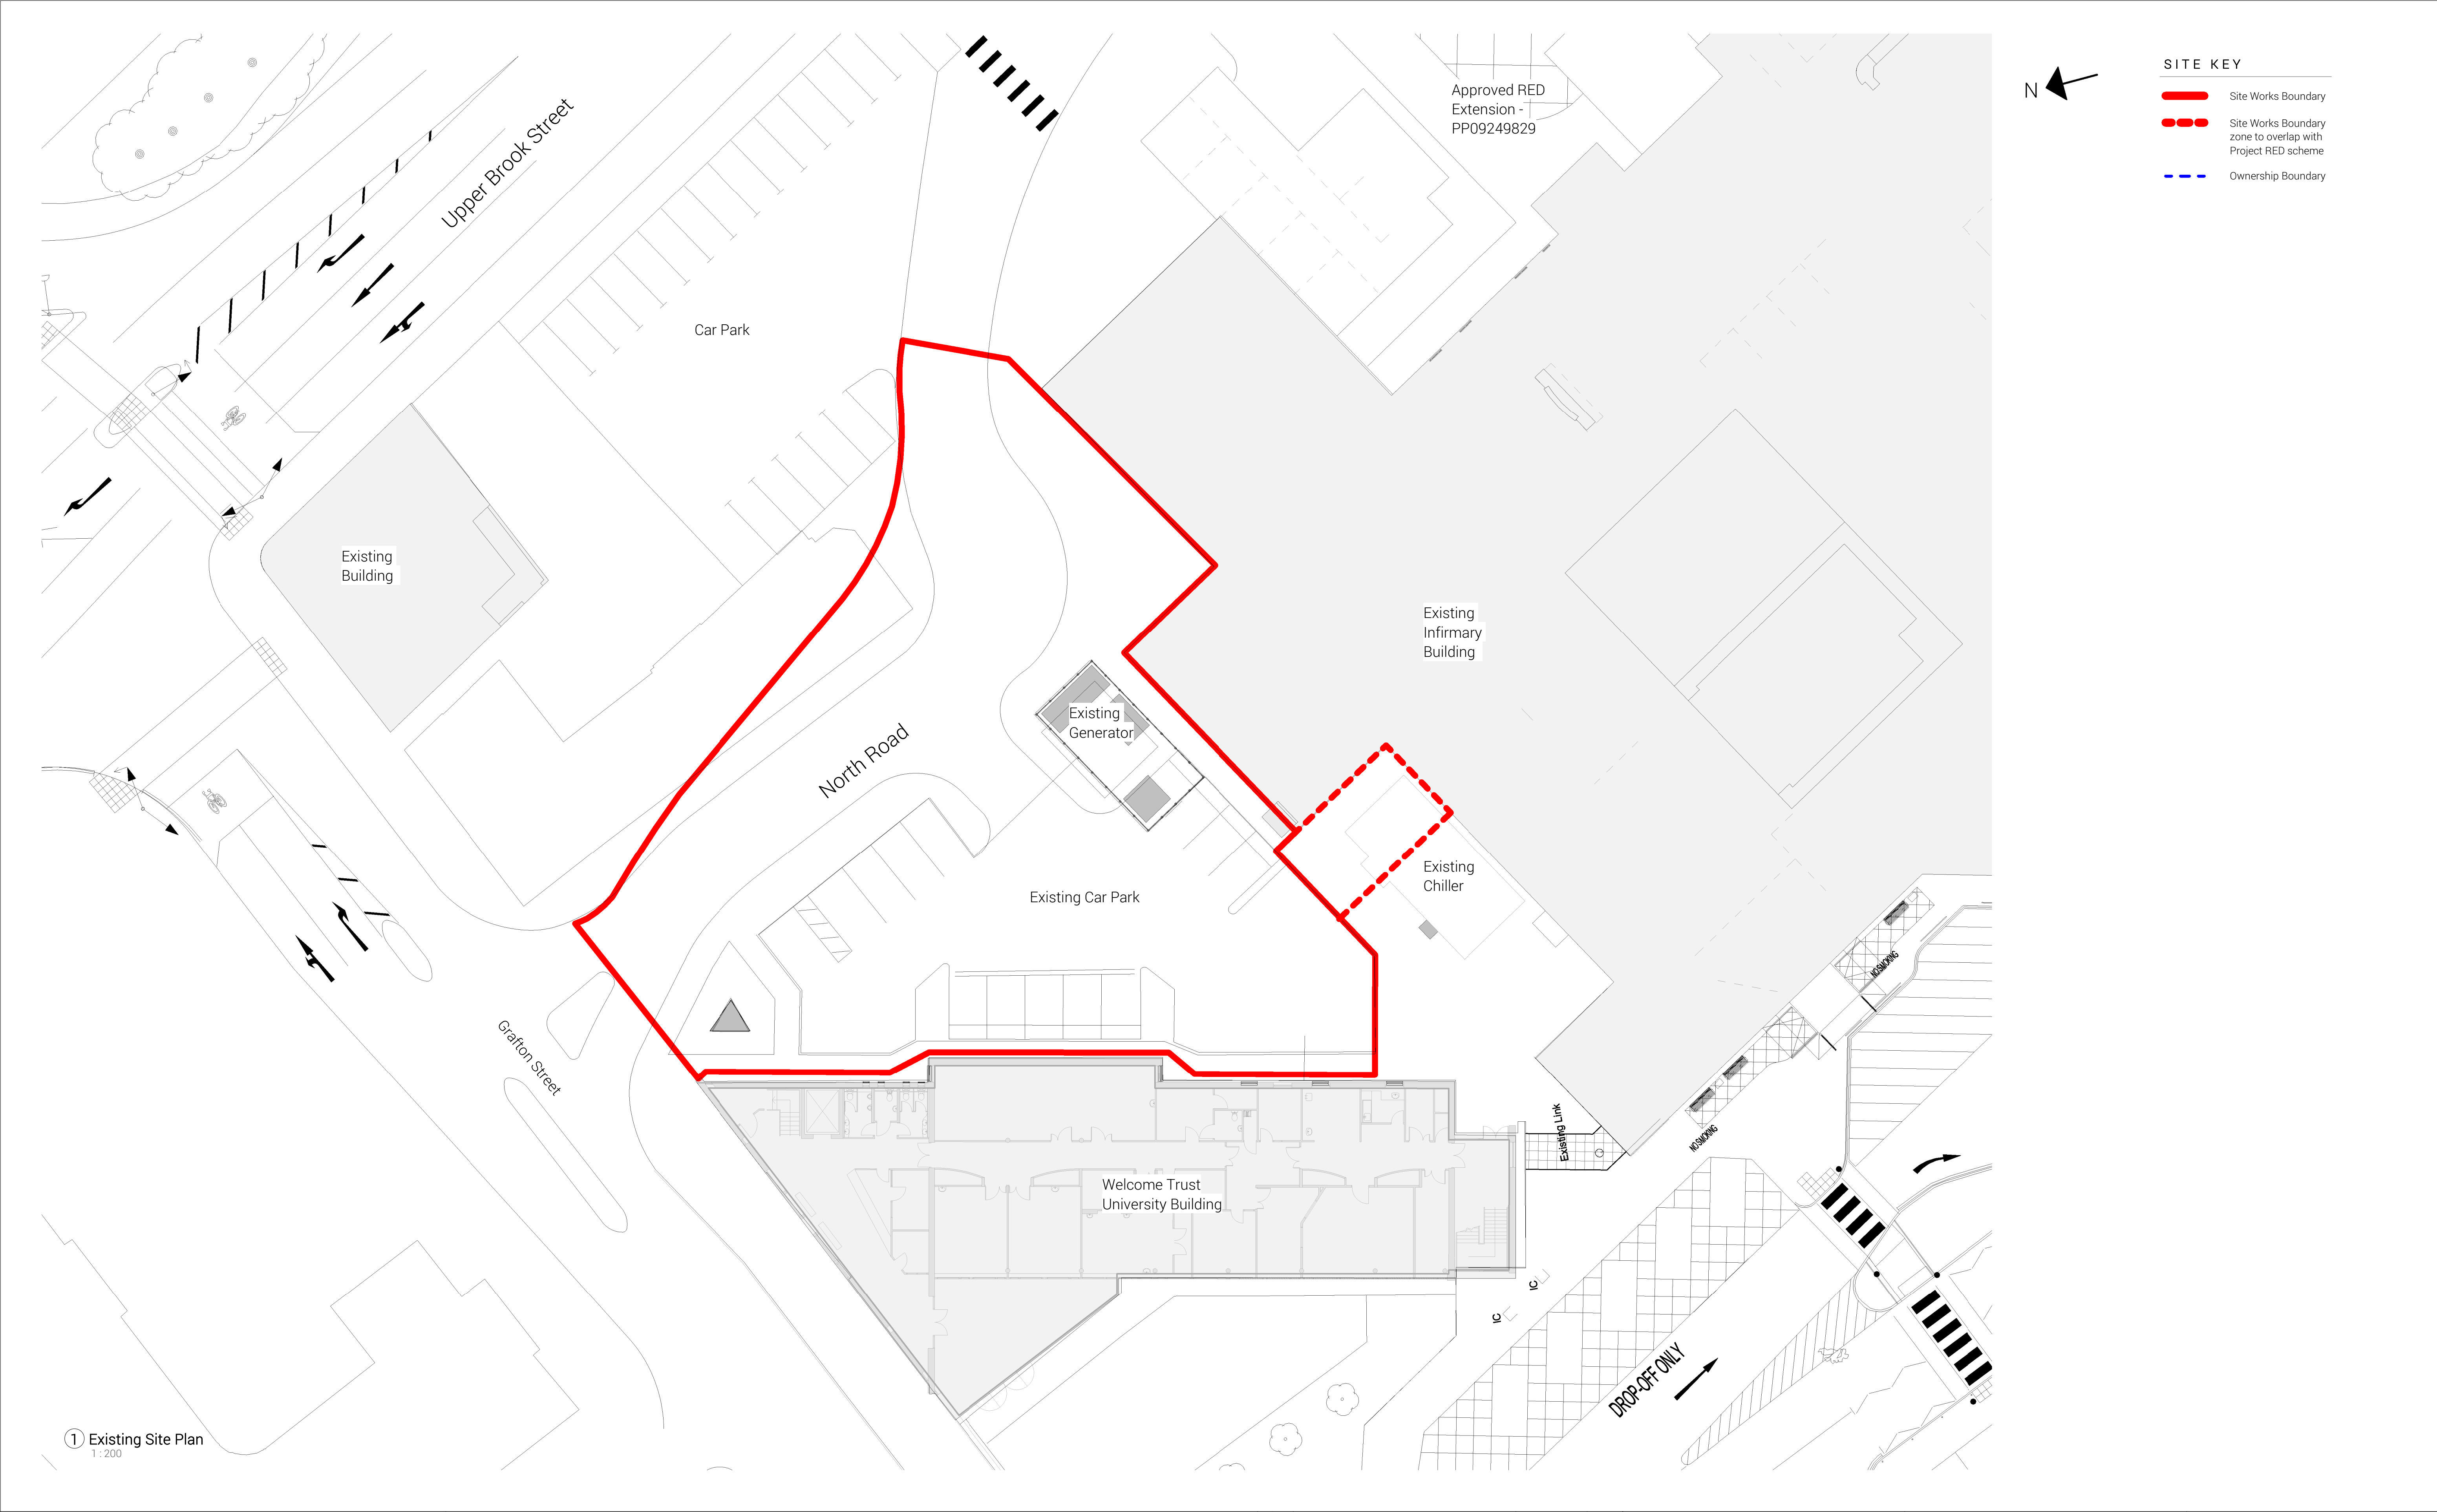

1 Existing Site Plan
1 : 200

GENERAL NOTES:

DAY Architectural Ltd accepts no responsibility for any costs, losses or claims whatsoever arising from these drawings, specifications and related documents unless there is full compliance with the Client or any unauthorised user of the following:

1. All boundaries, dimensions and levels are to be checked on site before construction and any discrepancies reported to the Architect / Designer.
2. Partial Service: Any discrepancies with site or other information is to be advised to the Architect / Designer and direction and / or approval is to be sought before the implementation of the detail.
3. Block and site plans are reproduced under license from the Ordnance Survey.
4. Do not scale this drawing.
5. For the purpose of coordination, all relevant parties must check this information prior to implementation and report any discrepancies to the Architect / Designer.

REV	DESCRIPTION	DATE	REV BY

CLIENT
IHP

NHS **IHP** Integrated Health Projects by
Manchester University **NHS Foundation Trust** **VINEL** **St Helens** **NFLPINE**

PROJECT
Project RED - Electrical Infrastructure

DRAWING
Existing Site Plan

SCALE As indicated @ A1		FIRST ISSUED 25/10/22	
PROJECT 1188-21	CLIENT REF RED	DRAWN BY AK	CHECKED BY AK
ORIGIN DAY	VOLUME 02	LEVEL 00	TYPE DR
SUITABILITY PLANNING		ROLE A	NUMBER 070102
REVISION			

DAY

DAY Architectural Ltd.
Studio 1, Lancaster Buildings
77 Deansgate, Manchester, M3
2BW
T: 0161 834 9703
W: www.day-architectural.com