



1.  Line of existing cornice

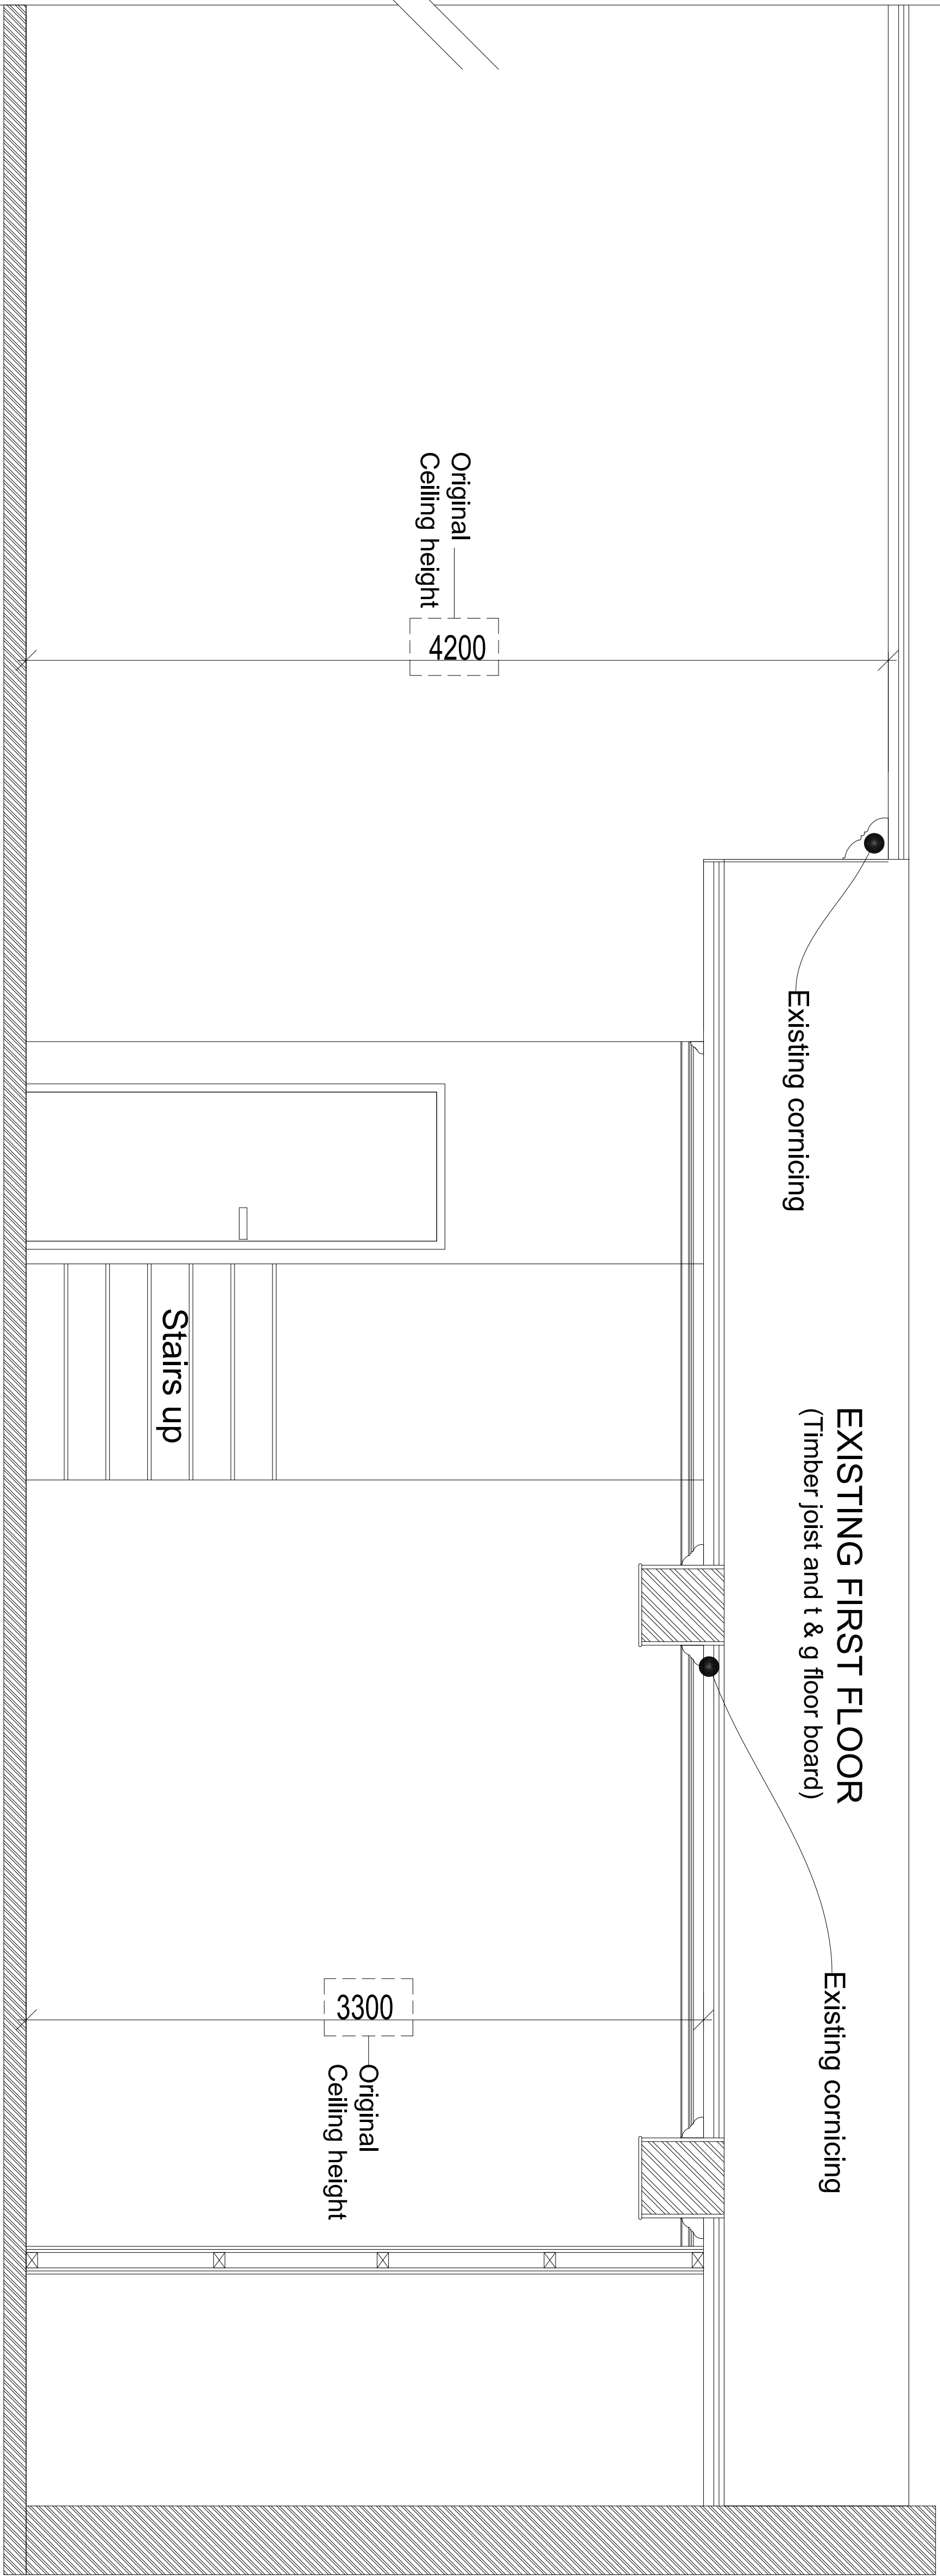

Section A-A Coving

Ground Floor

scale A1@1:20

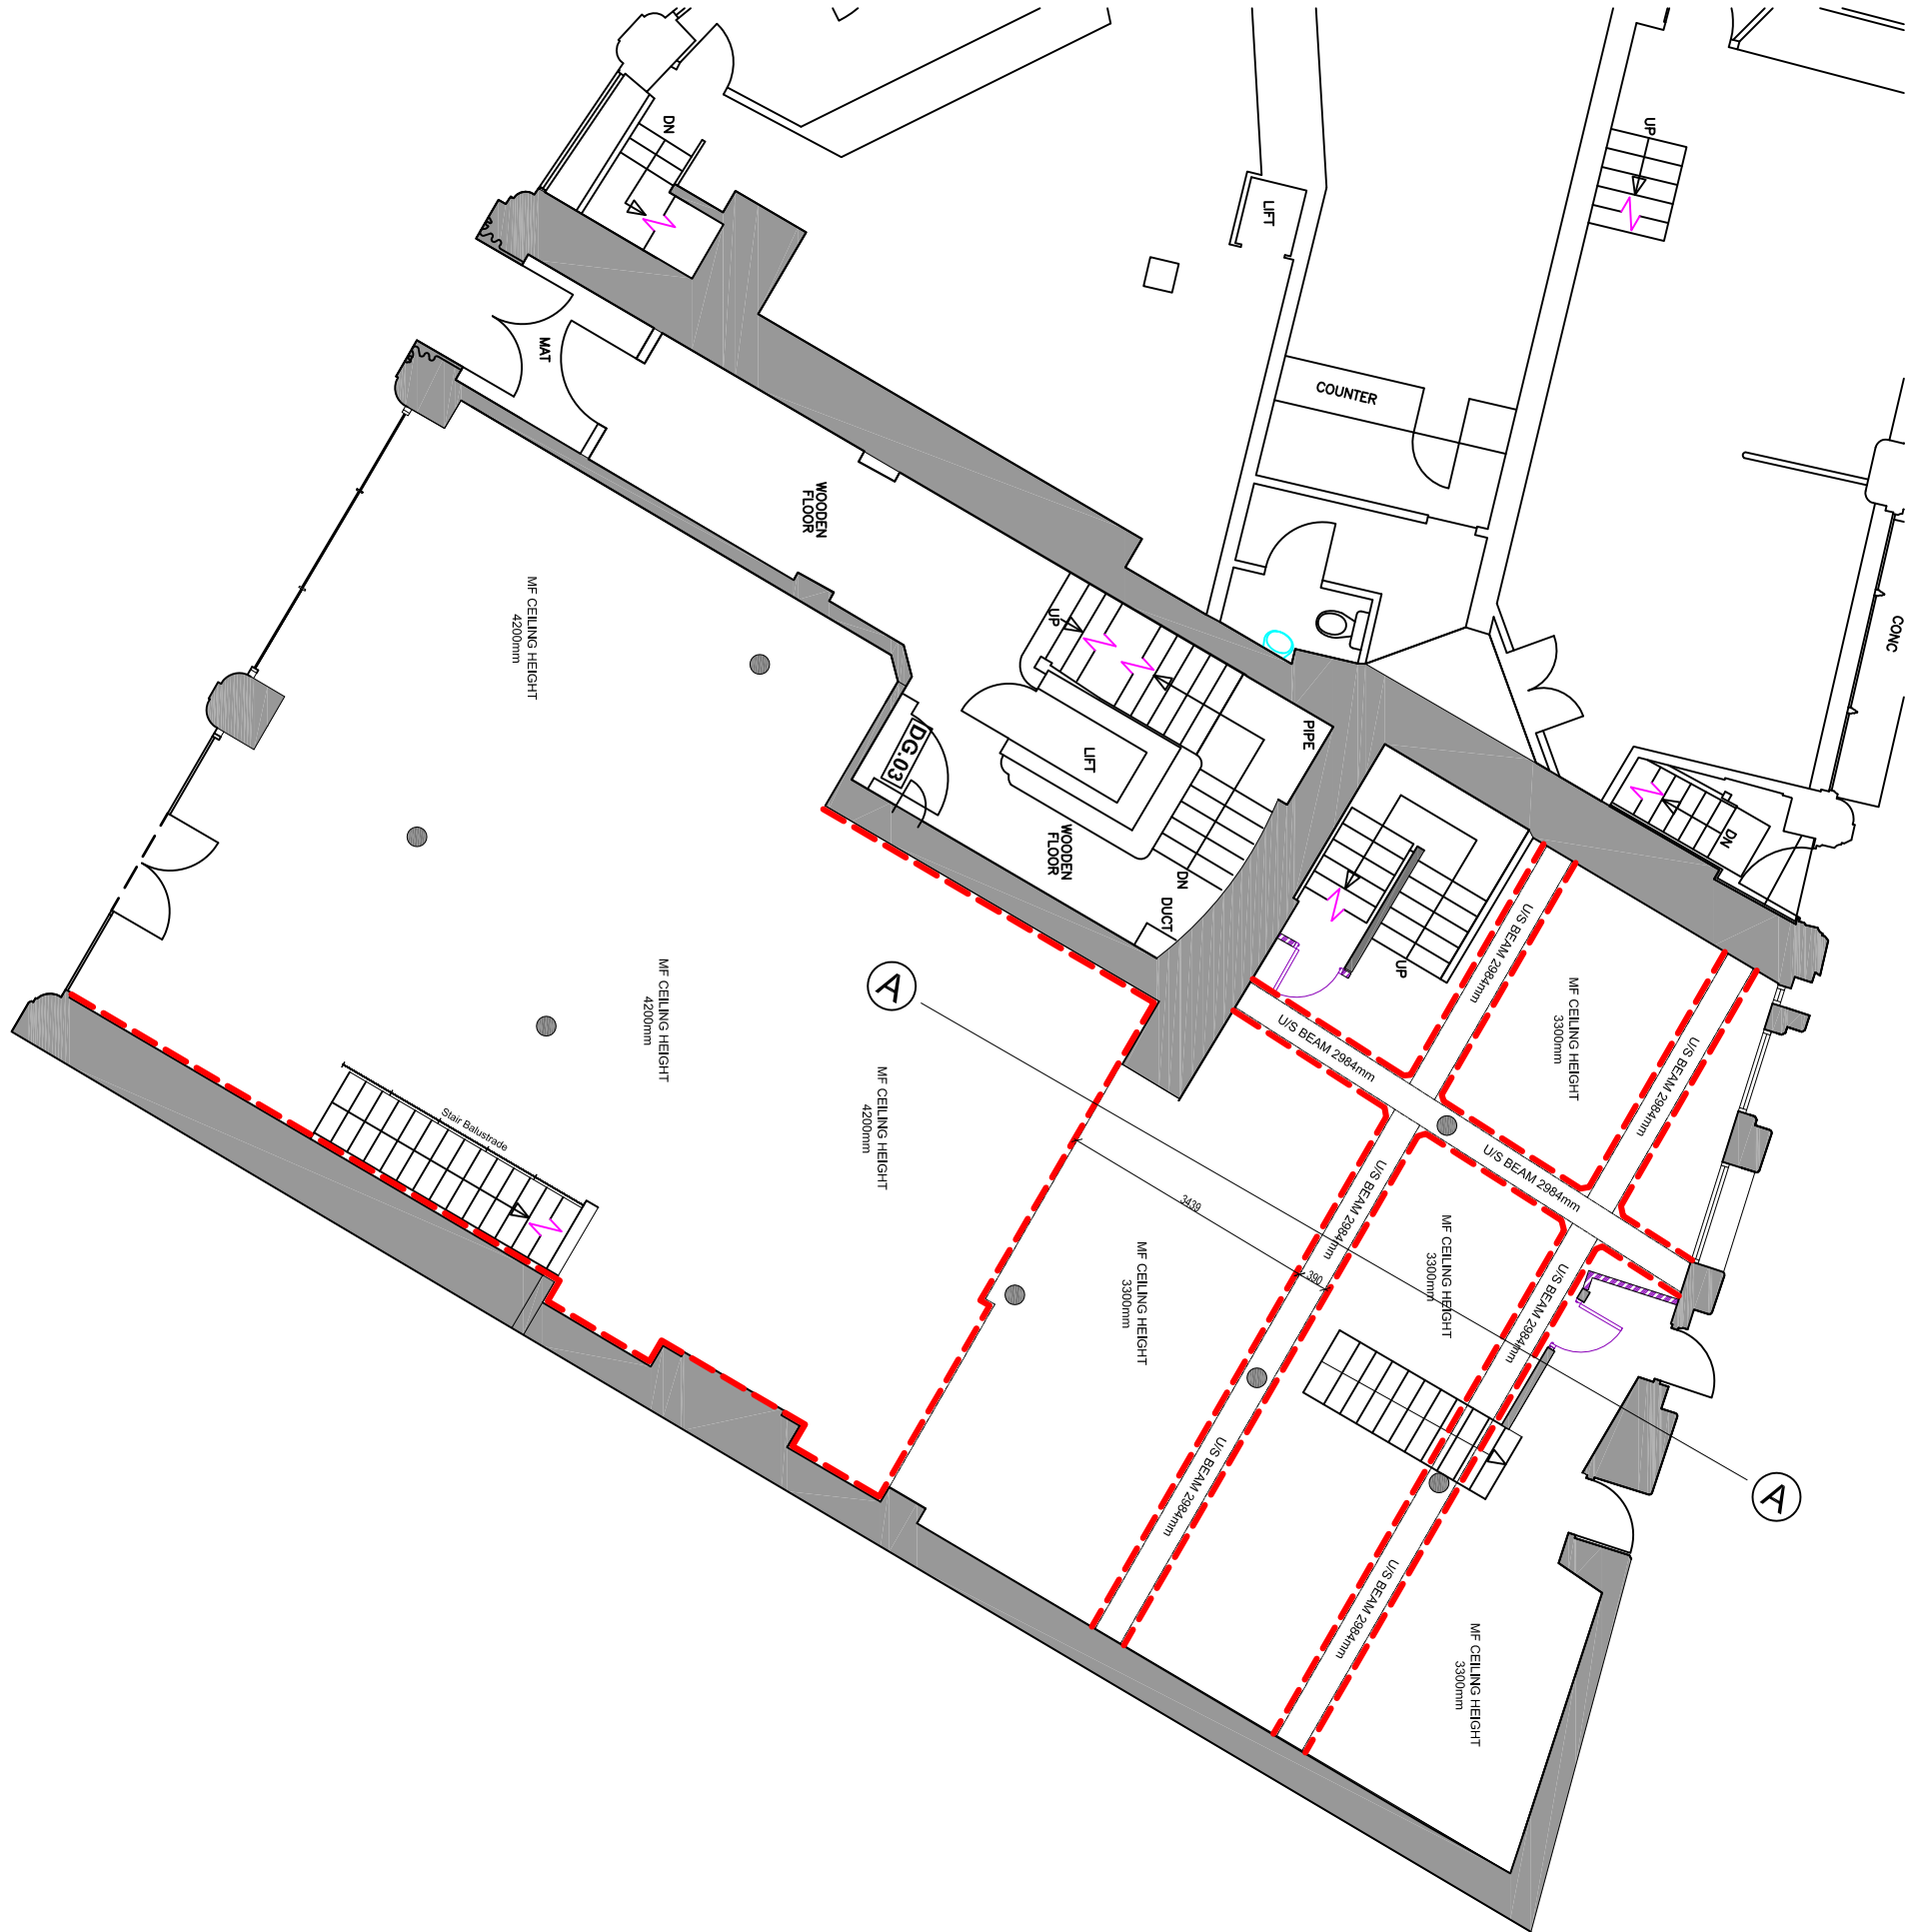

WHERE CREATIVE IMAGINATION BECOMES A REALITY

CLIENT:		BUILDING:		DRAWING TITLE:		DRAWN BY:		DATE:		SIZE:		REV:	
Armenian		Victoria Building Albert Square Manchester		Existing Ceiling Details Ground Floor Plan		James C Scott		August 2022		A1			
						DWG No: C8S_10194.0.3		SCALE: 1:100		DOC FOR: Planning			

COPYRIGHT: The copyright in this drawing is vested in Cube8 Studio Ltd and no licence or assignment of any kind has been, or is, granted to any third party whether by provision of copies or originals of the drawings or otherwise agreed in writing. DO NOT SCALE FROM THIS DRAWING

READ DRAWING IN CONJUNCTION WITH THE
ARCHITECTS CONCEPT DESIGN WORKBOOK 01

