


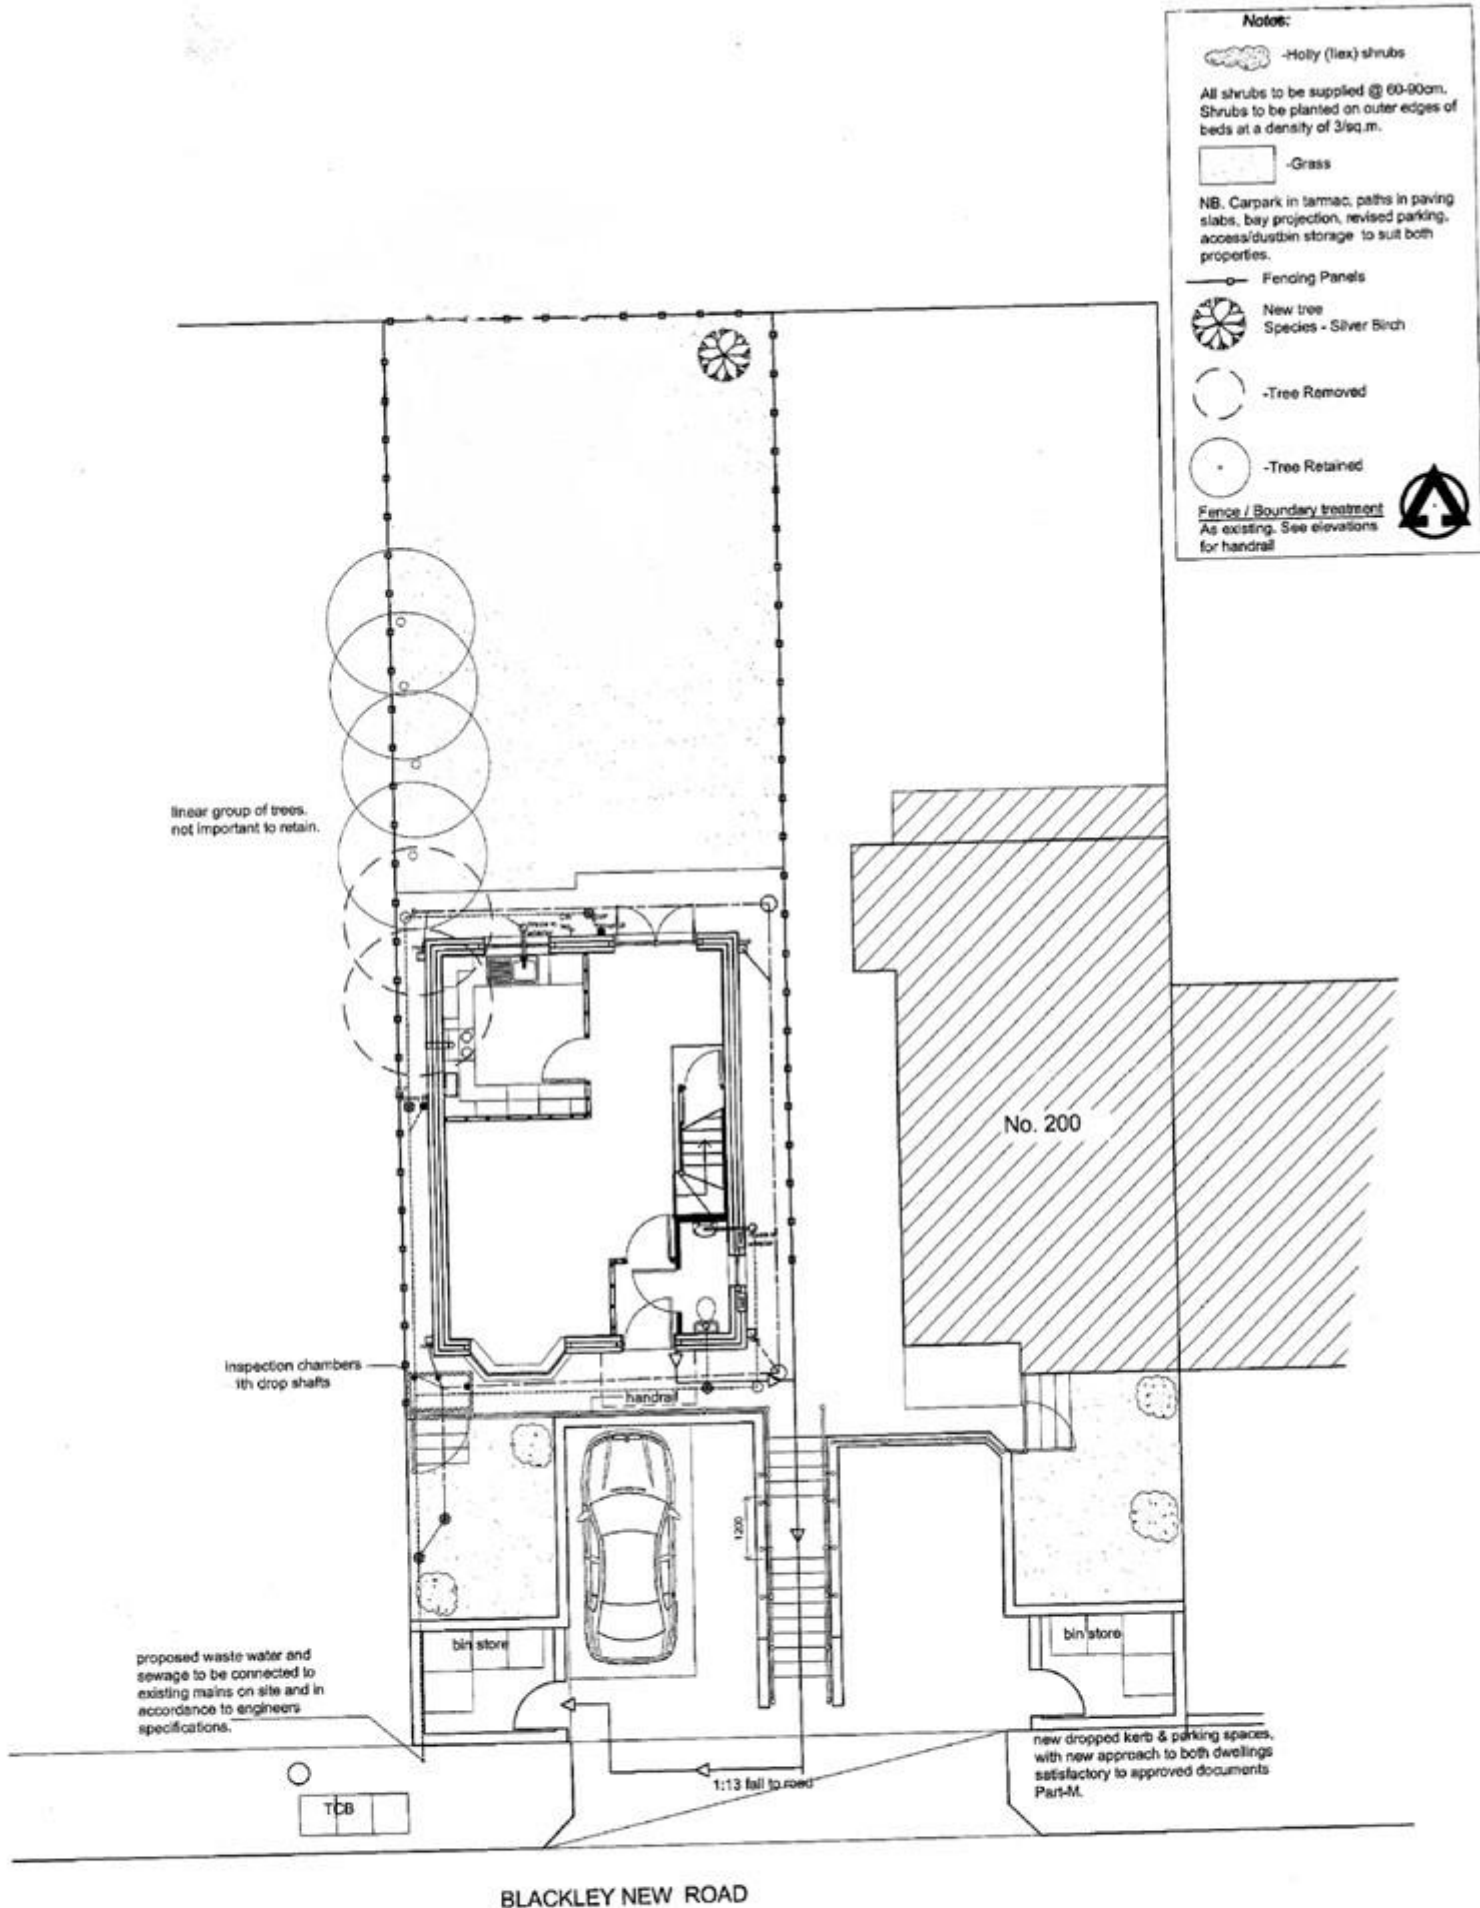

Title  
Proposed Site Plan

Site  
Adjacent to  
200 Blackley New Road  
Manchester

Scale: 1:100@A3

Applied by: Dr. Thafer Sulaiman

29/7/2019