




South Elevation (Crompton Road) - Proposed
1 : 100




North Elevation (Rear) - Proposed
1 : 100

- Roof tiles to match existing
- Rooflight
- Brick to match existing
- uPVC window
- Grey aluminium bifold doors

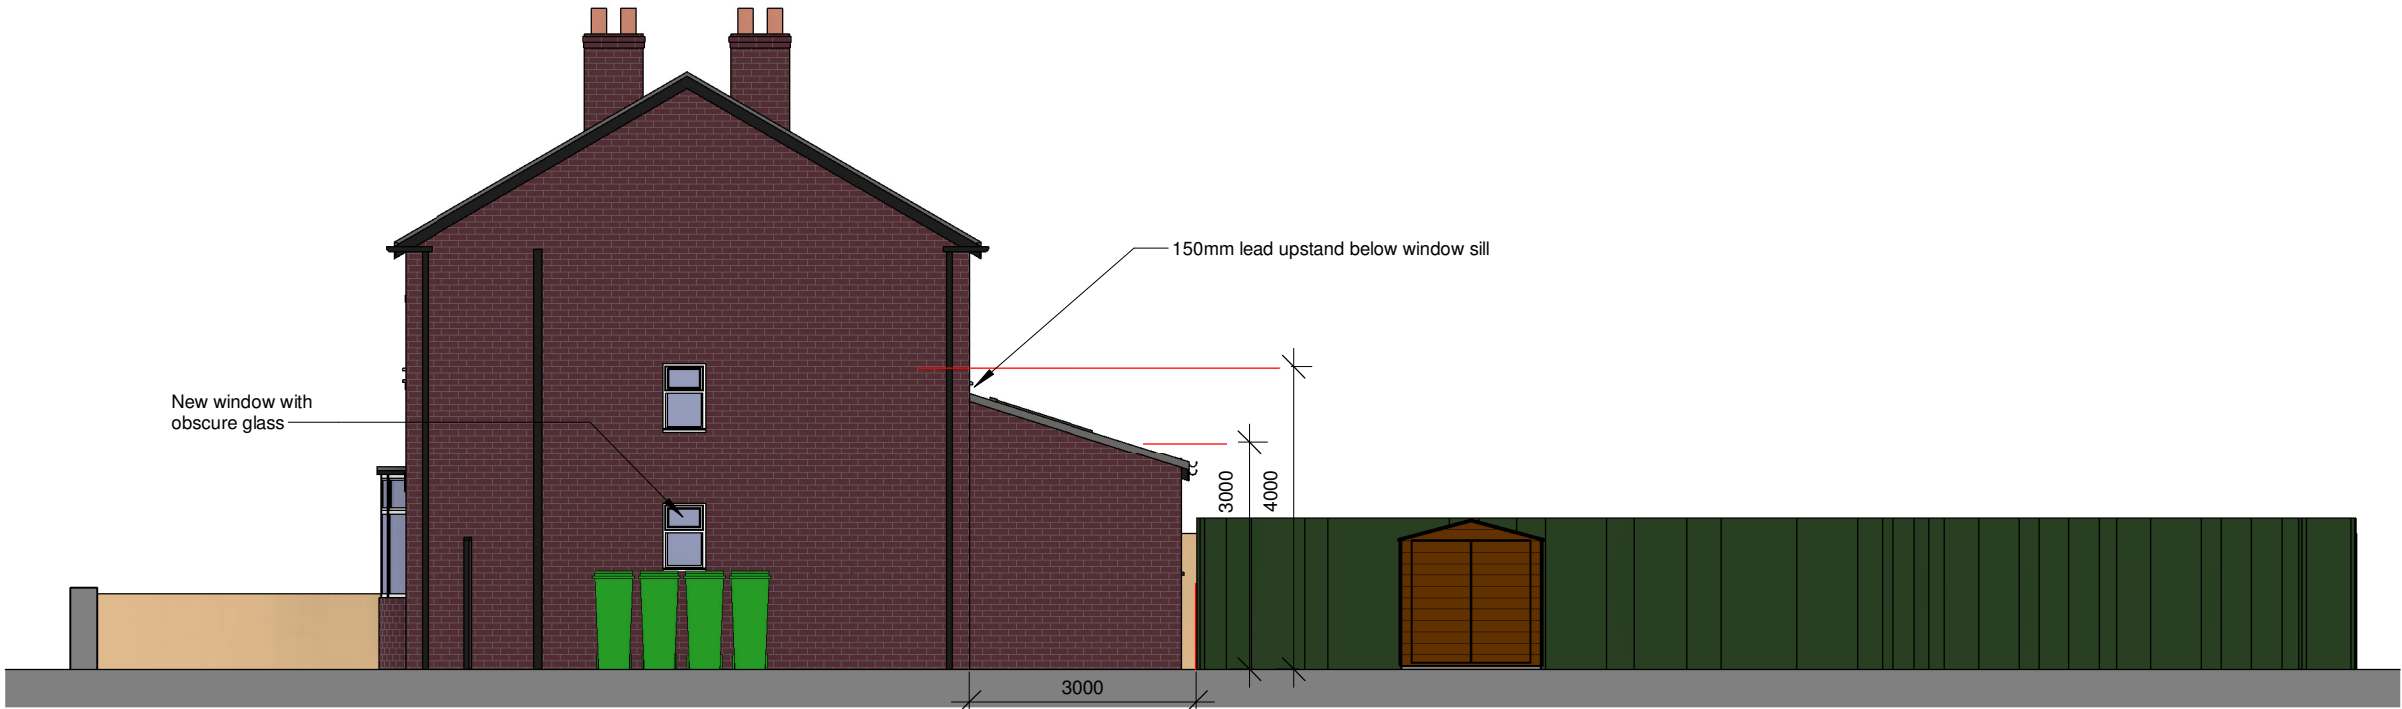

East Elevation (Side) - Proposed
1 : 100

Dimensions comply with Permitted Development

 

C	11/10/22	Planning Issue
B	06/10/22	Planning Issue
A	28/07/22	Updated to comments of 27/07/22
Rev	Date	Amendment

Client -

Project 14 Crompton Road, Levenshulme

Drawing Proposed Elevations

Ref. 22022-1008-C

Date 24/07/22

Scale 1 : 100 @ A3

Status	Design	Planning	Tender	Construction	As Built
--------	--------	----------	--------	--------------	----------

Gareth King Architects

56 Welman Way
Altrincham
WA15 8WD

07812 346 283
gk@garethkingarchitects.com
www.garethkingarchitects.com