




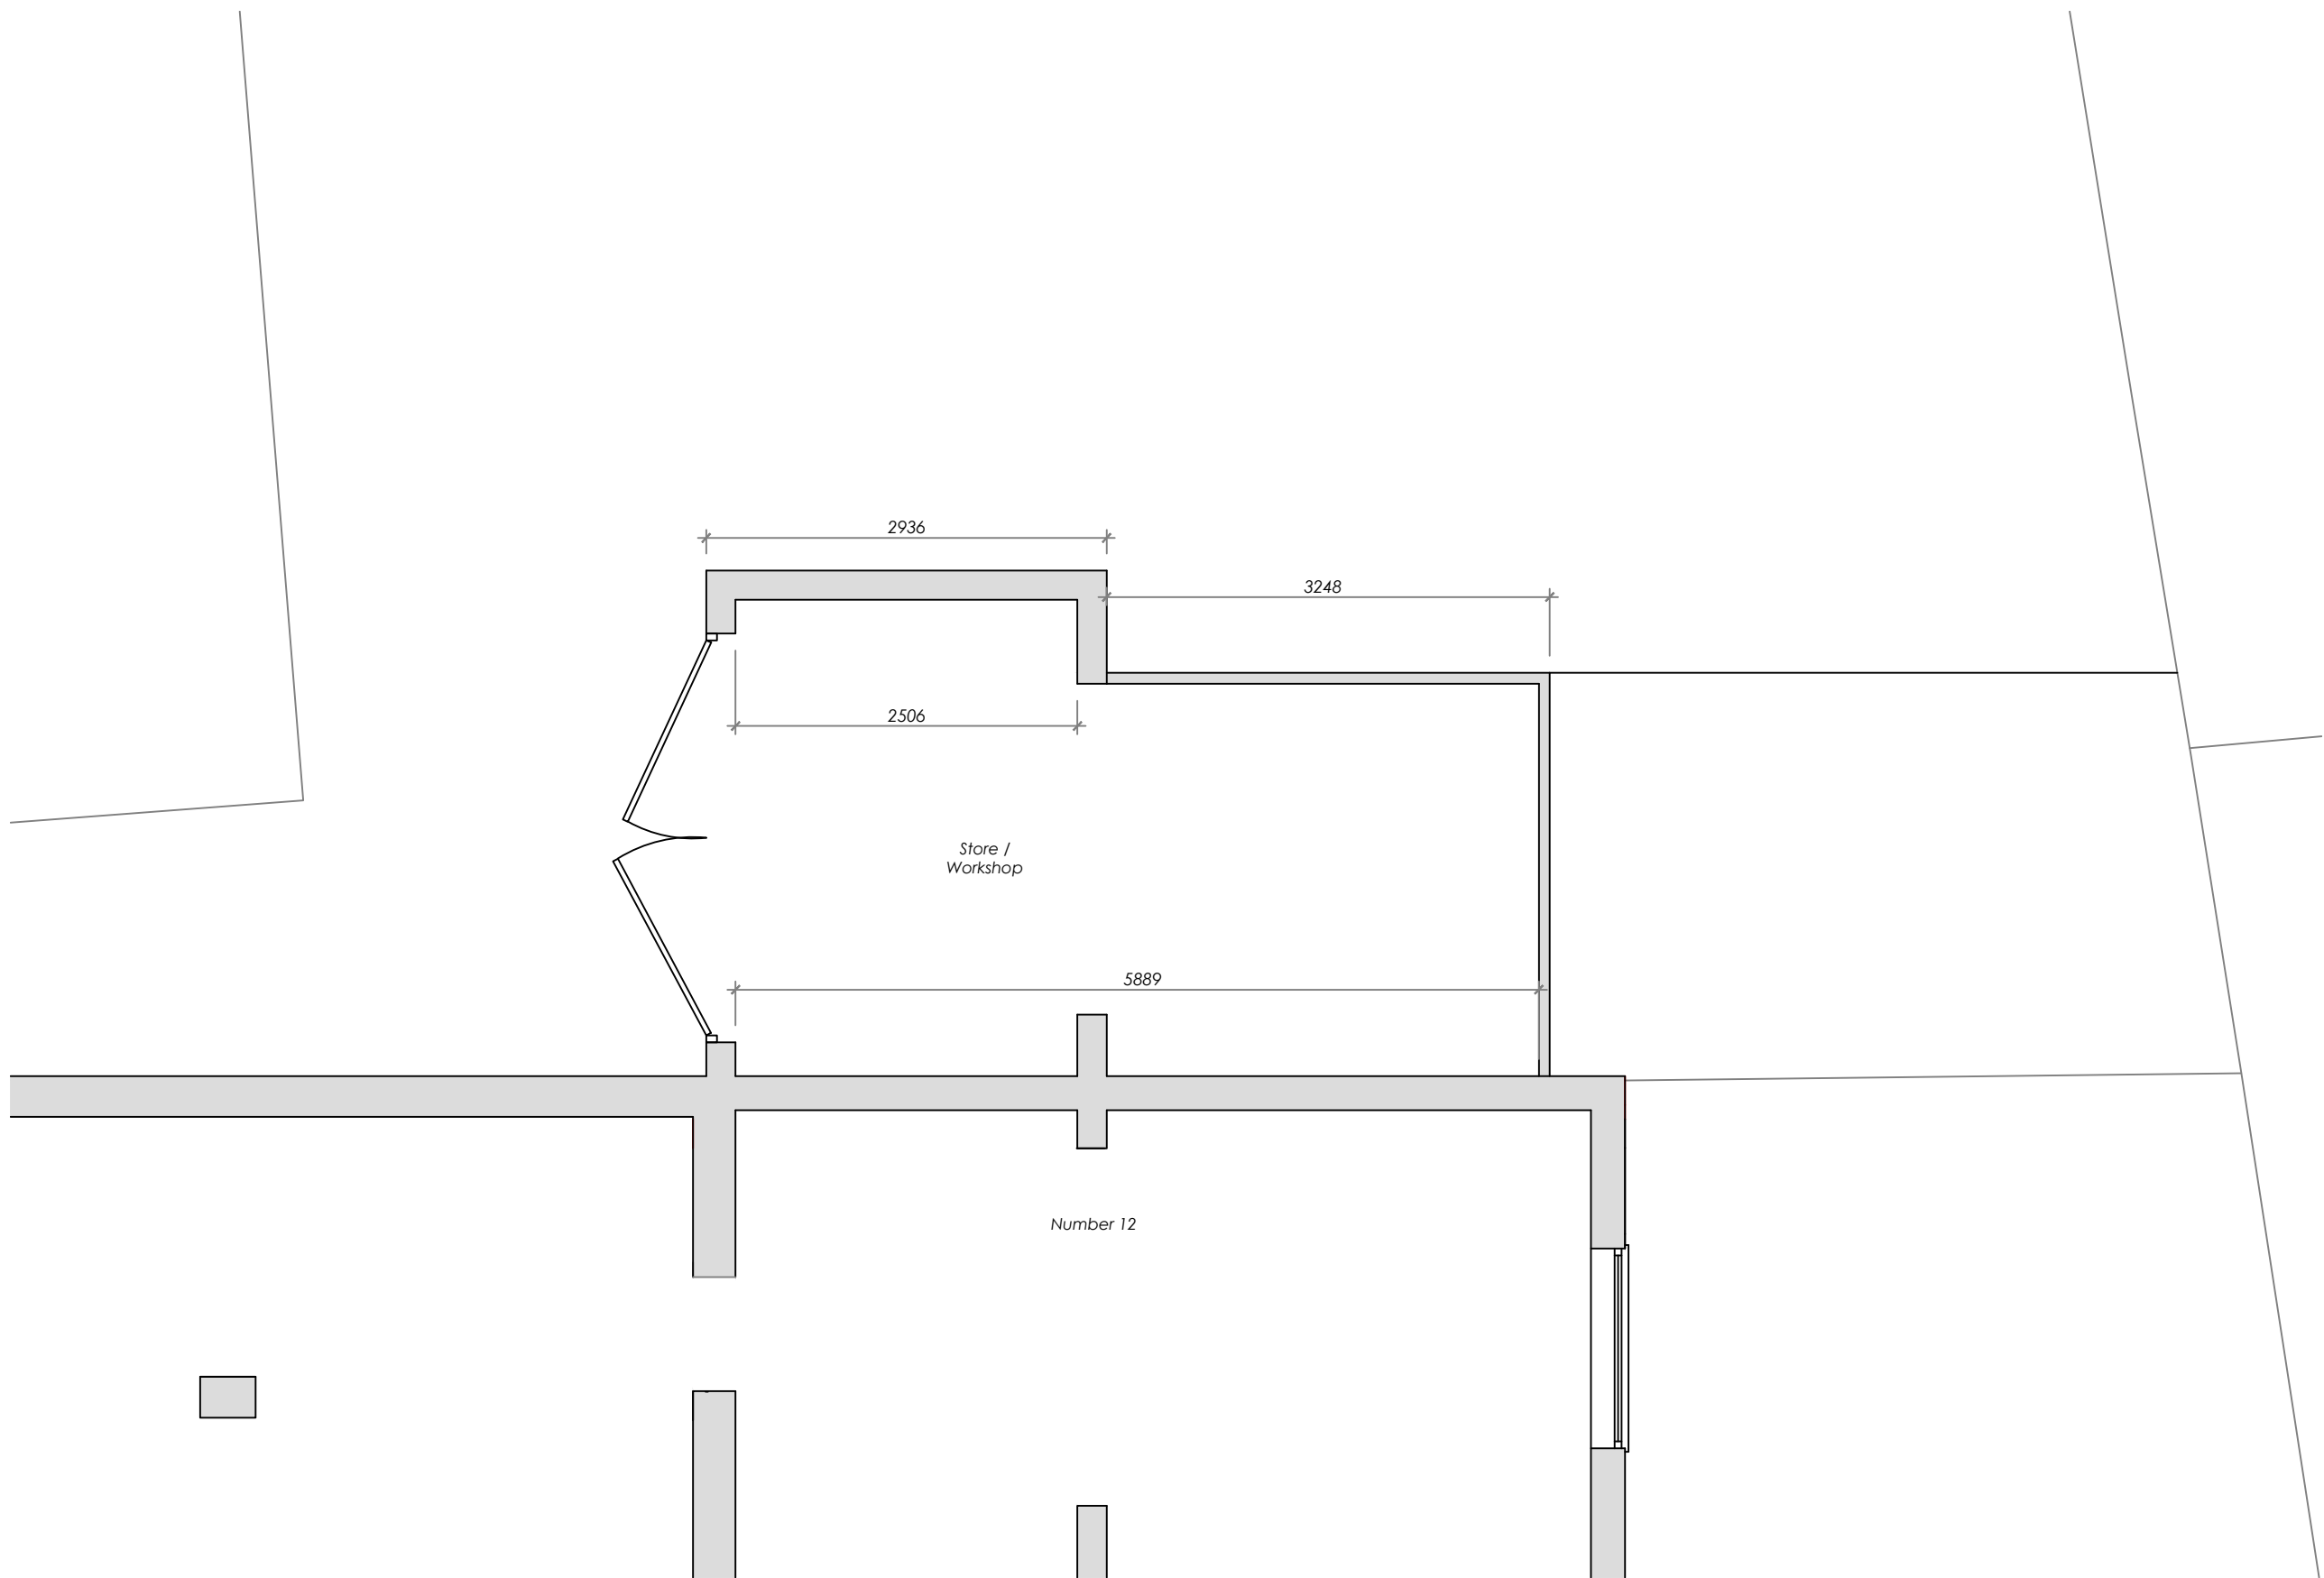


Existing Ground Floor Plan
Scale 1:50

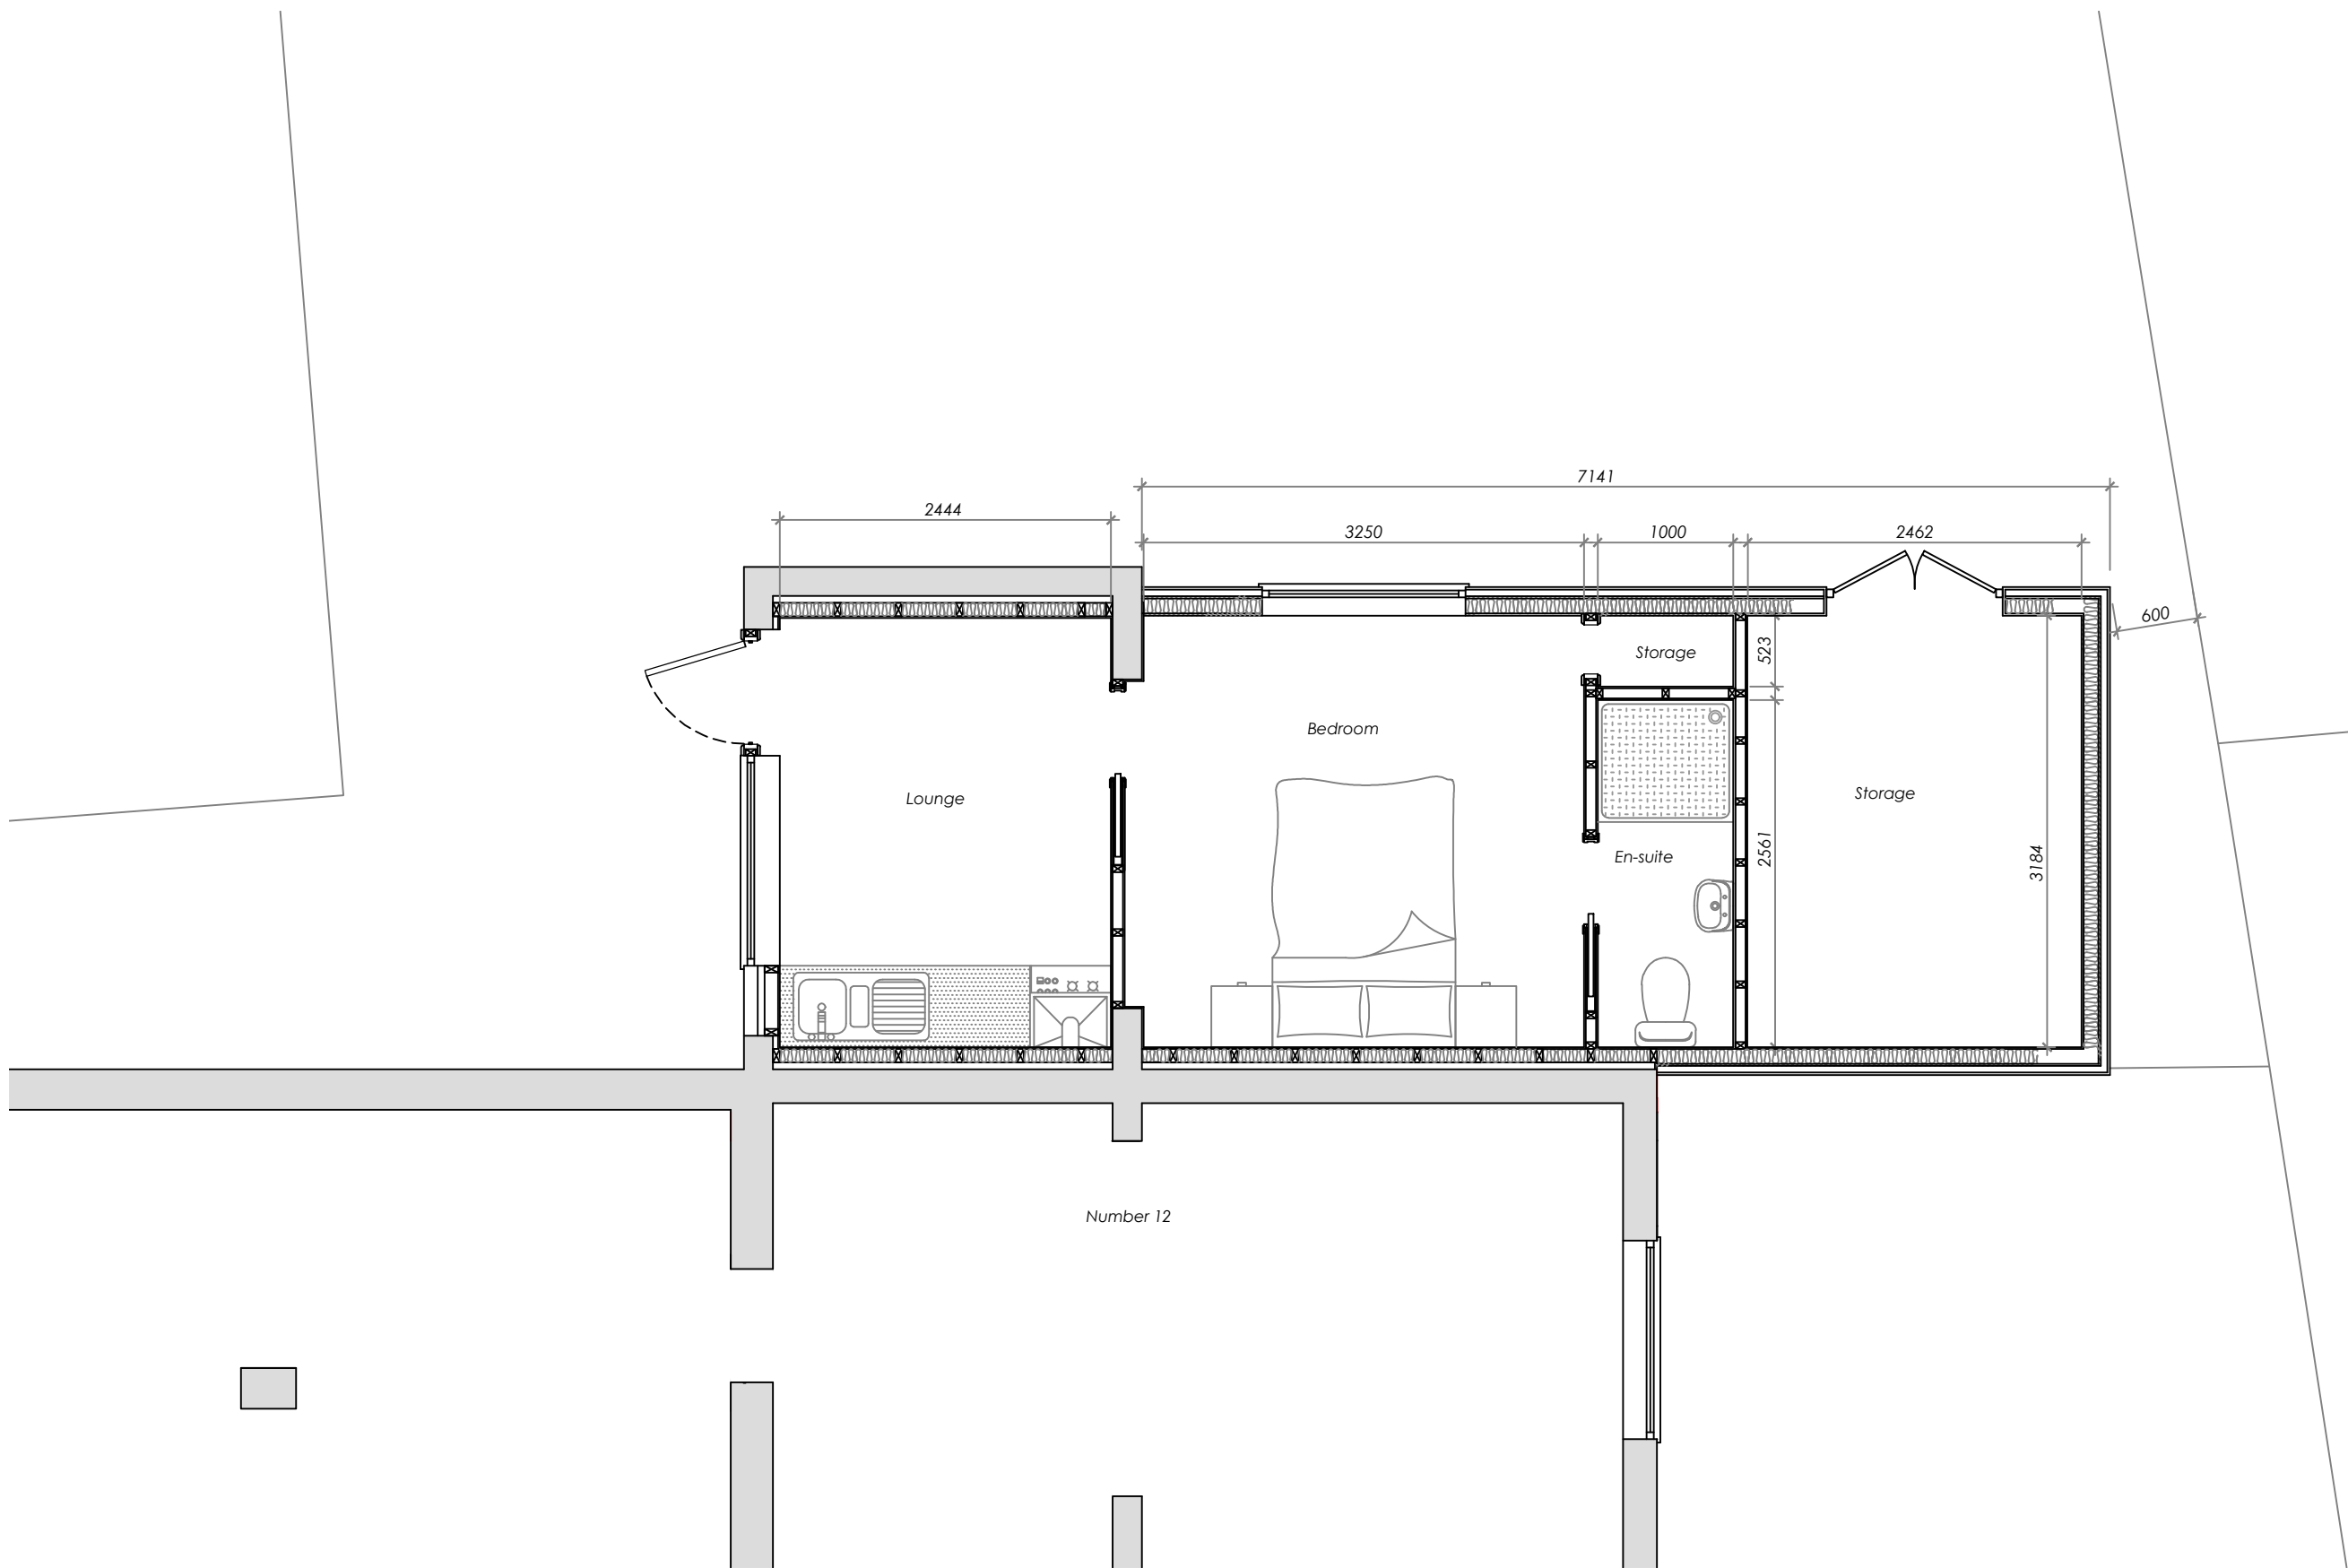


Proposed Ground Floor Plan
Scale 1:50

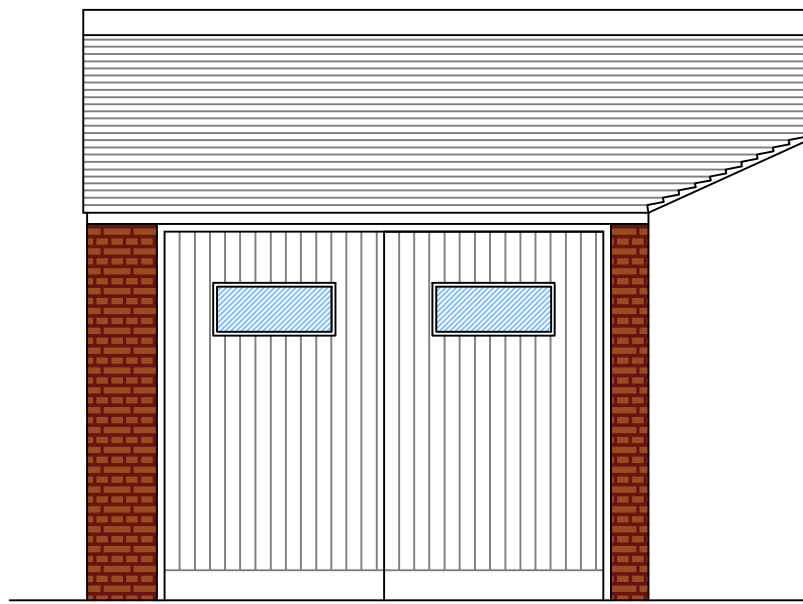


Existing Front Elevation
Scale 1:50

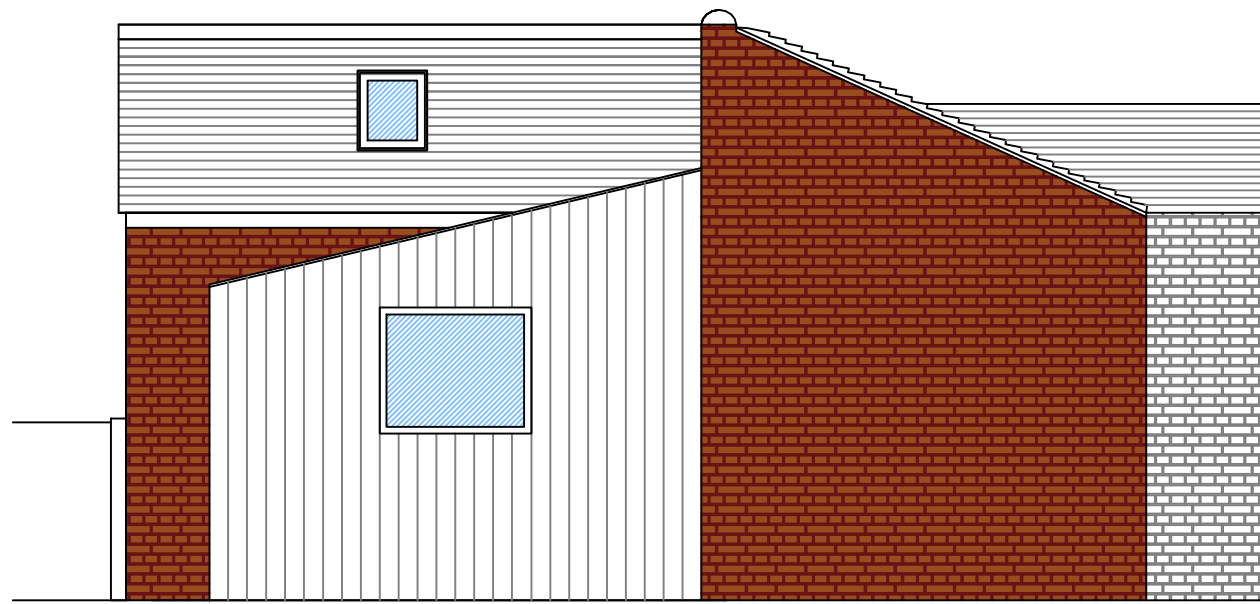


Existing Side Elevation
Scale 1:50

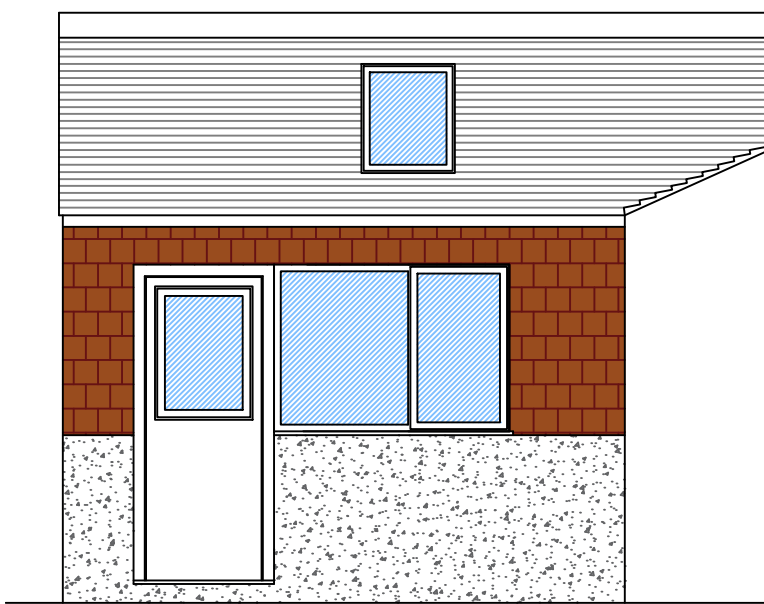


Proposed Front Elevation
Scale 1:50

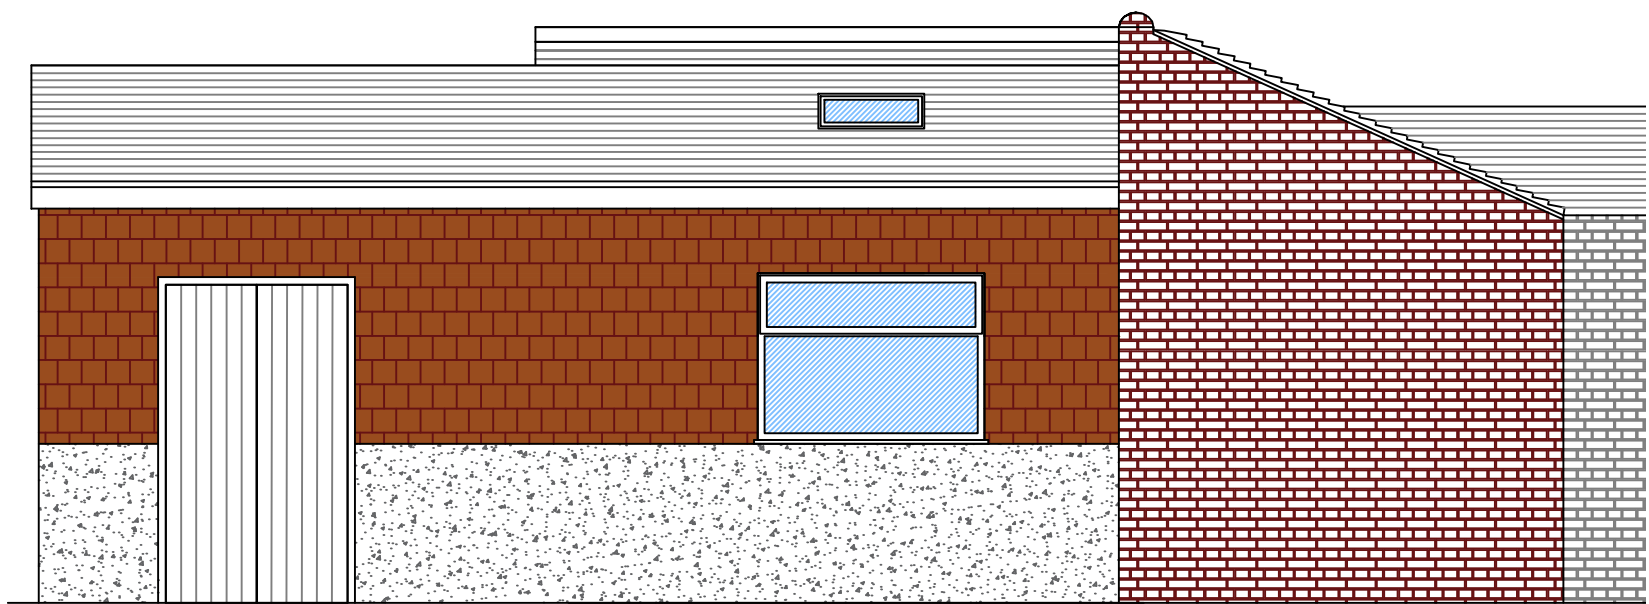


Proposed Side Elevation
Scale 1:50

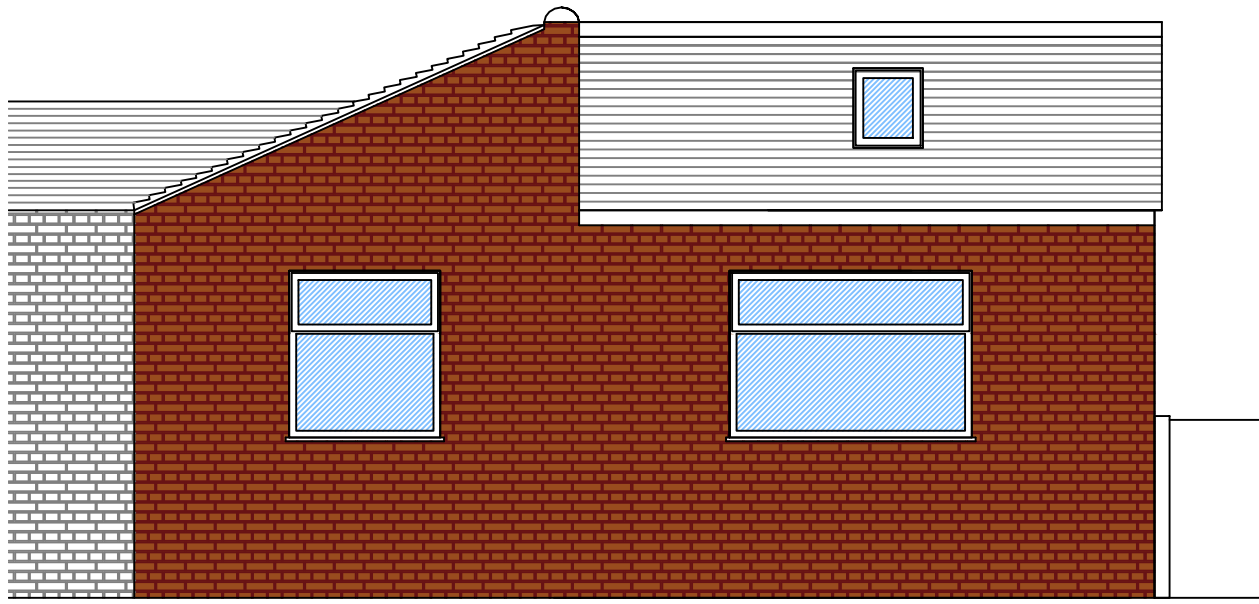


Existing Side Elevation
Scale 1:50

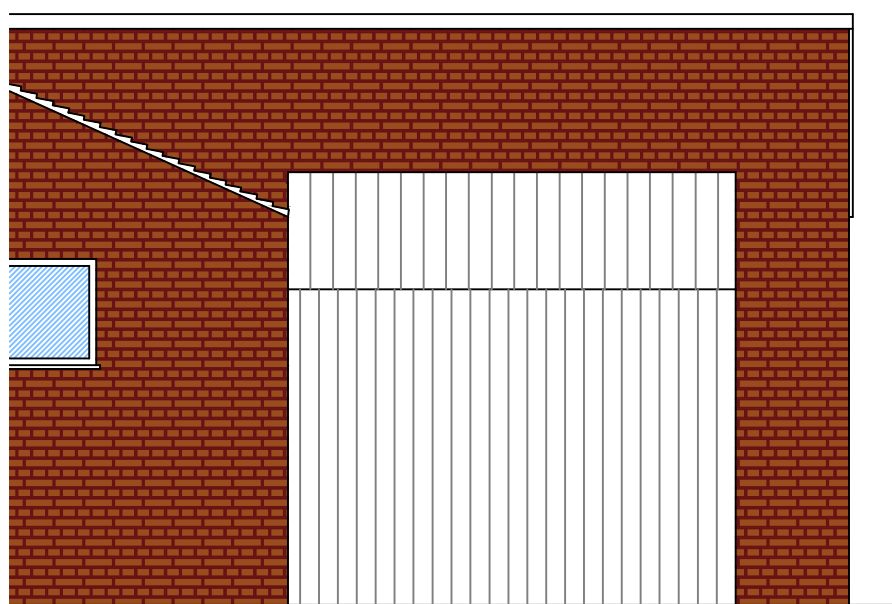

Existing Rear Elevation
Scale 1:50

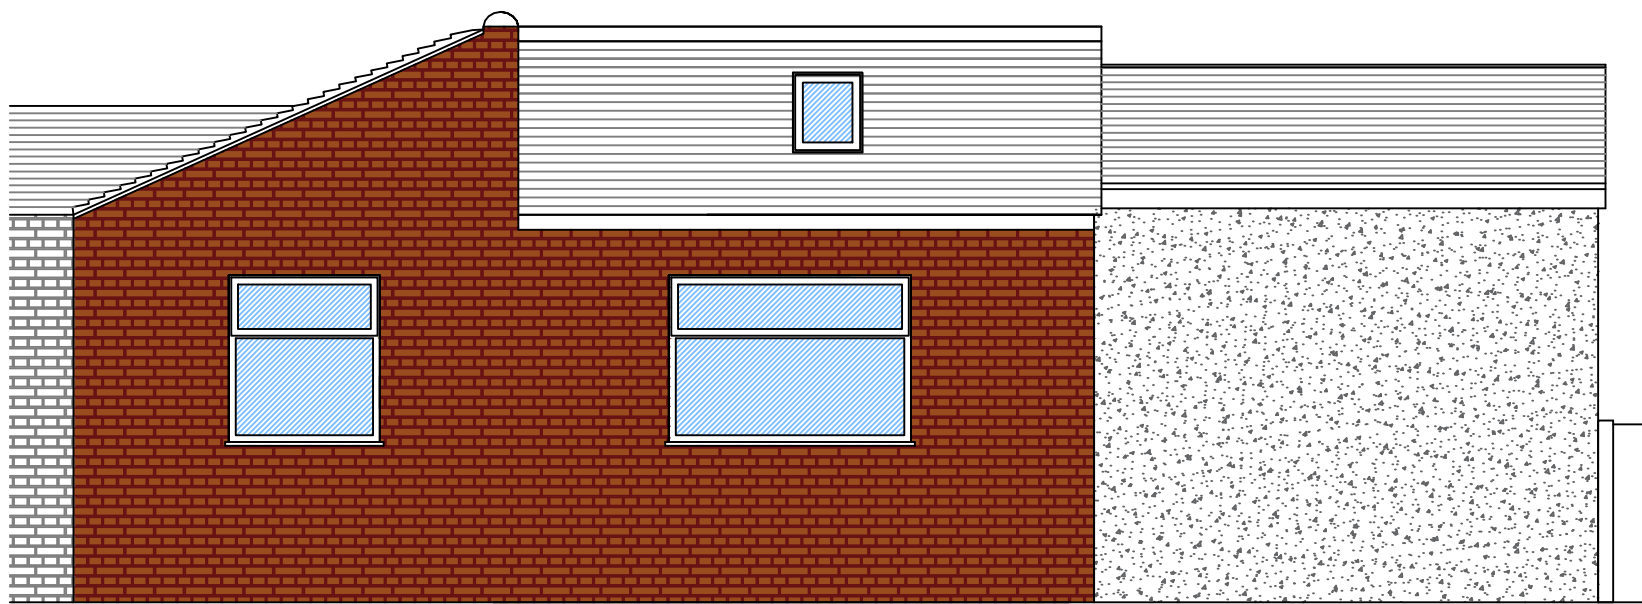

Proposed Side Elevation
Scale 1:50

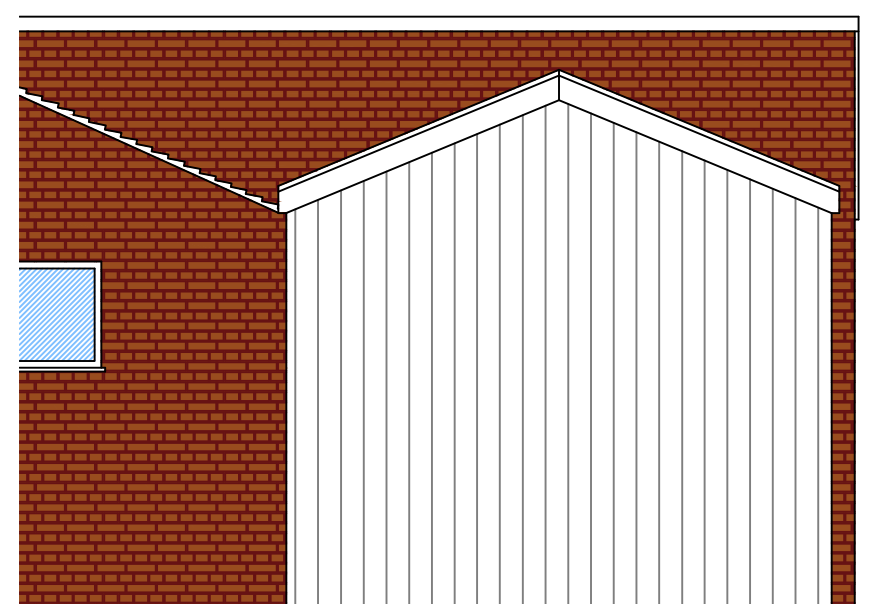


Proposed Rear Elevation
Scale 1:50

Notes:



Location Plan
Scale 1:1250

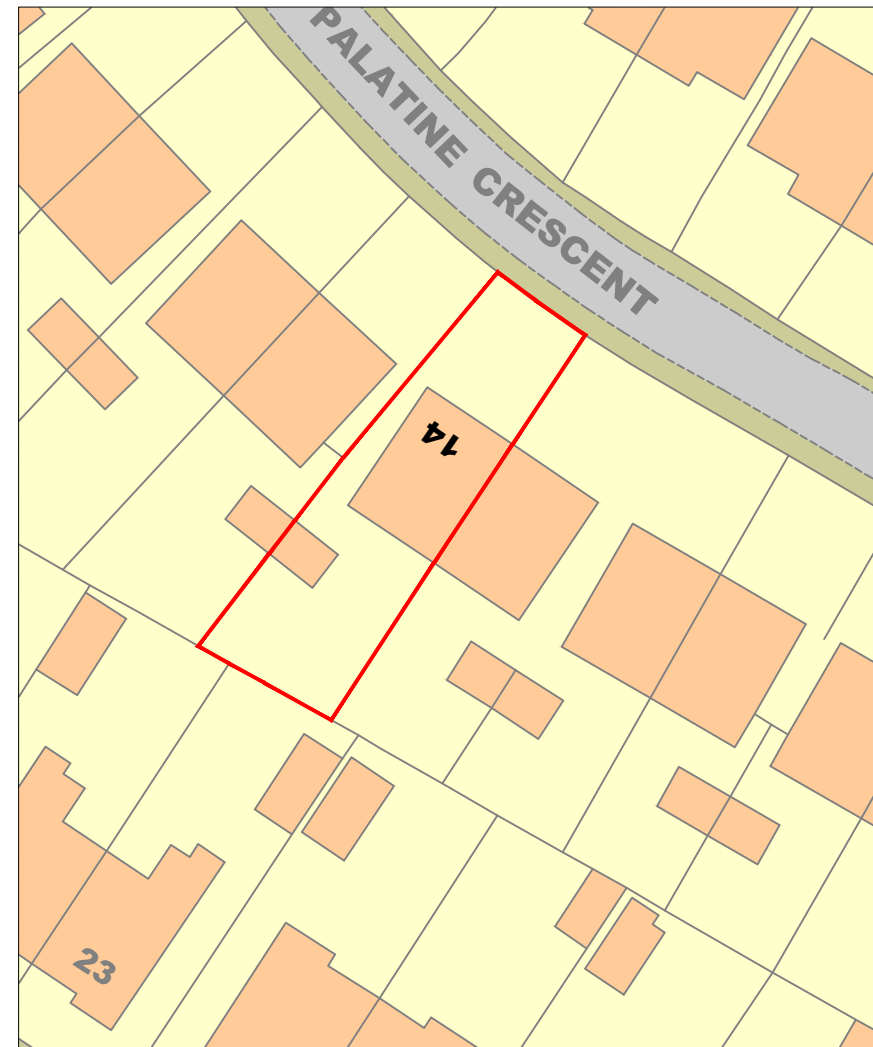

Site Plan
Scale 1:500

Revision Details	

Project / Title:
Proposed Single Storey Rear Extension to Garage and Conversion to Habitable Rooms

Client:
**Mr & Mrs Griffiths
14 Palatine Crescent,
Sale, Cheshire M33 5BD**

Drawn: MJD	Scale: As Shown	Date: 27.07.22
AutoCAD Location	D:\BentleyP&MPI\Planning Apps\	

No.	PGC-14PC-001	Rev. A
------------	---------------------	---------------



Office: 1 Church Lane,
Sale, Cheshire
M33 5QN
Telephone: +44 (0) 161 718 3180
Mobile: +44 (0) 7903 720 144
E-mail: Bentleyppandm@gmail.com

