



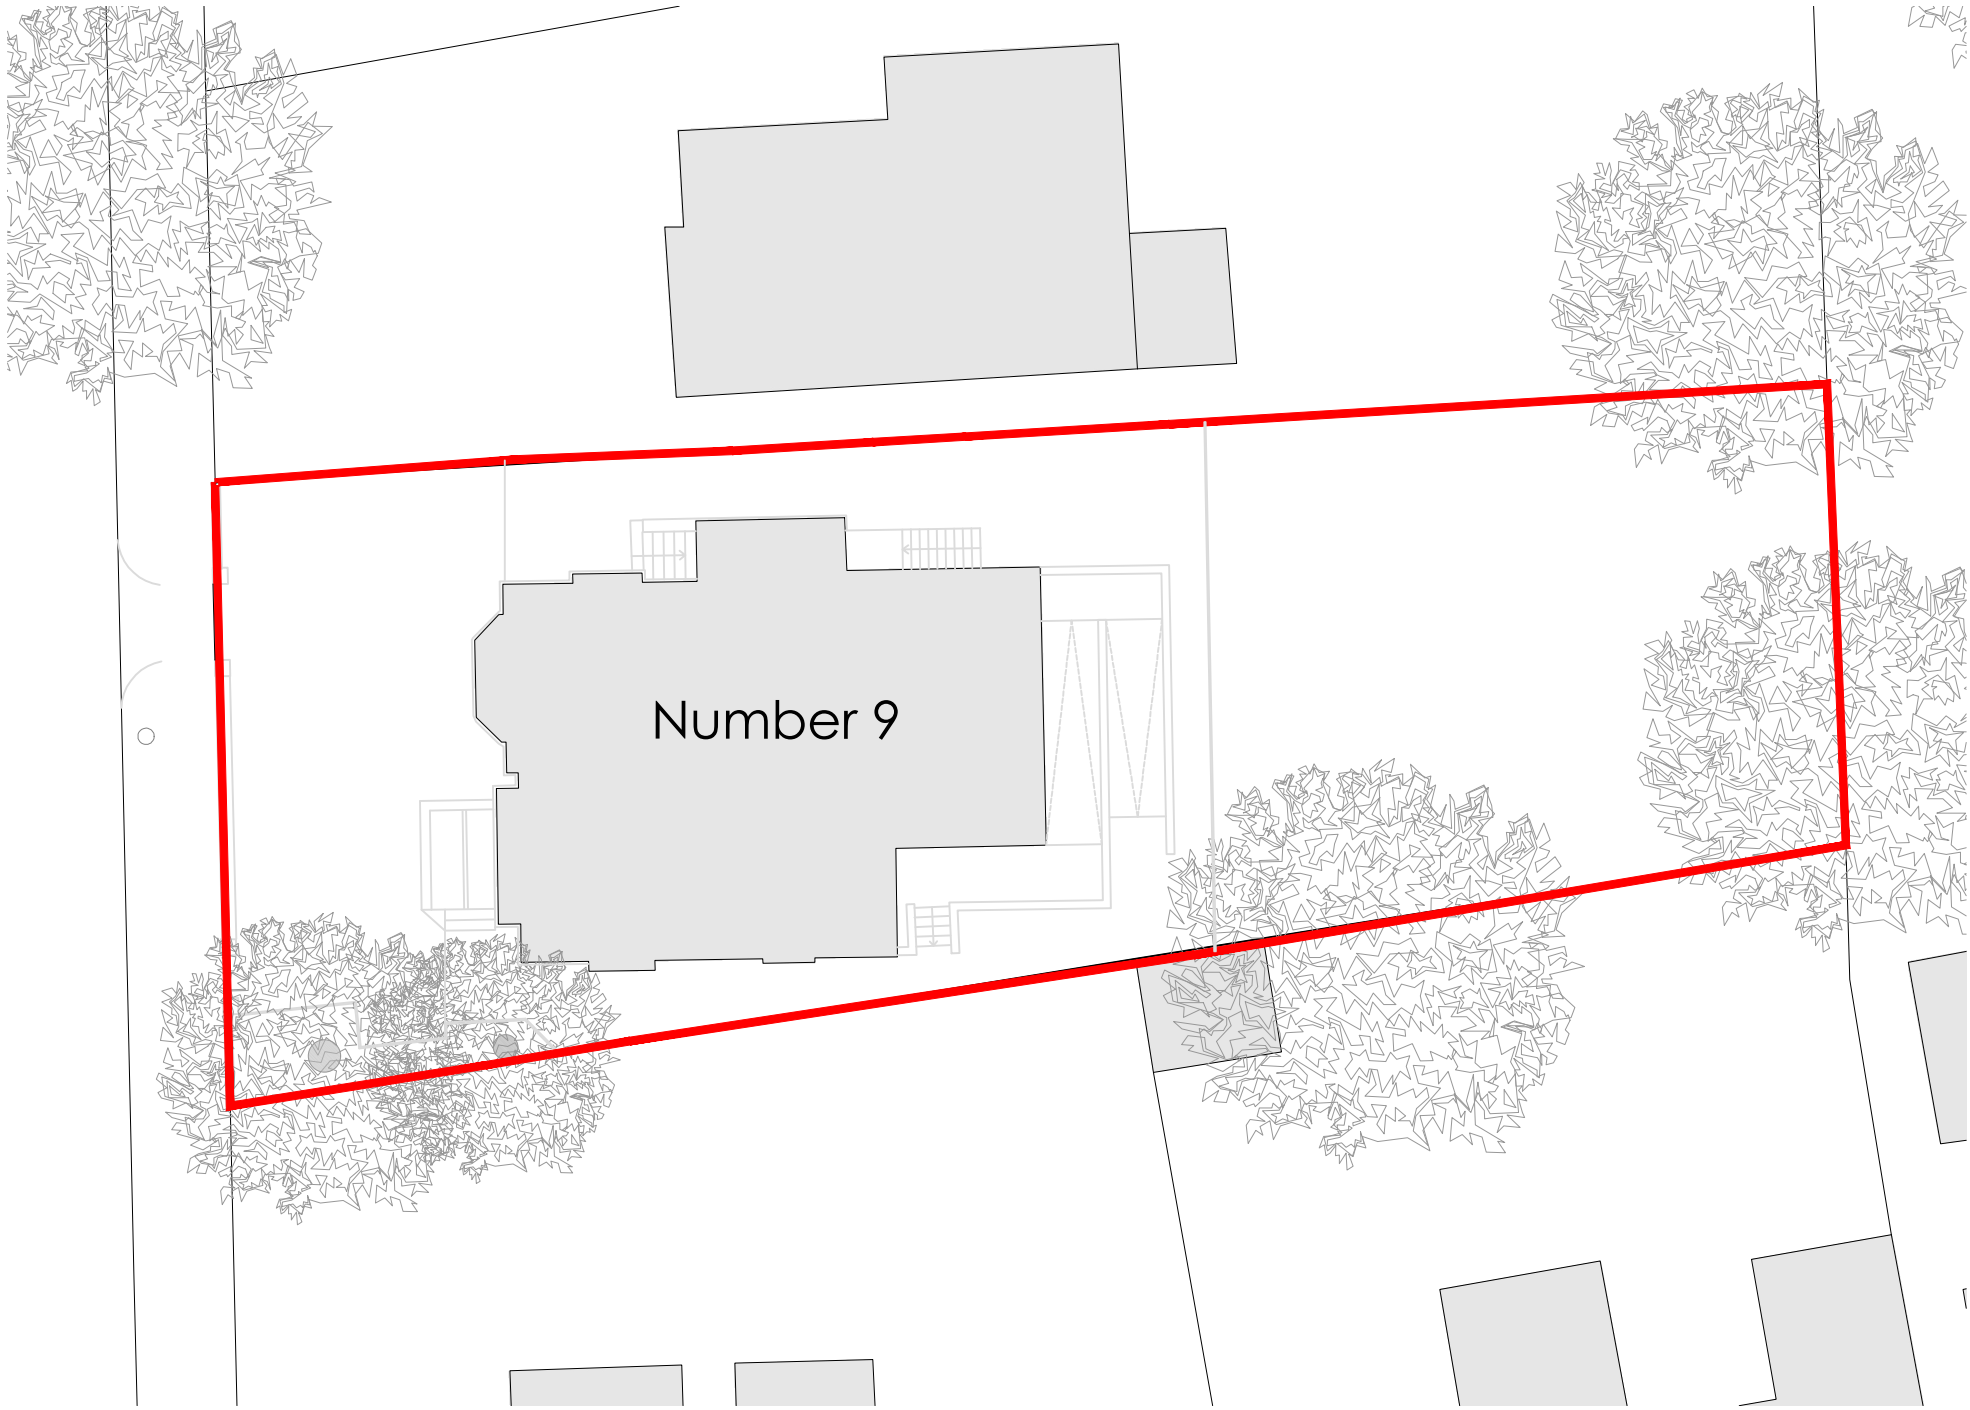

Site Plan Plan - 1:200

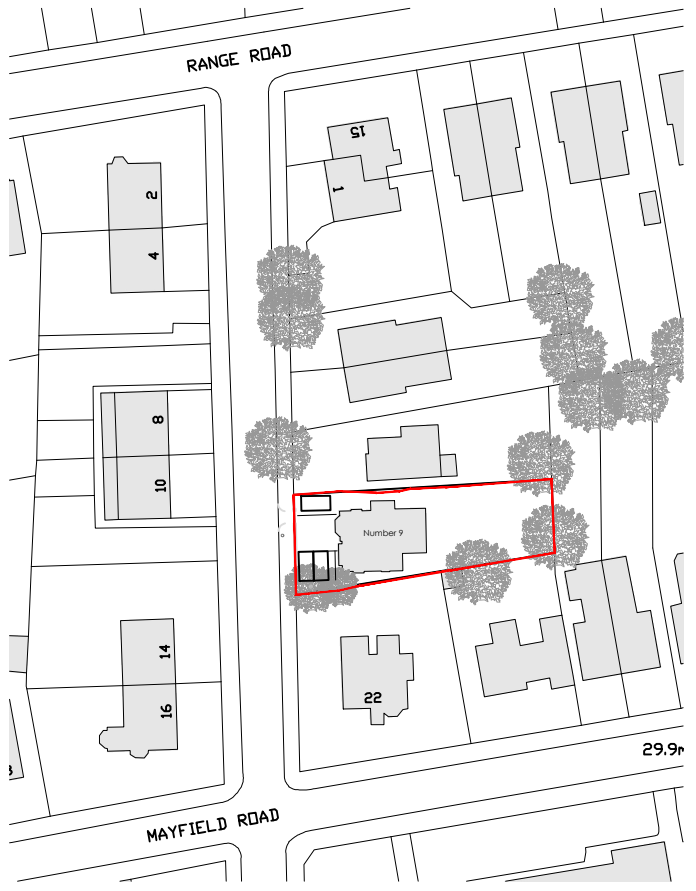

Location Plan Plan - 1:1250

T S Architects Ltd
Chartered Architects
07711626982

Revision	Date	Revision note
A	03.10.2022	Issue for Planning

Notes

Do not scale. Contractors must check all dimensions on site before preparing production drawings or commencing any work. This drawing and its design is the copyright of T S Architects Ltd and may not be reproduced in any form whatsoever without their prior express written consent.

Project :
9 Alness Road, Whalley Range M16 8ET

Title :
Existing Site Plan and Location Plan

Drawing number :
PL100

Issue :
A

Client :
Dr Quamrul Islam

Scale :
1:200&1:1250@A3

Date :
February 2022

CAD Ref :
PL01

Drawn by :
TSA

