



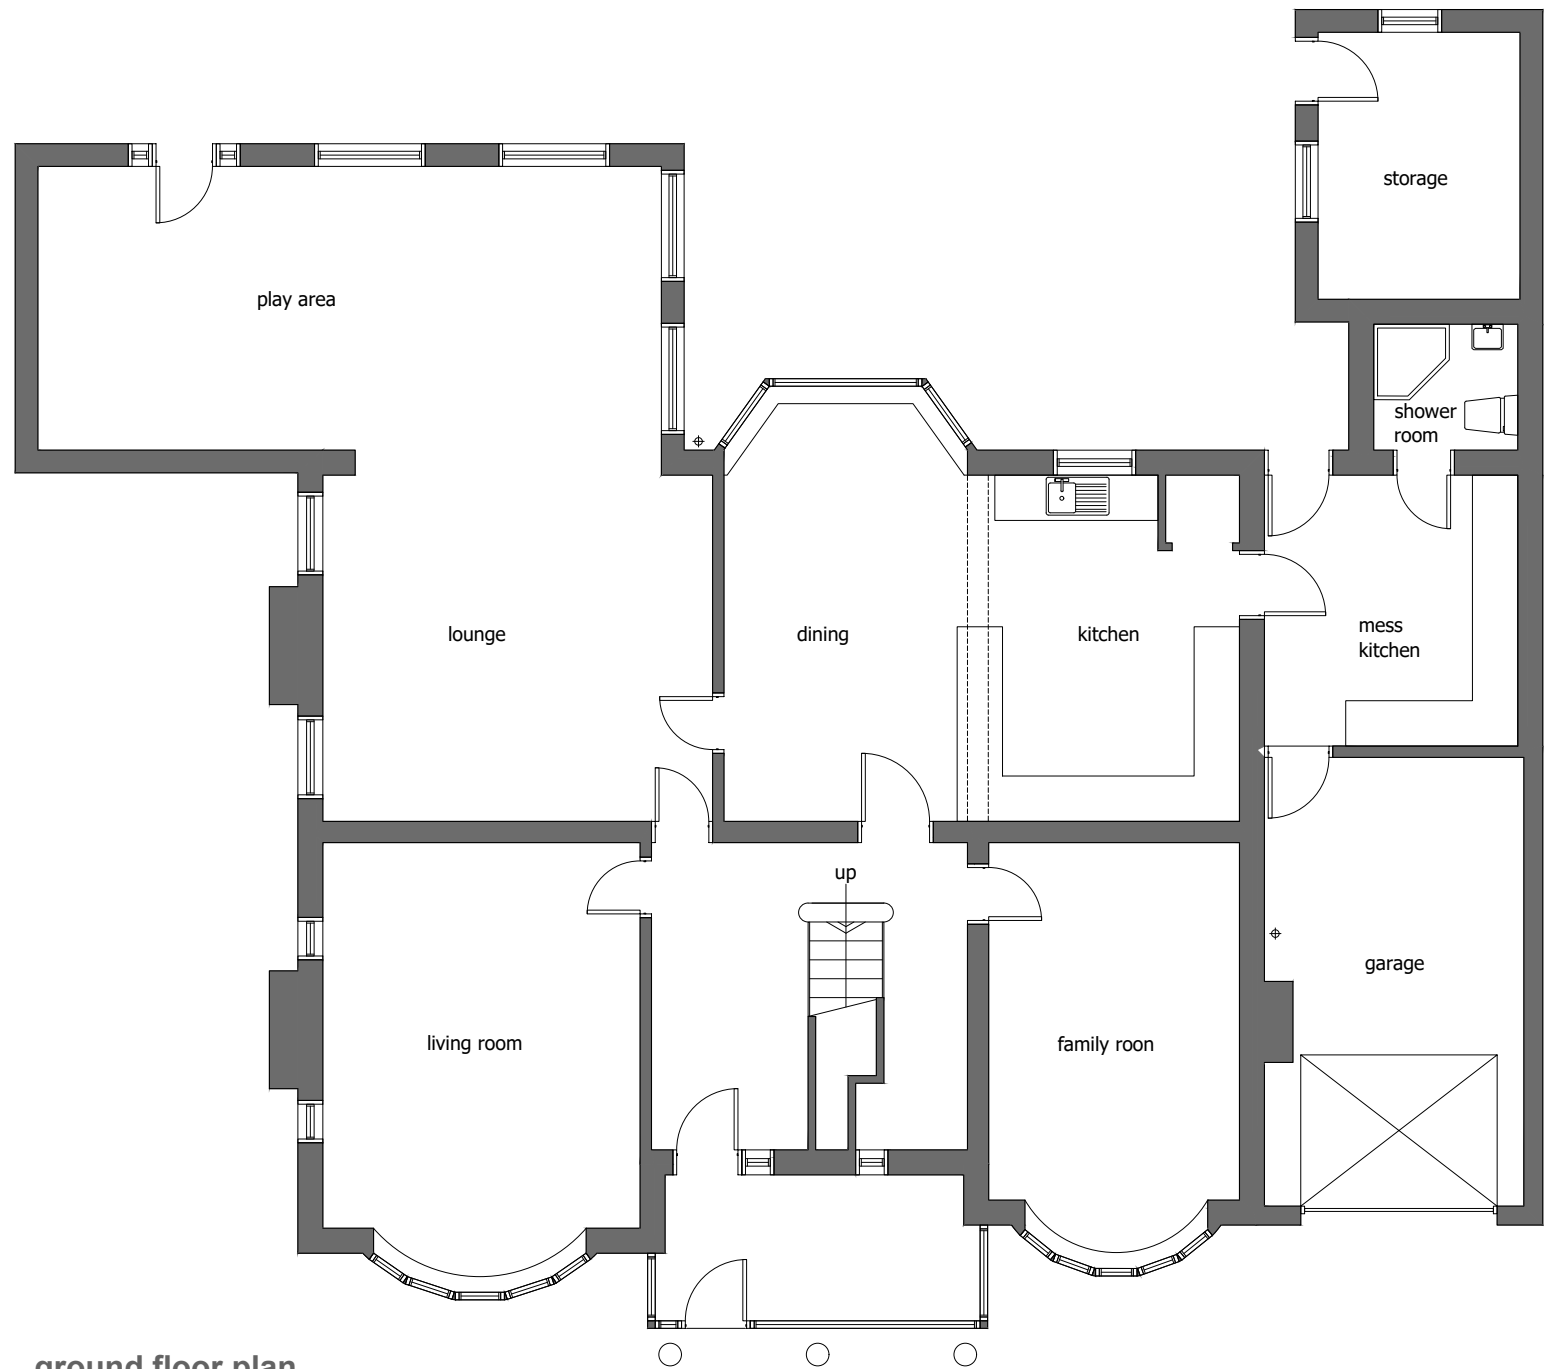

ground floor plan

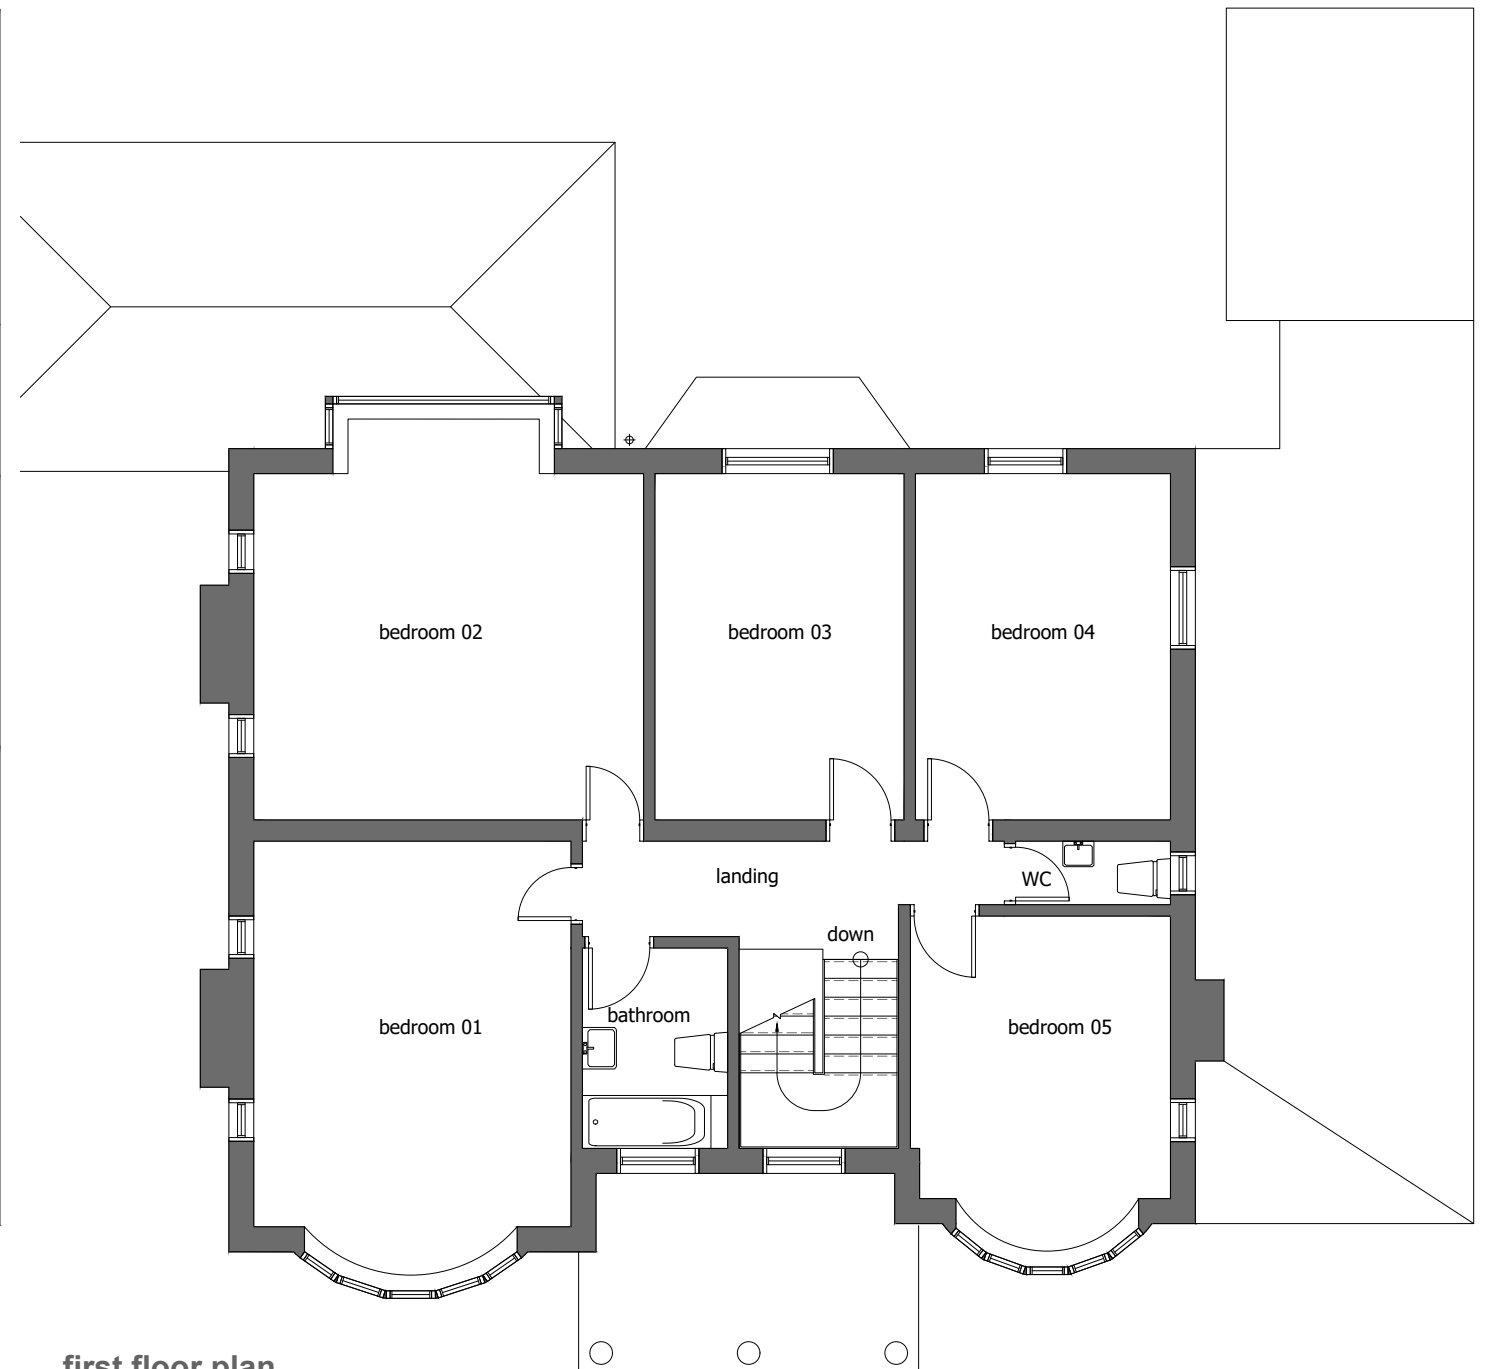

first floor plan

Usman Anjum
The Grange
Grange Avenue
Levenshulme
Manchester

Plans as Existing

work to figured dimensions

© CJ Partnership owns the copyright of this design / drawing which must not be reproduced in whole or in part without the written permission of CJ Partnership

contract no

3632

drawn by
PDC

drawing no

01

date
June 2022

revision

A

scale @ A3
1:100

Planning

Revisions:
A. Ground floor plan up-dated: PDC, August 2022

Blue Pit Mill Queensway
Castleton Rochdale OL11 2PG

+44 (0)1706 631347
info@cjpartnership.com
www.cjpartnership.com

CJ PARTNERSHIP
ENVIRONMENTAL ARCHITECTS

