




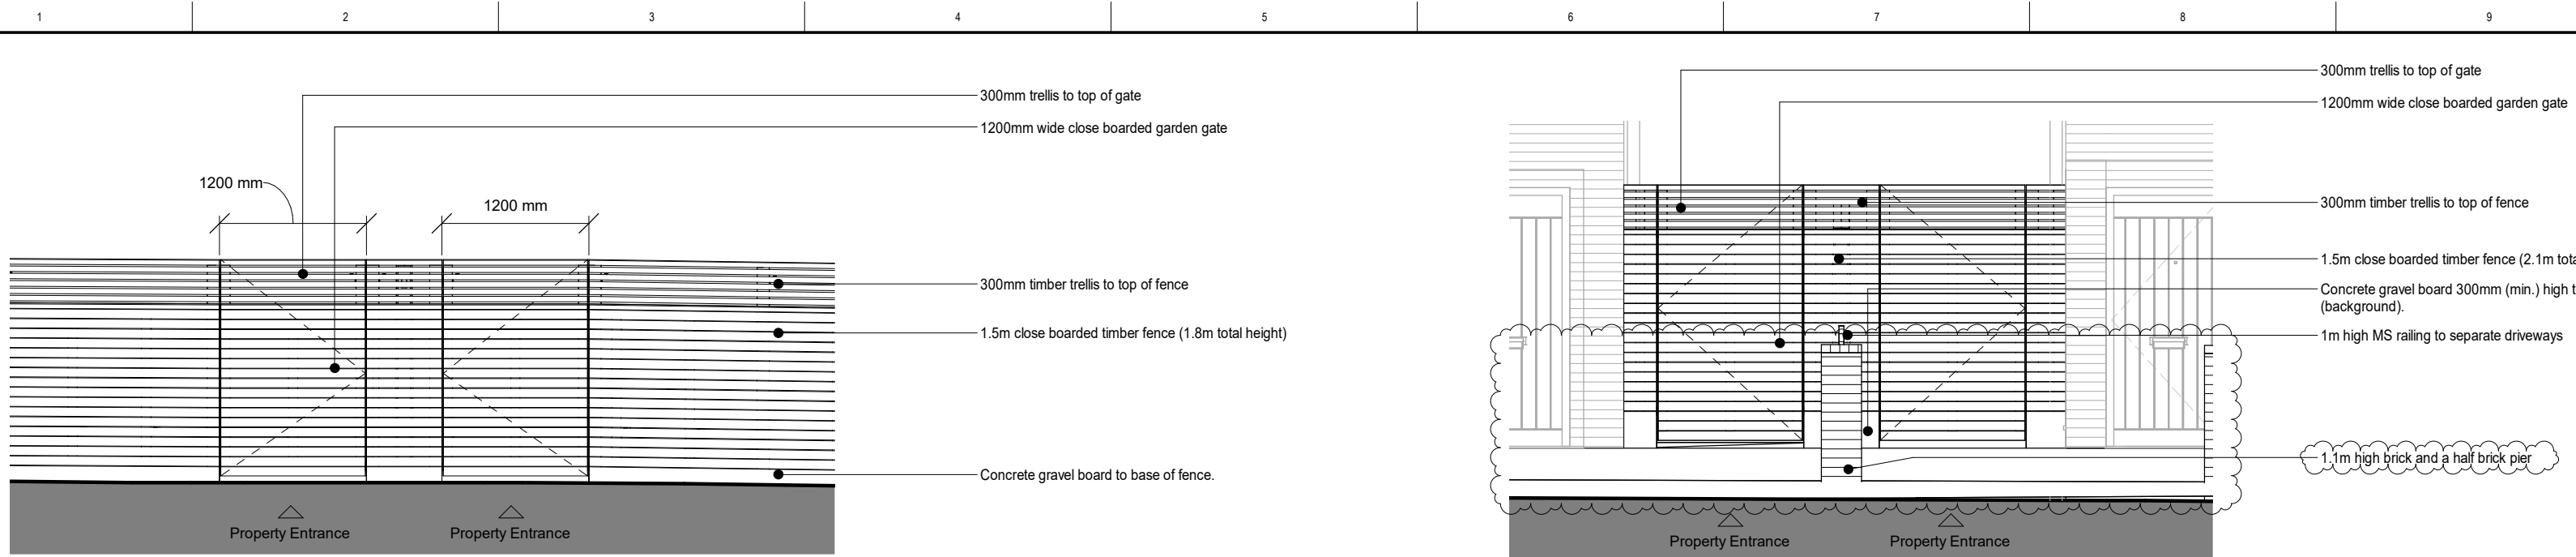


1 Typical House Rear Garden Fence Elevation
1 : 50

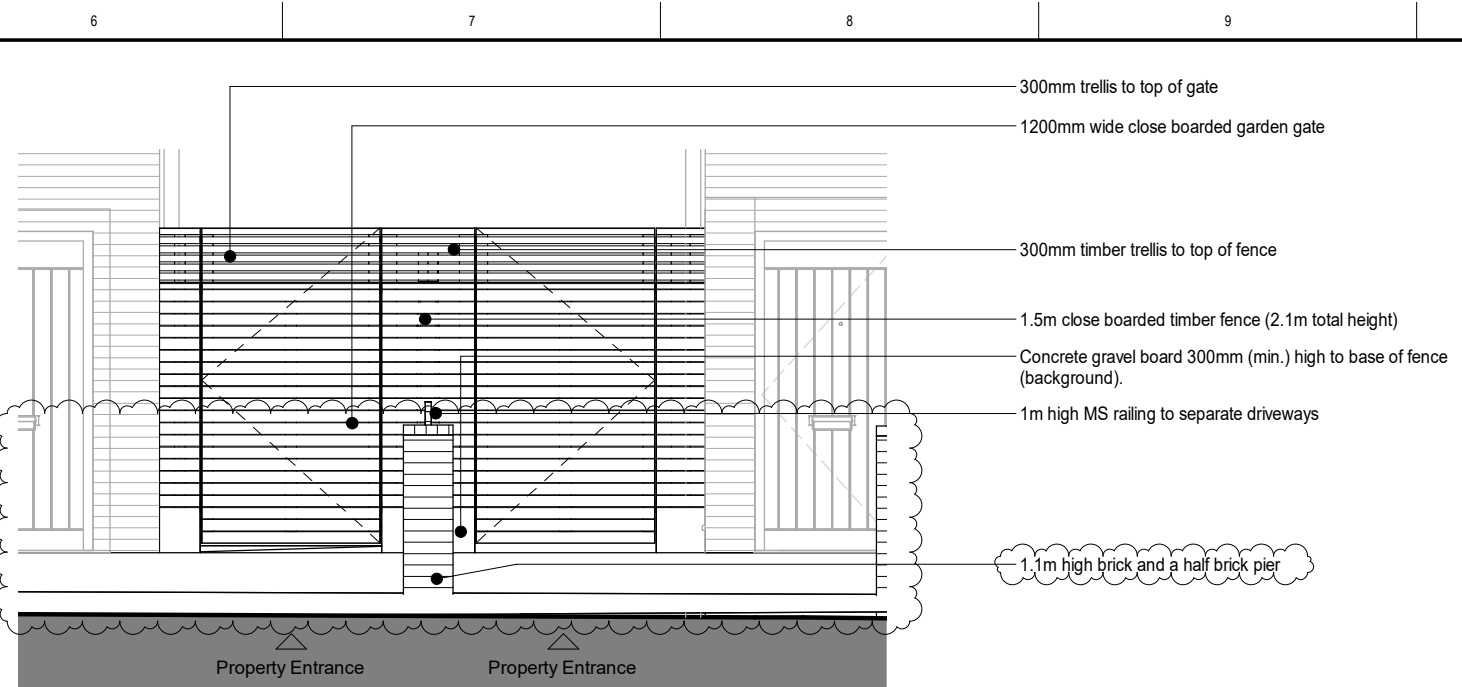


2 Typical House Private to Public Boundary Fence / Railing
1 : 50

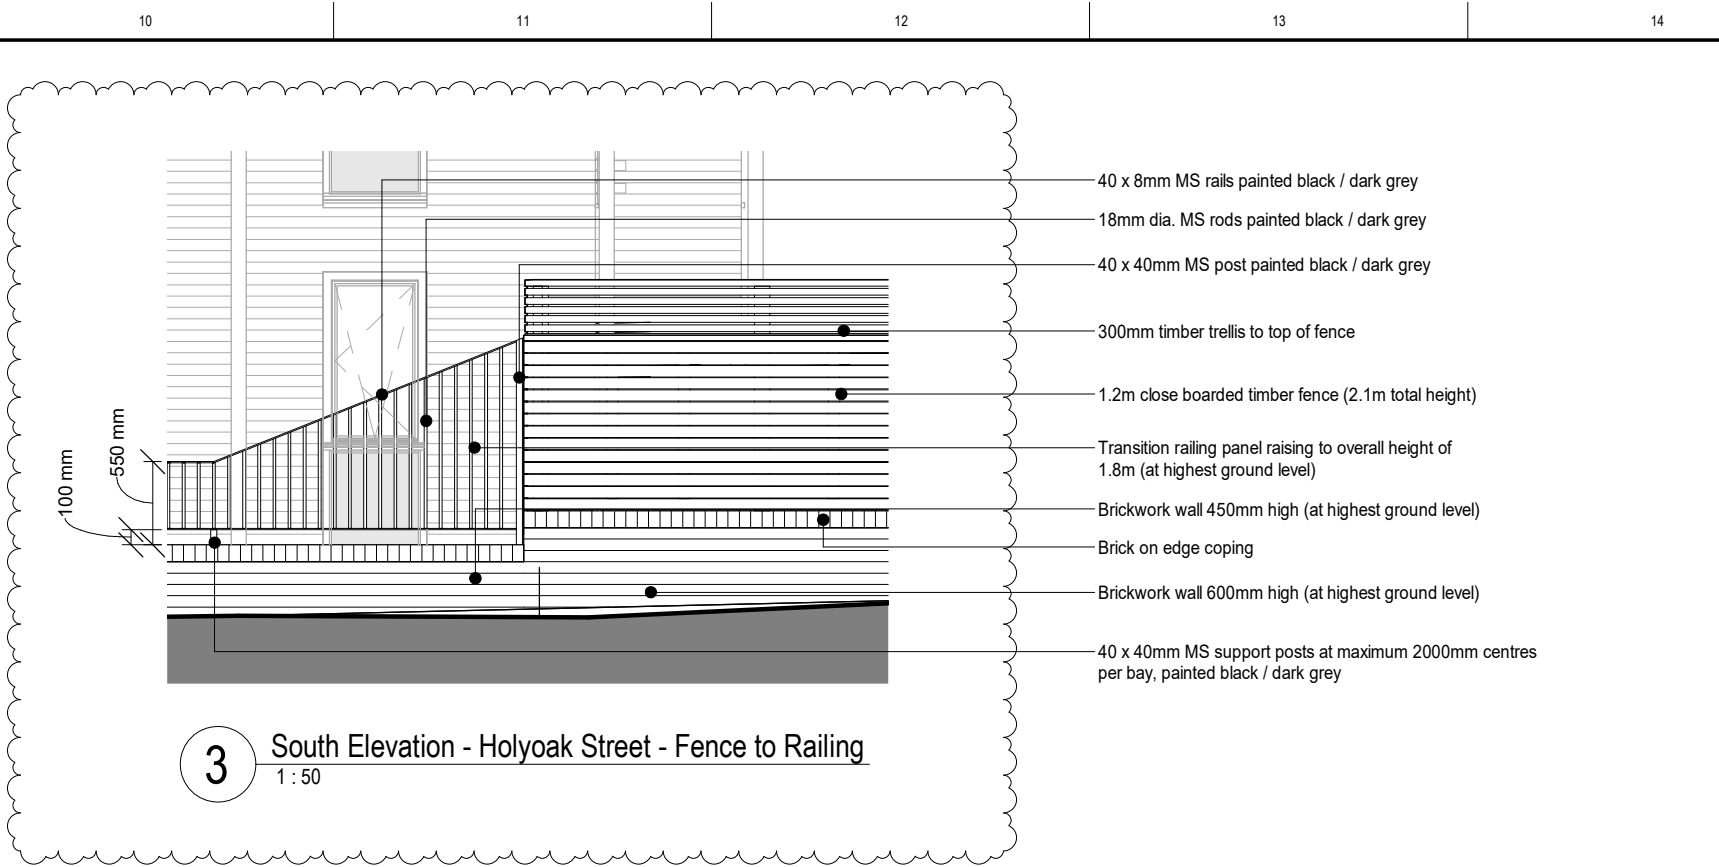



NOTE: 1. All dimensions are approximate only
2. Dimensions of walls and railings may alter
3. All railings and railings sizes subject to further design and input from manufacturer
4. Design intent only - final railing details to specialist sub-contractor's design

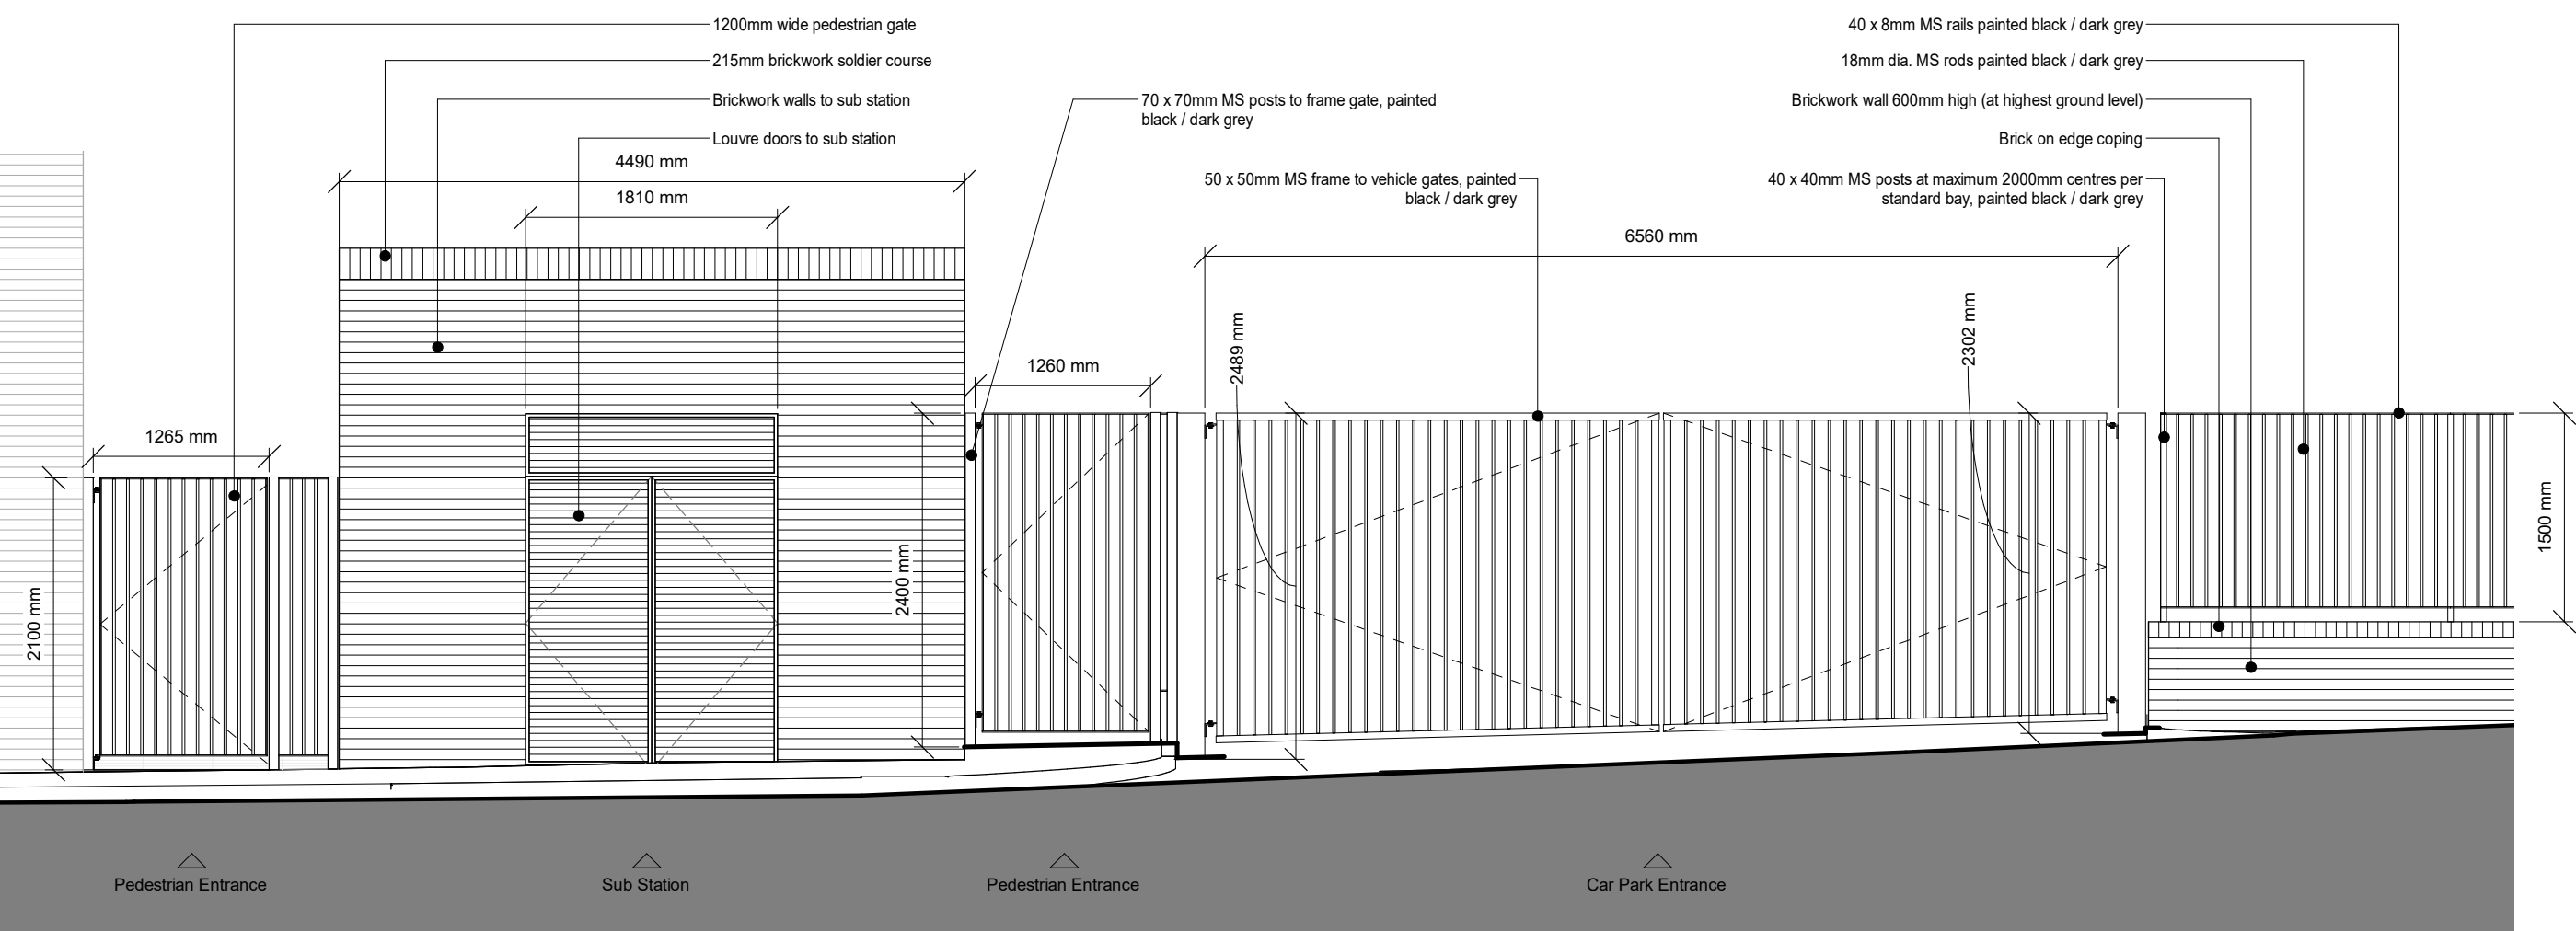


4 Dulverton Street Entrance Gate and Railings Elevation
1 : 50

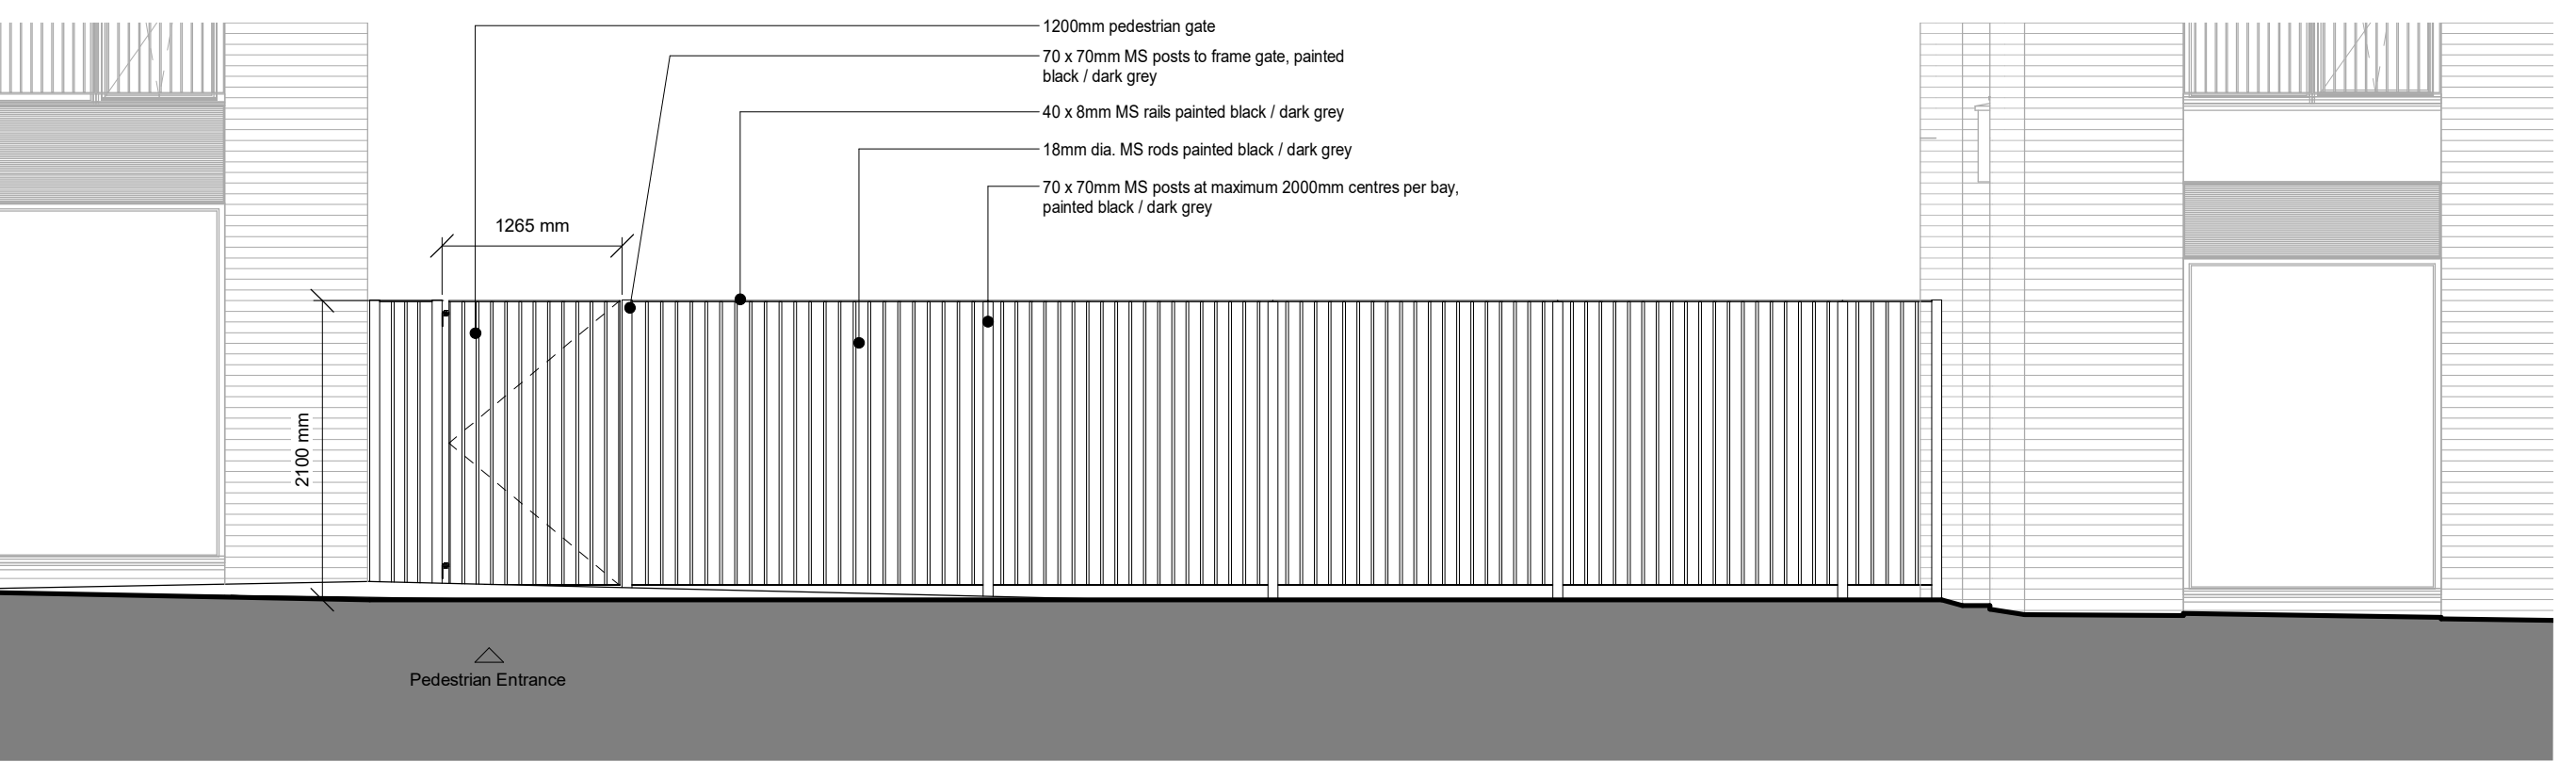

6 Oldham Road Entrance Gate and Railings Elevation
1 : 50

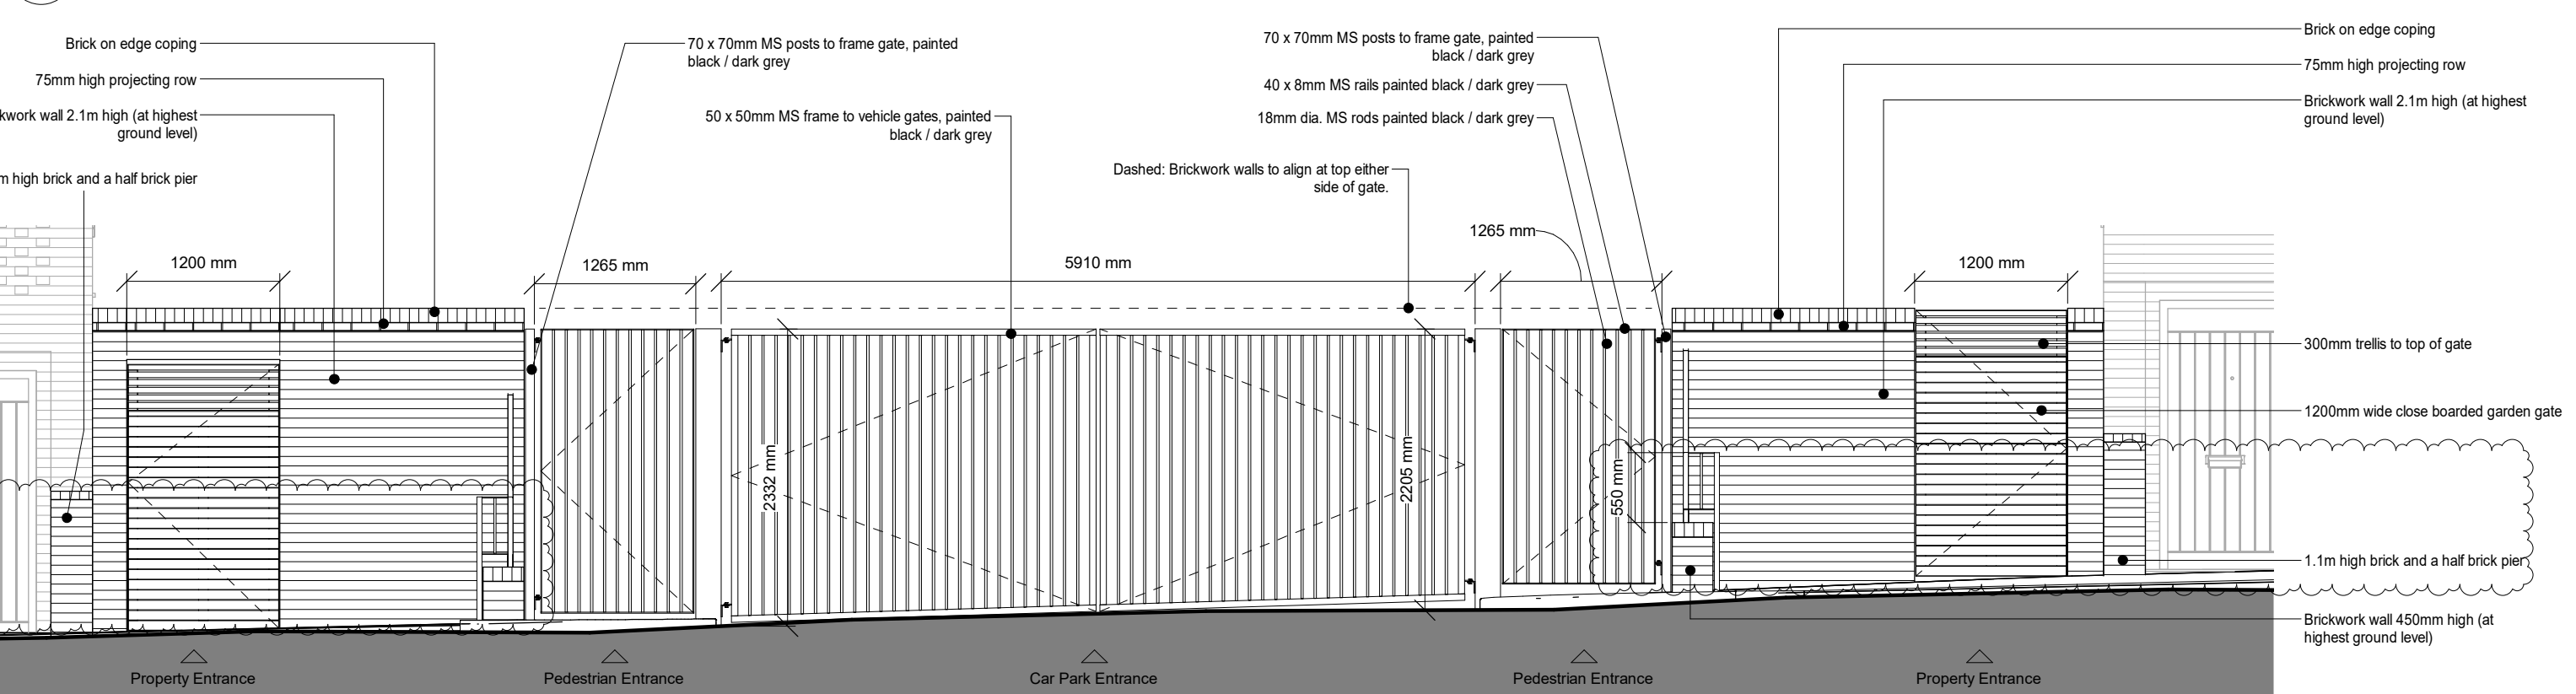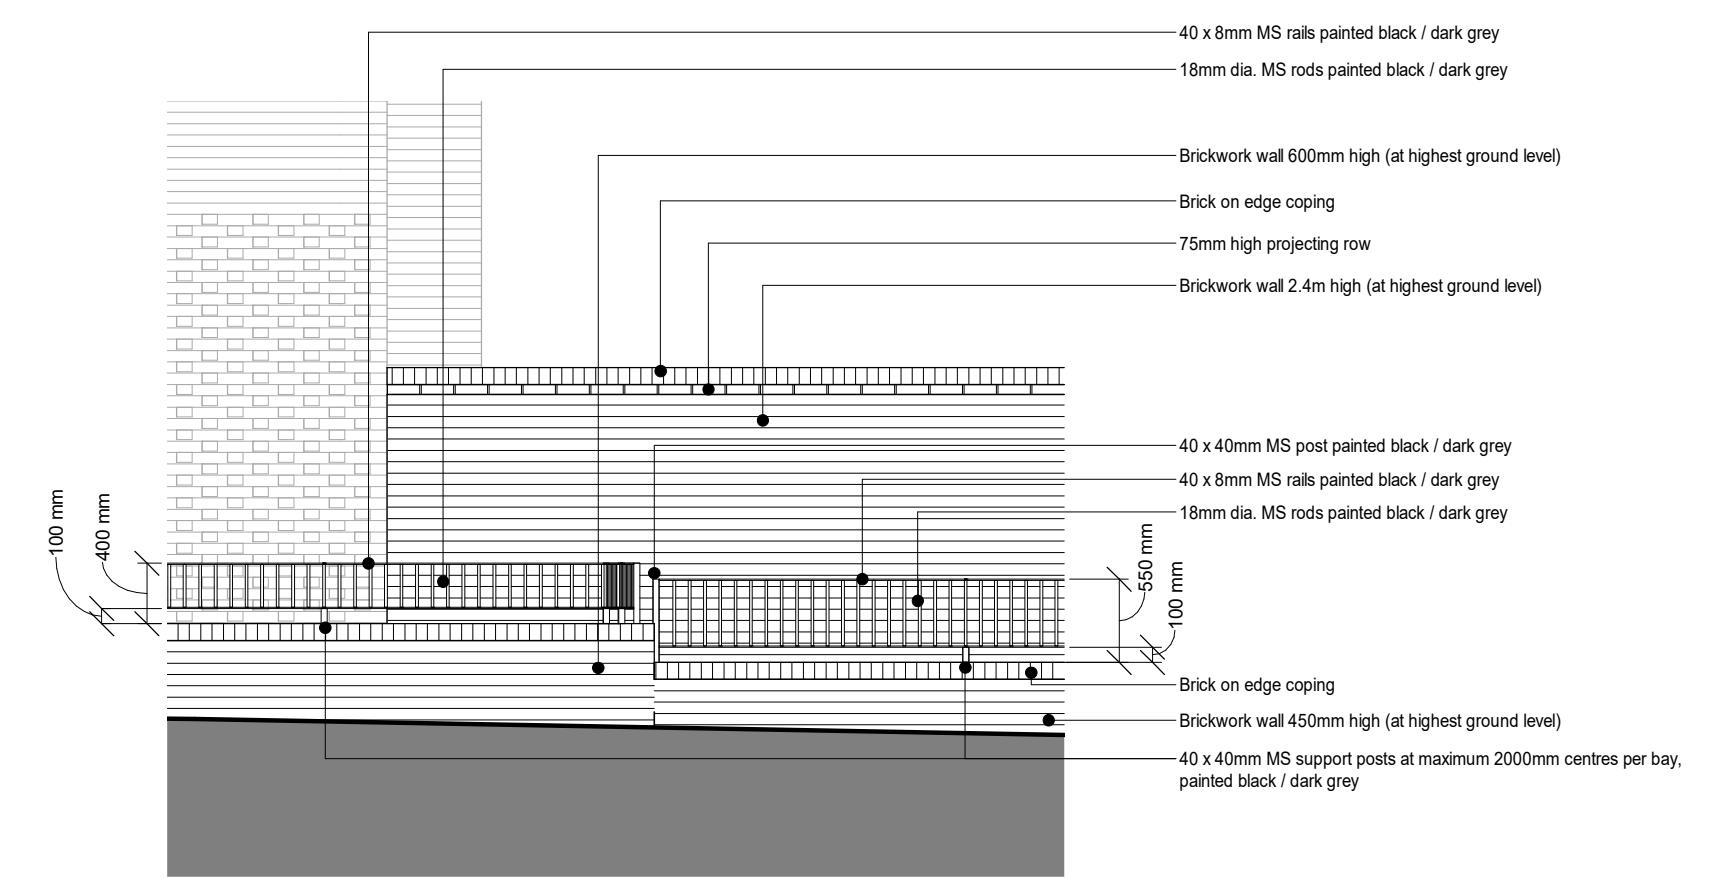

8 Holyoak Street Entrance Gate and Railings Elevation
1 : 50

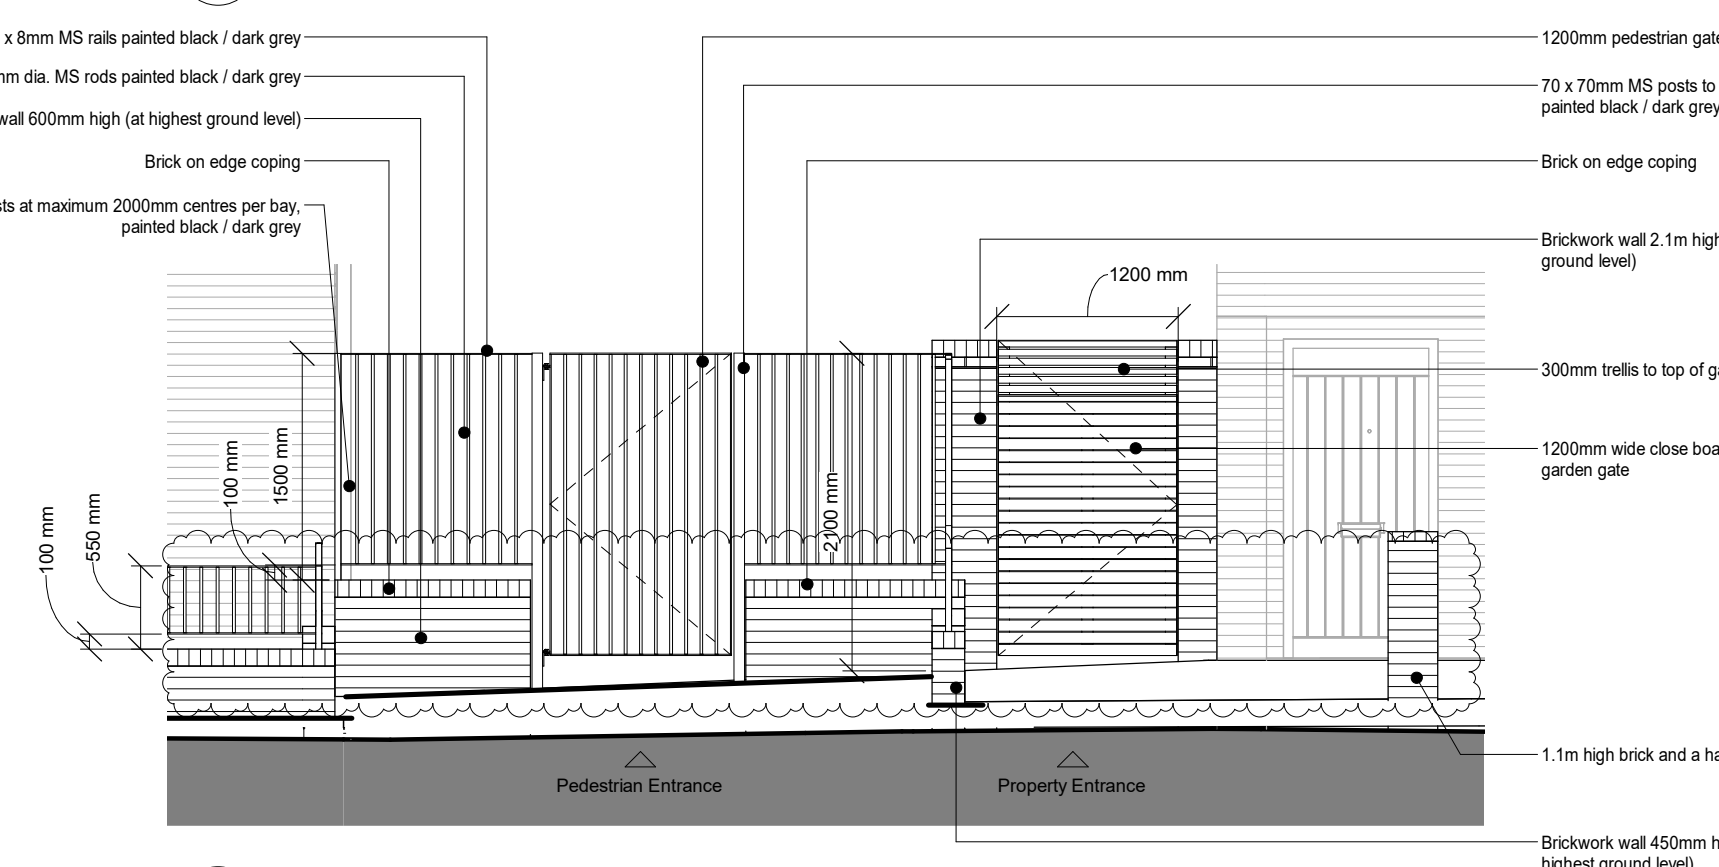

9 West Elevation - Newton Street - Railing With Gate Junction
1 : 50

CLIENT
One Manchester
STRUCTURAL ENGINEER
Curtins Consulting
SERVICES ENGINEER
TBC
CONSULTANT
Wilkinson Cowan Partnership Ltd
KEY PLAN

NOTES:
DO NOT SCALE. FIGURED DIMENSIONS ONLY TO BE TAKEN FROM THIS DRAWING. CHECK DIMENSIONS ON SITE AND REPORT DISCREPANCIES TO THE ARCHITECT.
THIS DRAWING IS PROTECTED BY COPYRIGHT.
ALL AREAS HAVE BEEN MEASURED FROM CURRENT DRAWINGS. THEY MAY VARY BECAUSE OF (EG) SURVEY, DESIGN DEVELOPMENT, CONSTRUCTION TOLERANCES, STATUTORY REQUIREMENTS OR RE-DEFINITION OF THE AREAS TO BE MEASURED.

I1	25-10-2022	Issued for S73 application in accordance with changes described in the Design Change Summary	JBT	AUL
P3	28-04-2020	Updated For Planning	JMG	AUL
P2	25-02-2020	Issue For Planning	JMG	AUL
P1	13-02-2020	Initial Issue	JMG	AUL
No.	Date	Comments	Drawn	Checked
Revisions				

Issue Status
Information
tp bennett
architecture
interiors
planning
Royal Mills Unit 2B 17 Redhill Street Manchester M4 5BA | UK +44 (0) 161 694 7700
www.tp-bennett.com
Project
**Residential Development
Newton Heath
Manchester**
Drawing Title
**Proposed Boundary Treatment
Elevations**
Drawing Title
Drawn
JMG
Date
06/01/2020
Scale @ A1
1:50
Alt Ref.
Ip bennett Project No.
Series
Zone
Drawing Number
Rev.
T8130 D 0 251 I1
BIM Model Ref: 75-103-TPS-ST-22-463-4001-1-S0-P01