

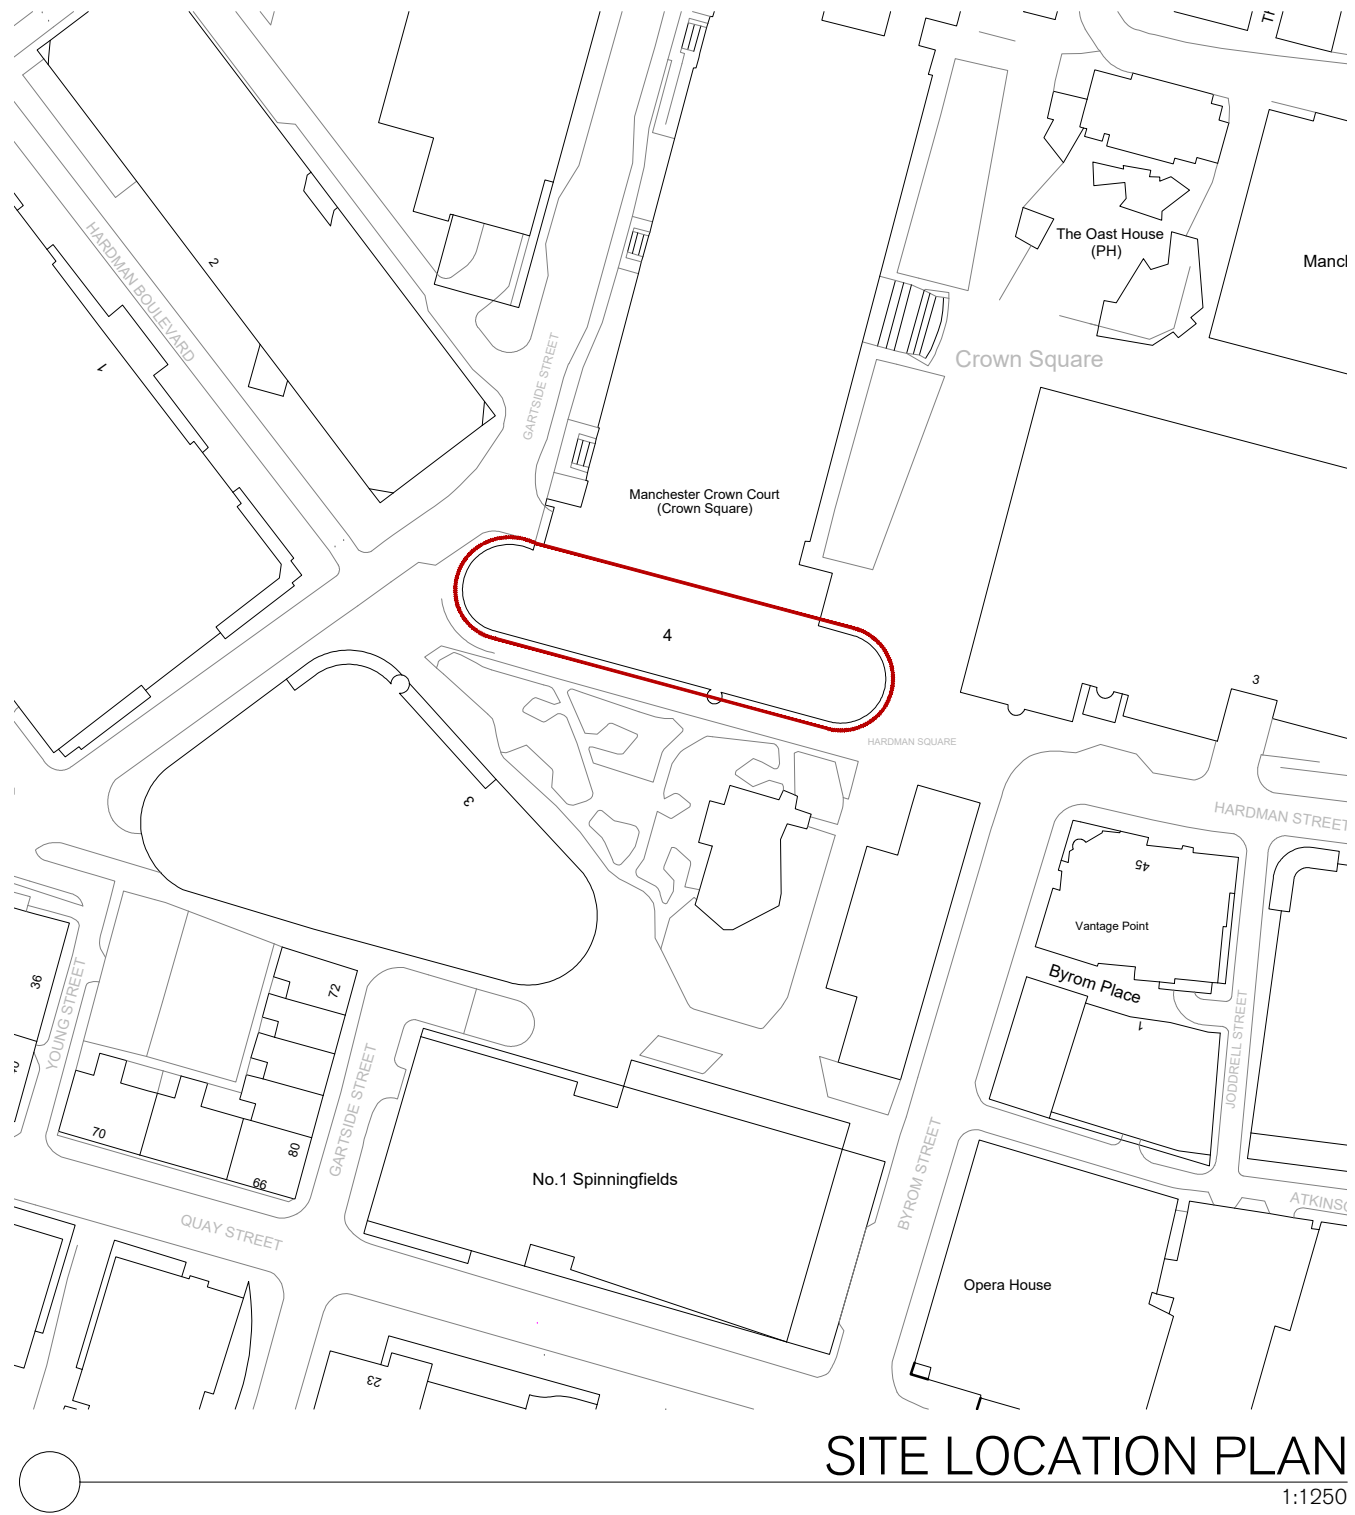


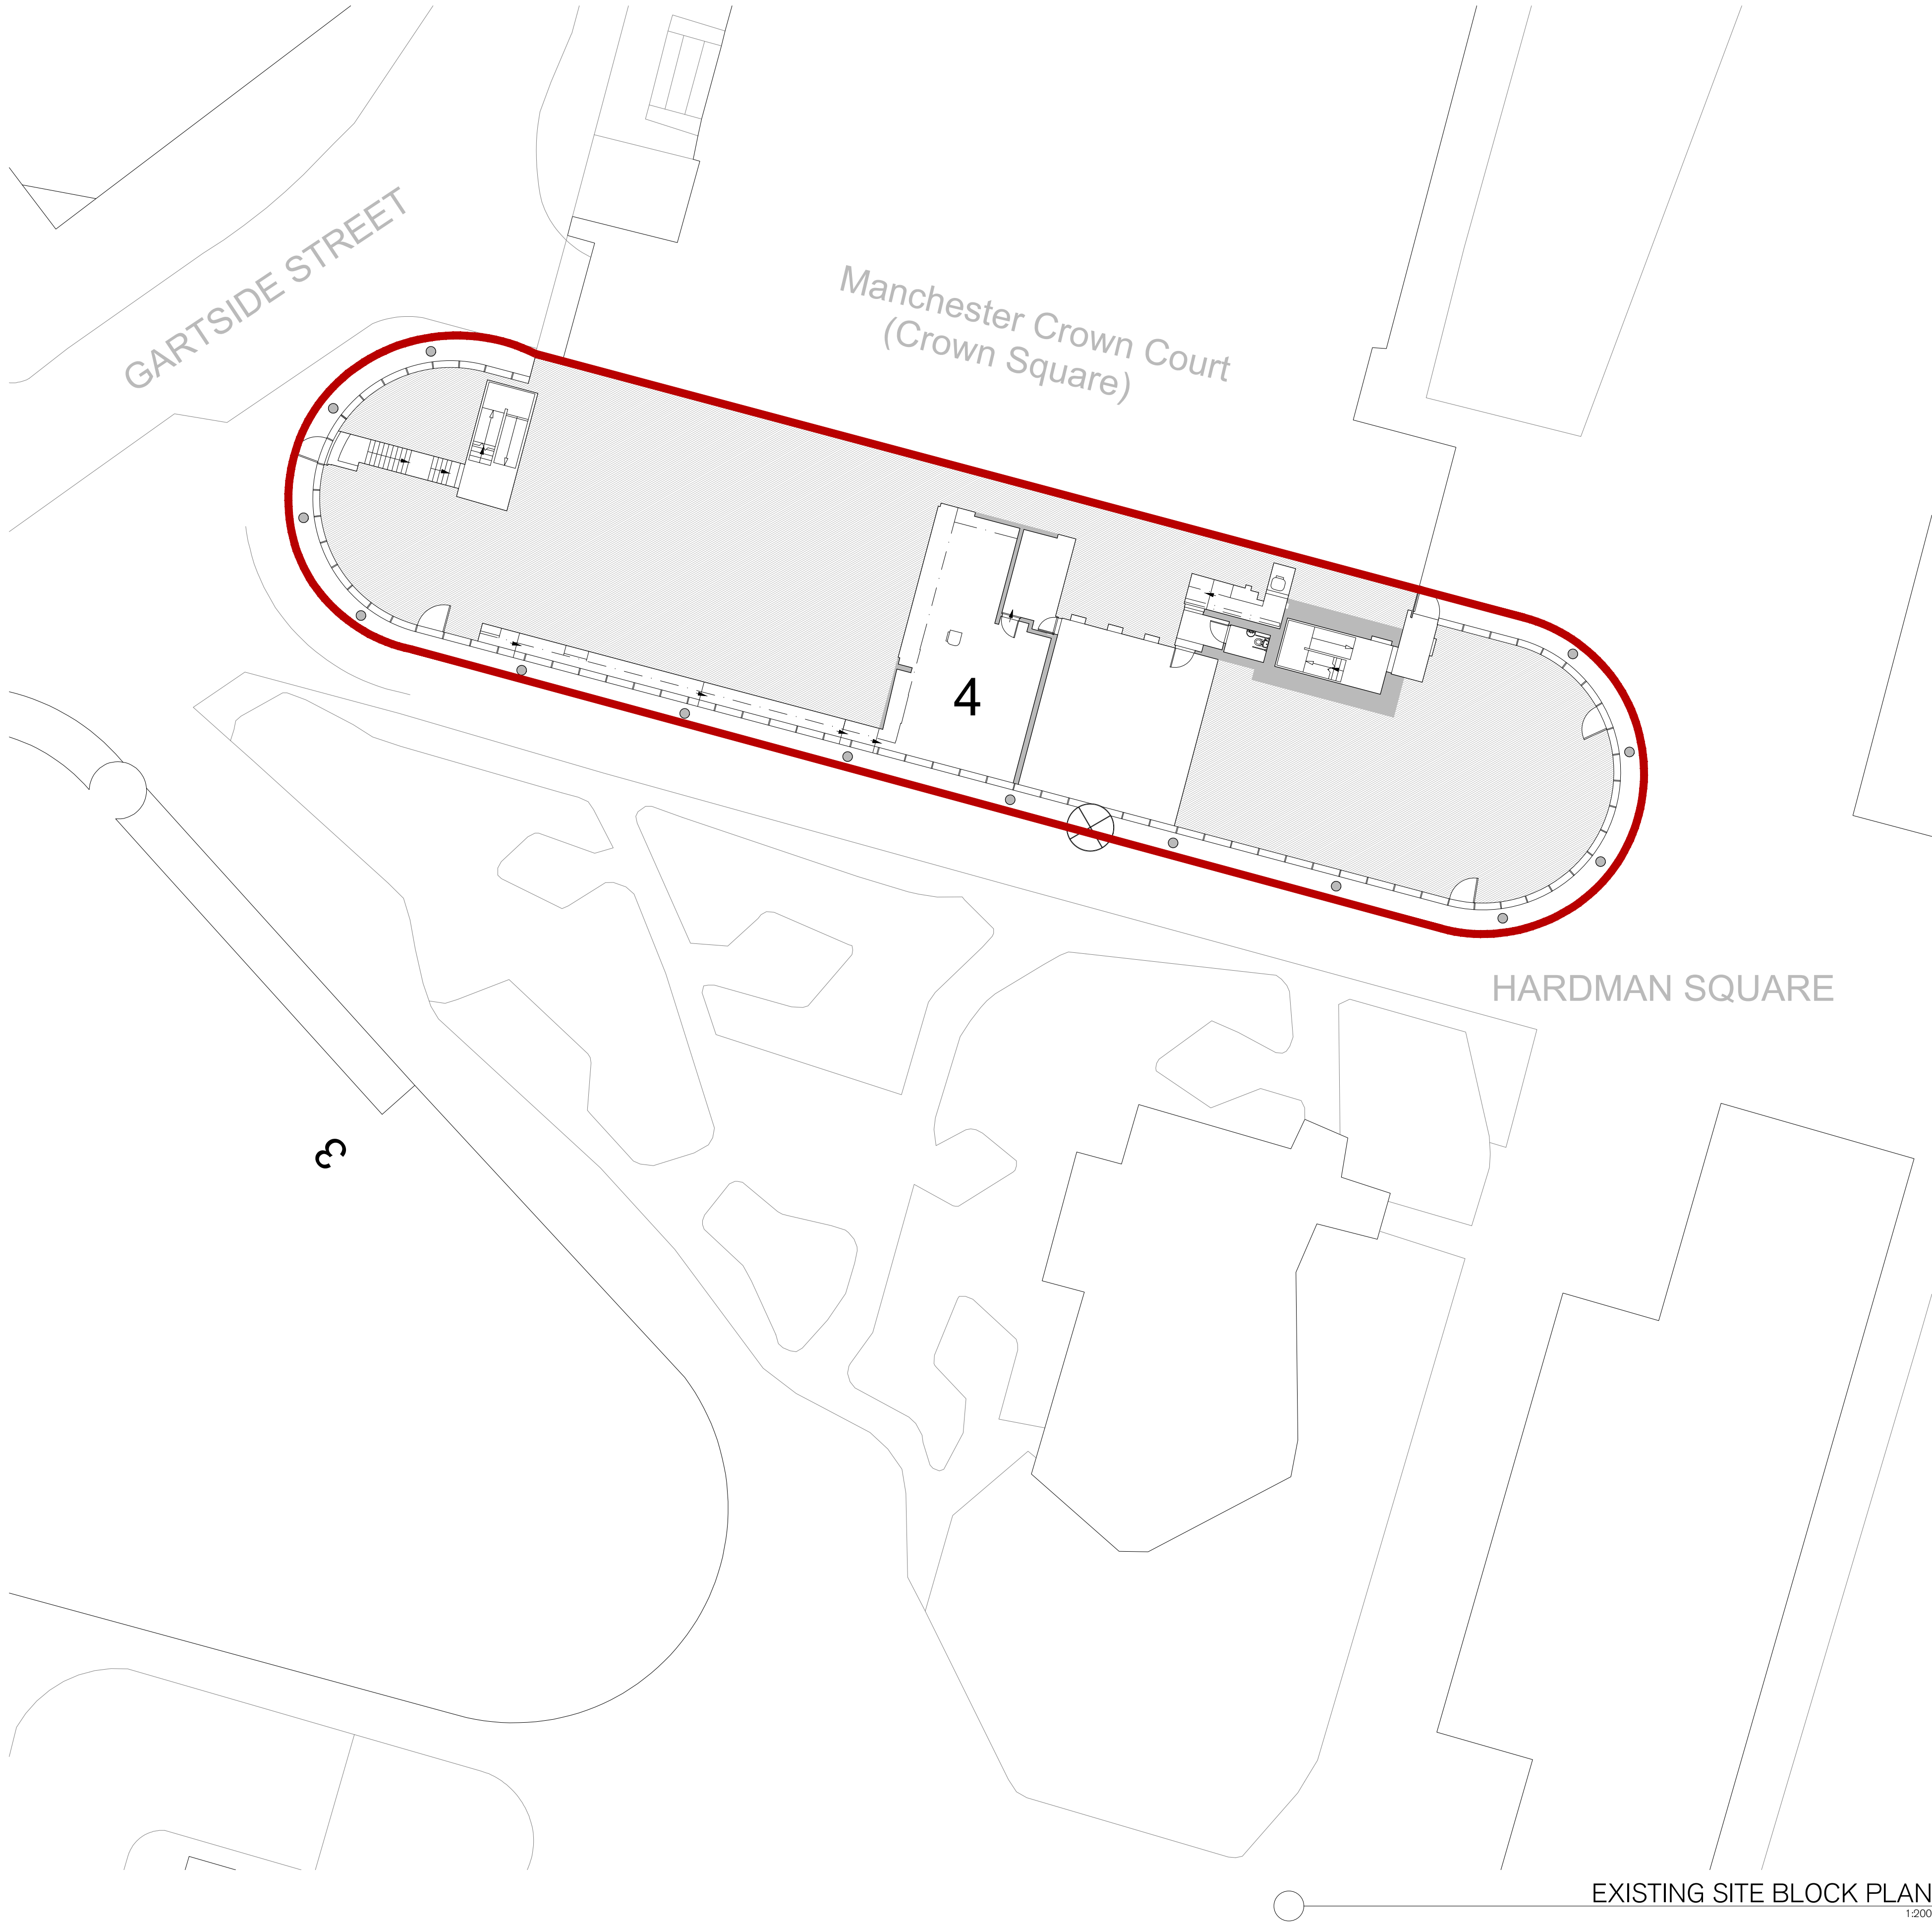

EXISTING SITE BLOCK PLAN
1:200

SITE LOCATION PLAN
1:1250


 


SPRATLEY & PARTNERS
7 CENTENARY BUSINESS PARK, STATION ROAD, HENLEY-ON-THAMES, OXFORDSHIRE RG9 1DS. 01491 411277
ISSUED ONLY FOR THE PURPOSE INDICATED. THIS DRAWING TO BE READ IN CONJUNCTION WITH ALL CONSULTANTS
INFORMATION. ALL DIMENSIONS TO BE CHECKED ON SITE. DO NOT SCALE. THIS DRAWING IS COPYRIGHT.

REV.	ISSUED	DESCRIPTION	DRAWN	CHECKED

PROJECT	DESCRIPTION	DATE	SCALE AT A1	JOB NO
4 HARDMAN SQUARE MANCHESTER	EXISTING SITE BLOCK PLAN	SEPT '22	1:1250/ 1:200	19.803
STATUS	DRAWING NO	PLANNING		PL1200
CLIENT	DRAWN	CHECKED	REV	
ORCHARD STREET INVESTMENT MANAGEMENT	LHB	DRC	/	


S
& P

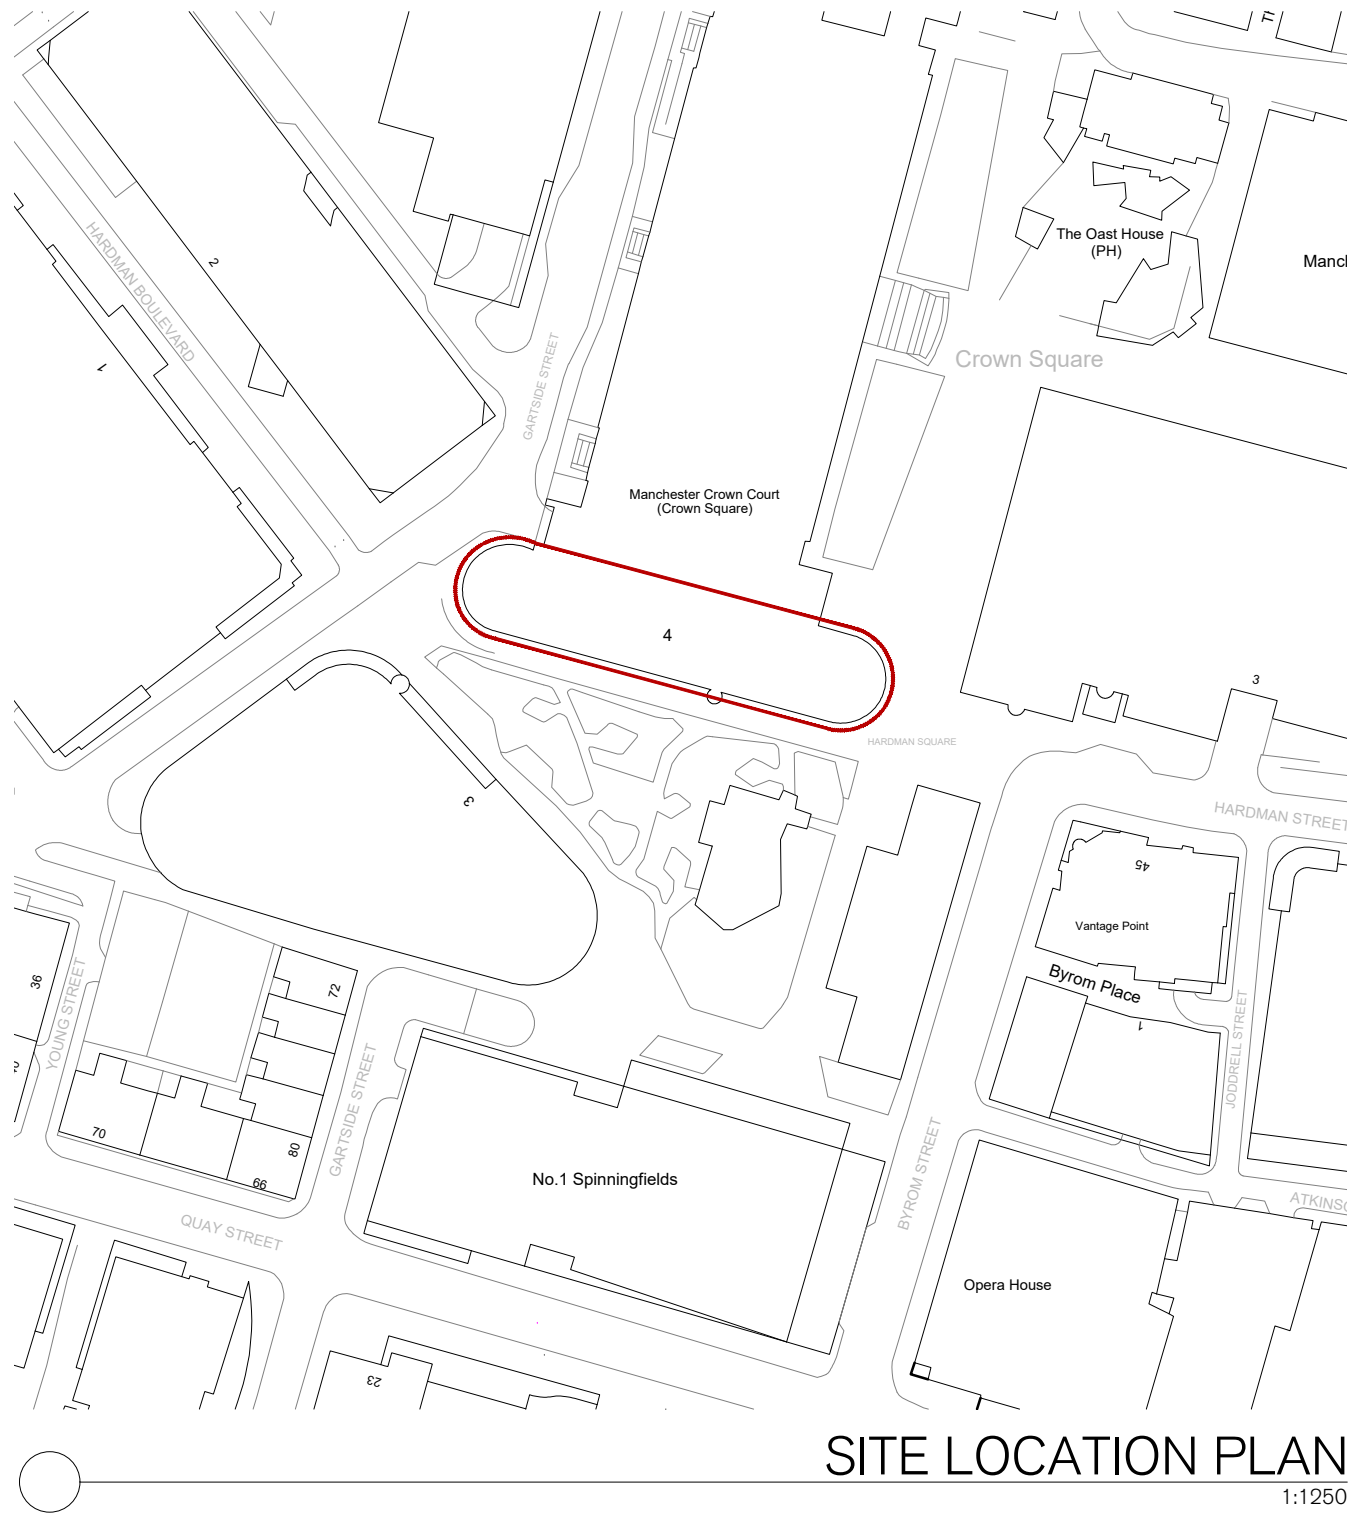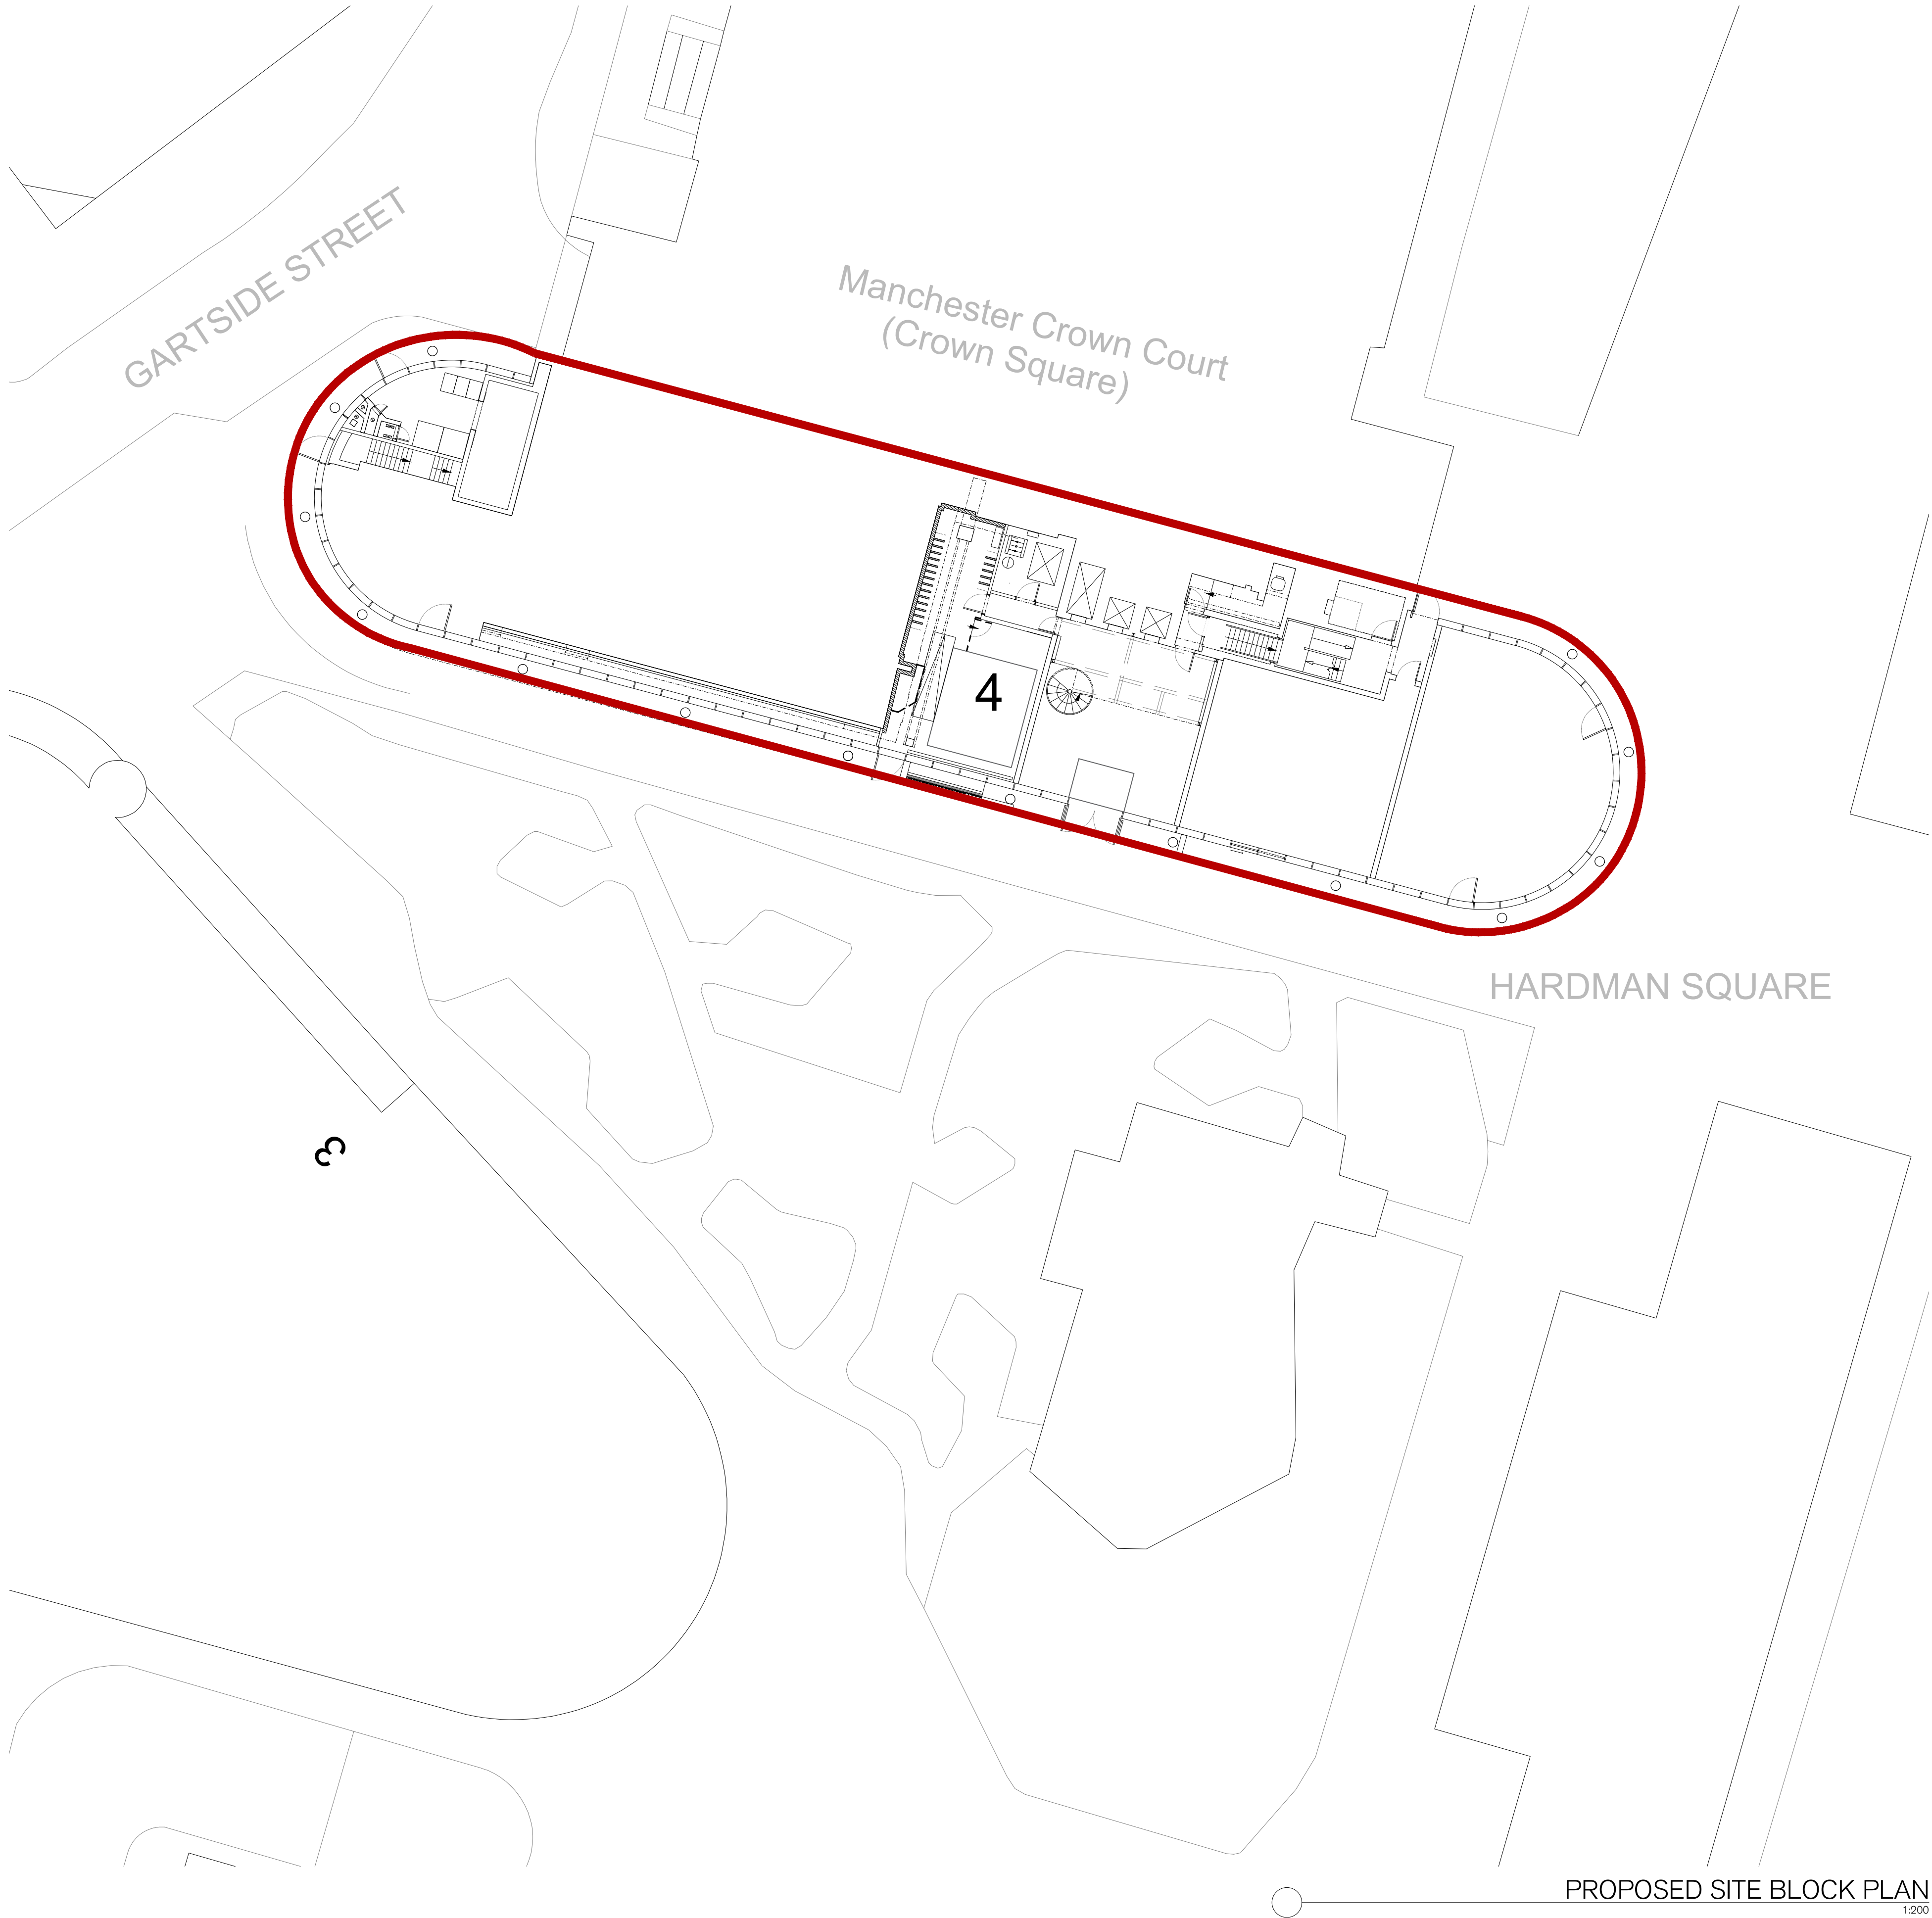

PROPOSED SITE BLOCK PLAN
1:200




REV.	ISSUED	DESCRIPTION	DRAWN	CHECKED

PROJECT	DESCRIPTION	DATE	SCALE AT A1	JOB NO
4 HARDMAN SQUARE MANCHESTER	PROPOSED SITE BLOCK PLAN	SEPT '22	1:1250/ 1:200	19.803
CLIENT	DRAWN	CHECKED	REV	DRAWING NO
ORCHARD STREET INVESTMENT MANAGEMENT	LHB	DRC	/	PL1211

 

SPRATLEY & PARTNERS
7 CENTENARY BUSINESS PARK, STATION ROAD, HENLEY-ON-THAMES, OXFORDSHIRE RG9 1DS. 01491 411277
ISSUED ONLY FOR THE PURPOSE INDICATED. THIS DRAWING TO BE READ IN CONJUNCTION WITH ALL CONSULTANTS
INFORMATION. ALL DIMENSIONS TO BE CHECKED ON SITE. DO NOT SCALE. THIS DRAWING IS COPYRIGHT.

S
& P

 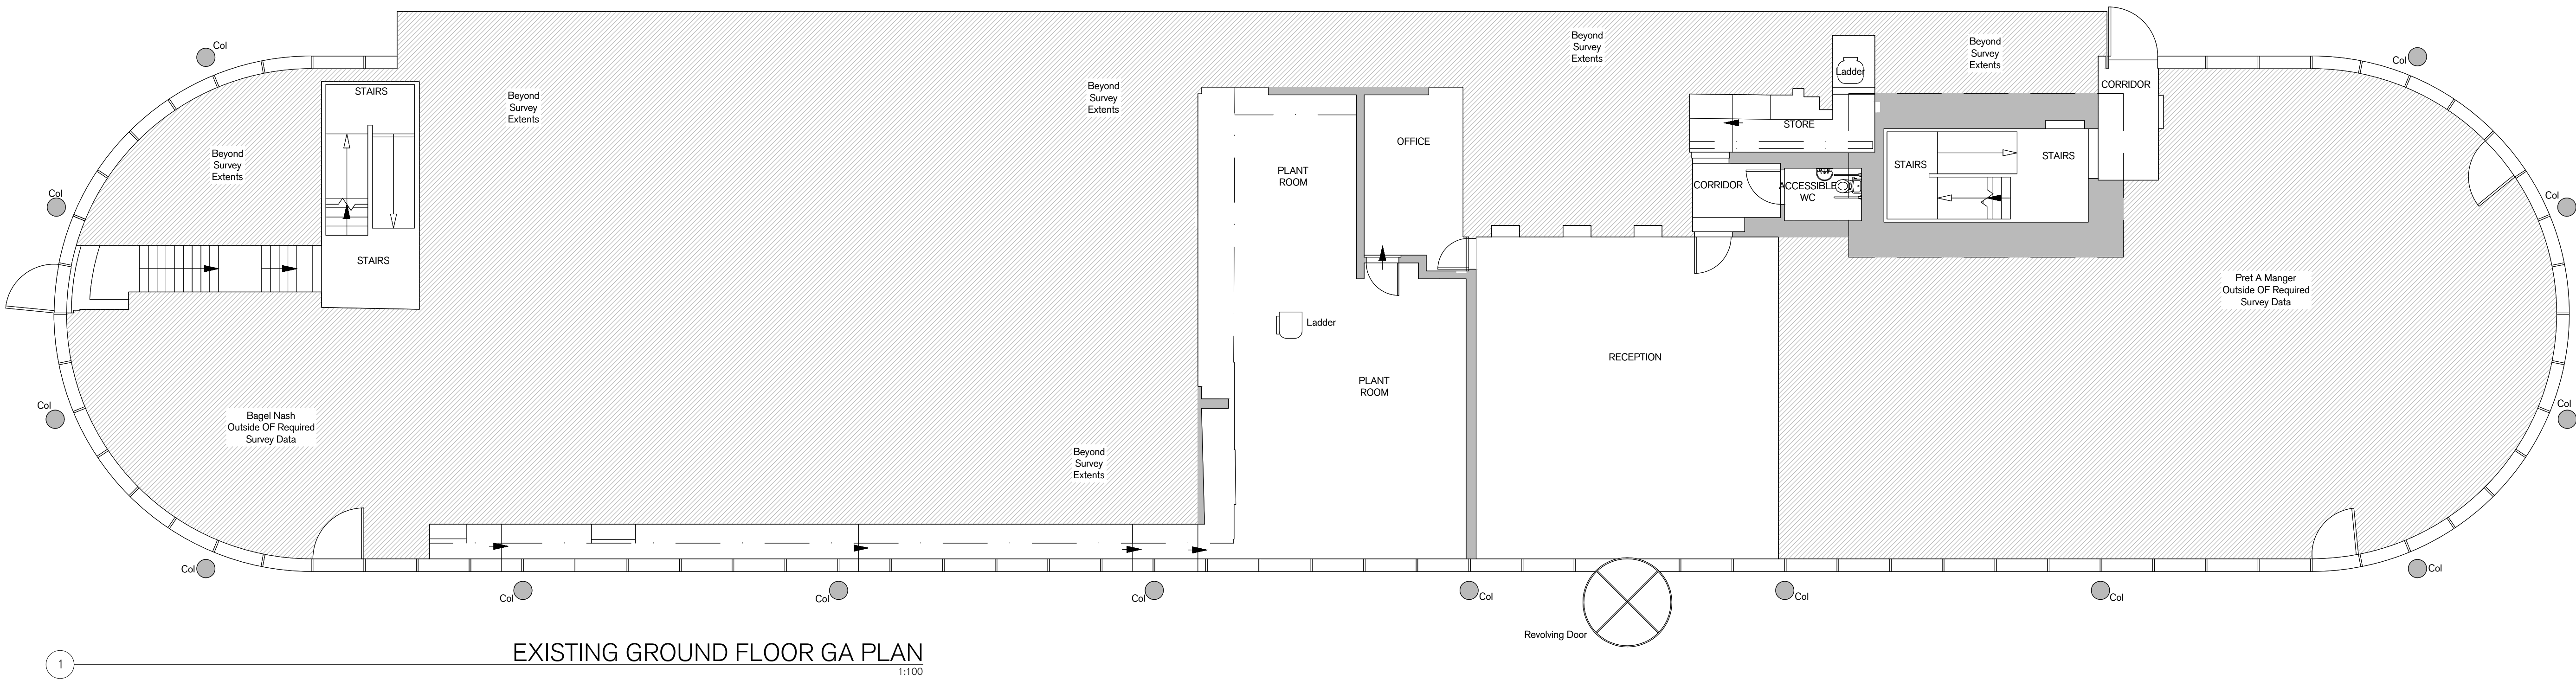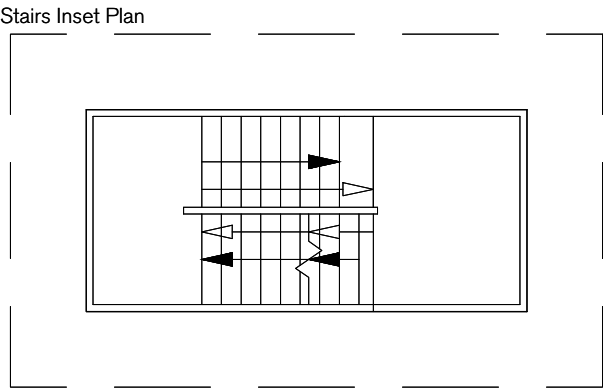

SPRATLEY & PARTNERS
7 CENTENARY BUSINESS PARK, STATION ROAD, HENLEY-ON-THAMES, OXFORDSHIRE RG9 1DS. 01491 411277
ISSUED ONLY FOR THE PURPOSE INDICATED. THIS DRAWING TO BE READ IN CONJUNCTION WITH ALL CONSULTANTS
INFORMATION. ALL DIMENSIONS TO BE CHECKED ON SITE. DO NOT SCALE. THIS DRAWING IS COPYRIGHT.


REV.	ISSUED	DESCRIPTION	DRAWN	CHECKED
-	-	-	-	-
-	-	-	-	-
-	-	-	-	-

PROJECT	HARDMAN SQUARE MANCHESTER
DESCRIPTION	EXISTING GROUND FLOOR PLAN
CLIENT	ORCHARD STREET INVESTMENT MANAGEMENT


DATE	SEPT '22
SCALE AT A1	1:100
STATUS	PLANNING
DRAWN	LHB
CHECKED	DRC

JOB NO	19.803
DRAWING NO	PL1300
REV	-

S
& P

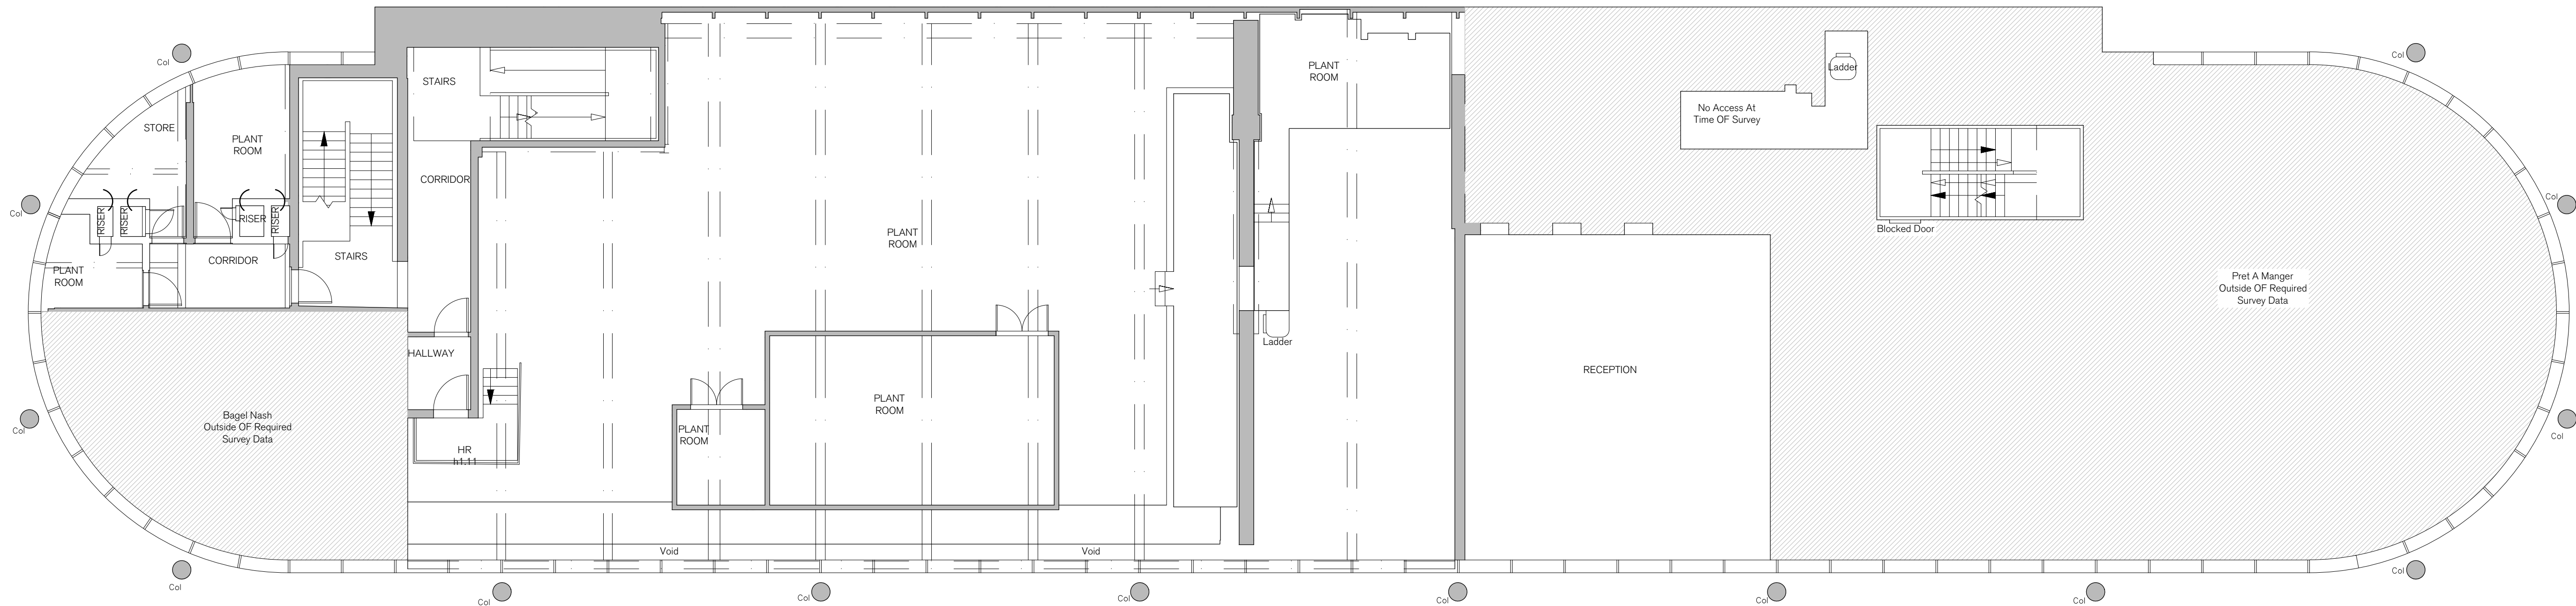

EXISTING MEZZ FLOOR GA PLAN
1:100

 

SPRATLEY & PARTNERS
7 CENTENARY BUSINESS PARK, STATION ROAD, HENLEY-ON-THAMES, OXFORDSHIRE RG9 1DS. 01491 411277
ISSUED ONLY FOR THE PURPOSE INDICATED. THIS DRAWING TO BE READ IN CONJUNCTION WITH ALL CONSULTANTS
INFORMATION. ALL DIMENSIONS TO BE CHECKED ON SITE. DO NOT SCALE. THIS DRAWING IS COPYRIGHT.


REV.	ISSUED	DESCRIPTION	DRAWN	CHECKED
-	-	-	-	-
-	-	-	-	-
-	-	-	-	-

PROJECT HARDMAN SQUARE MANCHESTER	DESCRIPTION EXISTING MEZZANINE FLOOR PLAN
CLIENT ORCHARD STREET INVESTMENT MANAGEMENT	


DATE SEPT '22	SCALE AT A1 1:100
STATUS PLANNING	
DRAWN LHB	CHECKED DRC

JOB NO 19.803
DRAWING NO PL1301
REV -

S
& P

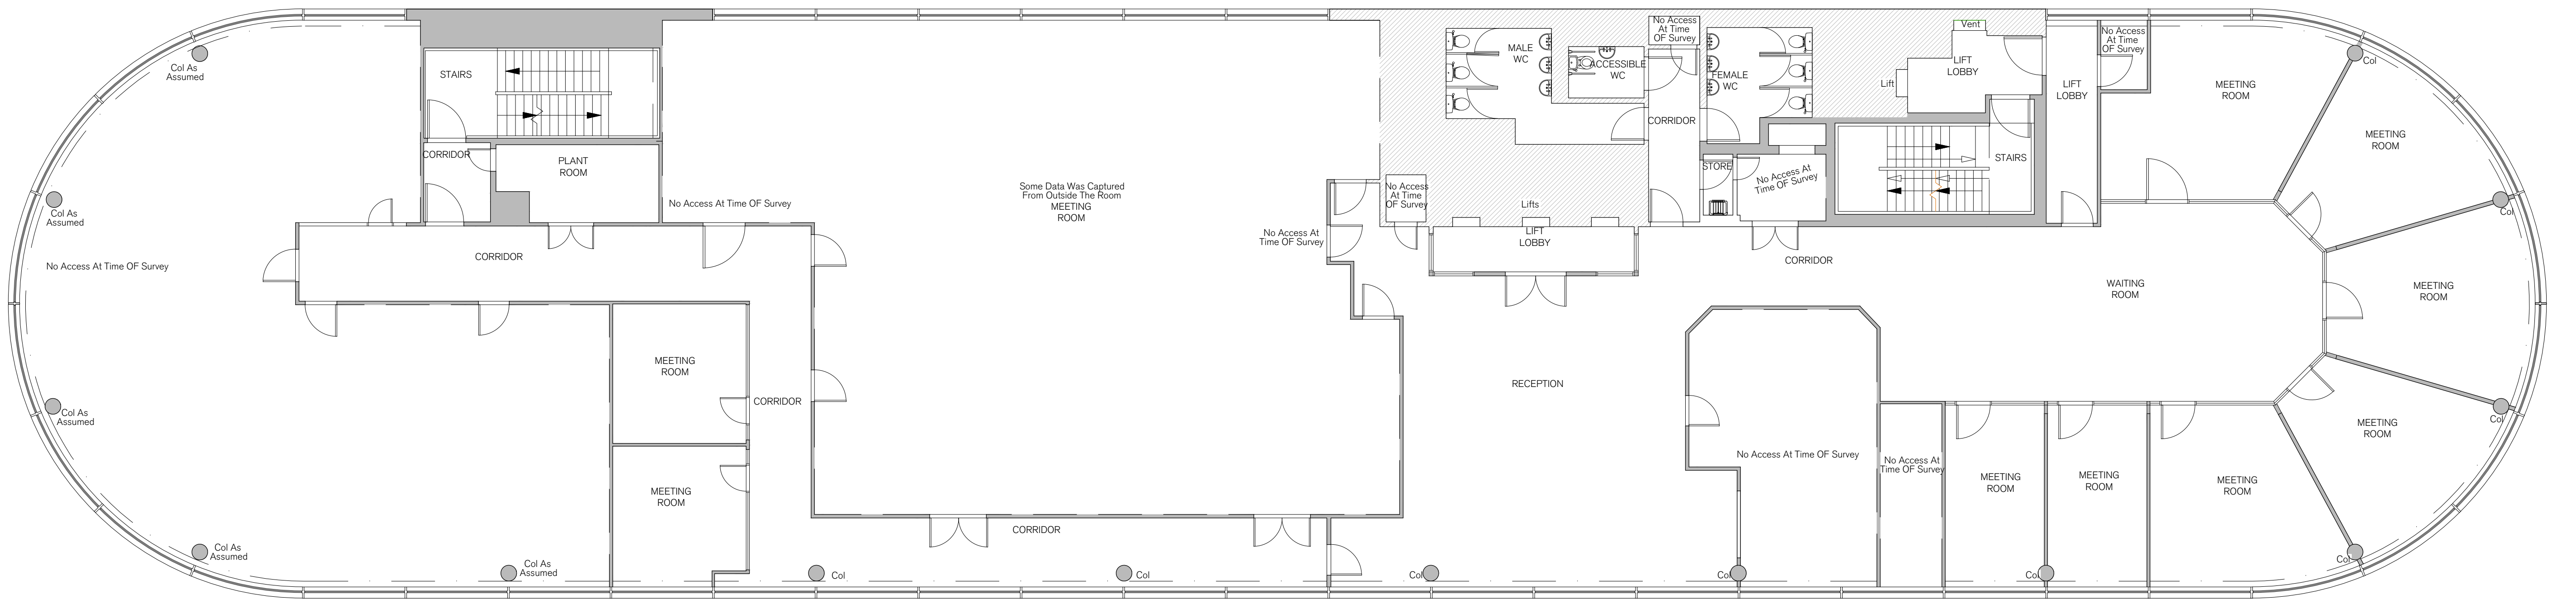

EXISTING FIRST FLOOR GA PLAN
1:100

 

SPRATLEY & PARTNERS
7 CENTENARY BUSINESS PARK, STATION ROAD, HENLEY-ON-THAMES, OXFORDSHIRE RG9 1DS. 01491 411277
ISSUED ONLY FOR THE PURPOSE INDICATED. THIS DRAWING TO BE READ IN CONJUNCTION WITH ALL CONSULTANTS
INFORMATION. ALL DIMENSIONS TO BE CHECKED ON SITE. DO NOT SCALE. THIS DRAWING IS COPYRIGHT.


REV.	ISSUED	DESCRIPTION	DRAWN	CHECKED
-	-	-	-	-
-	-	-	-	-
-	-	-	-	-

PROJECT HARDMAN SQUARE MANCHESTER	DESCRIPTION EXISTING FIRST FLOOR PLAN
CLIENT ORCHARD STREET INVESTMENT MANAGEMENT	


DATE SEPT '22	SCALE AT A1 1:100
STATUS PLANNING	
DRAWN LHB	CHECKED DRC

JOB NO 19.803
DRAWING NO PL1302
REV -

S
& P

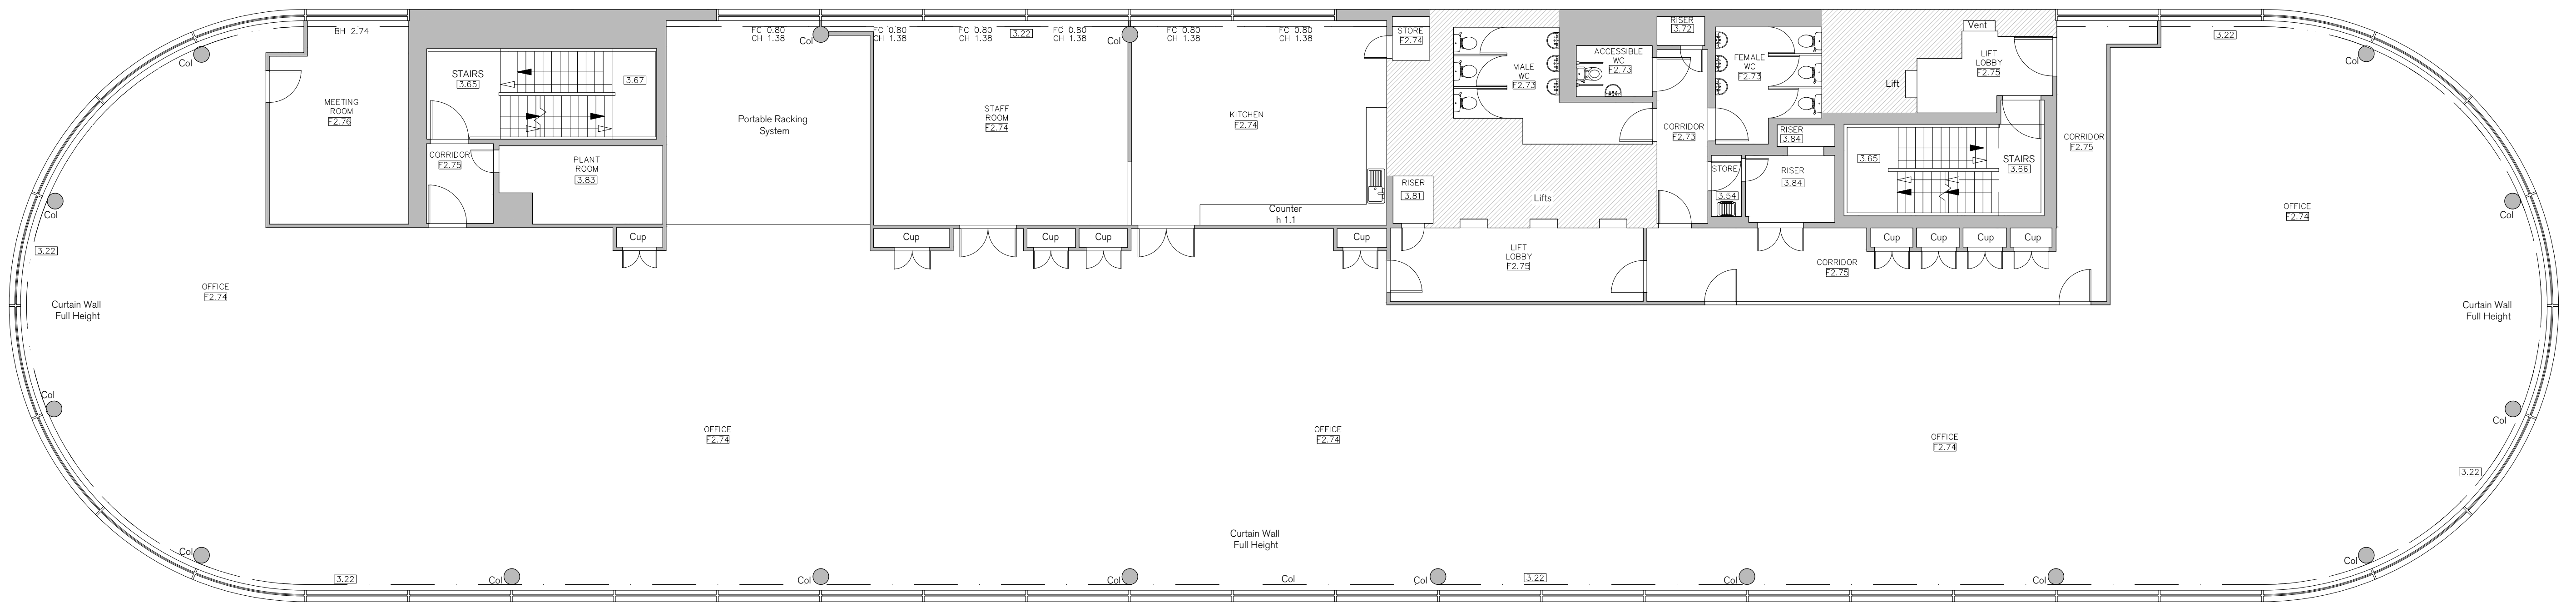

1 EXISTING SECOND FLOOR GA PLAN
1:100

 

SPRATLEY & PARTNERS
7 CENTENARY BUSINESS PARK, STATION ROAD, HENLEY-ON-THAMES, OXFORDSHIRE RG9 1DS. 01491 411277
ISSUED ONLY FOR THE PURPOSE INDICATED. THIS DRAWING TO BE READ IN CONJUNCTION WITH ALL CONSULTANTS
INFORMATION. ALL DIMENSIONS TO BE CHECKED ON SITE. DO NOT SCALE. THIS DRAWING IS COPYRIGHT.


REV.	ISSUED	DESCRIPTION	DRAWN	CHECKED
-	-	-	-	-
-	-	-	-	-
-	-	-	-	-

PROJECT	HARDMAN SQUARE MANCHESTER
DESCRIPTION	EXISTING SECOND FLOOR PLAN
CLIENT	ORCHARD STREET INVESTMENT MANAGEMENT


DATE	SEPT '22
SCALE AT A1	1:100
STATUS	PLANNING
DRAWN	LHB
CHECKED	DRC

JOB NO	19.803
DRAWING NO	PL1303
REV	-

S
& P

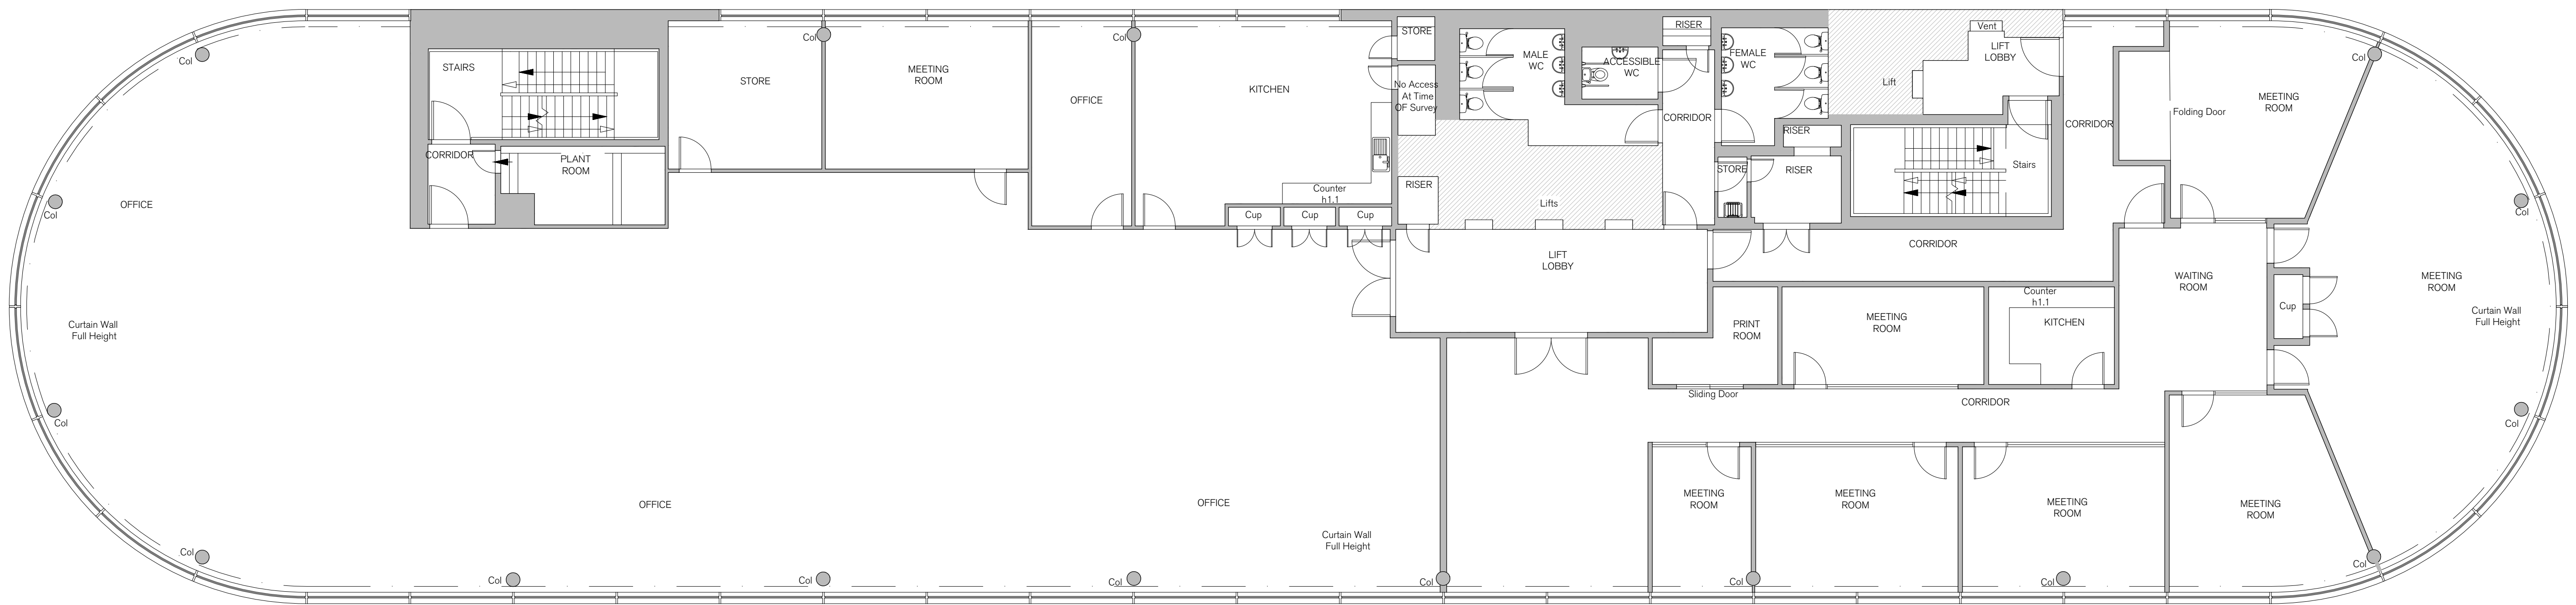

EXISTING THIRD FLOOR GA PLAN
1:100

 

SPRATLEY & PARTNERS
7 CENTENARY BUSINESS PARK, STATION ROAD, HENLEY-ON-THAMES, OXFORDSHIRE RG9 1DS. 01491 411277
ISSUED ONLY FOR THE PURPOSE INDICATED. THIS DRAWING TO BE READ IN CONJUNCTION WITH ALL CONSULTANTS
INFORMATION. ALL DIMENSIONS TO BE CHECKED ON SITE. DO NOT SCALE. THIS DRAWING IS COPYRIGHT.


REV.	ISSUED	DESCRIPTION	DRAWN	CHECKED
-	-	-	-	-
-	-	-	-	-
-	-	-	-	-

PROJECT HARDMAN SQUARE MANCHESTER	DESCRIPTION EXISTING THIRD FLOOR PLAN
CLIENT ORCHARD STREET INVESTMENT MANAGEMENT	


DATE SEPT '22	SCALE AT A1 1:100
STATUS PLANNING	
DRAWN LHB	CHECKED DRC

JOB NO 19.803
DRAWING NO PL1304
REV -

S
& P

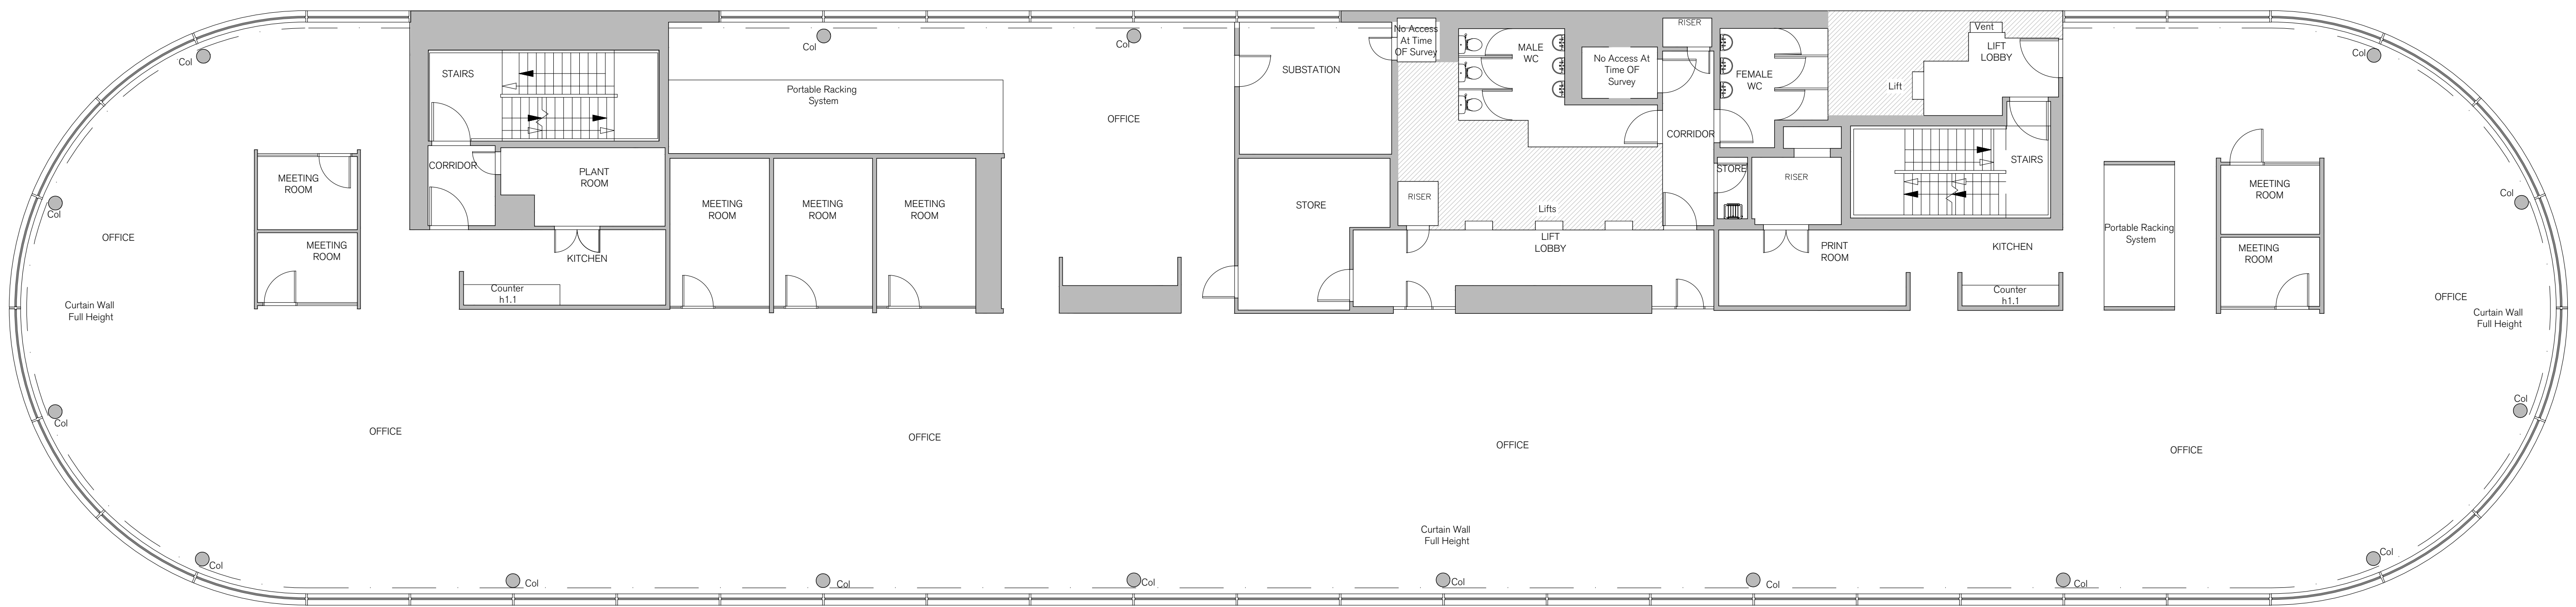

EXISTING FOURTH FLOOR GA PLAN
1:100

 

SPRATLEY & PARTNERS
7 CENTENARY BUSINESS PARK, STATION ROAD, HENLEY-ON-THAMES, OXFORDSHIRE RG9 1DS. 01491 411277
ISSUED ONLY FOR THE PURPOSE INDICATED. THIS DRAWING TO BE READ IN CONJUNCTION WITH ALL CONSULTANTS
INFORMATION. ALL DIMENSIONS TO BE CHECKED ON SITE. DO NOT SCALE. THIS DRAWING IS COPYRIGHT.


REV.	ISSUED	DESCRIPTION	DRAWN	CHECKED
-	-	-	-	-
-	-	-	-	-
-	-	-	-	-

PROJECT	HARDMAN SQUARE MANCHESTER
DESCRIPTION	EXISTING FOURTH FLOOR PLAN
CLIENT	ORCHARD STREET INVESTMENT MANAGEMENT


DATE	SEPT '22
SCALE AT A1	1:100
STATUS	PLANNING
DRAWN	LHB
CHECKED	DRC

JOB NO	19.803
DRAWING NO	PL1305
REV	-

S
& P

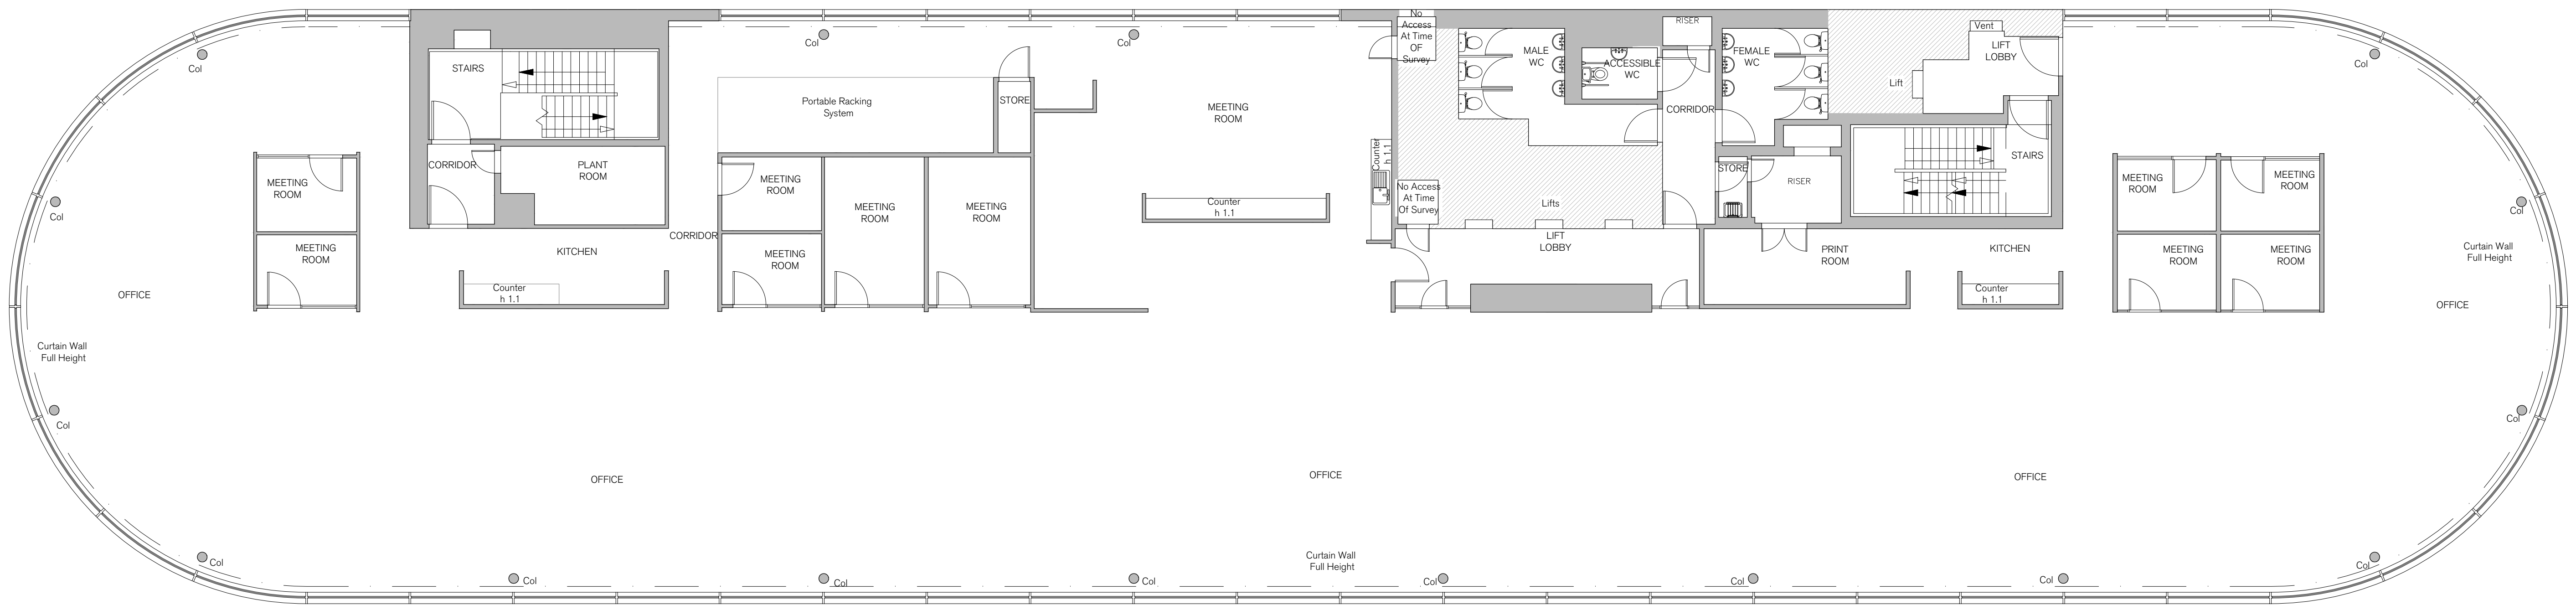

1 EXISTING FIFTH FLOOR GA PLAN
1:100

 

SPRATLEY & PARTNERS
7 CENTENARY BUSINESS PARK, STATION ROAD, HENLEY-ON-THAMES, OXFORDSHIRE RG9 1DS. 01491 411277
ISSUED ONLY FOR THE PURPOSE INDICATED. THIS DRAWING TO BE READ IN CONJUNCTION WITH ALL CONSULTANTS
INFORMATION. ALL DIMENSIONS TO BE CHECKED ON SITE. DO NOT SCALE. THIS DRAWING IS COPYRIGHT.


REV.	ISSUED	DESCRIPTION	DRAWN	CHECKED
-	-	-	-	-
-	-	-	-	-
-	-	-	-	-

PROJECT	HARDMAN SQUARE MANCHESTER
DESCRIPTION	EXISTING FIFTH FLOOR PLAN
CLIENT	ORCHARD STREET INVESTMENT MANAGEMENT


DATE	SEPT '22
SCALE AT A1	1:100
STATUS	PLANNING
DRAWN	LHB
CHECKED	DRC

JOB NO	19.803
DRAWING NO	PL1306
REV	-

S
& P

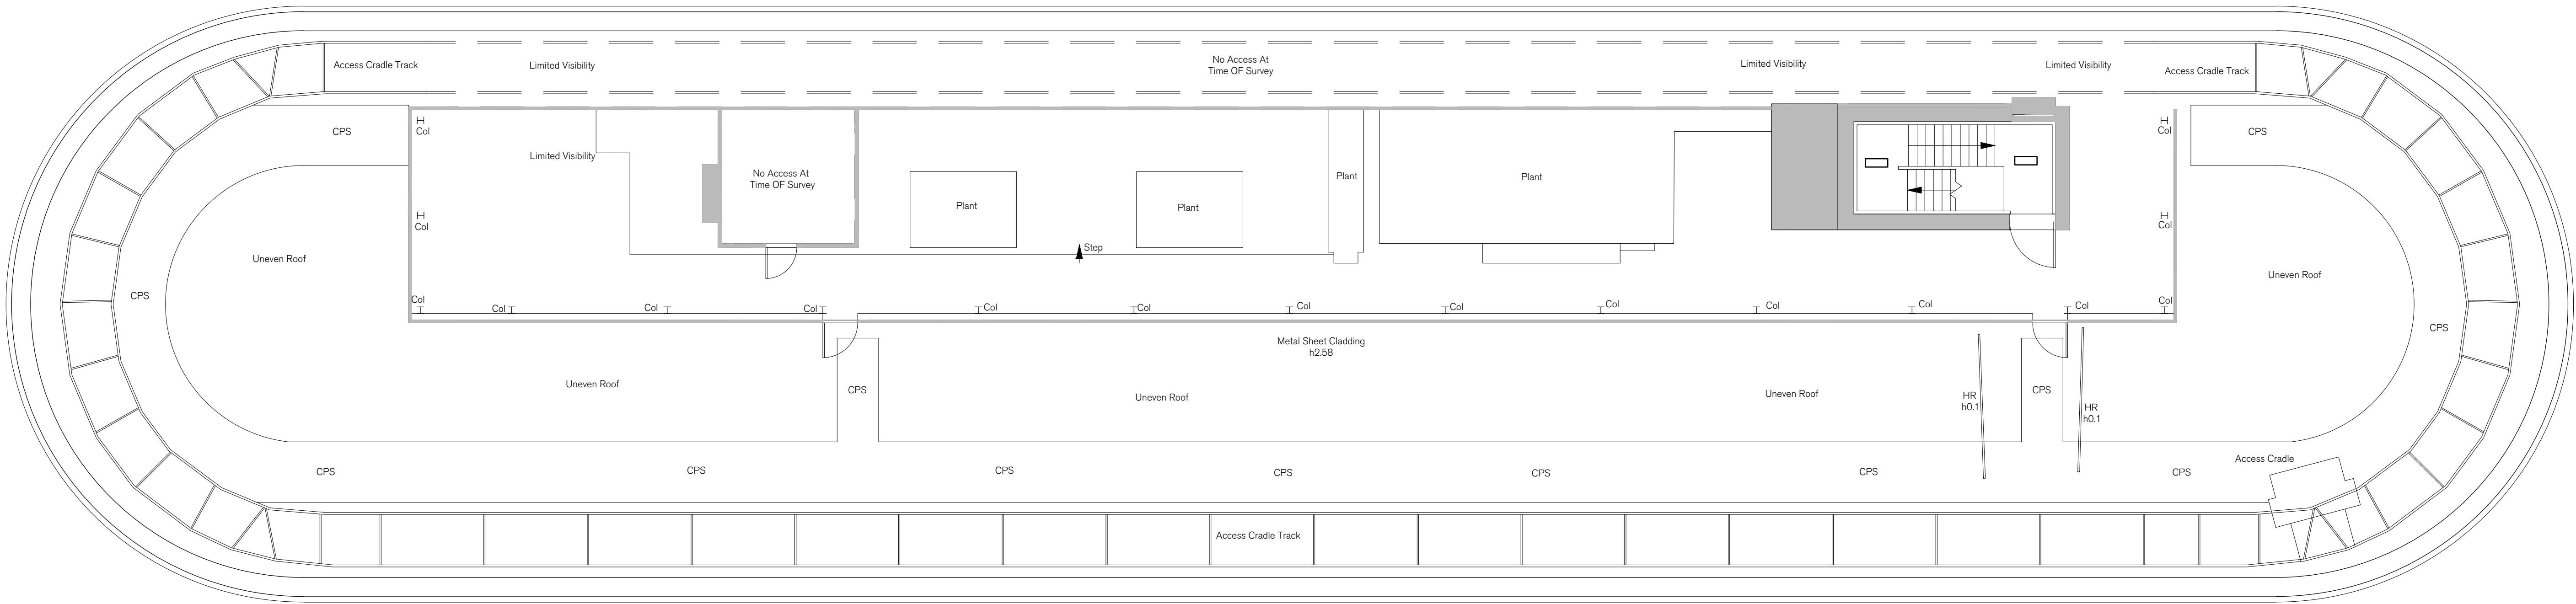

1 EXISTING ROOF PLAN
1:100

 

SPRATLEY & PARTNERS
7 CENTENARY BUSINESS PARK, STATION ROAD, HENLEY-ON-THAMES, OXFORDSHIRE RG9 1DS. 01491 411277
ISSUED ONLY FOR THE PURPOSE INDICATED. THIS DRAWING TO BE READ IN CONJUNCTION WITH ALL CONSULTANTS
INFORMATION. ALL DIMENSIONS TO BE CHECKED ON SITE. DO NOT SCALE. THIS DRAWING IS COPYRIGHT.



REV.	ISSUED	DESCRIPTION	DRAWN	CHECKED
-	-	-	-	-
-	-	-	-	-
-	-	-	-	-

PROJECT	DESCRIPTION
HARDMAN SQUARE MANCHESTER	EXISTING ROOF PLAN
CLIENT	ORCHARD STREET INVESTMENT MANAGEMENT

DATE	SCALE AT A1
SEPT '22	1:100
STATUS	PLANNING
DRAWN	LHB
CHECKED	DRC

JOB NO	19.803
DRAWING NO	PL1307
REV	-

S
& P

 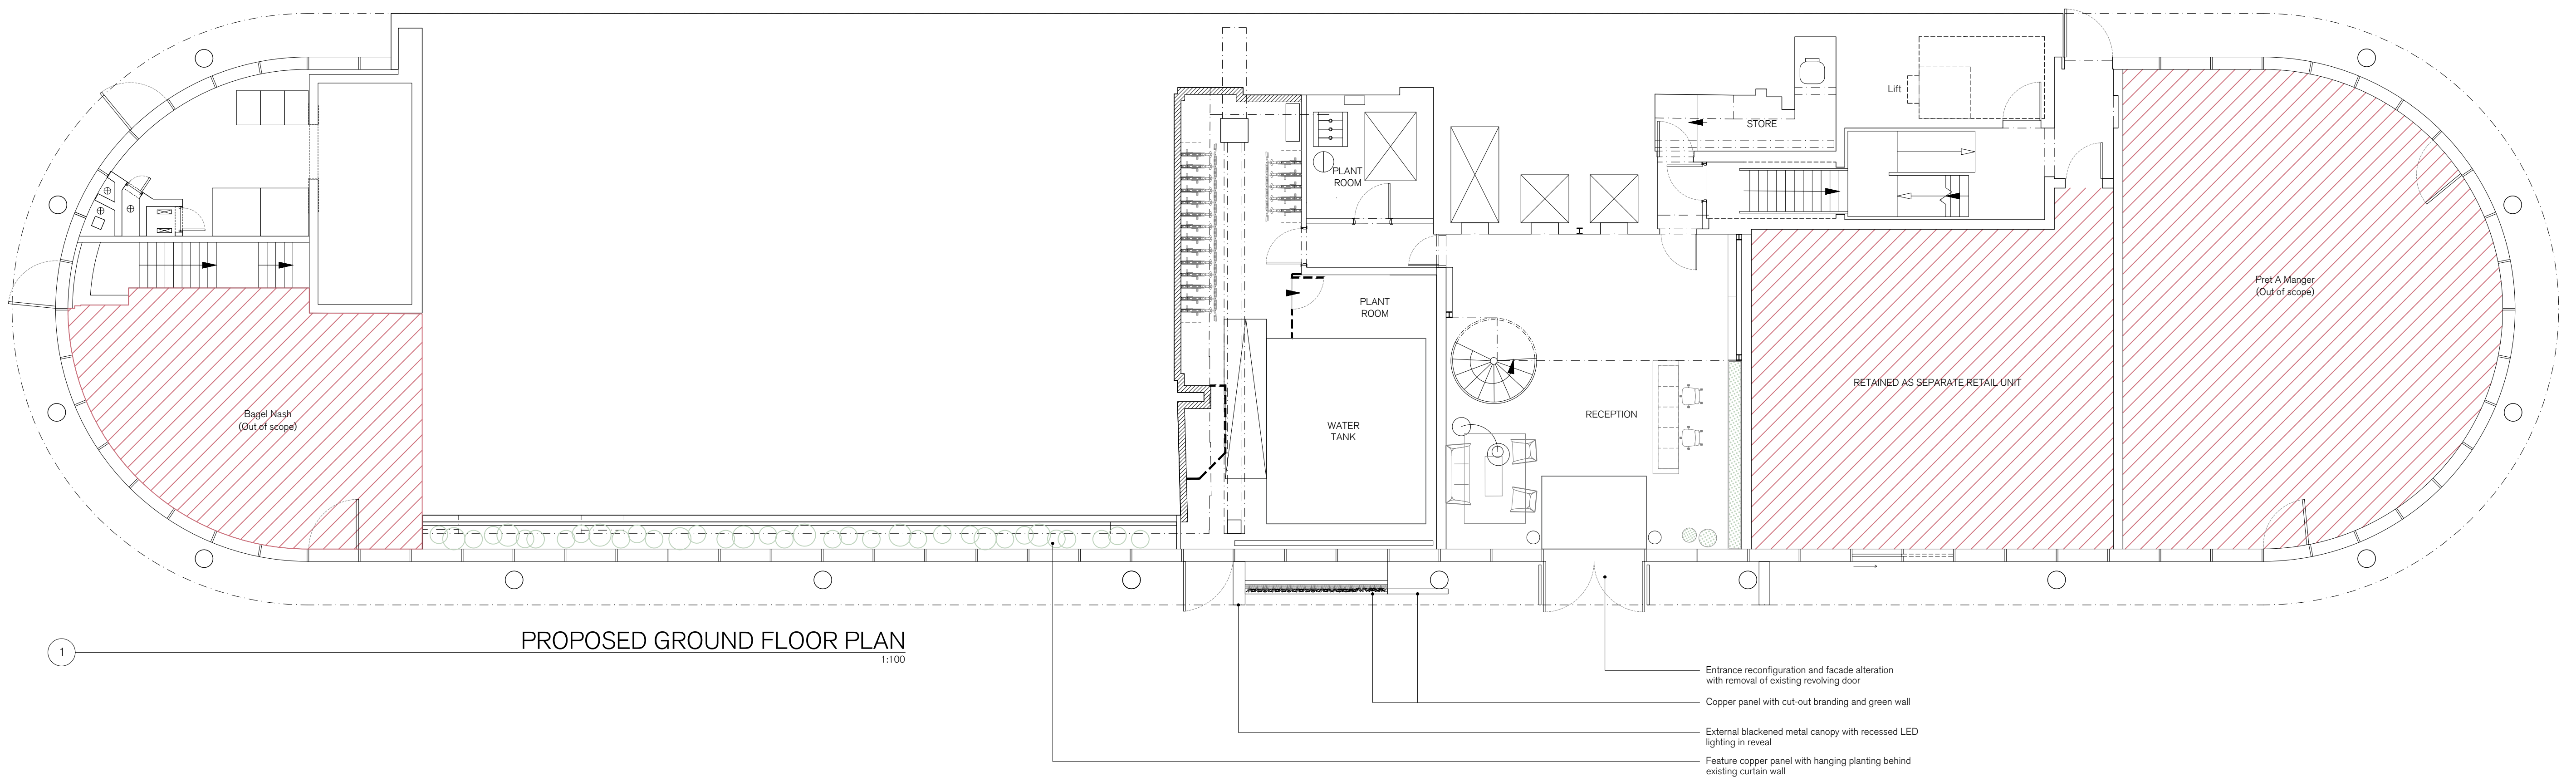

SPRATLEY & PARTNERS
7 CENTENARY BUSINESS PARK, STATION ROAD, HENLEY-ON-THAMES, OXFORDSHIRE RG9 1DS. 01491 411277
ISSUED ONLY FOR THE PURPOSE INDICATED. THIS DRAWING TO BE READ IN CONJUNCTION WITH ALL CONSULTANTS
INFORMATION. ALL DIMENSIONS TO BE CHECKED ON SITE. DO NOT SCALE. THIS DRAWING IS COPYRIGHT.


REV.	ISSUED	DESCRIPTION	DRAWN	CHECKED

PROJECT	4 HARDMAN SQUARE MANCHESTER
DESCRIPTION	PROPOSED GROUND FLOOR GA PLAN
CLIENT	ORCHARD STREET INVESTMENT MANAGEMENT

DATE	SEPT '22
SCALE AT A1	1:100
STATUS	PLANNING
DRAWN	LHB
CHECKED	DRC


JOB NO	19.803
DRAWING NO	PL1310
REV	/

S
& P

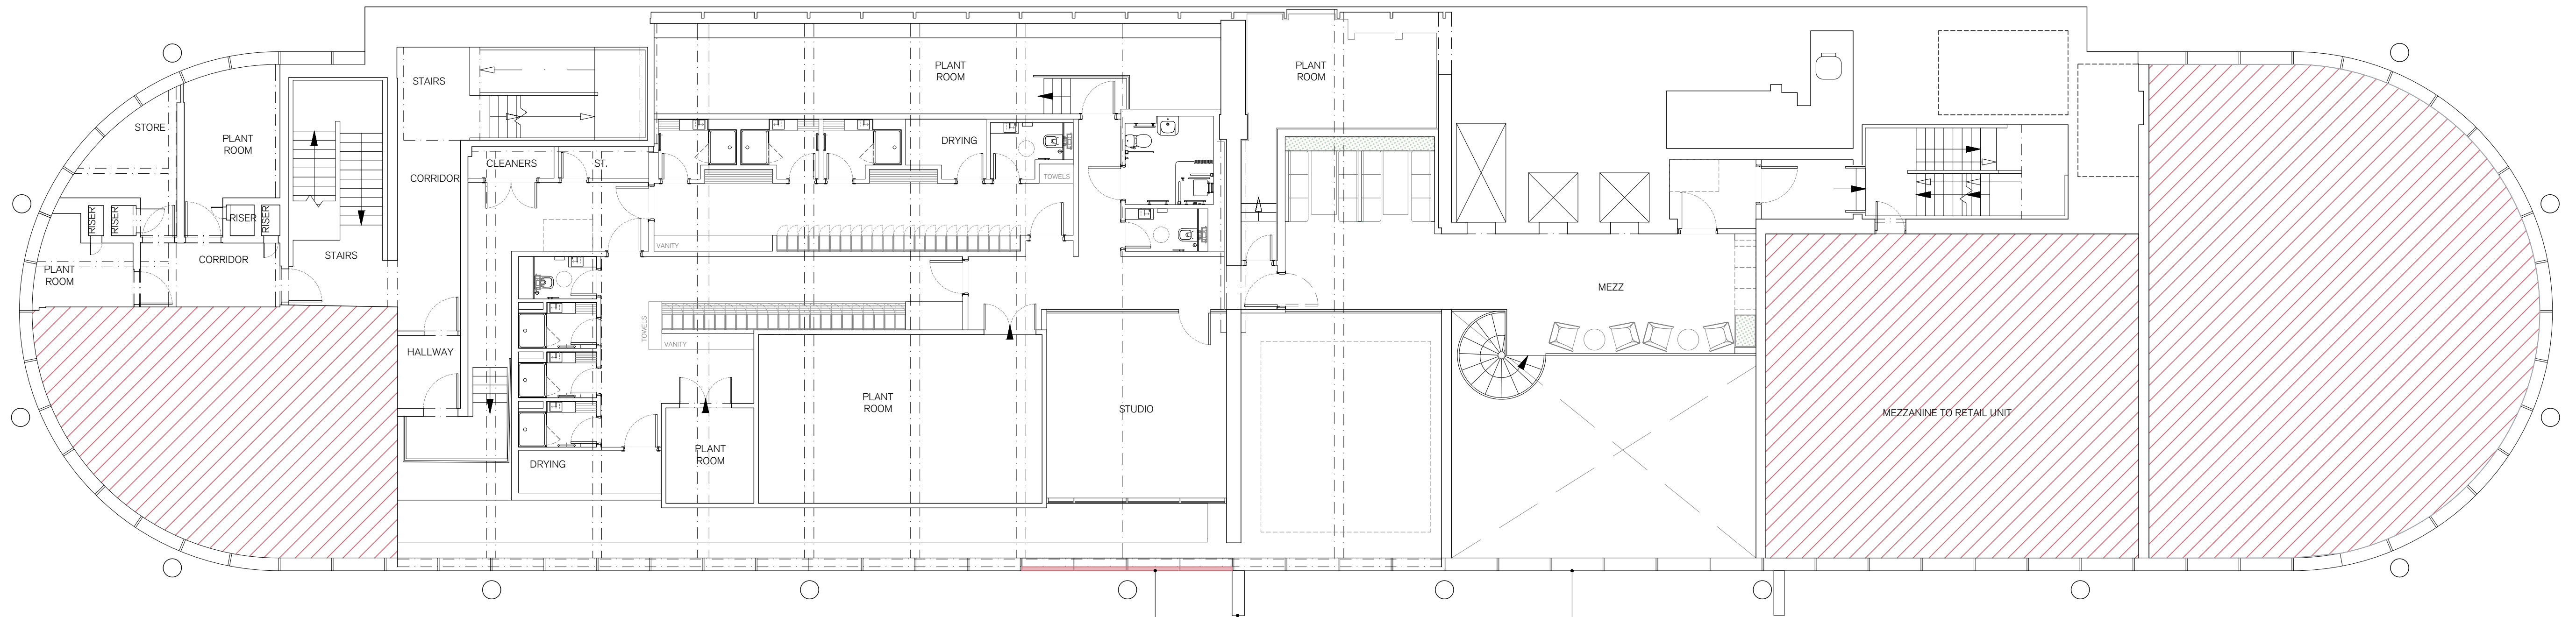

PROPOSED MEZZ FLOOR PLAN
1:100

- New louvre above canopy goal post for AOV smoke vent solution to provide fresh air ventilation in reception
- External blackened metal canopy with recessed LED lighting in reveal
- Existing louvres removed to provide view out from the gym

 

SPRATLEY & PARTNERS
7 CENTENARY BUSINESS PARK, STATION ROAD, HENLEY-ON-THAMES, OXFORDSHIRE RG9 1DS. 01491 411277
ISSUED ONLY FOR THE PURPOSE INDICATED. THIS DRAWING TO BE READ IN CONJUNCTION WITH ALL CONSULTANTS
INFORMATION. ALL DIMENSIONS TO BE CHECKED ON SITE. DO NOT SCALE. THIS DRAWING IS COPYRIGHT.


REV.	ISSUED	DESCRIPTION	DRAWN	CHECKED
-	-	-	-	-
-	-	-	-	-
-	-	-	-	-

PROJECT	4 HARDMAN SQUARE MANCHESTER
DESCRIPTION	PROPOSED MEZZ FLOOR GA PLAN
CLIENT	ORCHARD STREET INVESTMENT MANAGEMENT


DATE	SEPT '22
SCALE AT A1	1:100
STATUS	PLANNING
DRAWN	LHB
CHECKED	DRC

JOB NO	19.803
DRAWING NO	PL1311
REV	/

S
& P

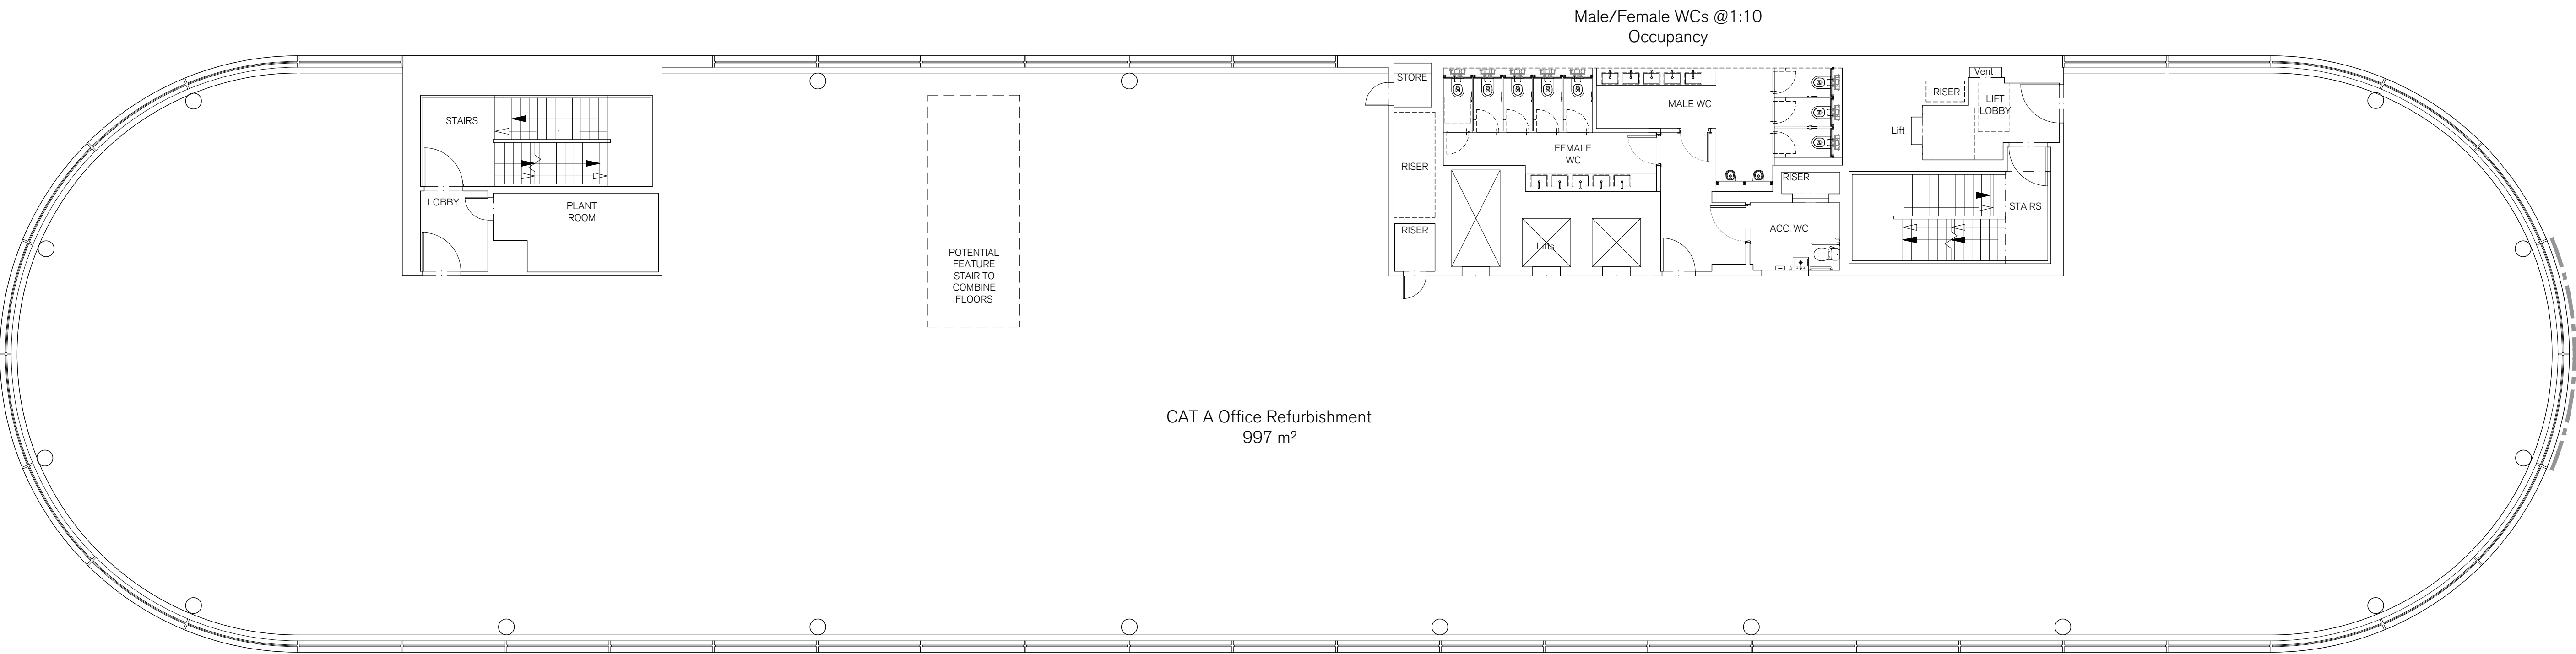

1 PROPOSED TYPICAL UPPER FLOOR PLAN
1:100

 

SPRATLEY & PARTNERS
7 CENTENARY BUSINESS PARK, STATION ROAD, HENLEY-ON-THAMES, OXFORDSHIRE RG9 1DS. 01491 411277
ISSUED ONLY FOR THE PURPOSE INDICATED. THIS DRAWING TO BE READ IN CONJUNCTION WITH ALL CONSULTANTS
INFORMATION. ALL DIMENSIONS TO BE CHECKED ON SITE. DO NOT SCALE. THIS DRAWING IS COPYRIGHT.


REV.	ISSUED	DESCRIPTION	DRAWN	CHECKED
-	-	-	-	-
-	-	-	-	-
-	-	-	-	-

PROJECT	4 HARDMAN SQUARE MANCHESTER
DESCRIPTION	PROPOSED SECOND FLOOR GA PLAN
CLIENT	ORCHARD STREET INVESTMENT MANAGEMENT


DATE	SEPT '22
SCALE AT A1	1:100
STATUS	PLANNING
DRAWN	LHB
CHECKED	DRC

JOB NO	19.803
DRAWING NO	PL.1323
REV	/

S
& P

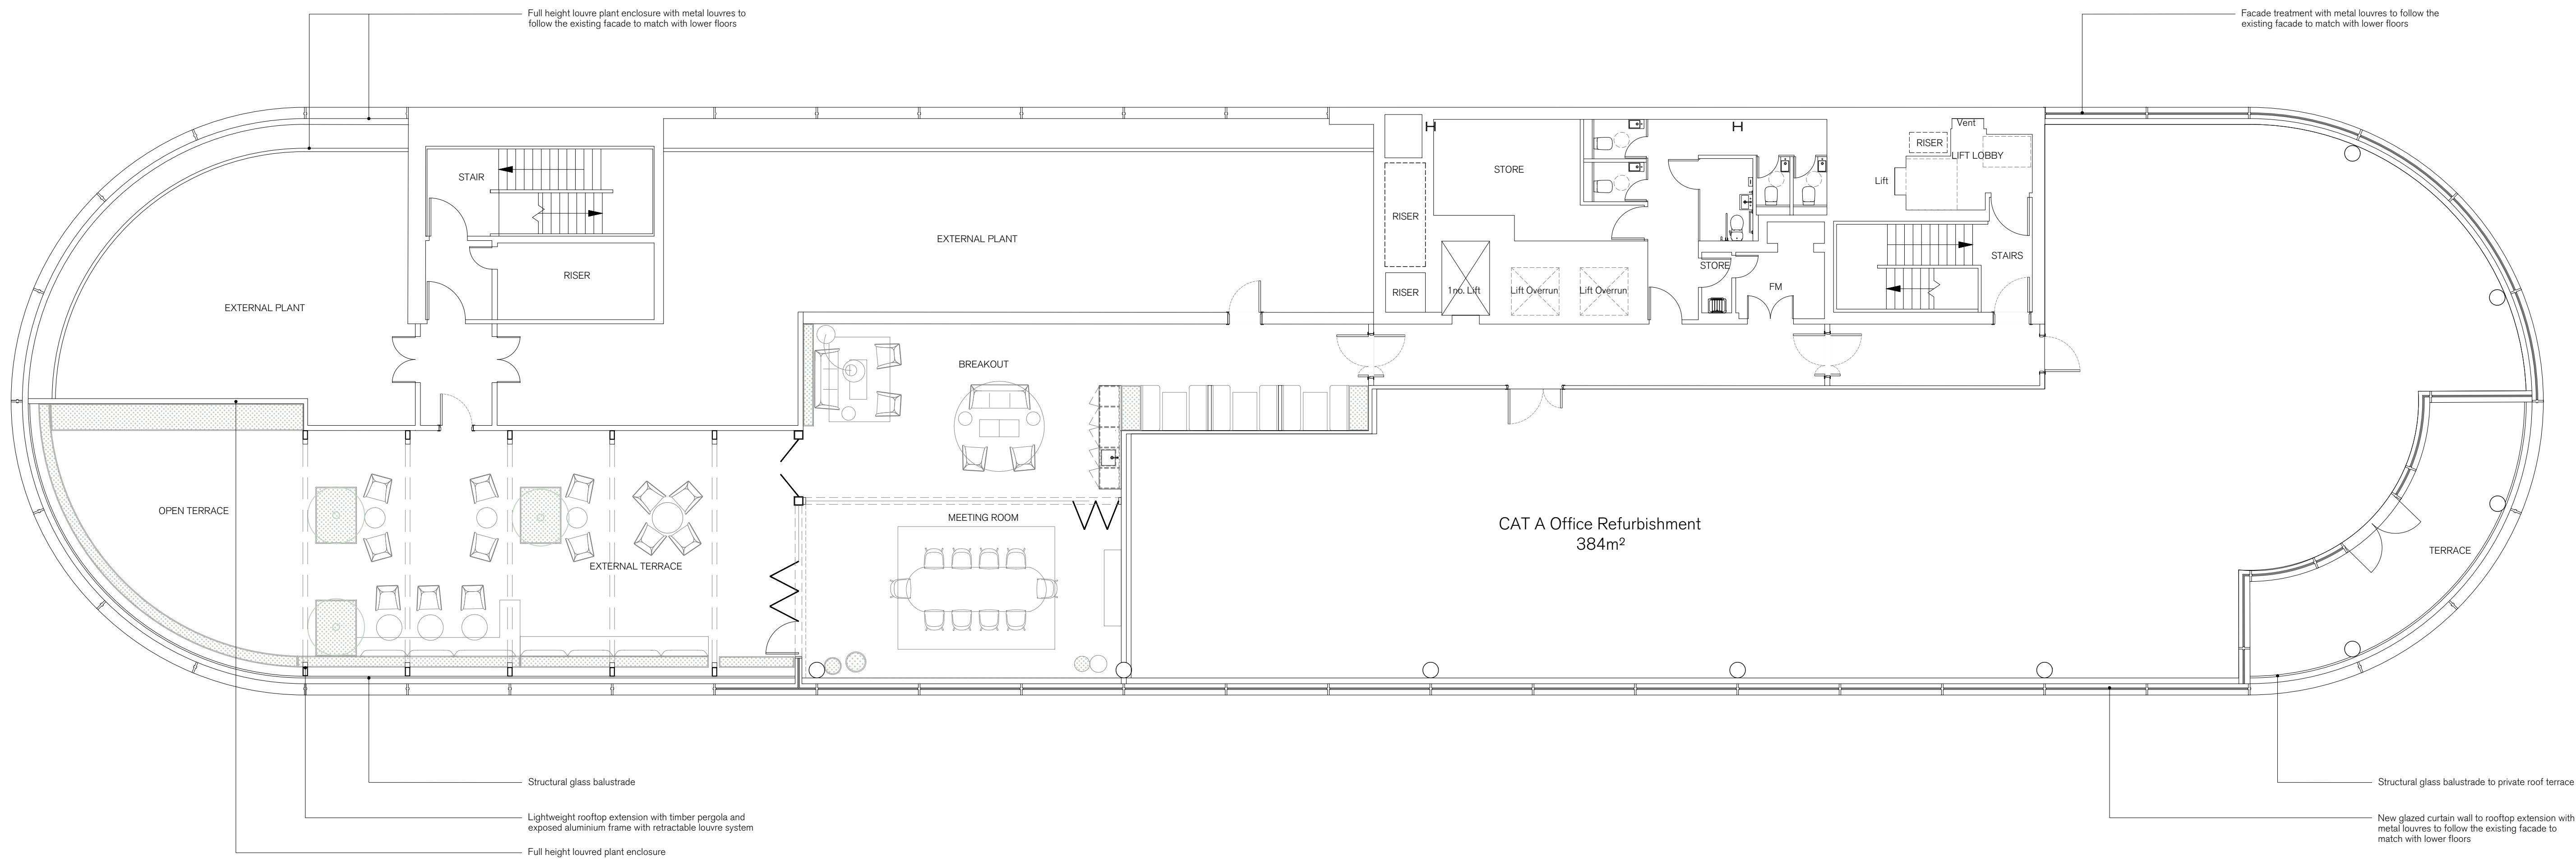

PROPOSED SIXTH FLOOR PLAN
1:100

 

SPRATLEY & PARTNERS
7 CENTENARY BUSINESS PARK, STATION ROAD, HENLEY-ON-THAMES, OXFORDSHIRE RG9 1DS. 01491 411277
ISSUED ONLY FOR THE PURPOSE INDICATED. THIS DRAWING TO BE READ IN CONJUNCTION WITH ALL CONSULTANTS
INFORMATION. ALL DIMENSIONS TO BE CHECKED ON SITE. DO NOT SCALE. THIS DRAWING IS COPYRIGHT.


REV.	ISSUED	DESCRIPTION	DRAWN	CHECKED
-	-	-	-	-
-	-	-	-	-
-	-	-	-	-

PROJECT 4 HARDMAN SQUARE MANCHESTER	DESCRIPTION PROPOSED SIXTH FLOOR GA PLAN
CLIENT ORCHARD STREET INVESTMENT MANAGEMENT	


DATE SEPT '22	SCALE AT A1 1:100
STATUS PLANNING	
DRAWN LHB	CHECKED DRC

JOB NO 19.803
DRAWING NO PL1313
REV /

S
& P

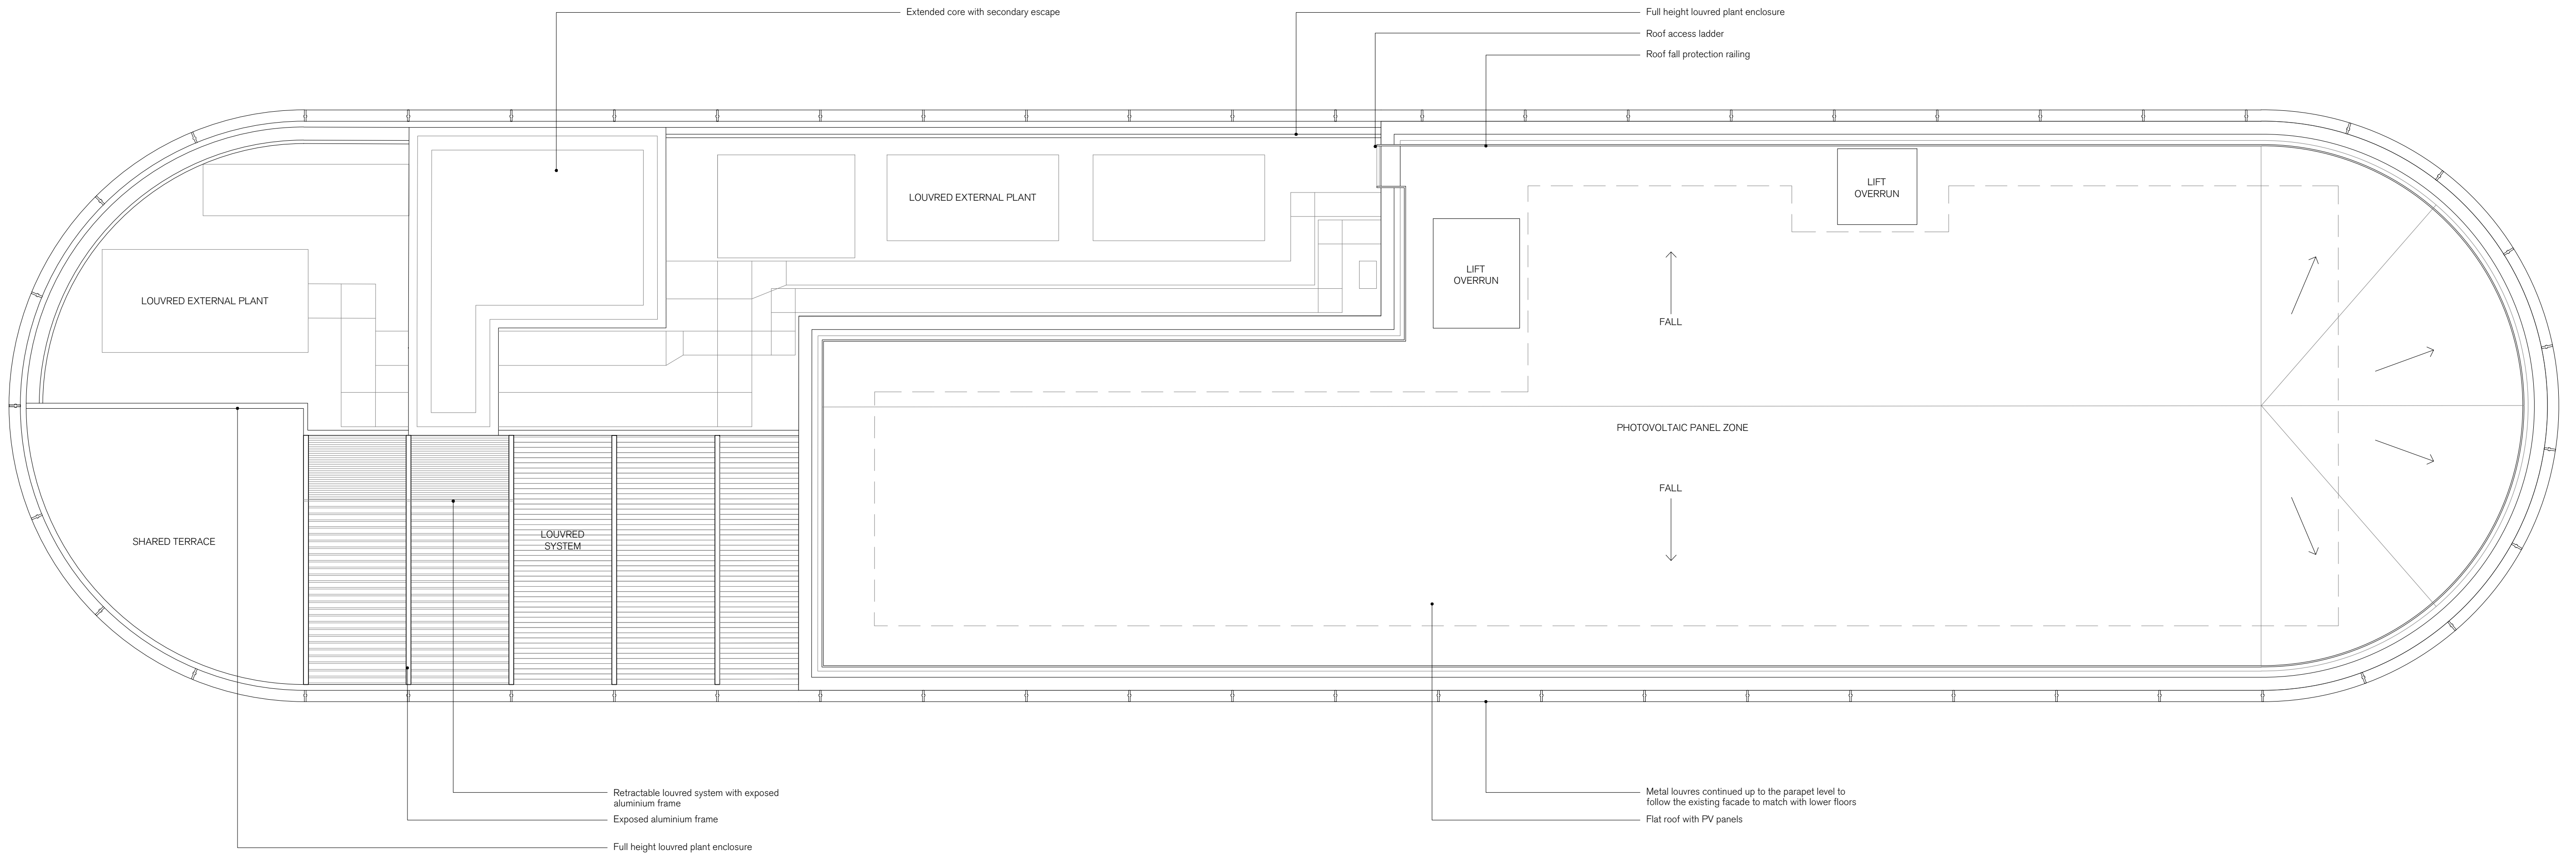

1 PROPOSED ROOF PLAN
1:100

 

SPRATLEY & PARTNERS
7 CENTENARY BUSINESS PARK, STATION ROAD, HENLEY-ON-THAMES, OXFORDSHIRE RG9 1DS. 01491 411277
ISSUED ONLY FOR THE PURPOSE INDICATED. THIS DRAWING TO BE READ IN CONJUNCTION WITH ALL CONSULTANTS
INFORMATION. ALL DIMENSIONS TO BE CHECKED ON SITE. THIS DRAWING IS COPYRIGHT.


REV.	ISSUED	DESCRIPTION	DRAWN	CHECKED
-	-	-	-	-
-	-	-	-	-
-	-	-	-	-

PROJECT HARDMAN SQUARE MANCHESTER	DESCRIPTION EXISTING ROOF PLAN
CLIENT ORCHARD STREET INVESTMENT MANAGEMENT	

DATE SEPT '22	SCALE AT A1 1:100
STATUS PLANNING	
DRAWN LHB	CHECKED DRC

JOB NO 19.803
DRAWING NO PL1314
REV -

S
& P

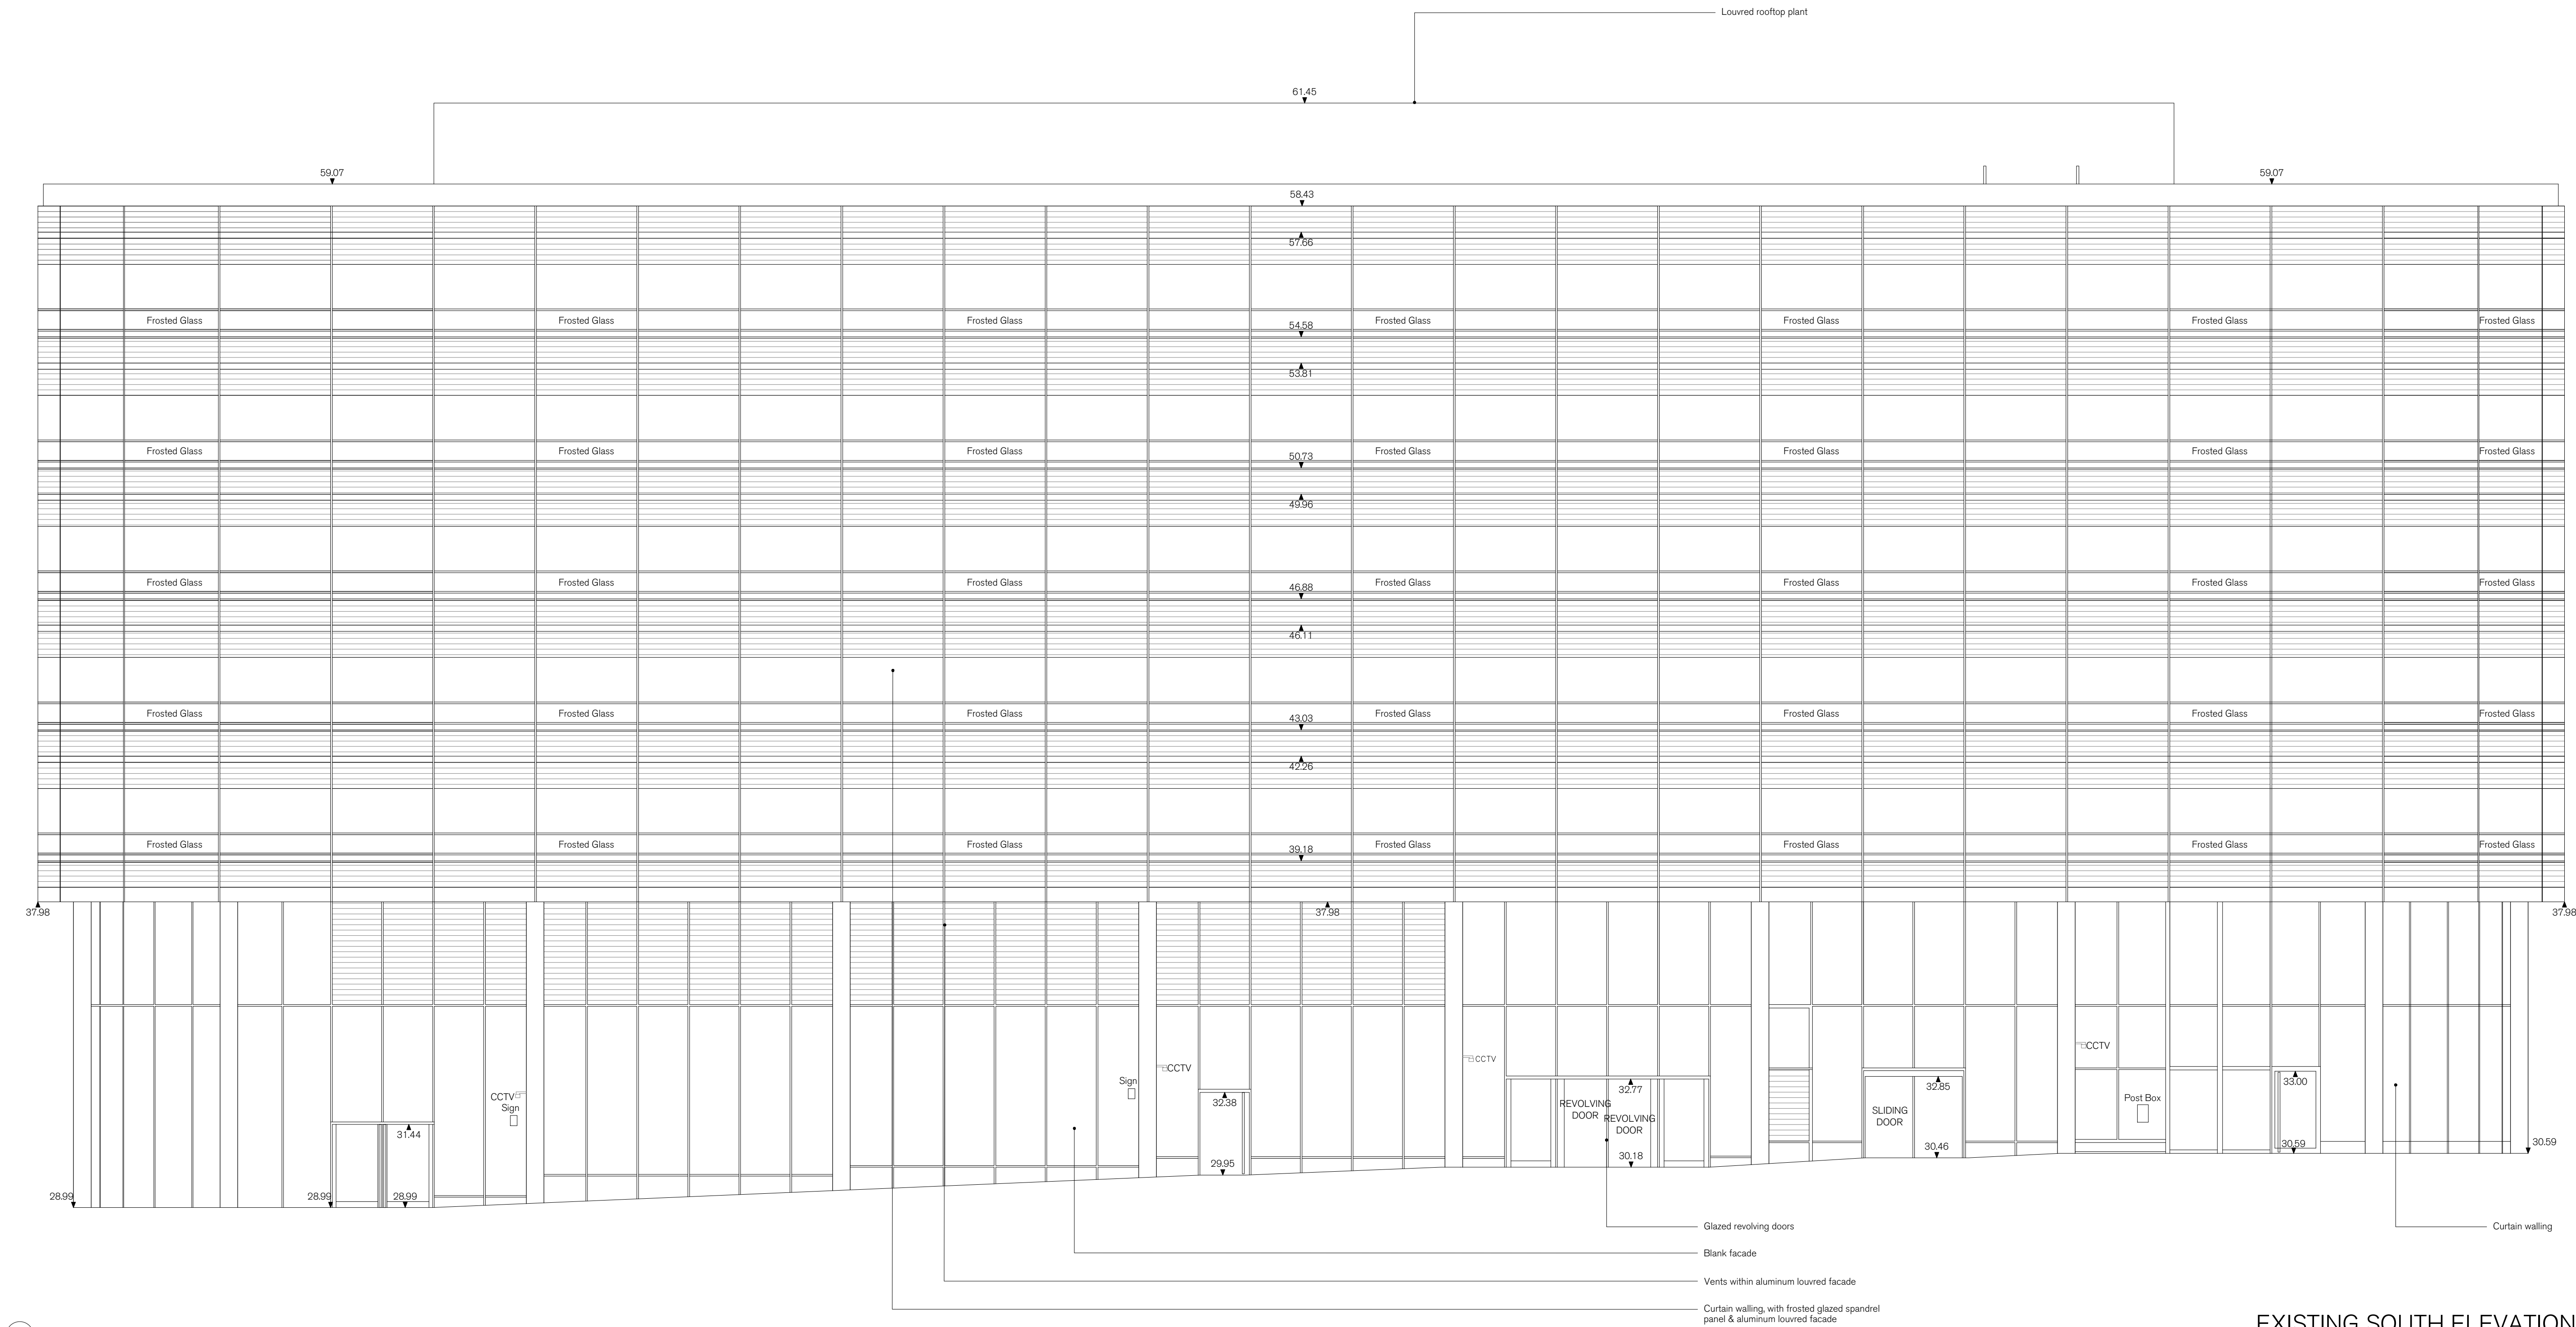

EXISTING SOUTH ELEVATION
1:100



SPRATLEY & PARTNERS
7 CENTENARY BUSINESS PARK, STATION ROAD, HENLEY-ON-THAMES, OXFORDSHIRE RG9 1DS. 01491 411277
ISSUED ONLY FOR THE PURPOSE INDICATED. THIS DRAWING TO BE READ IN CONJUNCTION WITH ALL CONSULTANTS
INFORMATION. ALL DIMENSIONS TO BE CHECKED ON SITE. DO NOT SCALE. THIS DRAWING IS COPYRIGHT.


REV.	ISSUED	DESCRIPTION	DRAWN	CHECKED
-	-	-	-	-
-	-	-	-	-
-	-	-	-	-

PROJECT	HARDMAN SQUARE MANCHESTER
CLIENT	ORCHARD STREET MANAGEMENT

DESCRIPTION	EXISTING ELEVATION SOUTH
DATE	SEPT '22
STATUS	PLANNING
DRAWN	LHB
CHECKED	DRC

SCALE AT A1	1:100
JOB NO	19.803
DRAWING NO	PL1500
REV	-

S
& P

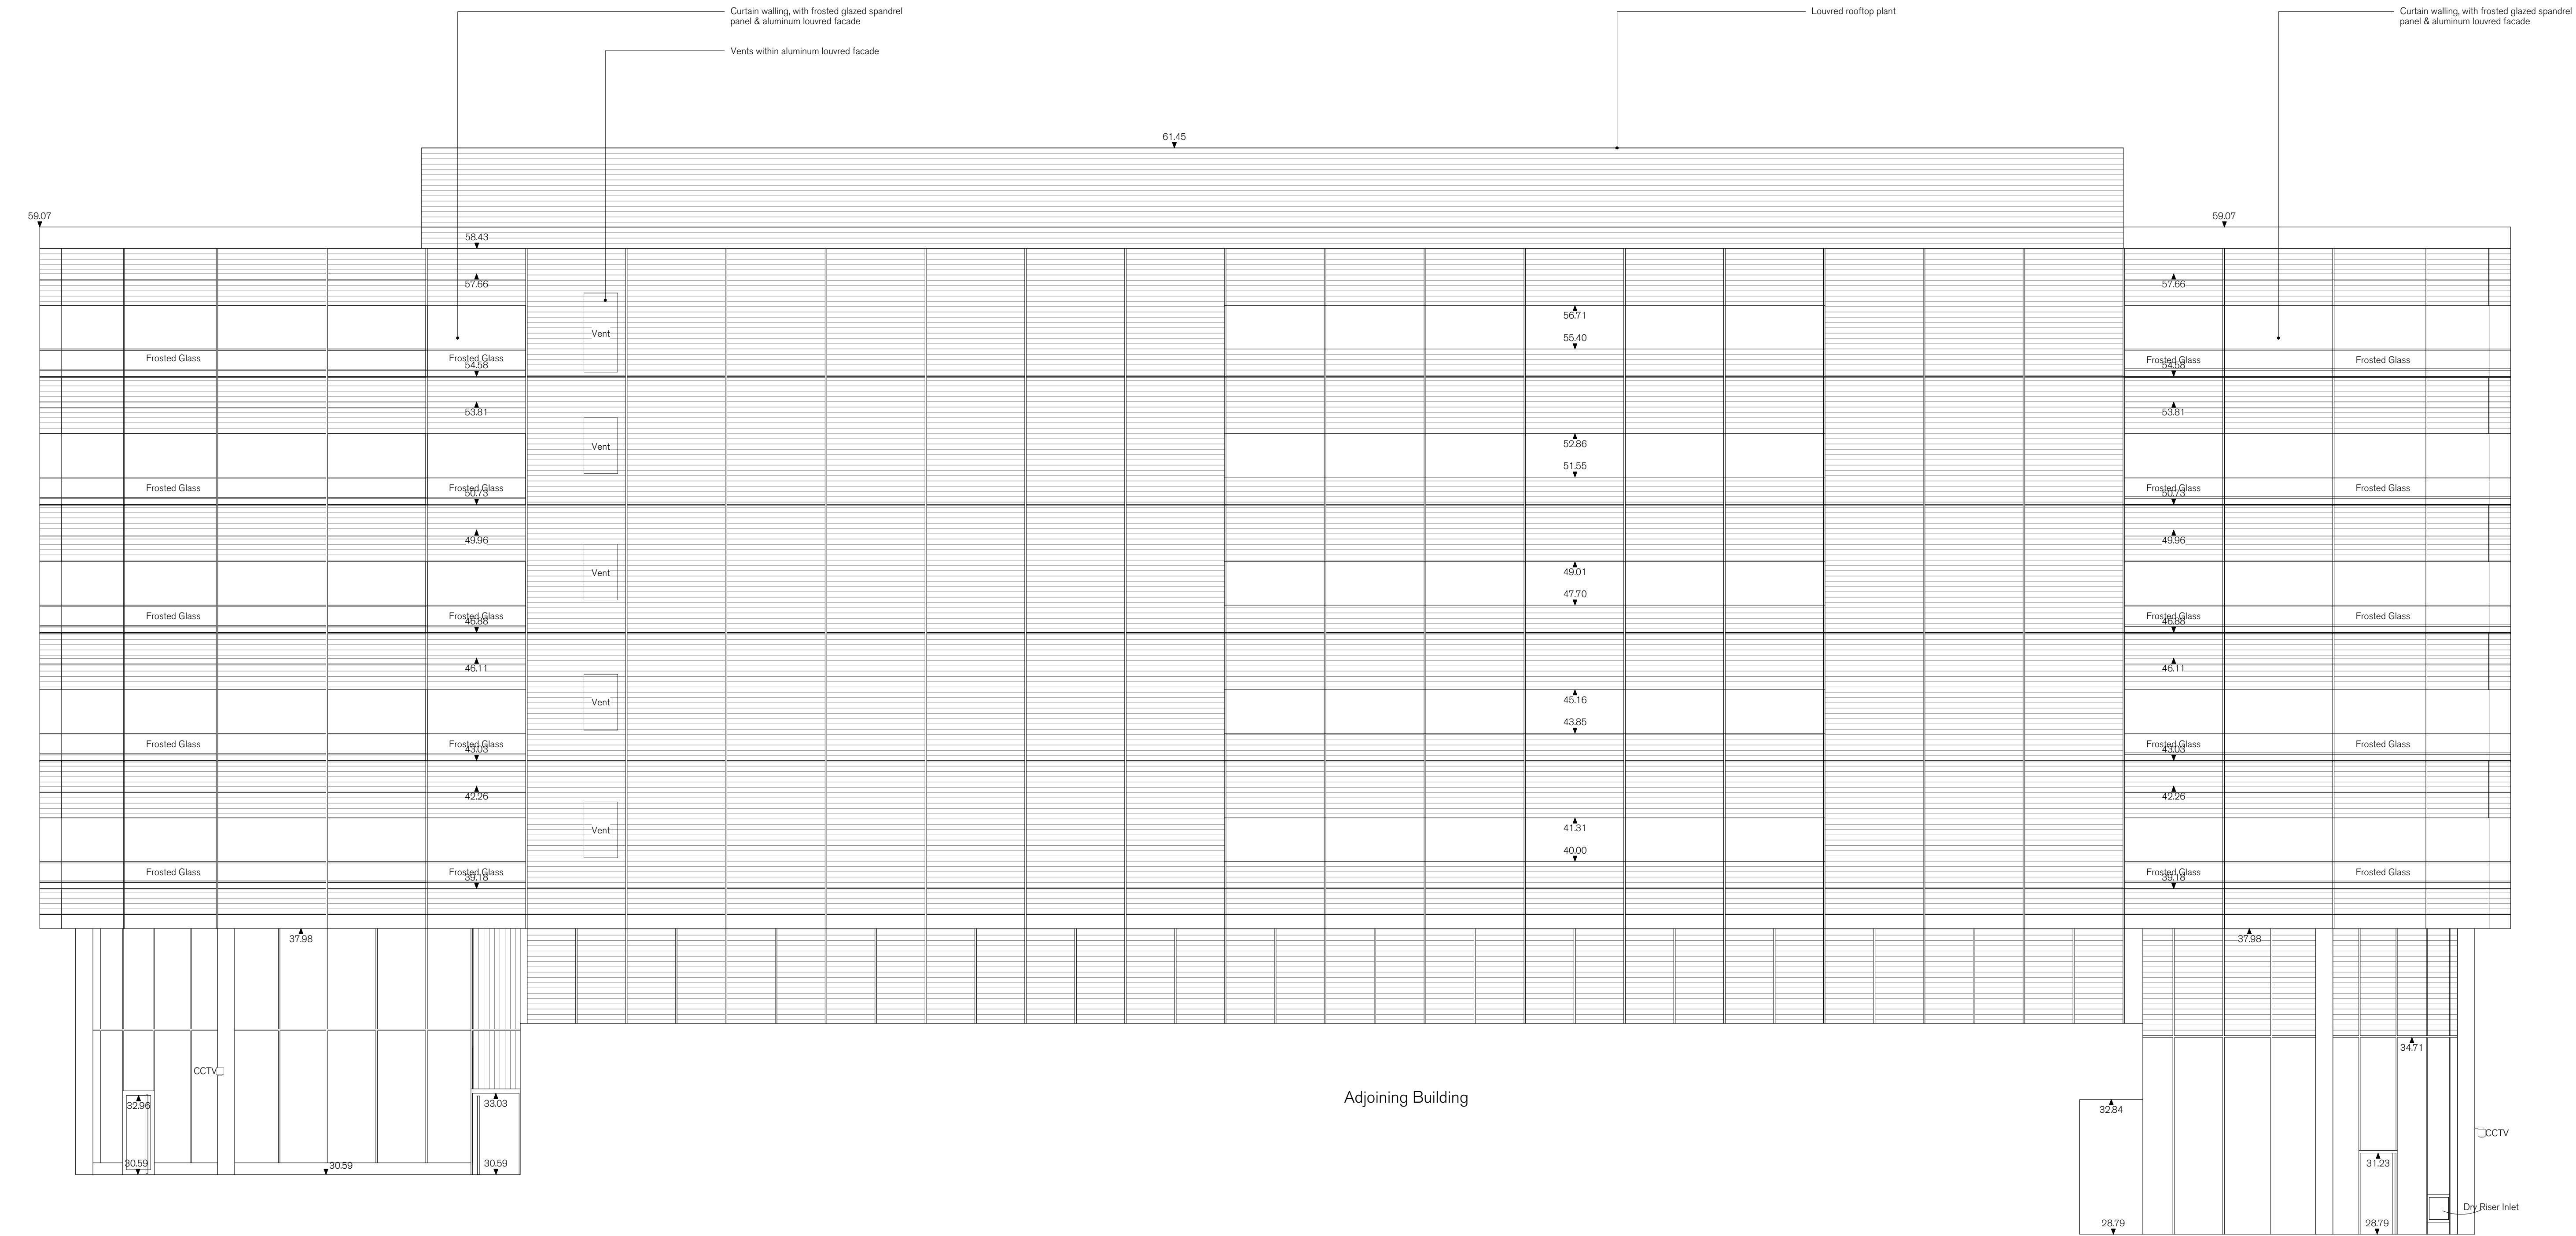

EXISTING NORTH ELEVATION
1:100

1:100
0 1 2 3 4 5 10m

SPRATLEY & PARTNERS
7 CENTENARY BUSINESS PARK, STATION ROAD, HENLEY-ON-THAMES, OXFORDSHIRE RG9 1DS. 01491 411277
ISSUED ONLY FOR THE PURPOSE INDICATED. THIS DRAWING TO BE READ IN CONJUNCTION WITH ALL CONSULTANTS
INFORMATION. ALL DIMENSIONS TO BE CHECKED ON SITE. DO NOT SCALE. THIS DRAWING IS COPYRIGHT.



REV.	ISSUED	DESCRIPTION	DRAWN	CHECKED
-	-	-	-	-
-	-	-	-	-
-	-	-	-	-

PROJECT	HARDMAN SQUARE MANCHESTER
DESCRIPTION	EXISTING ELEVATION NORTH
CLIENT	ORCHARD STREET MANAGEMENT

DATE	SEPT '22
SCALE AT A1	1:100
STATUS	PLANNING
DRAWN	LHB
CHECKED	DRC

JOB NO	19.803
DRAWING NO	PL.1501
REV	-

S
& P

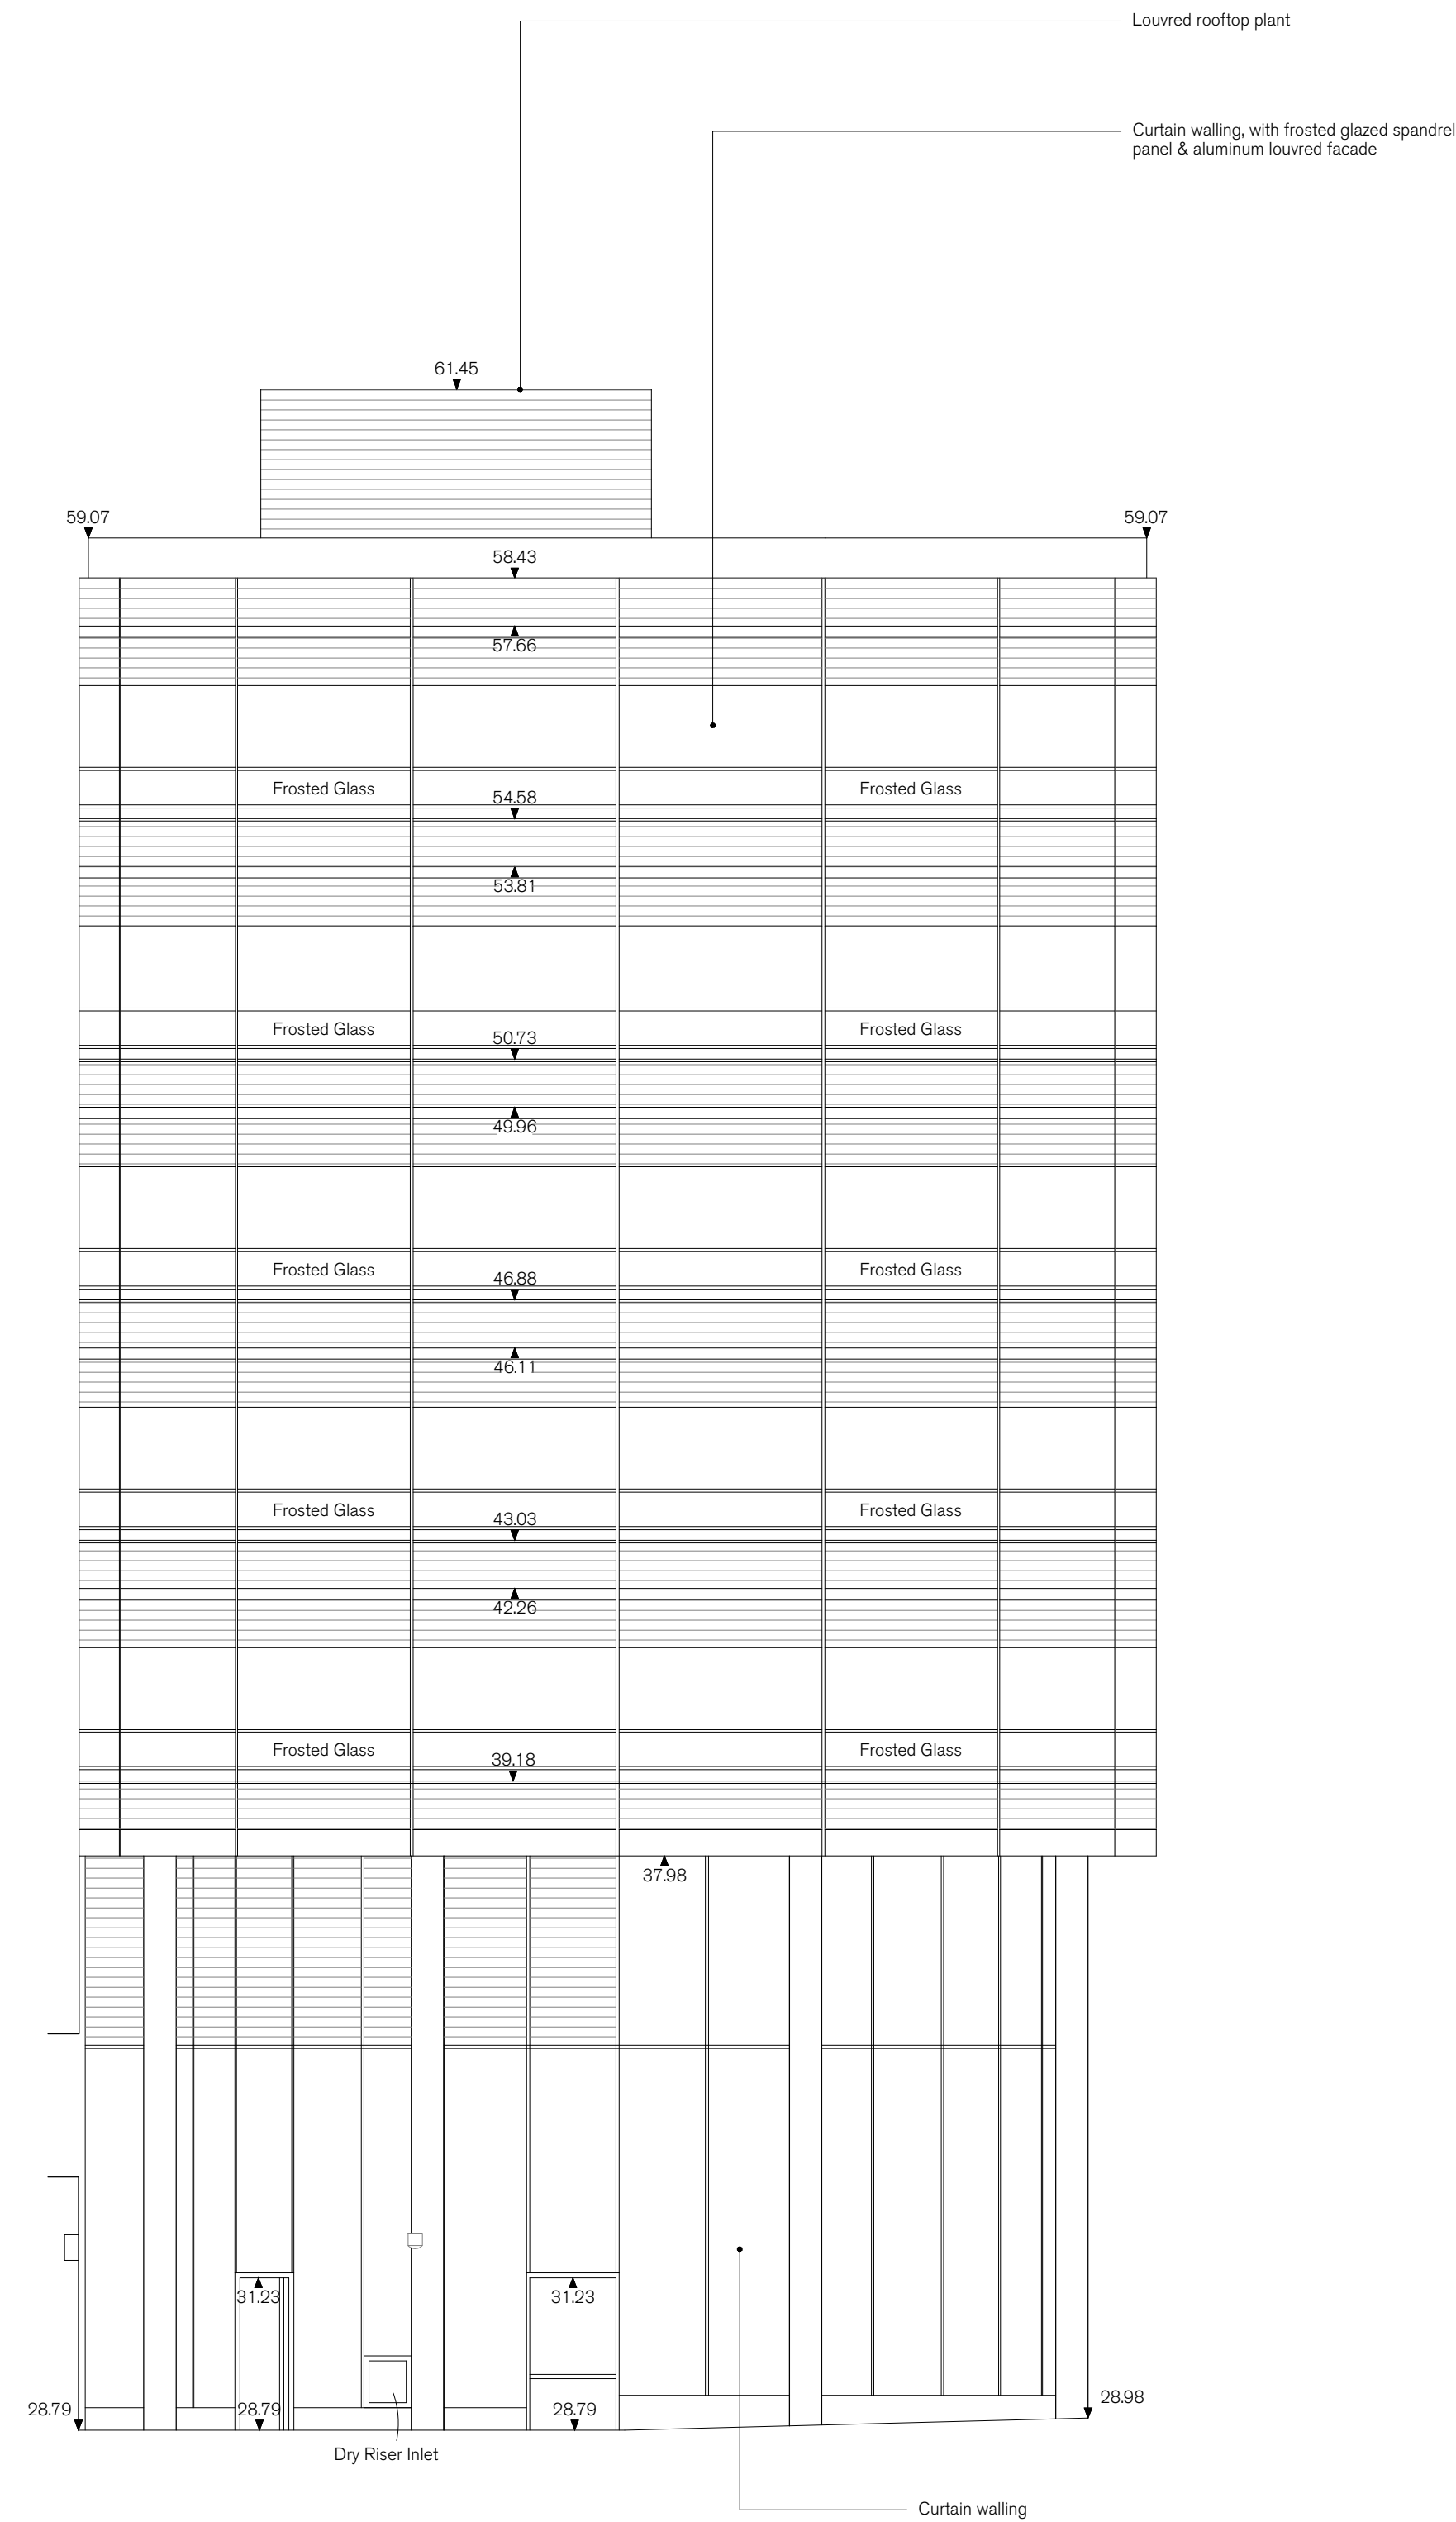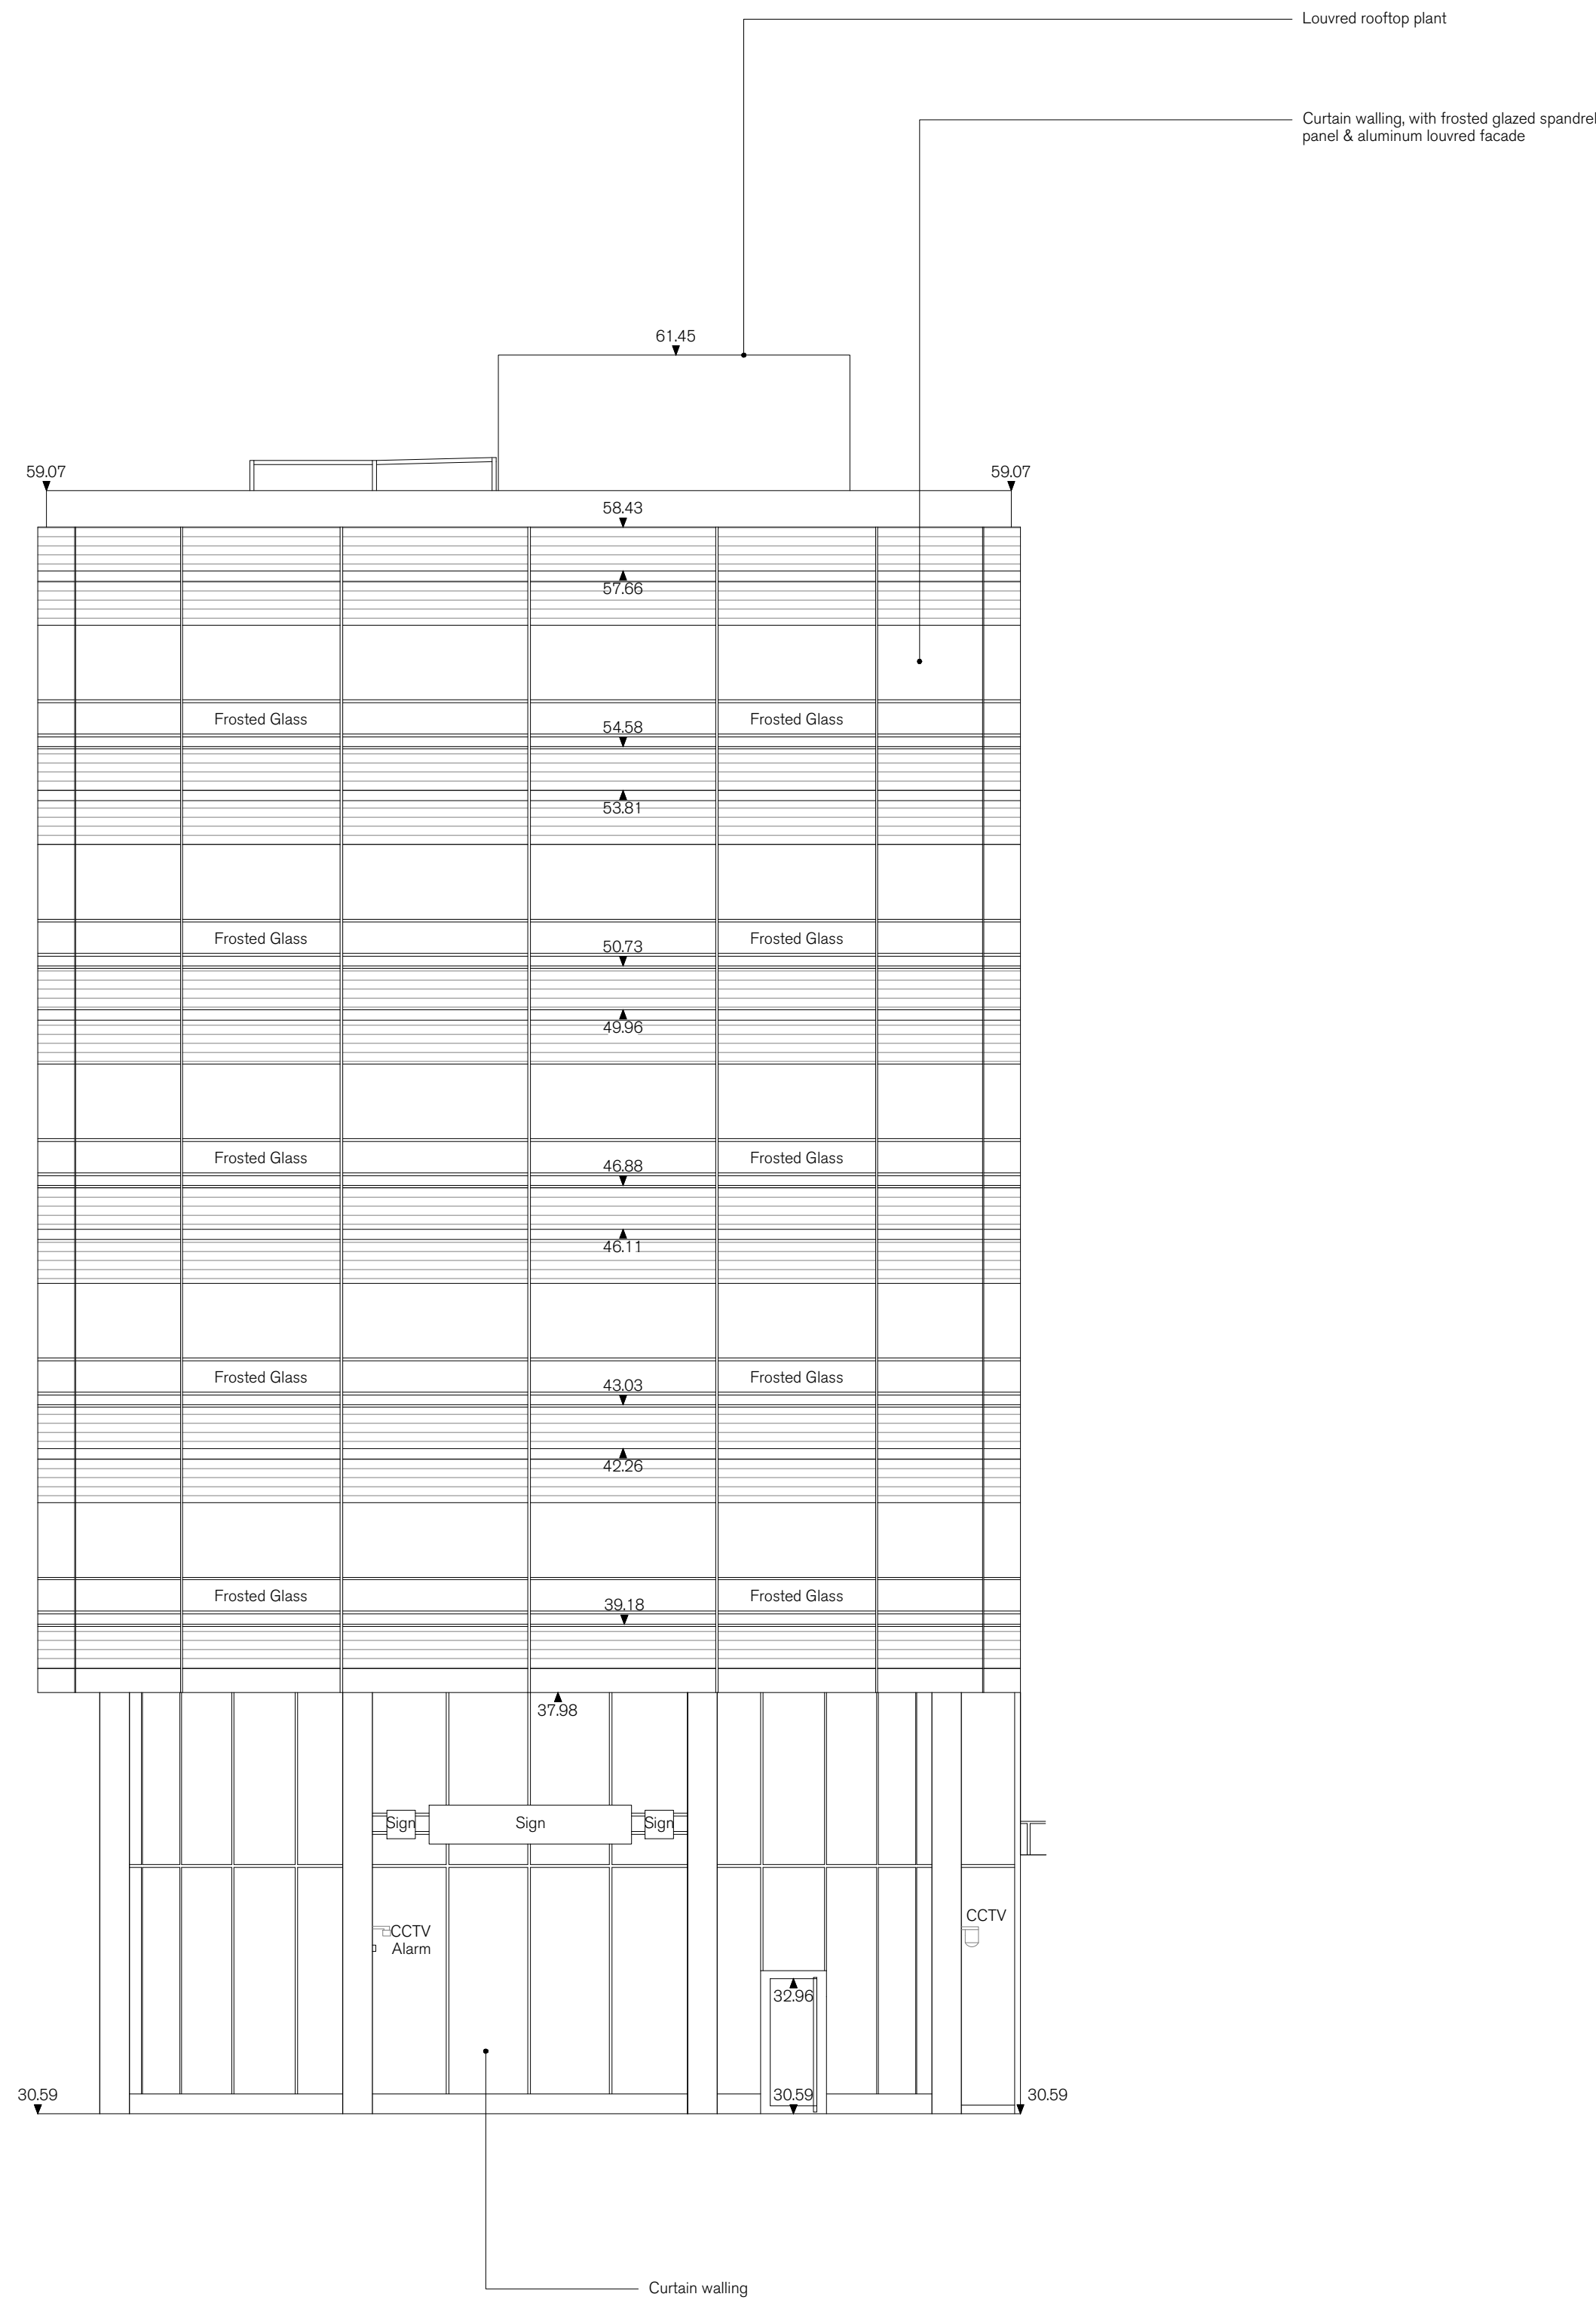

1:100
0 1 2 3 4 5 10m

SPRATLEY & PARTNERS
7 CENTENARY BUSINESS PARK, STATION ROAD, HENLEY-ON-THAMES, OXFORDSHIRE RG9 1DS. 01491 411277
ISSUED ONLY FOR THE PURPOSE INDICATED. THIS DRAWING TO BE READ IN CONJUNCTION WITH ALL CONSULTANTS
INFORMATION. ALL DIMENSIONS TO BE CHECKED ON SITE. DO NOT SCALE. THIS DRAWING IS COPYRIGHT.


REV.	ISSUED	DESCRIPTION	DRAWN	CHECKED
-	-	-	-	-
-	-	-	-	-
-	-	-	-	-

PROJECT	DESCRIPTION
HARDMAN SQUARE MANCHESTER	EXISTING ELEVATIONS EAST & WEST
CLIENT	QUARTZ PROJECT SERVICES LIMITED


DATE	SCALE AT A1
SEPT '22	1:100
STATUS	PLANNING
DRAWN	LHB
CHECKED	DRC

JOB NO	19.803
DRAWING NO	PL1502
REV	-

S
& P

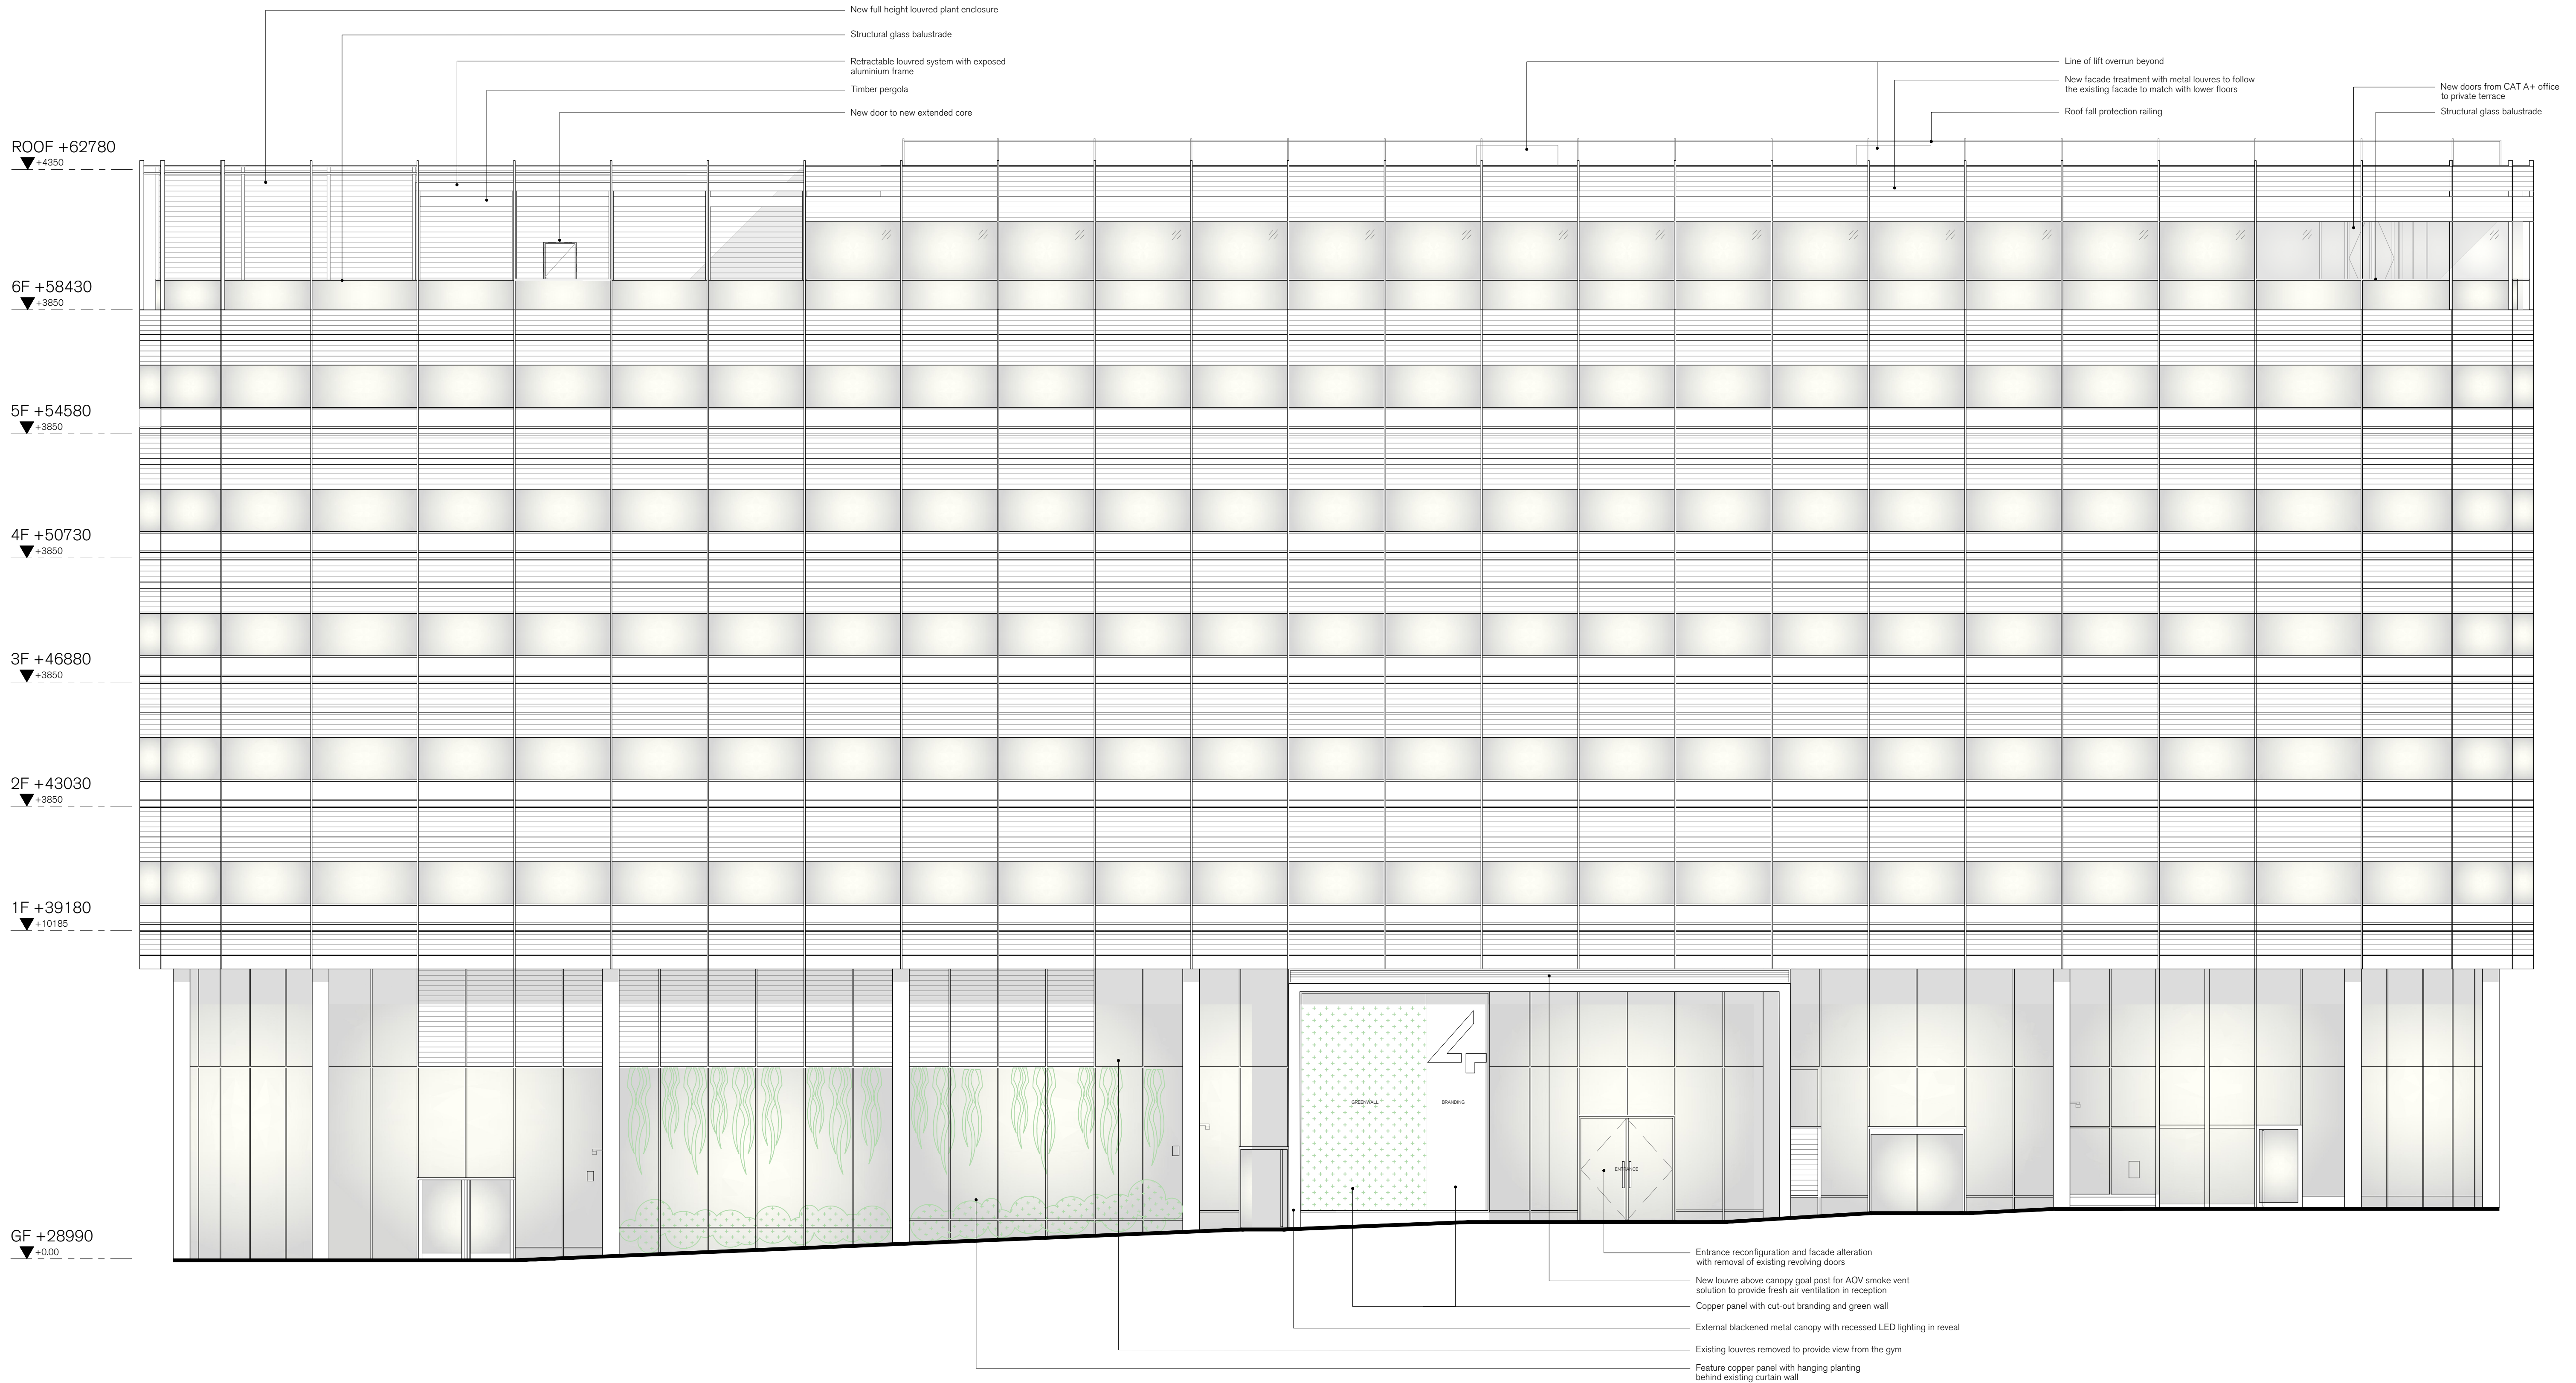

PROPOSED SOUTH ELEVATION
1:100

 


SPRATLEY & PARTNERS
7 CENTENARY BUSINESS PARK, STATION ROAD, HENLEY-ON-THAMES, OXFORDSHIRE RG9 1DS. 01491 411277
ISSUED ONLY FOR THE PURPOSE INDICATED. THIS DRAWING TO BE READ IN CONJUNCTION WITH ALL CONSULTANTS
INFORMATION. ALL DIMENSIONS TO BE CHECKED ON SITE. DO NOT SCALE. THIS DRAWING IS COPYRIGHT.


REV.	ISSUED	DESCRIPTION	DRAWN	CHECKED
-	-	-	-	-
-	-	-	-	-
-	-	-	-	-

PROJECT	HARDMAN SQUARE MANCHESTER
DESCRIPTION	PROPOSED ELEVATION SOUTH
CLIENT	QUARTZ PROJECT SERVICES LIMITED

DATE	SEP '22
SCALE AT A1	1:100
STATUS	PLANNING
DRAWN	YJ
CHECKED	DRC

JOB NO	19.803
DRAWING NO	PL1510
REV	-

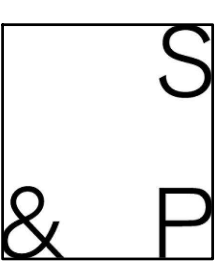

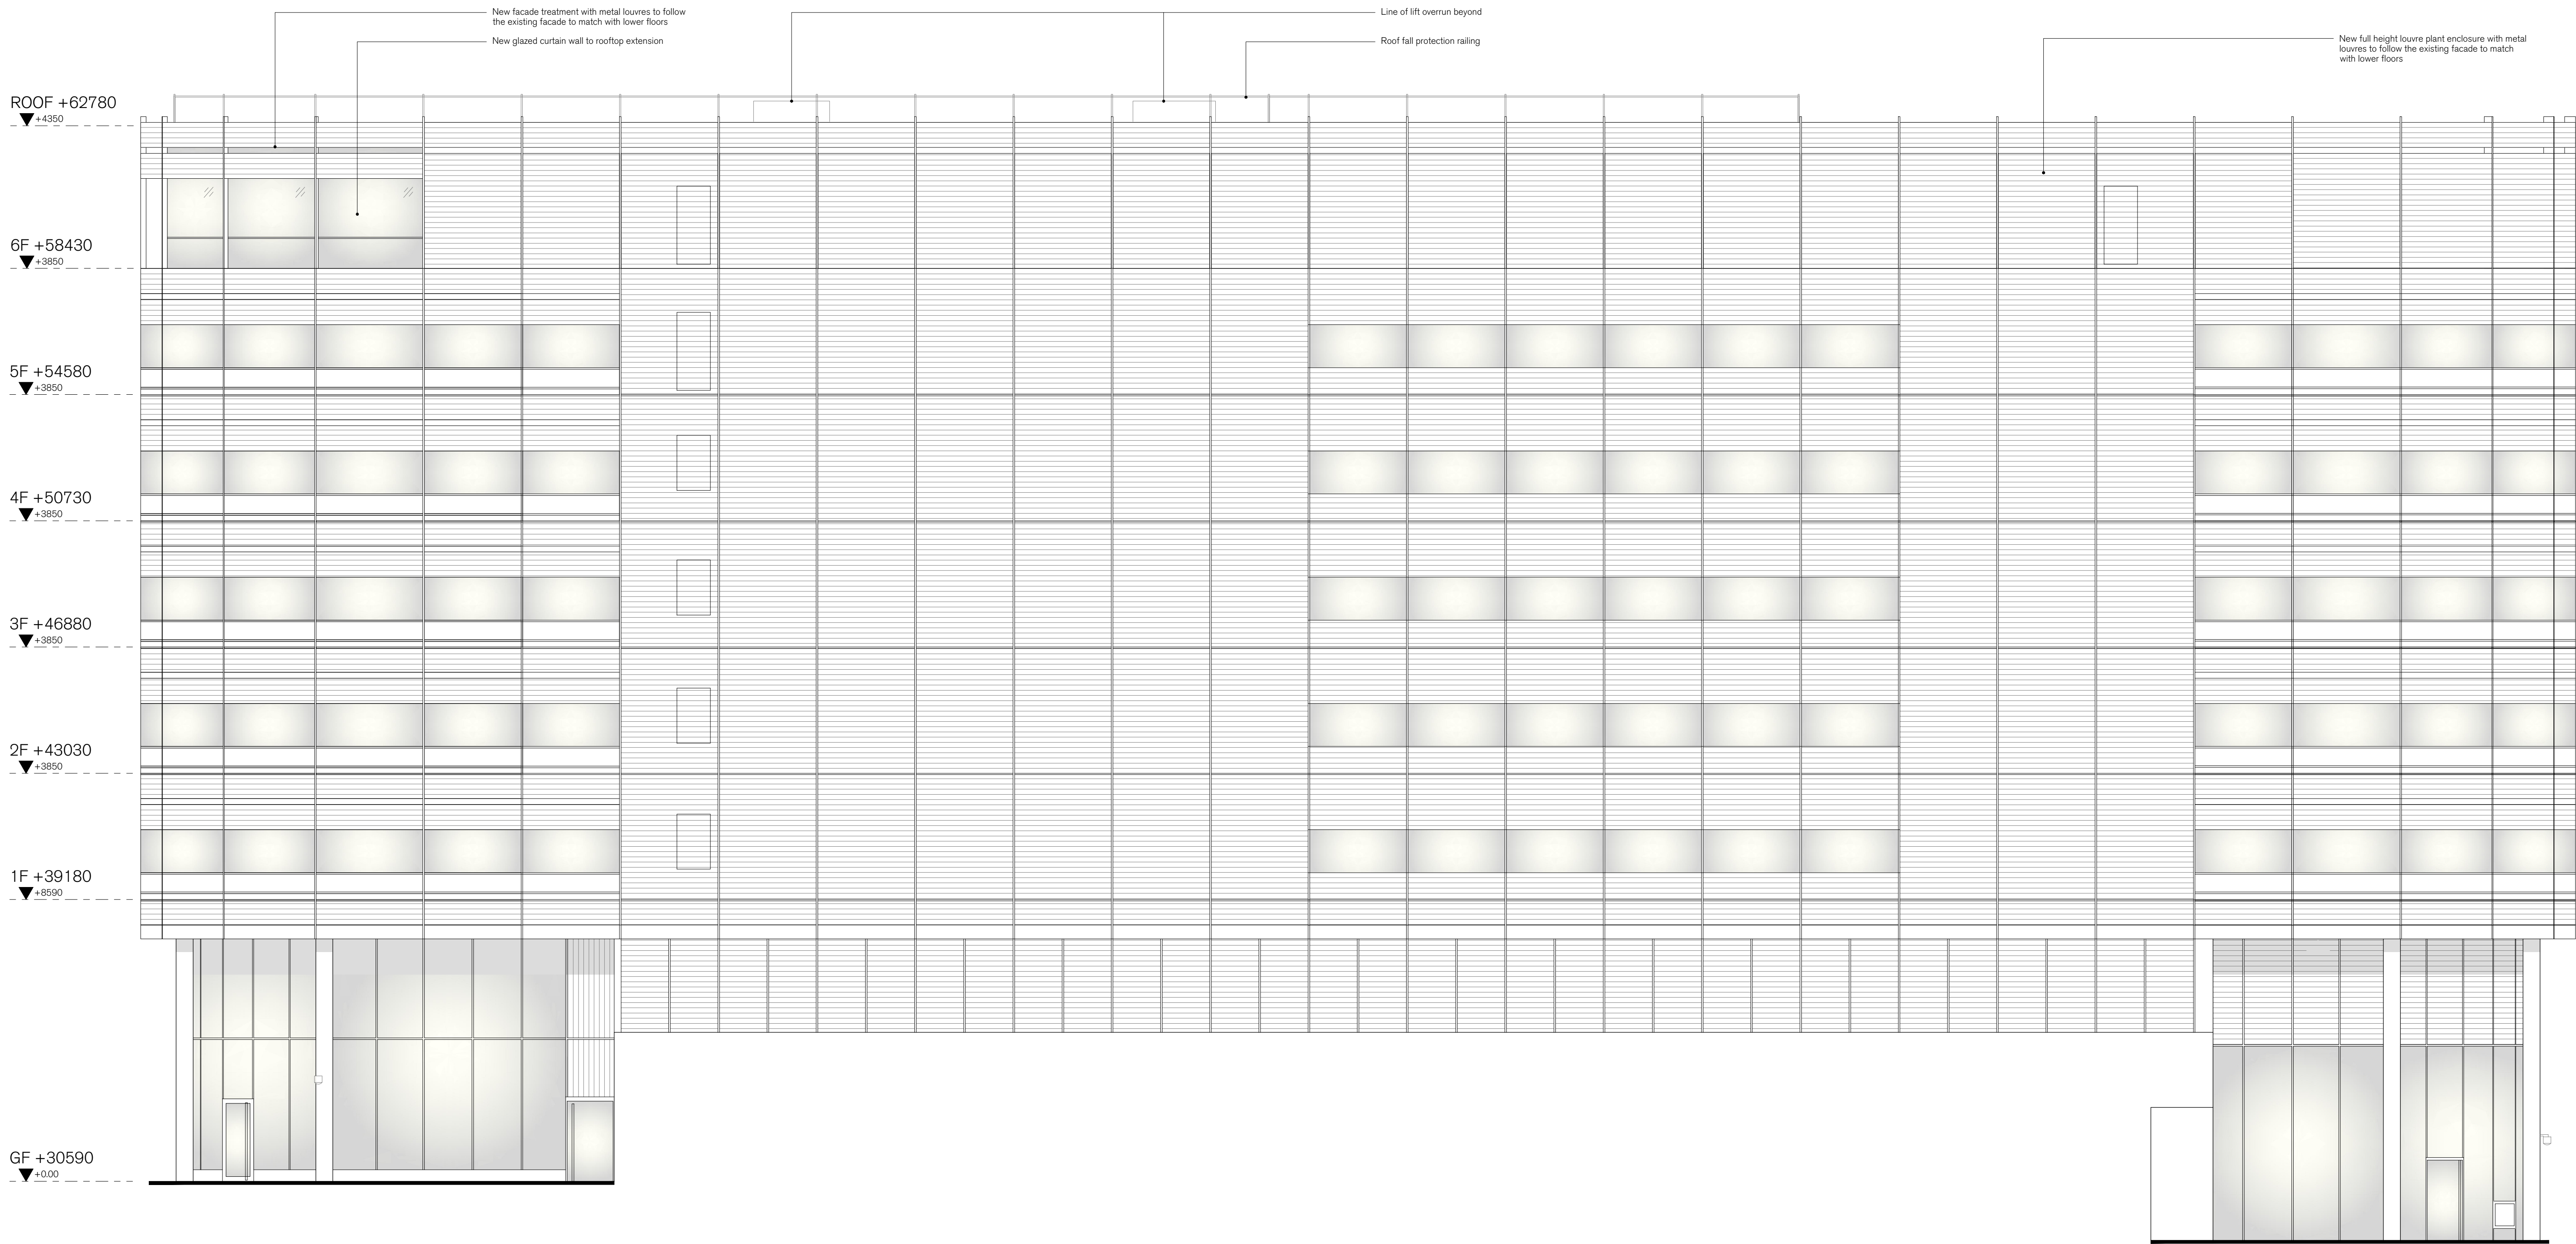

PROPOSED NORTH ELEVATION
1:100

1:100
0 1 2 3 4 5 10m

SPRATLEY & PARTNERS
7 CENTENARY BUSINESS PARK, STATION ROAD, HENLEY-ON-THAMES, OXFORDSHIRE RG9 1DS. 01491 411277
ISSUED ONLY FOR THE PURPOSE INDICATED. THIS DRAWING TO BE READ IN CONJUNCTION WITH ALL CONSULTANTS
INFORMATION. ALL DIMENSIONS TO BE CHECKED ON SITE. DO NOT SCALE. THIS DRAWING IS COPYRIGHT.


REV.	ISSUED	DESCRIPTION	DRAWN	CHECKED
-	-	-	-	-
-	-	-	-	-
-	-	-	-	-

PROJECT HARDMAN SQUARE MANCHESTER	DESCRIPTION PROPOSED ELEVATION NORTH
CLIENT QUARTZ PROJECT SERVICES LIMITED	


DATE SEP '22	SCALE AT A1 1:100
STATUS PLANNING	
DRAWN YJ	CHECKED DRC

JOB NO 19.803
DRAWING NO PL1511
REV -

S
& P

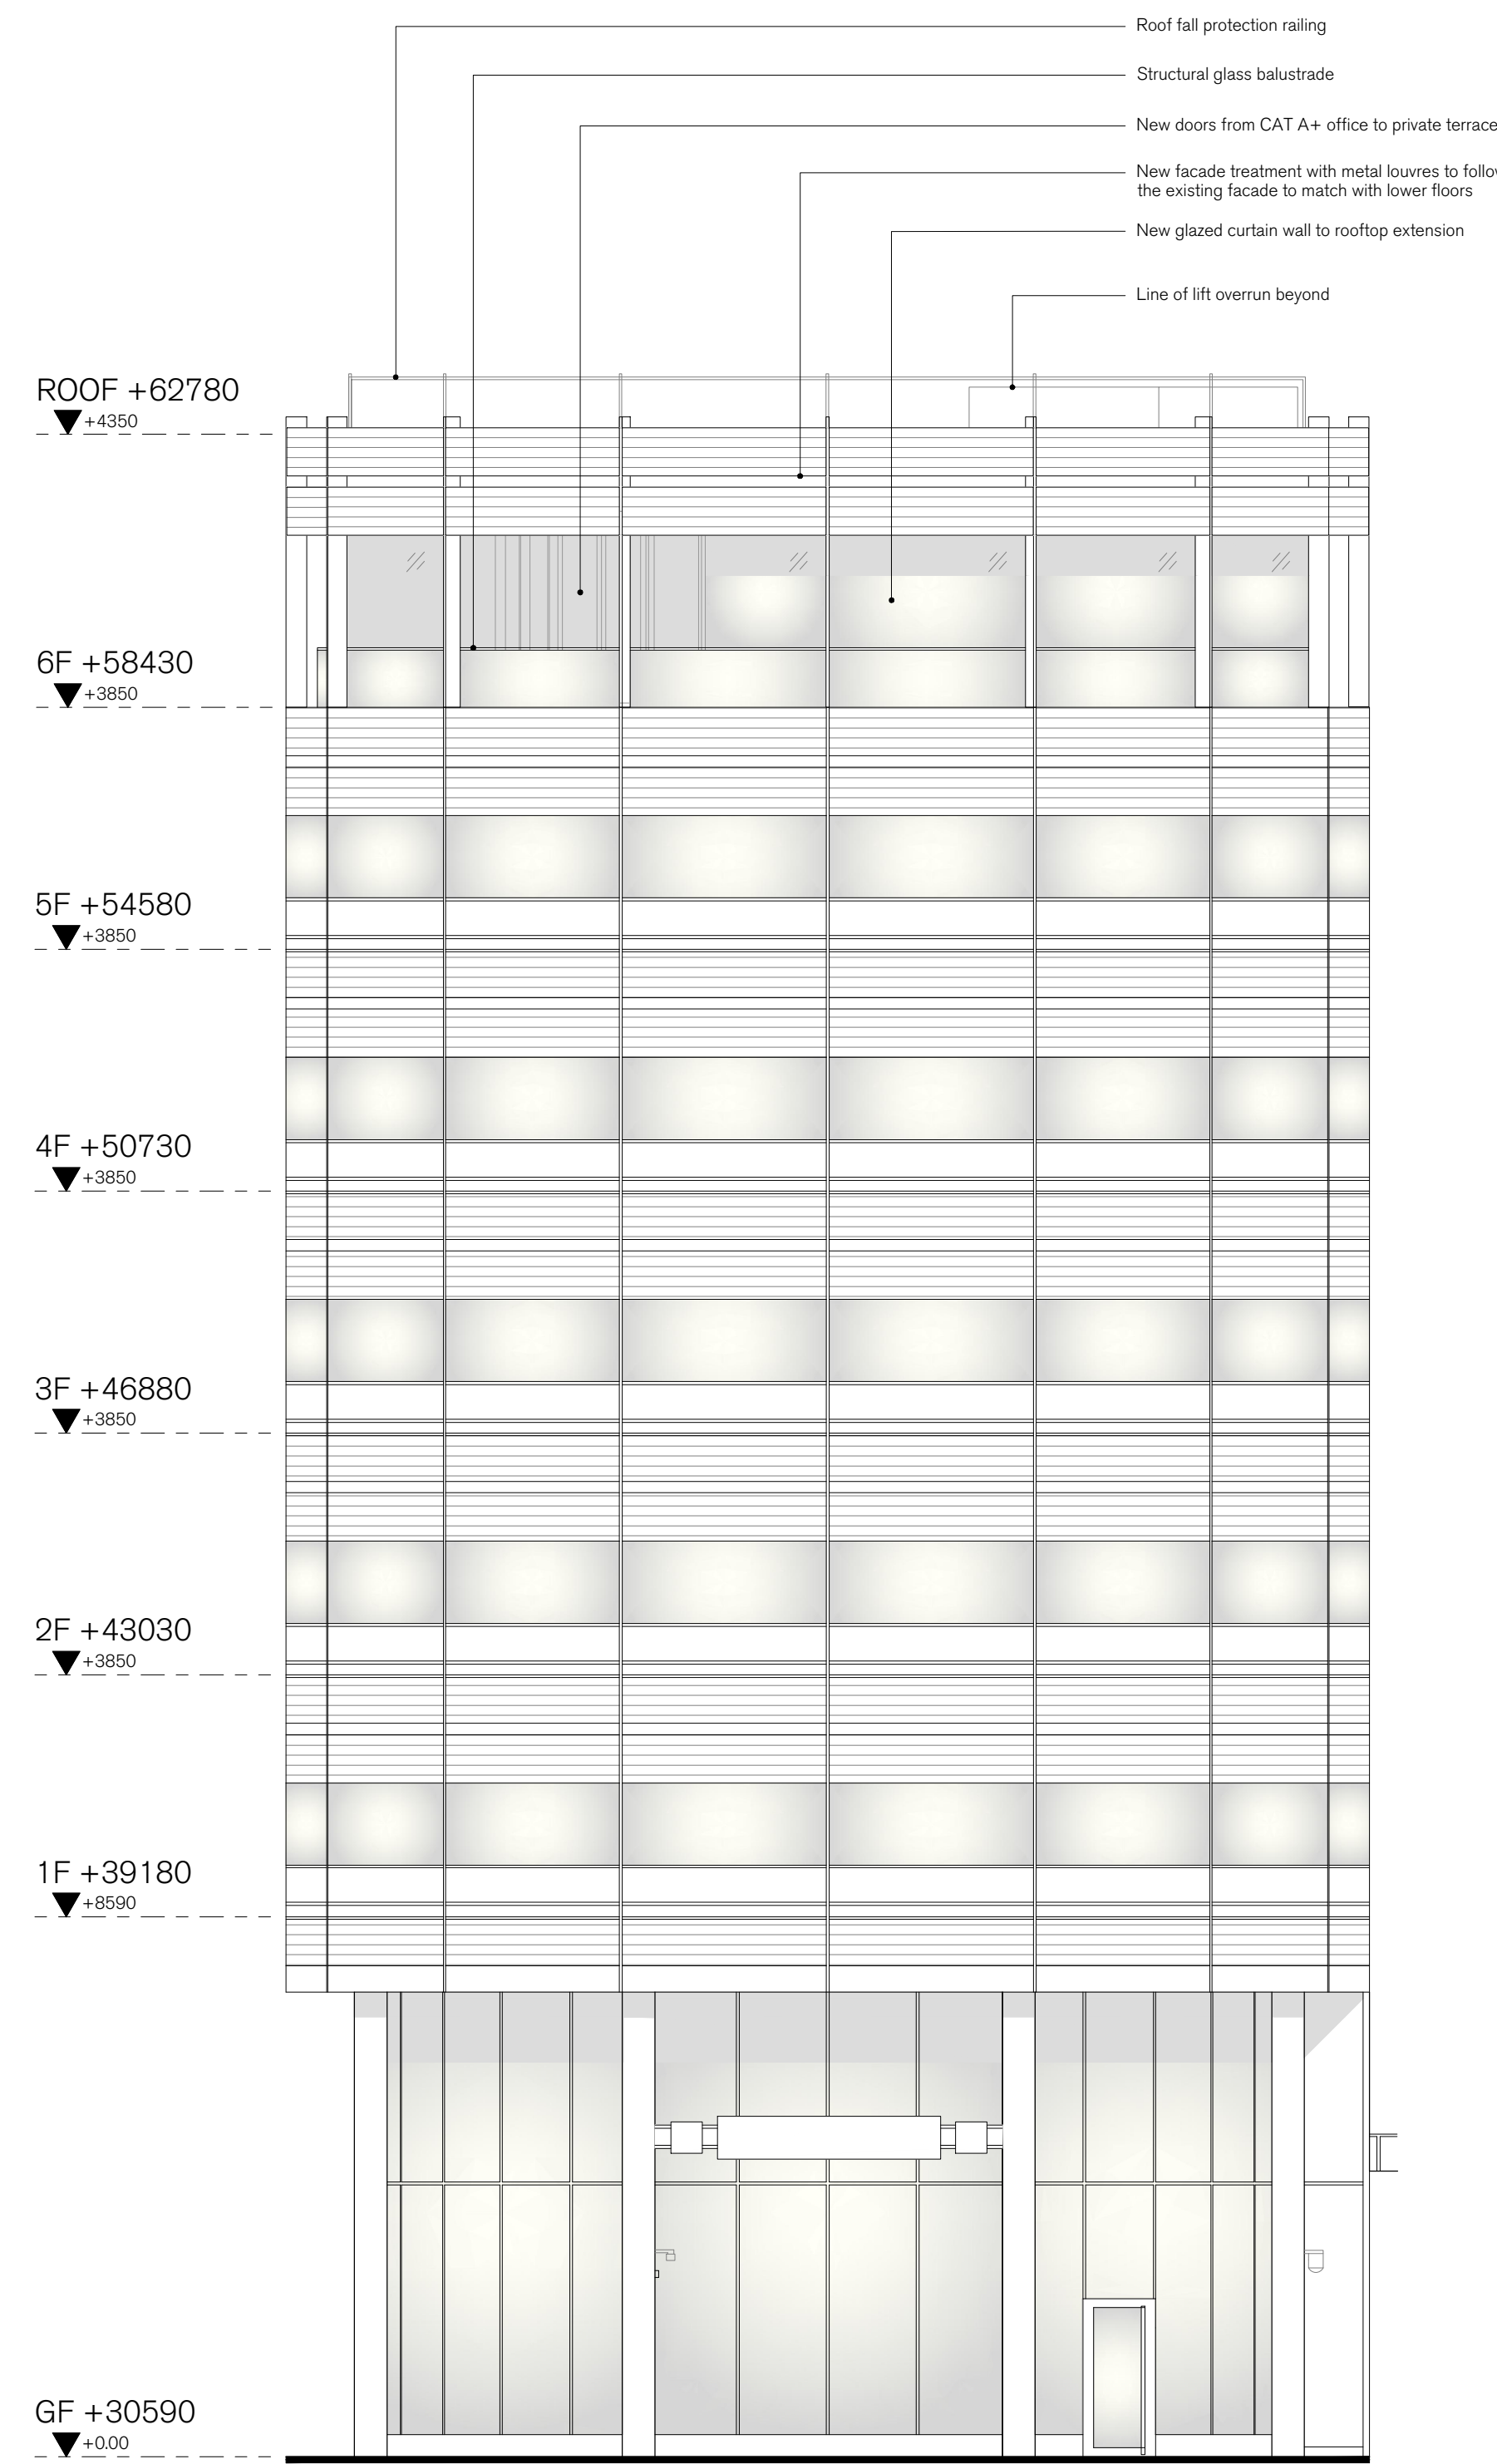

PROPOSED EAST ELEVATION
1:100

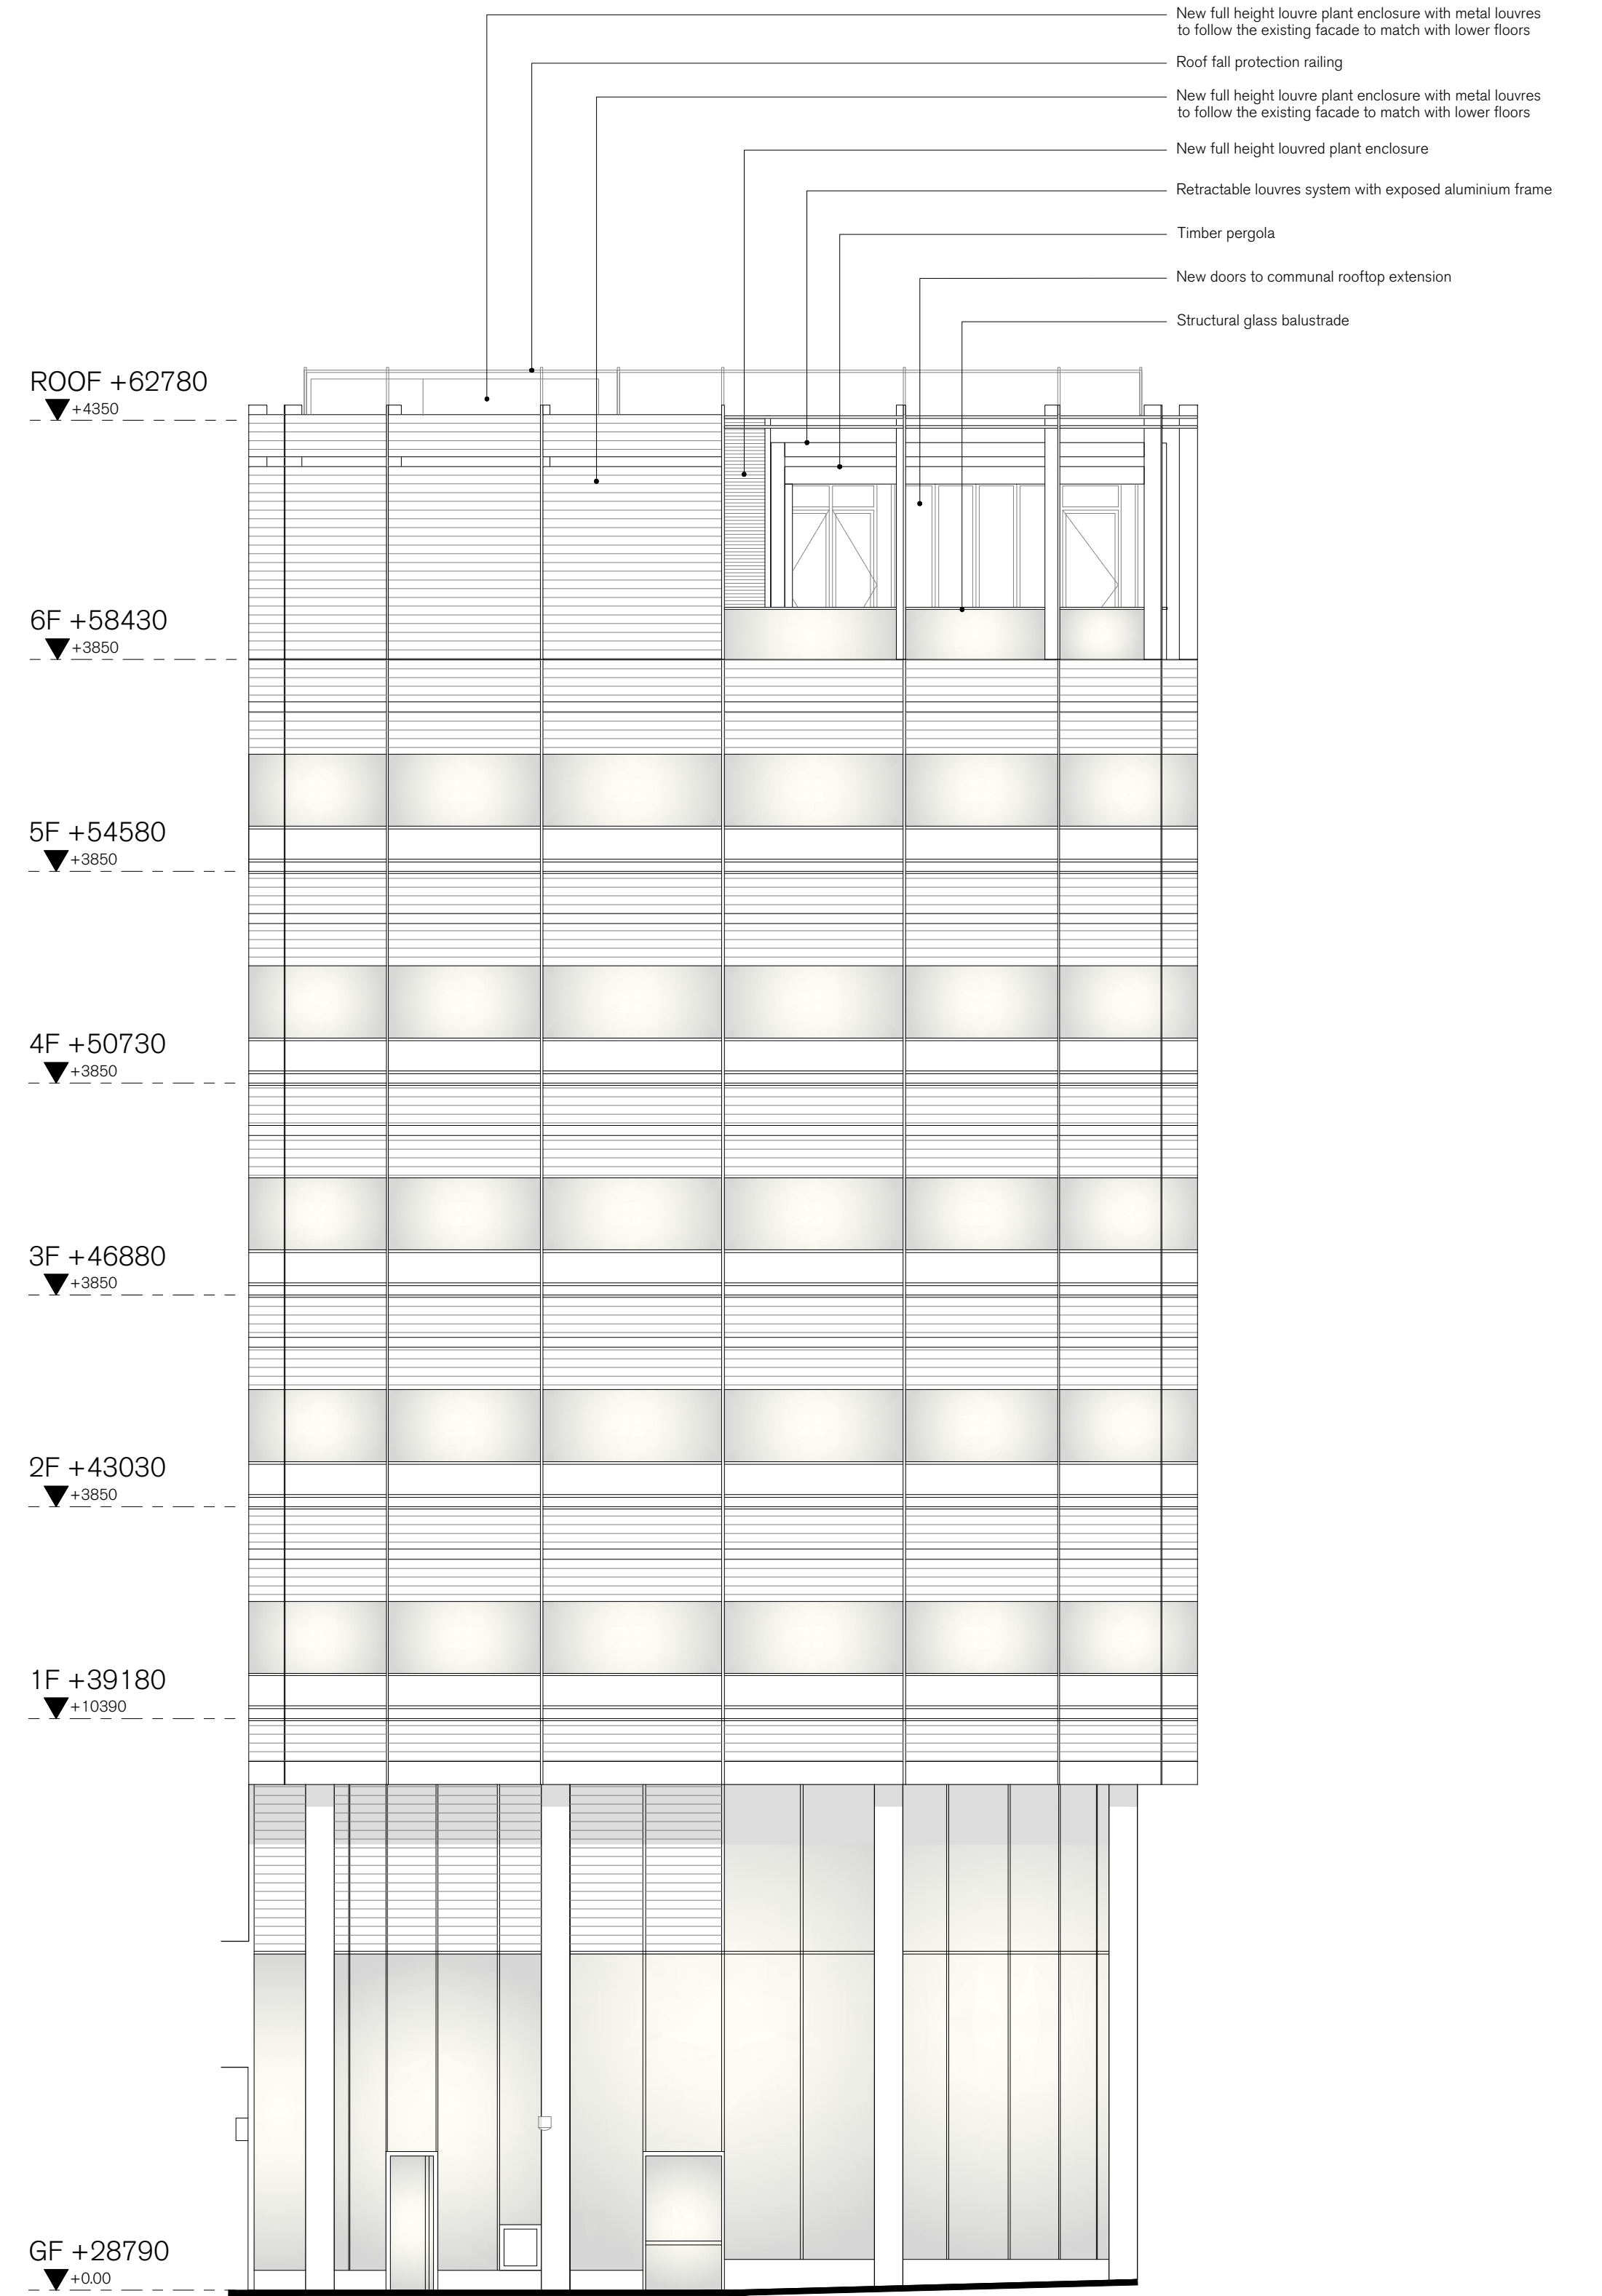

PROPOSED WEST ELEVATION
1:100

1:100
0 1 2 3 4 5 10m

SPRATLEY & PARTNERS
7 CENTENARY BUSINESS PARK, STATION ROAD, HENLEY-ON-THAMES, OXFORDSHIRE RG9 1DS. 01491 411277
ISSUED ONLY FOR THE PURPOSE INDICATED. THIS DRAWING TO BE READ IN CONJUNCTION WITH ALL CONSULTANTS
INFORMATION. ALL DIMENSIONS TO BE CHECKED ON SITE. DO NOT SCALE. THIS DRAWING IS COPYRIGHT.

REV.	ISSUED	DESCRIPTION	DRAWN	CHECKED
-	-	-	-	-
-	-	-	-	-
-	-	-	-	-

PROJECT	DESCRIPTION
HARDMAN SQUARE MANCHESTER	PROPOSED ELEVATIONS EAST & WEST
CLIENT	QUARTZ PROJECT SERVICES LIMITED

DATE	SCALE AT A1	JOB NO
SEP '22	1:100	19.803
STATUS	DRAWING NO	REV
PLANNING	PL1512	-
DRAWN	CHECKED	REV
YJ	DRC	-

S
& P