


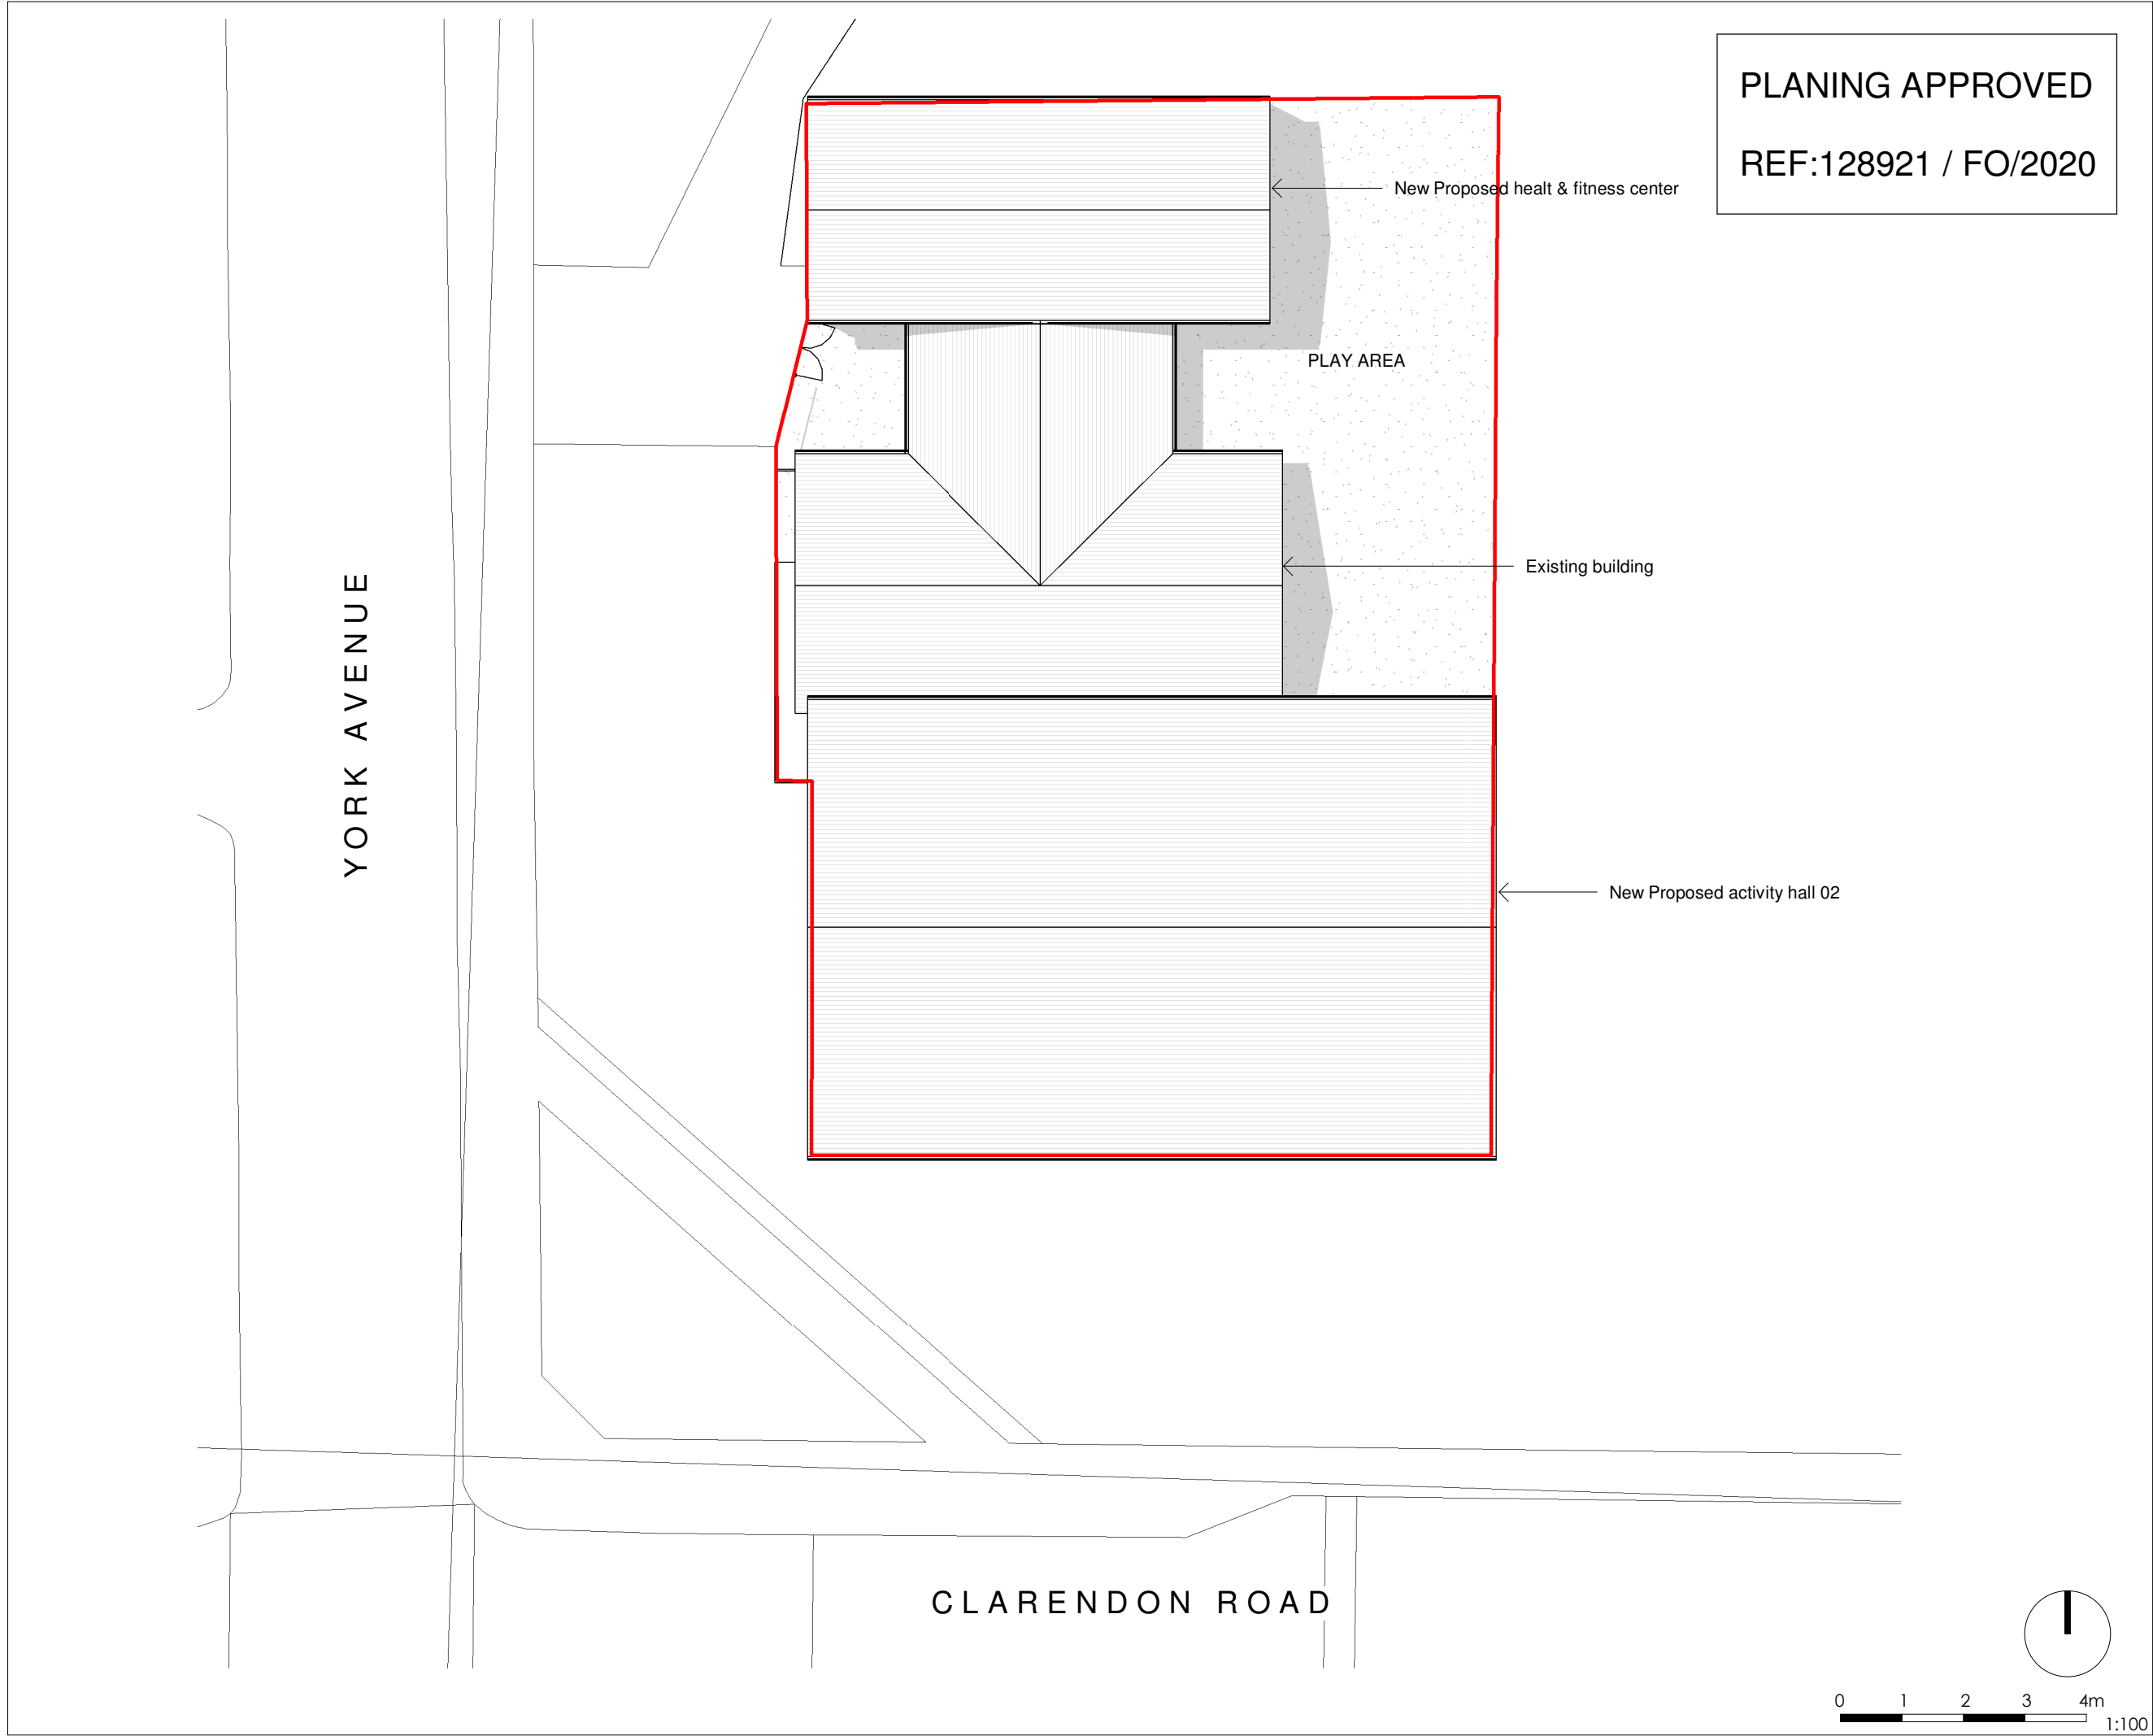

PLANING APPROVED

REF:128921 / FO/2020

General Notes

The Architect shall have no responsibility for any use made of this document other than for that which it was prepared and issued.

All dimensions should be checked on site. Do not scale from this drawing

To be read in conjunction with all other Consultant's drawings.

The Architect to be immediately notified of any discrepancies.

Copyright on this drawing retained by the Architect.

LEGEND

— Site Boundary

P2	17/08/22	AK	SH	Amended Plan	
P1	10/08/22	AK	SH	Initial Issue	
No.	Date	Dwn	Chk	App	Revision or reason for issue

Client

COMMUNITY ON SOLID GROUND

createitstudios
... leave an impression

Create It Studios (NW) Ltd
Universal Square
Devonshire Street North
Manchester
M12 6JH
info@createitstudios.co.uk

Project Title

Manley Park Sports & Community Centre

Scale / North Point

1 : 200

Drawing Title


Planing Approved Site Plan

Drawing Number	Revision
A1452(02)AP001	P2
Drawing Status	
Preliminary	


General Notes
The Architect shall have no responsibility for any use made of this document other than for that which it was prepared and issued.
All dimensions should be checked on site. Do not scale from this drawing.
To be read in conjunction with all other Consultant's drawings.
The Architect to be immediately notified of any discrepancies.
Copyright on this drawing retained by the Architect.

LEGEND

Site Boundary

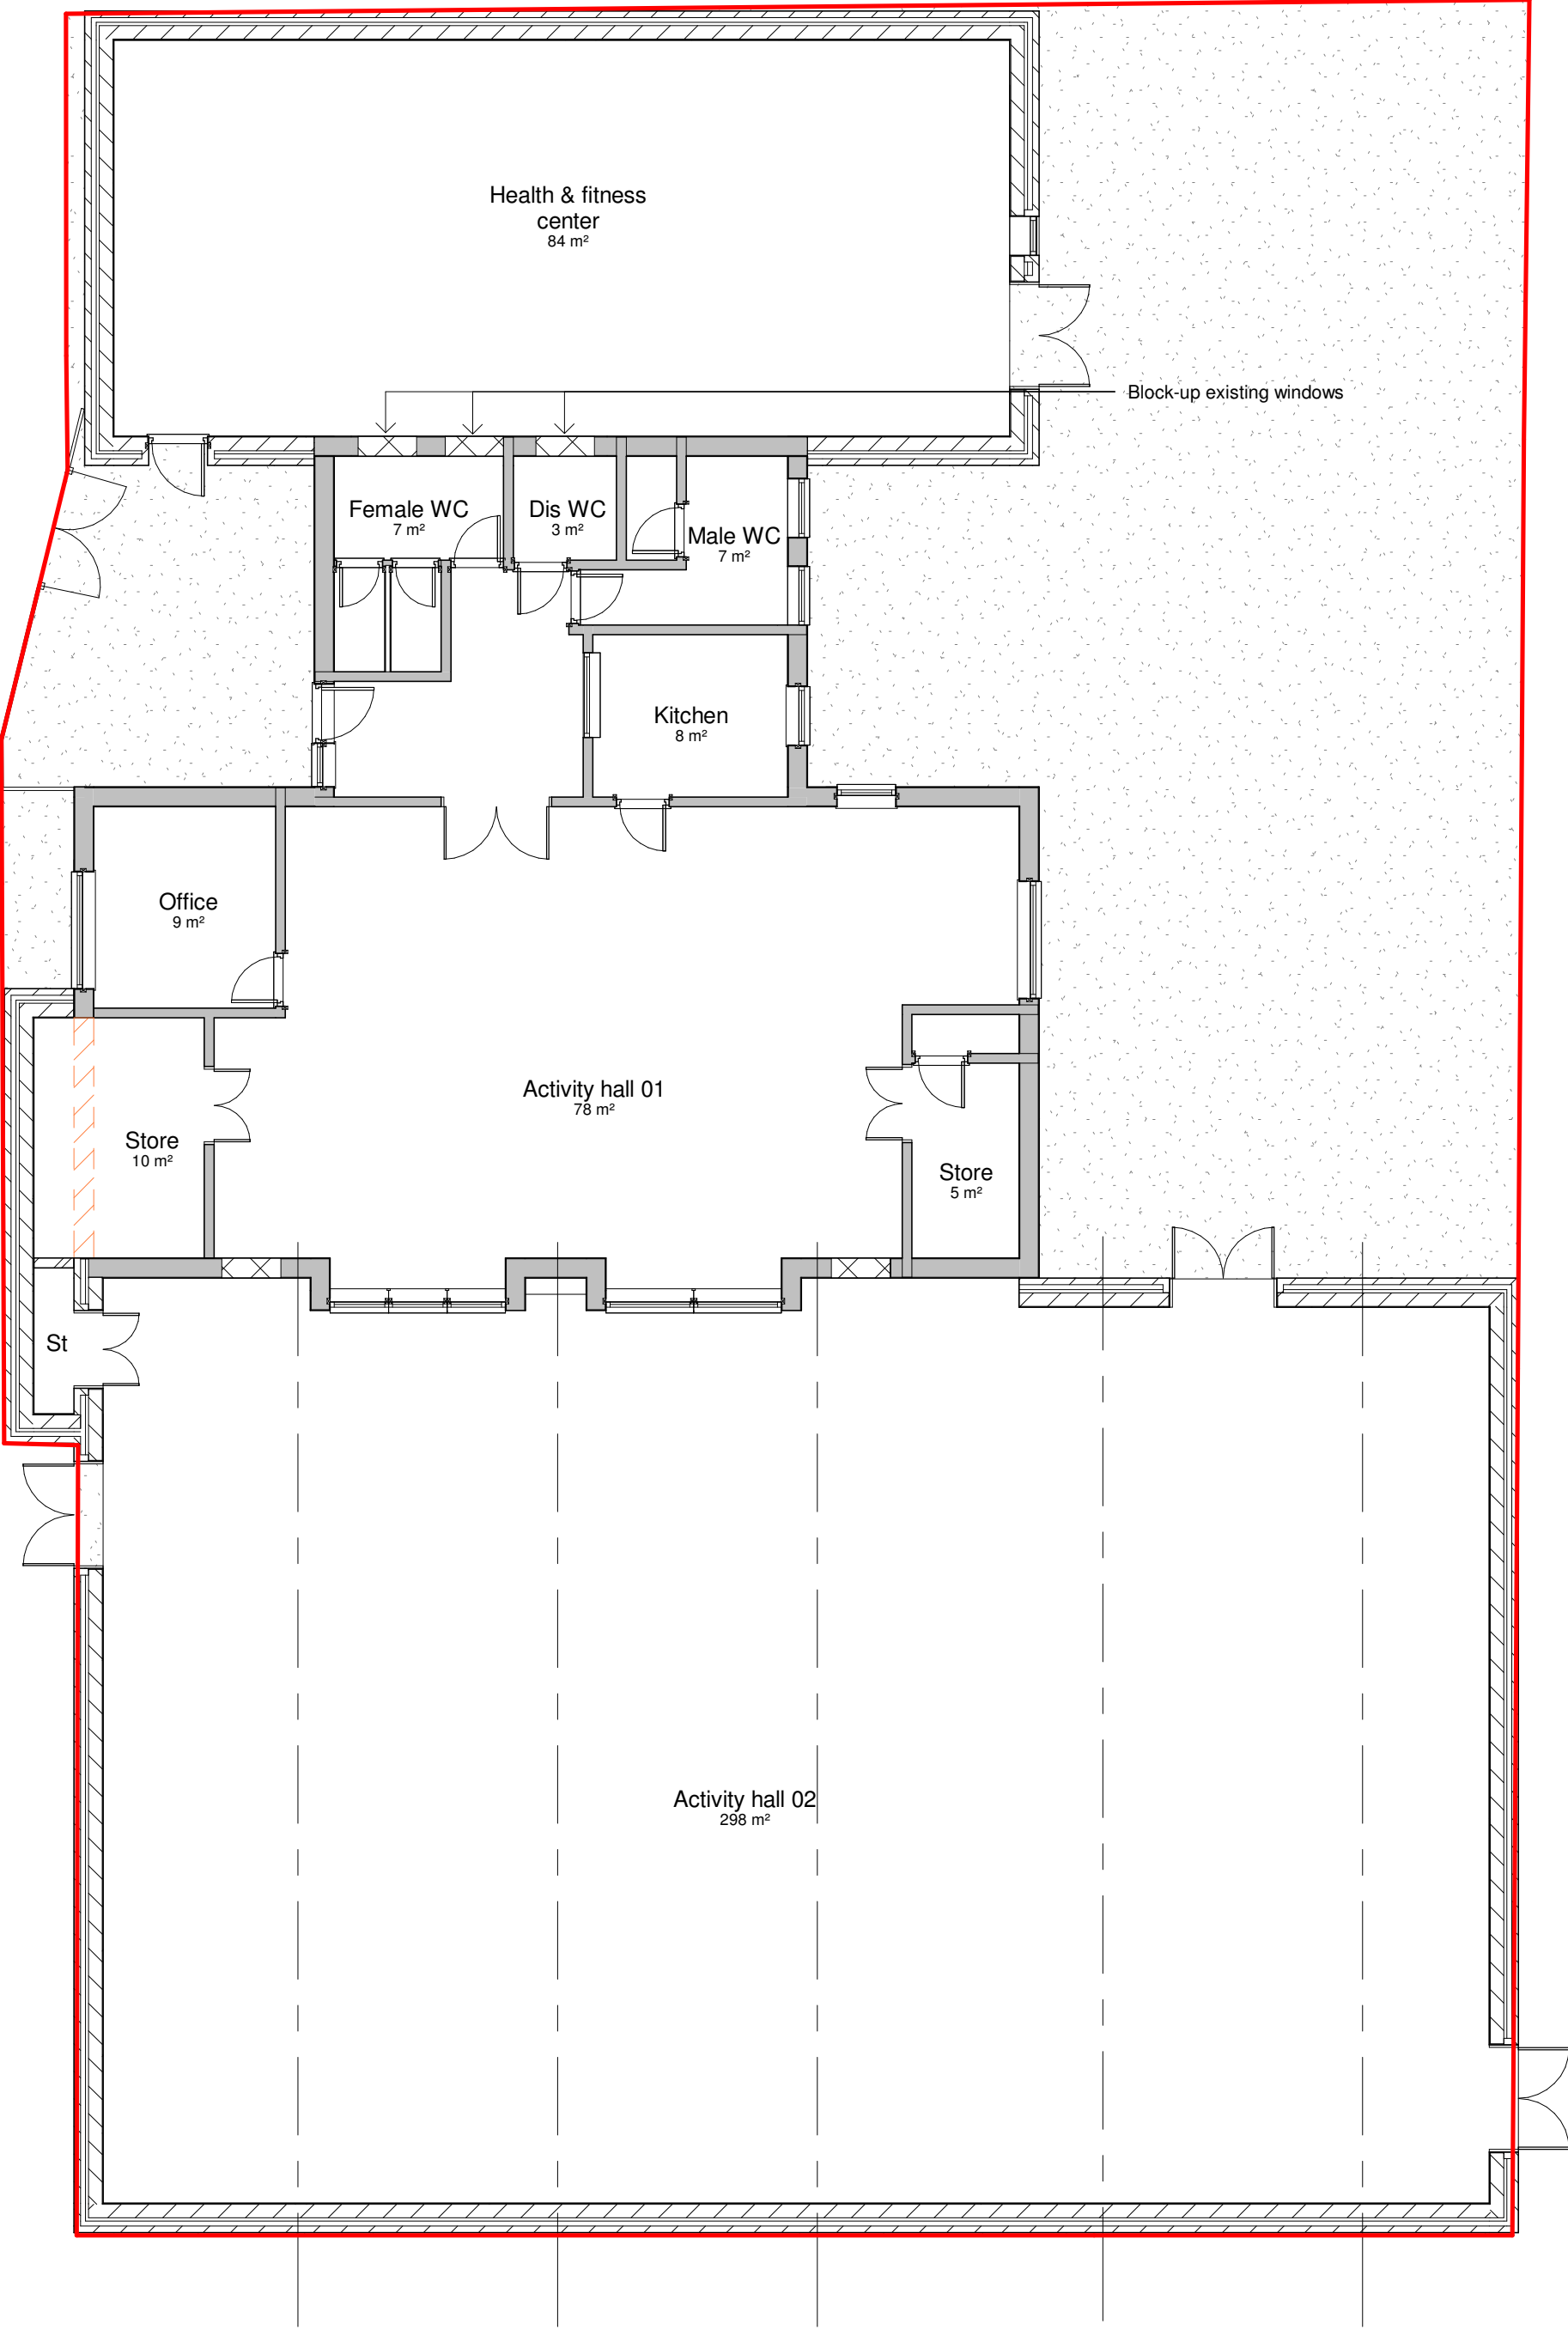


1 Proposed Ground Floor Plan
1 : 100

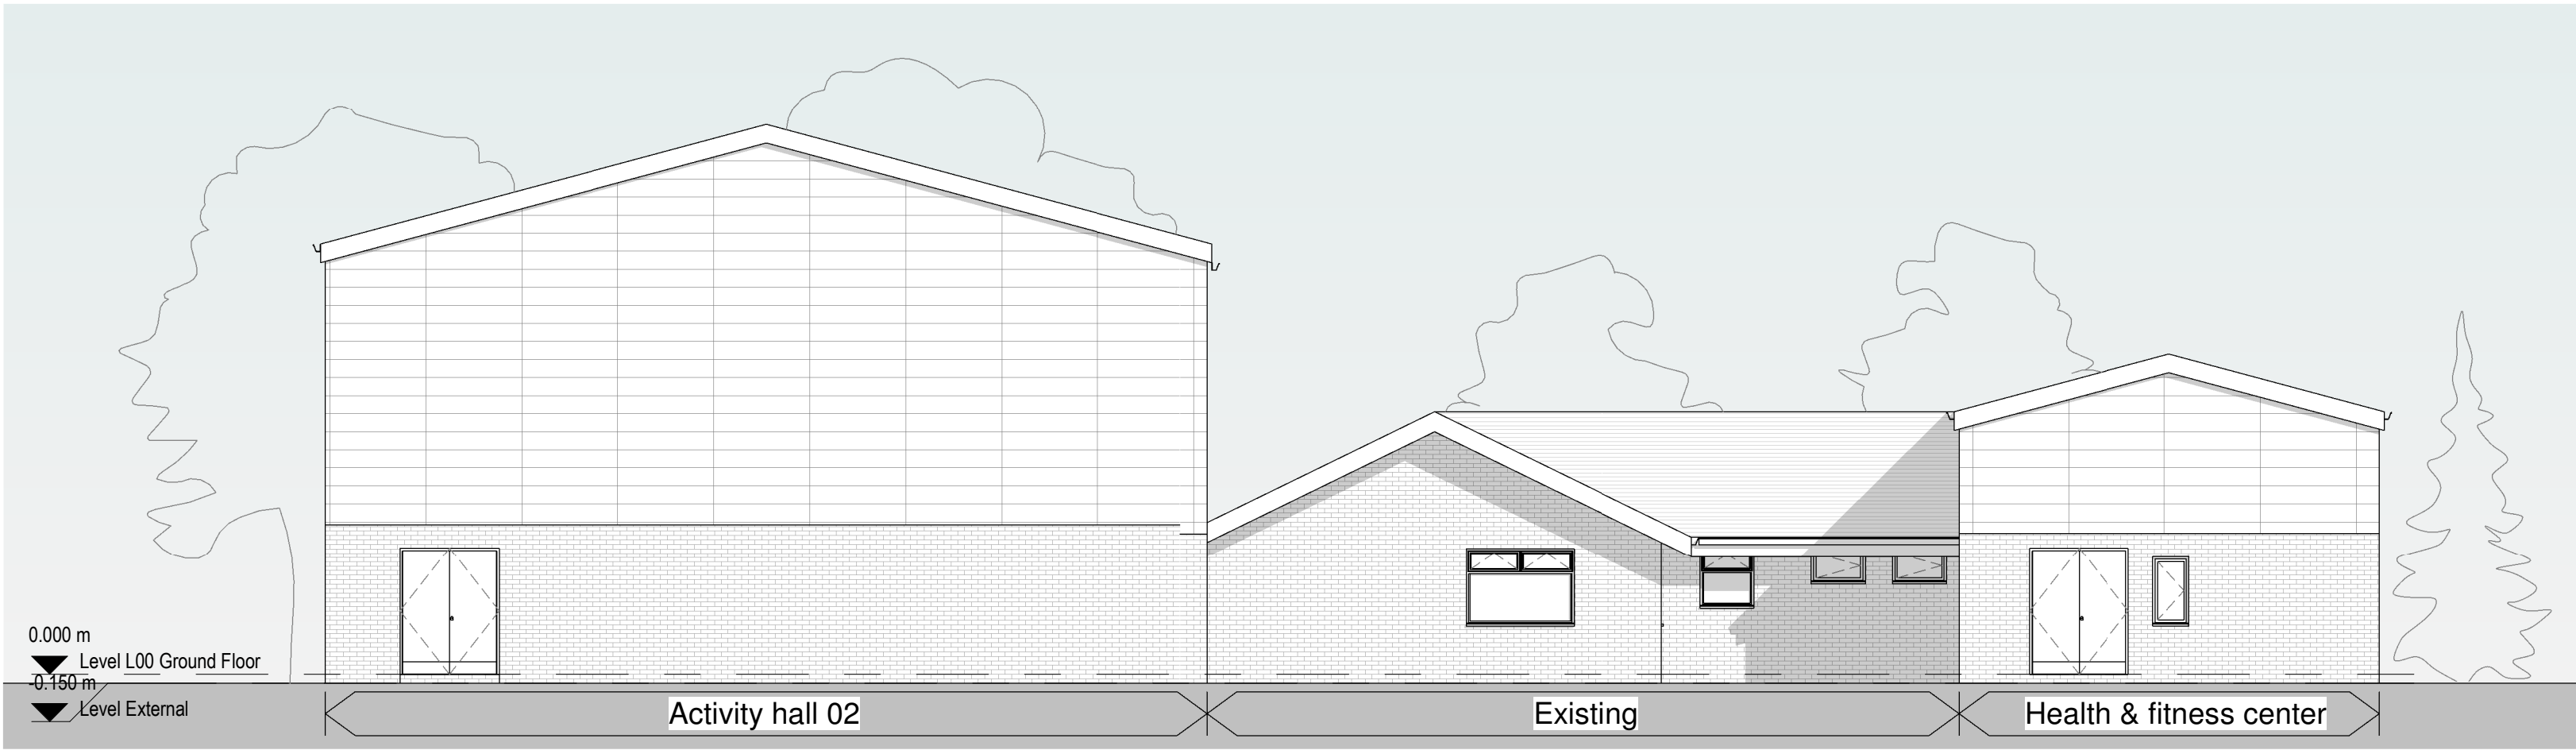


2 Proposed East Elevation
1 : 100



3 Proposed West Elevation
1 : 100

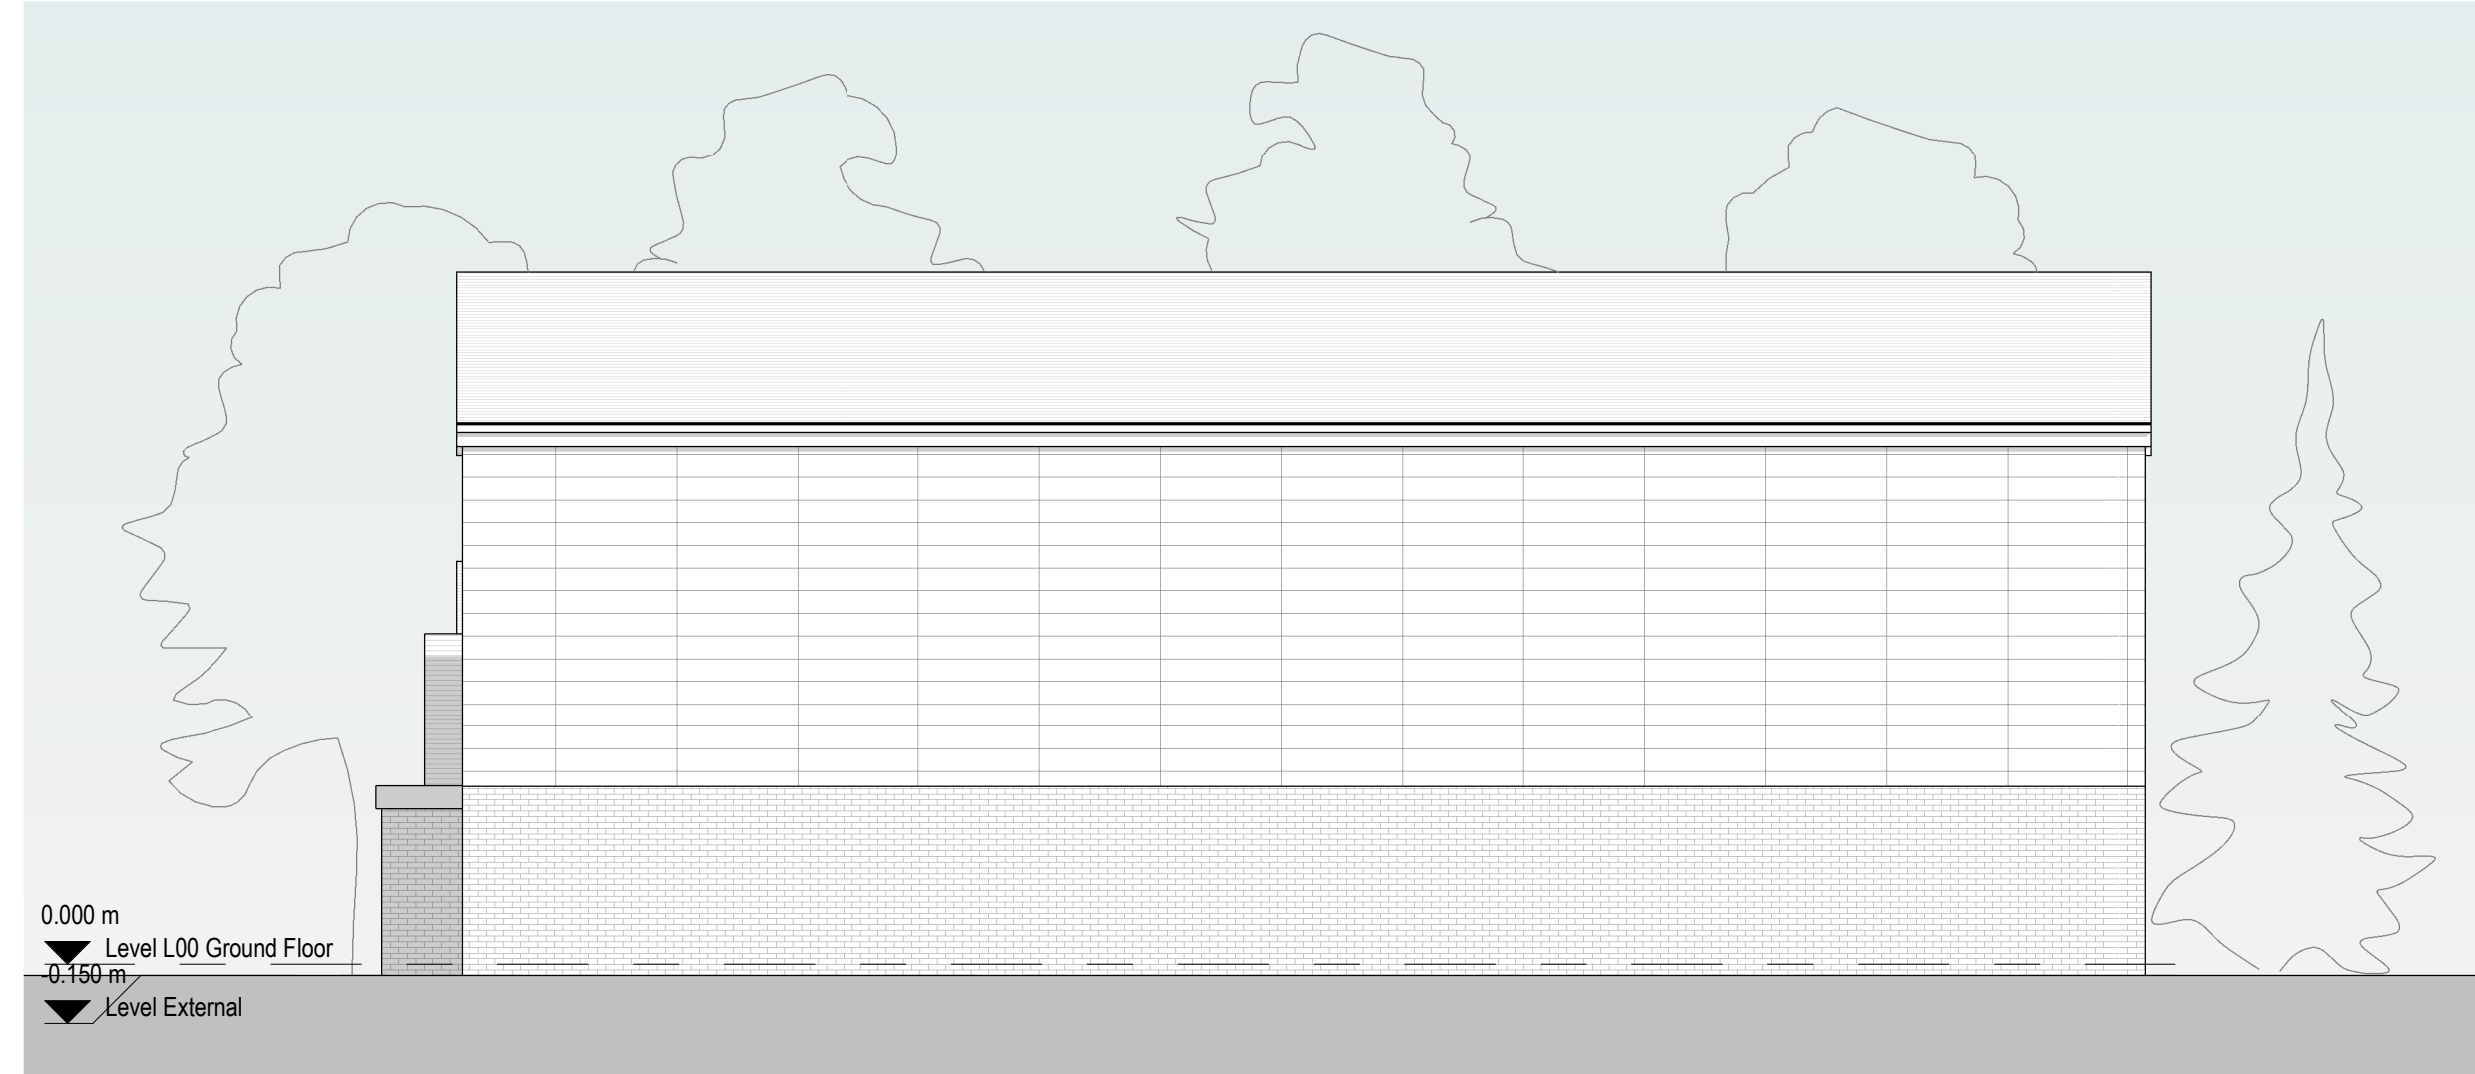

4 Proposed South Elevation
1 : 100

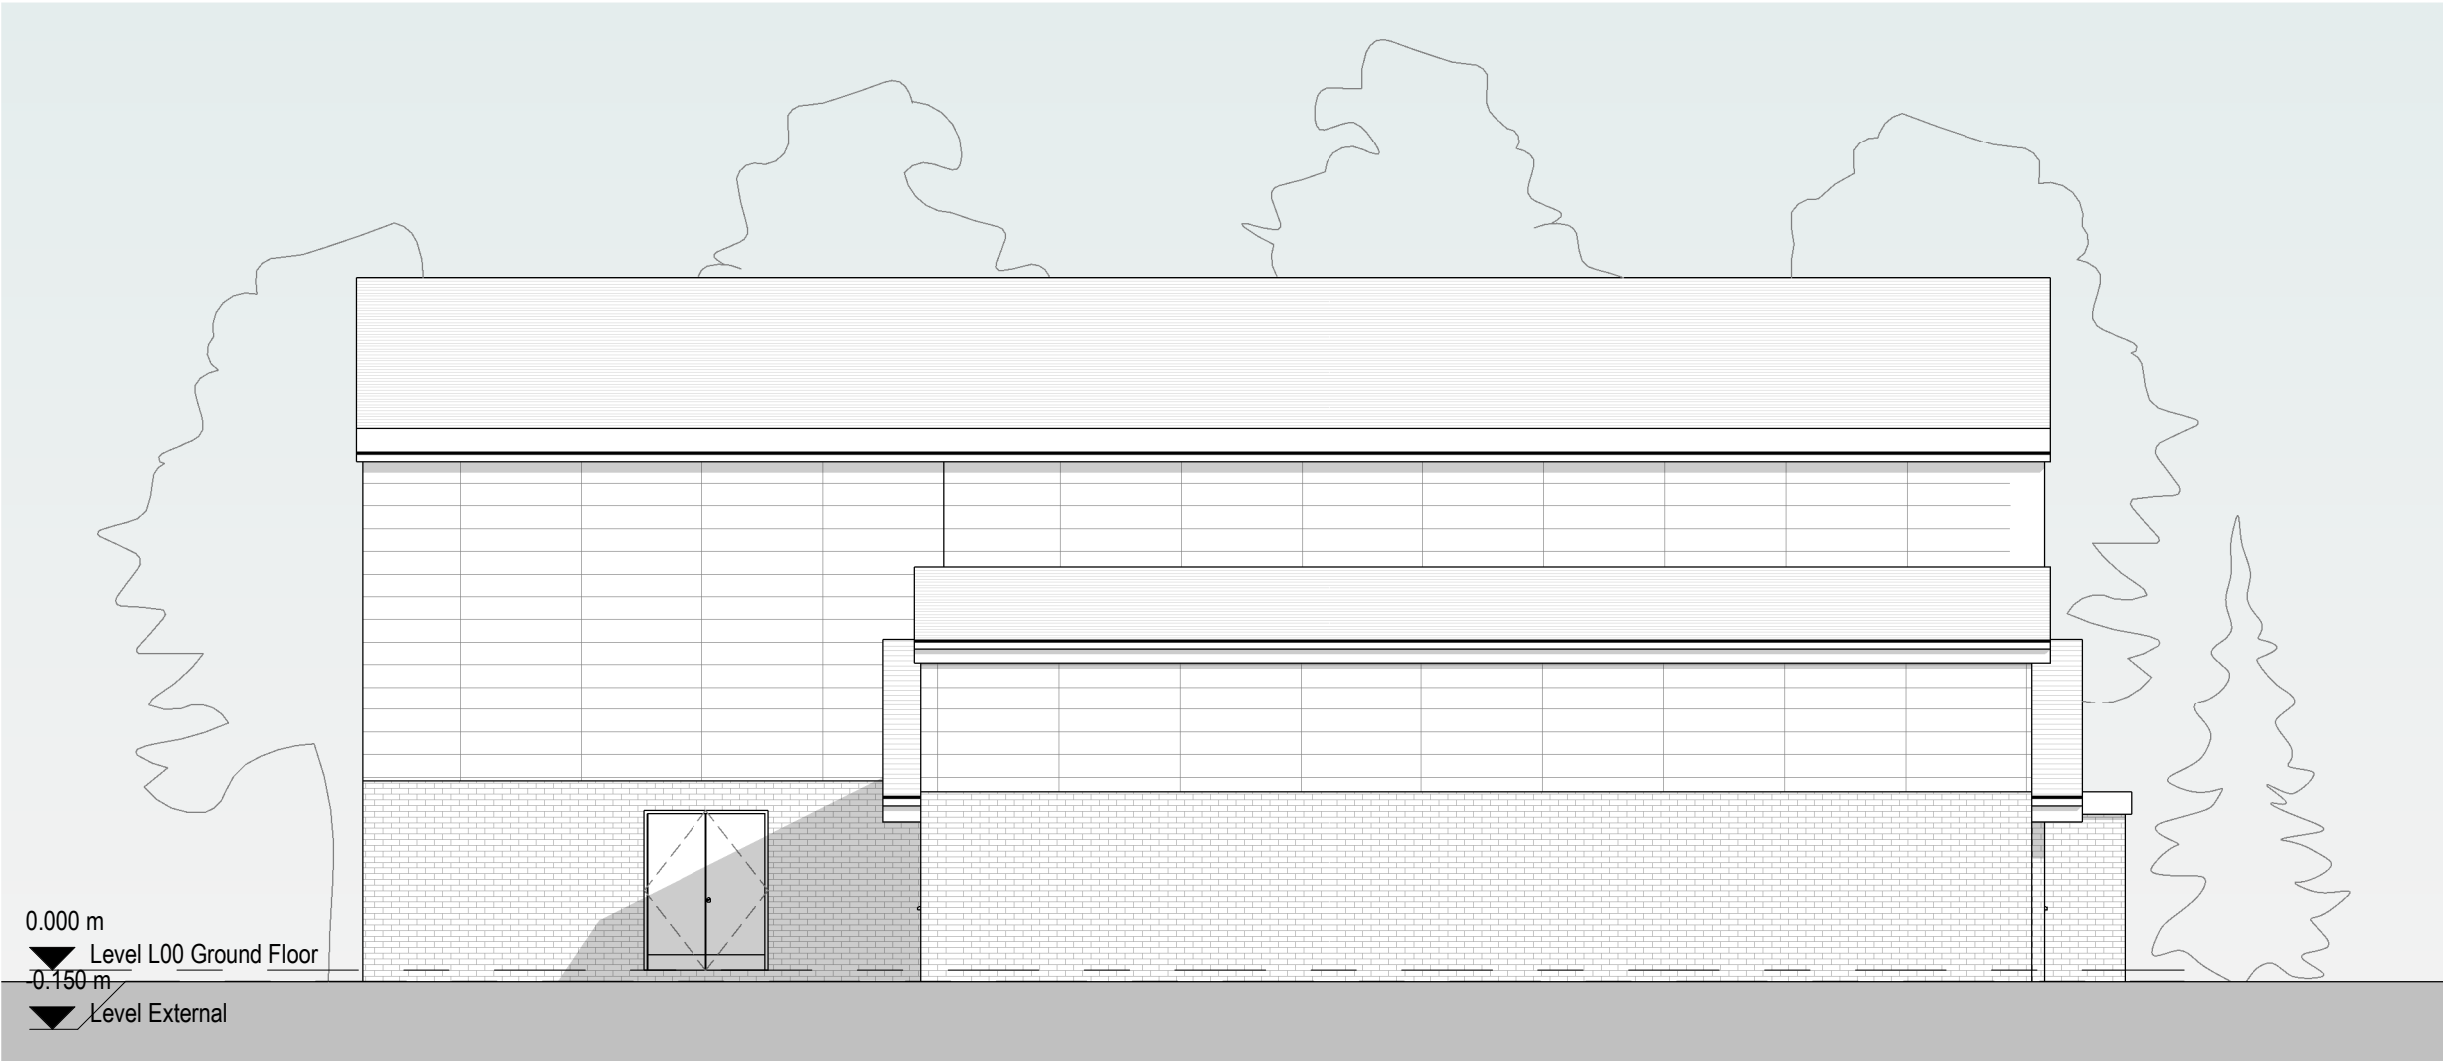

5 Proposed North Elevation
1 : 100

P2	17/08/22	AK	SH	Amended Plan	
P1	10/08/22	AK	SH	Initial Issue	
No.	Date	Dwn	Chk	App	Revision or reason for issue

Client
COMMUNITY ON SOLID
GROUND

create it studios
leave an impression

Create It Studios (NW) Ltd
Universal Square
Devonshire Street North
Manchester
M12 5JH
info@createitstudios.co.uk

Project Title
Manley Park Sports &
Community Centre

Scale / North Point
1 : 100

Drawing Title
Planning Approved Floor Plan & Elevations

Drawing Number	A1452(02)AP002	Revision	P2
Drawing Status	Preliminary		

0 1 2 3 4m
1:100