




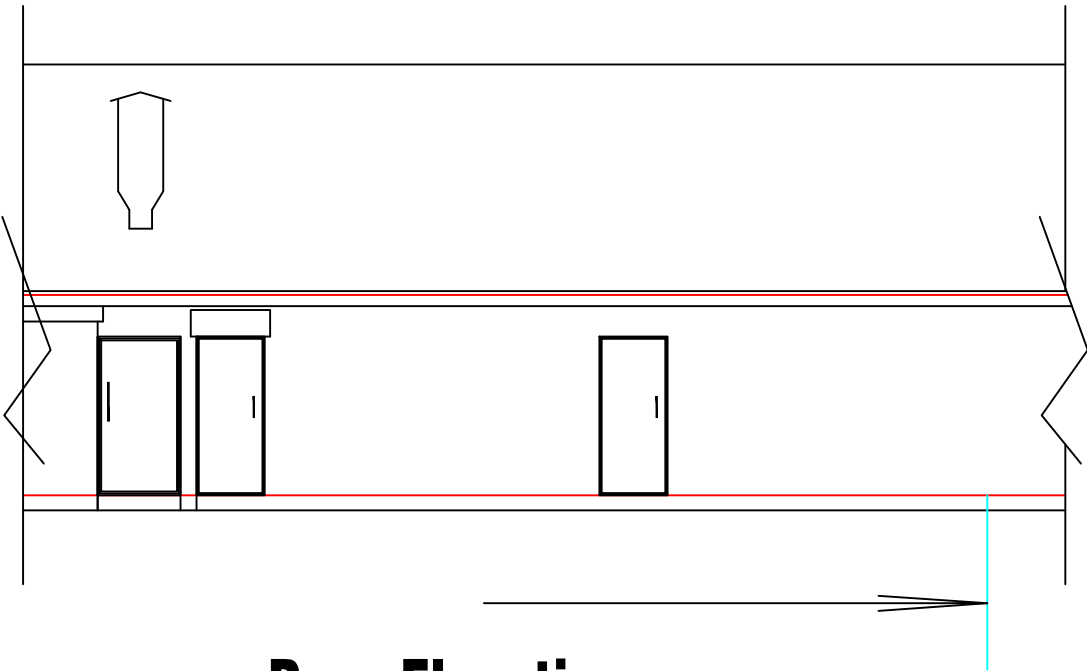

Rear Elevation

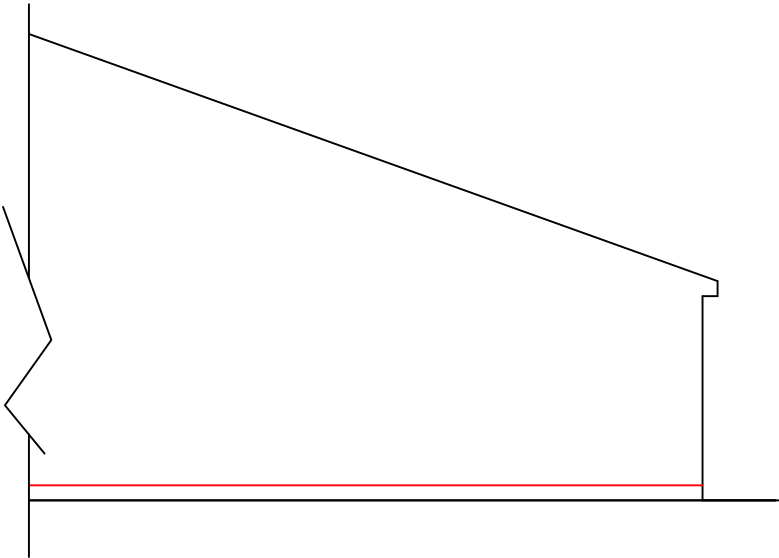

Elevation towards No 52

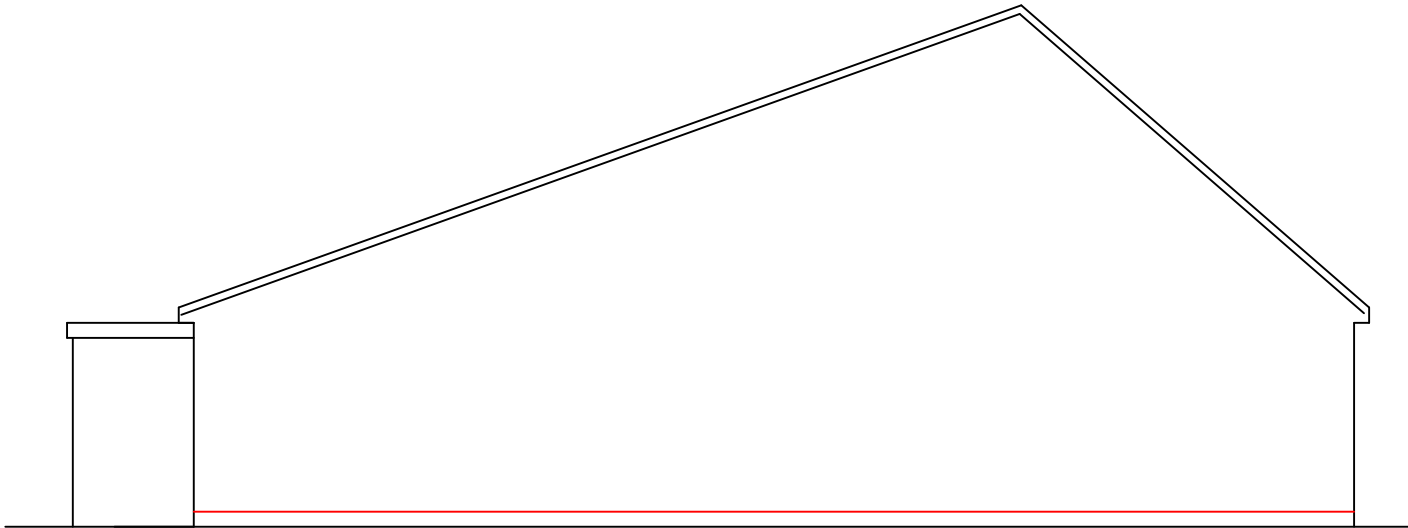

Side Elevation

H S H Engineering Design Services Ltd 428 Cheetham Hill Road Cheetham Manchester M8 9LE. UK 0161 7956385, 07940 197 333			
project title	Proposed Installation of a flue pipe at the rear.		
client	Ms Neda Yazdani		
dwg. title	Existing Elevations		
dwg. no.	sheet no.	scale.	job no.
04		1:100 @ A3	
44 - 46 Wilmslow Road Manchester M14 5TQ			
drawn by.	checked by.	approved by.	date
TZ			April 2022