




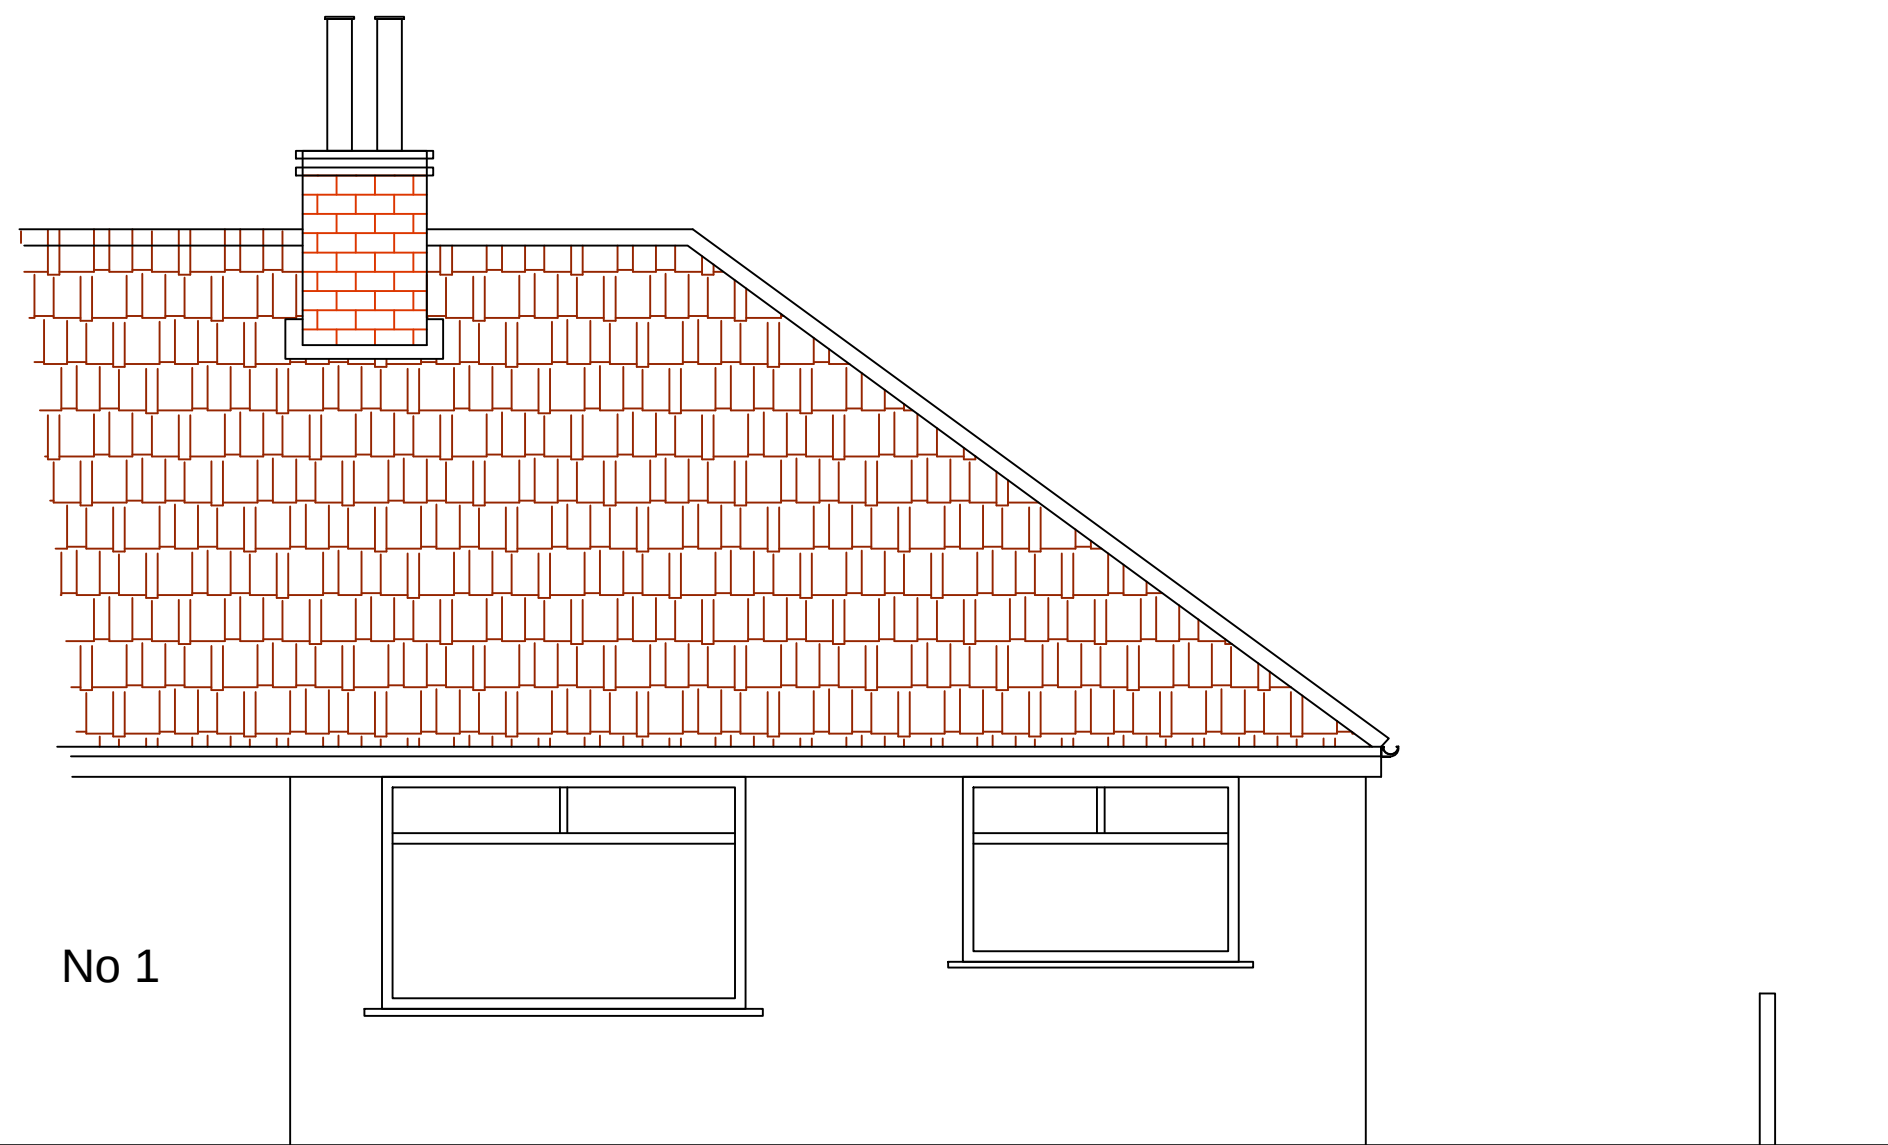


Existing Front Elevation

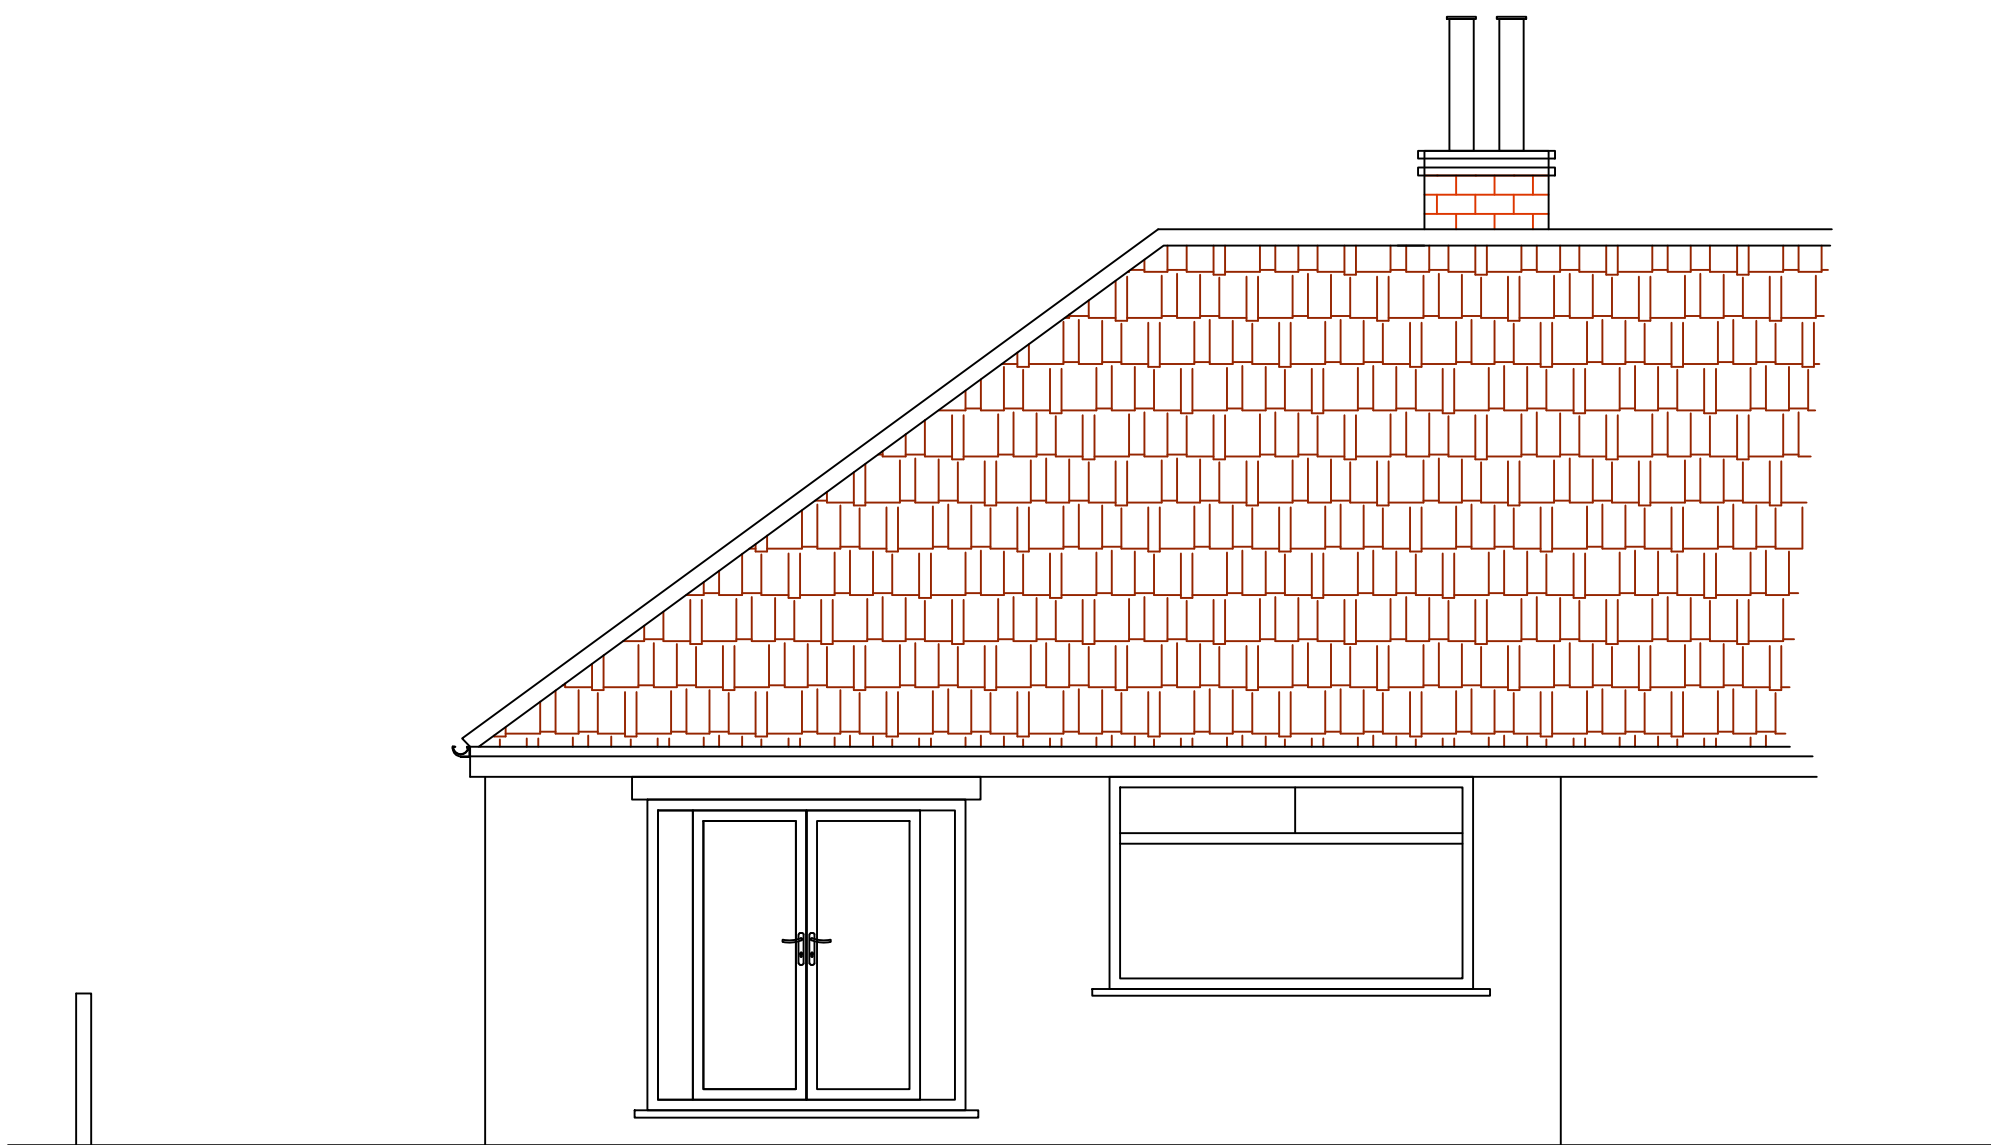


Existing Rear Elevation

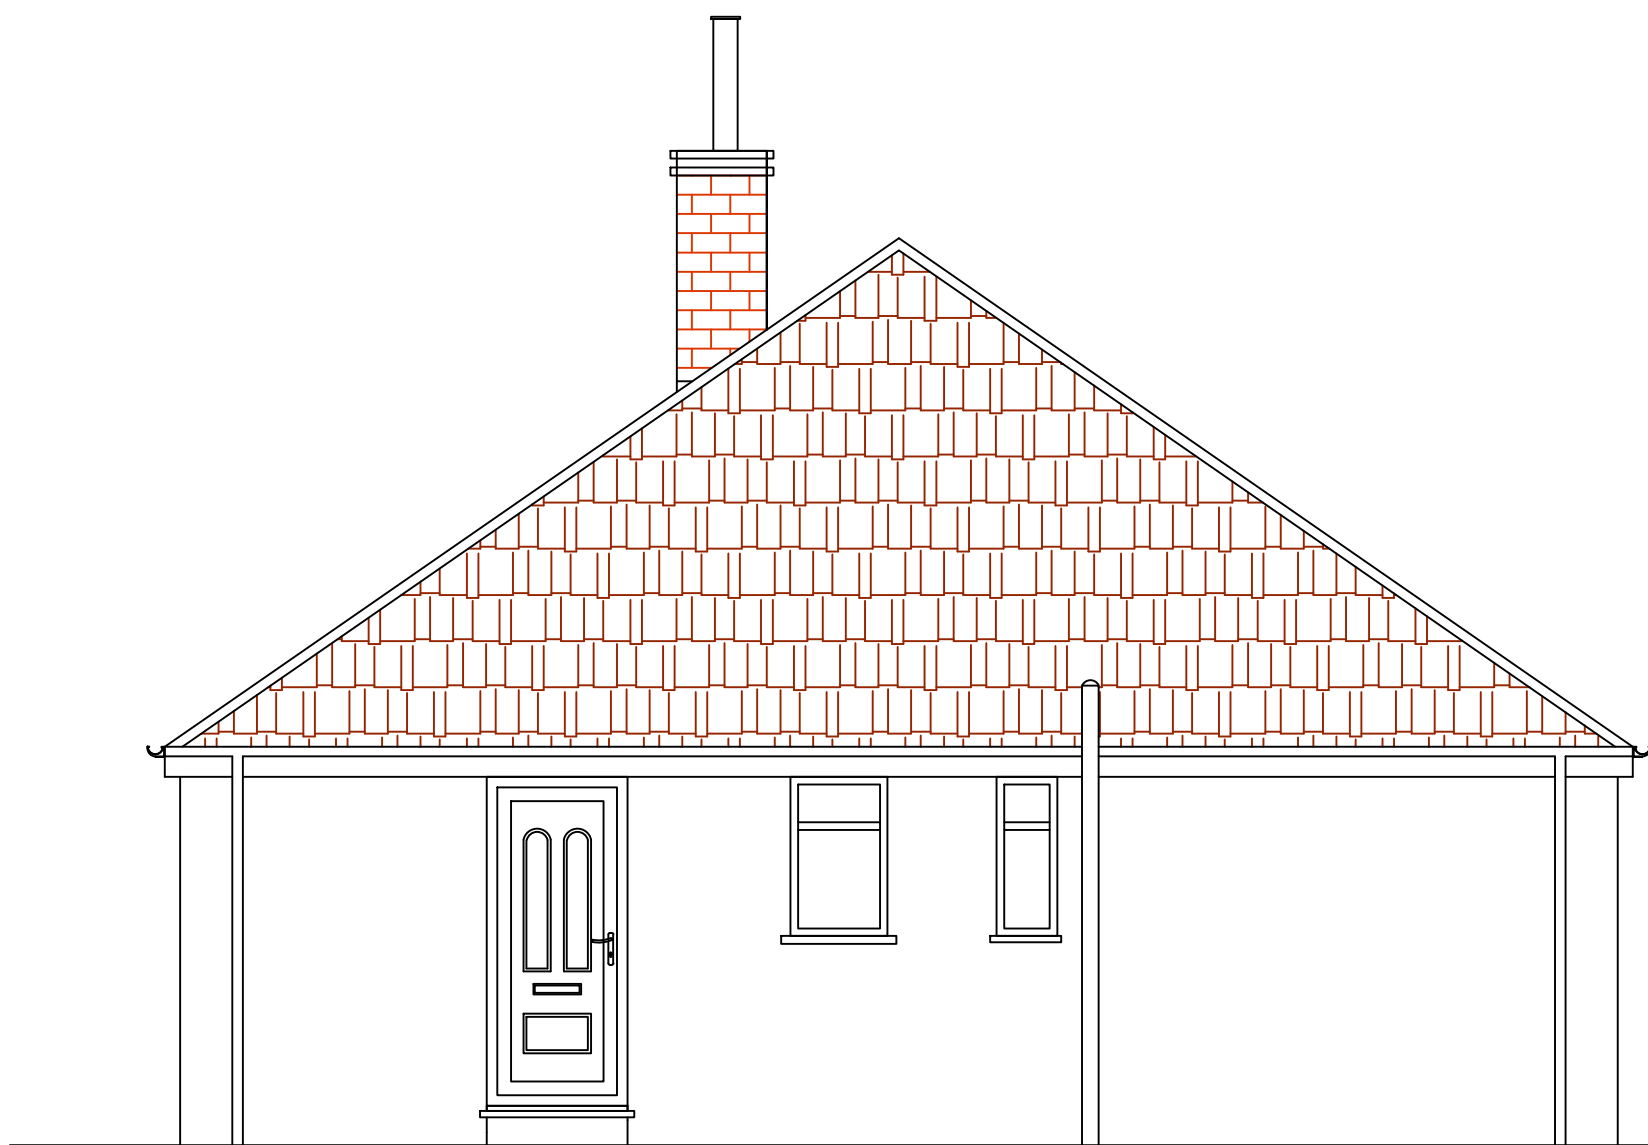

Existing Side Elevation
View on A

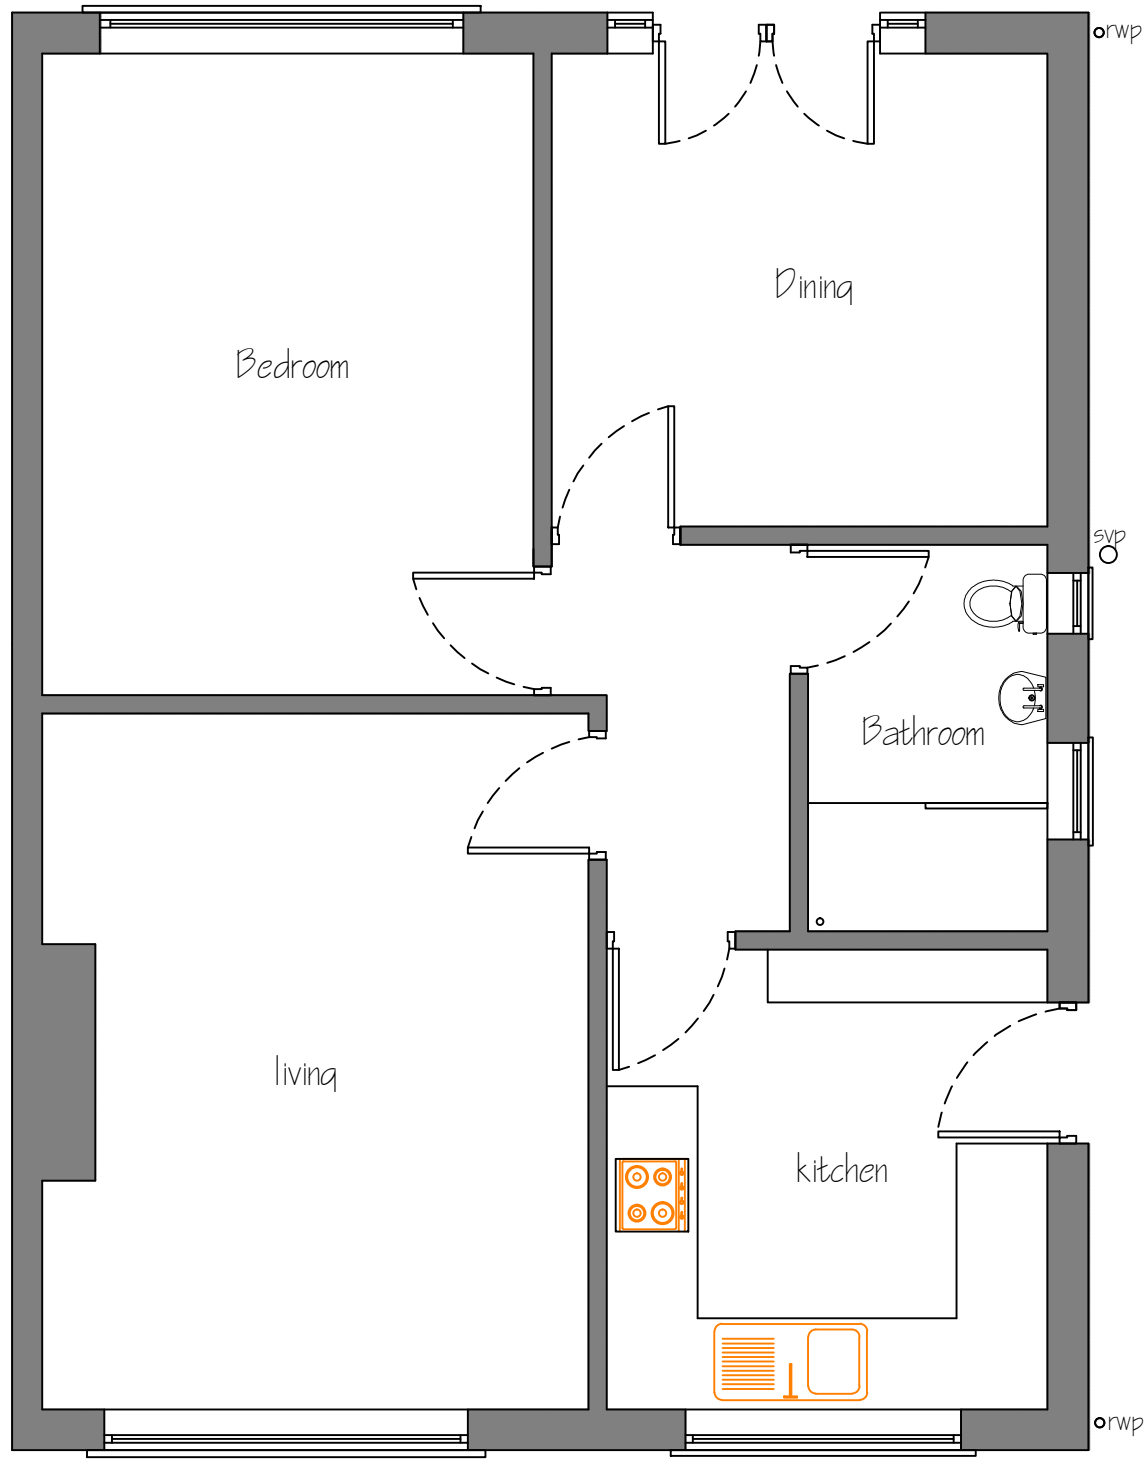

Existing Ground Floor Plan

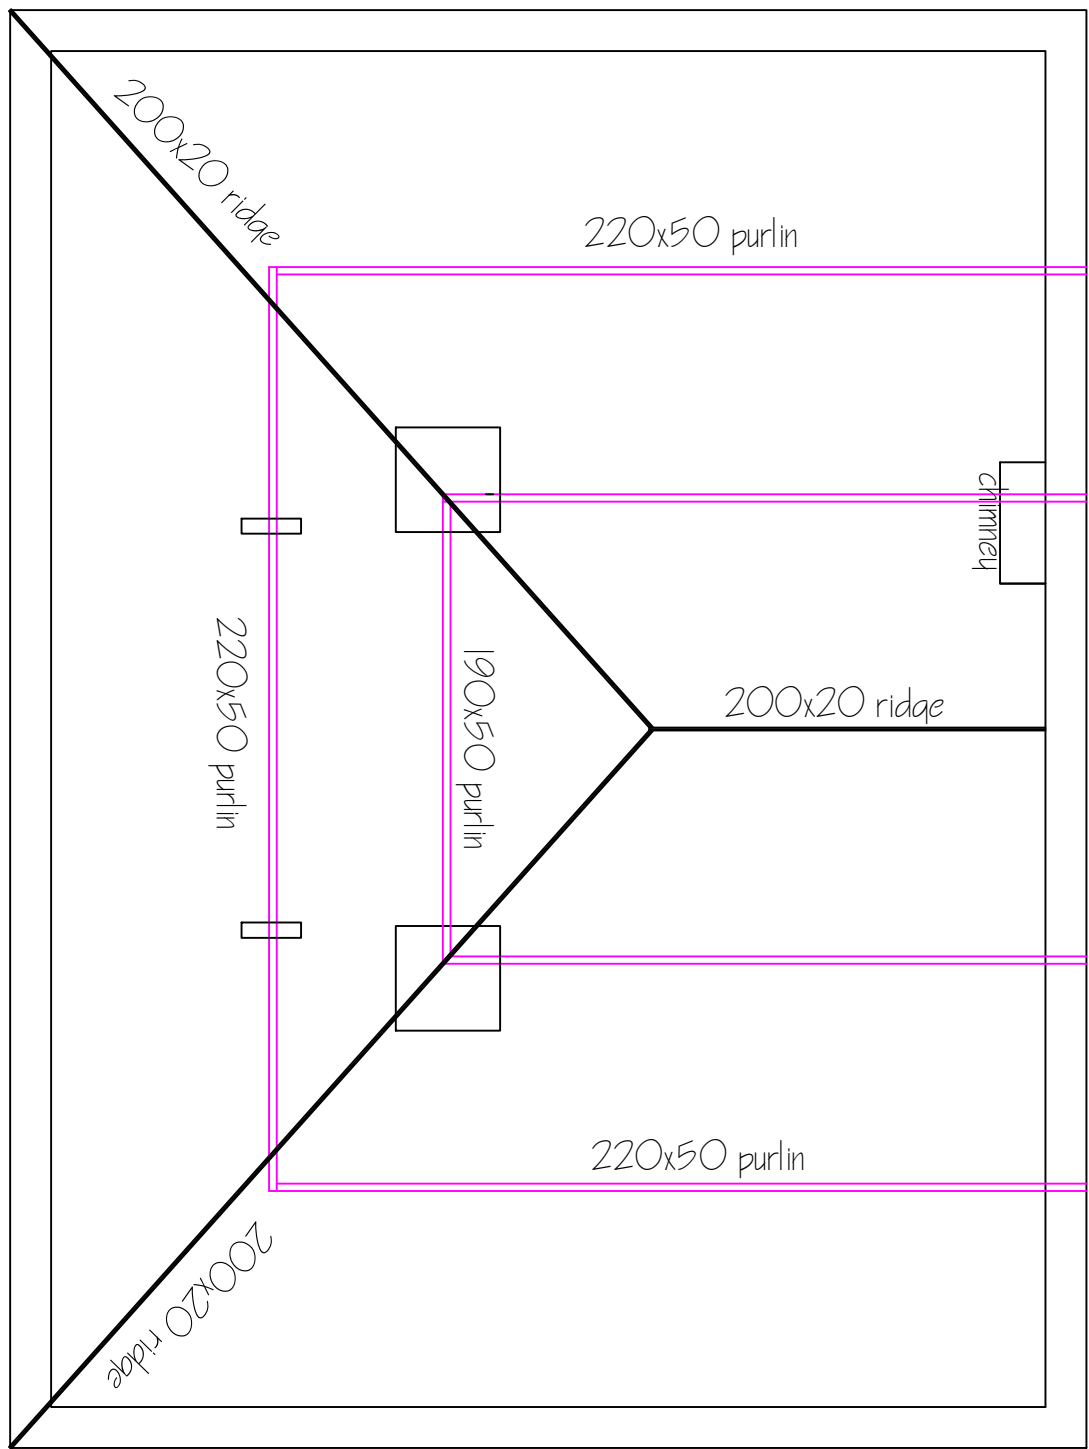

Existing Roof Plan

DATE	N0	REVISION
Client	Mr and Mrs Jones	
Address	3 Rishworth Drive New Moston M40 3PS	
Project	New Dormer bedroom extension to rear Hip to gable roof internal changes and new front door and window to front elevation	
Drawing	Existing Elevations and Floor Plan Layouts	
Dwg No	TP001	Rev
Scale	1:50 @ A1	
Drawn	DIW	
Checked		Date 01-07-22