


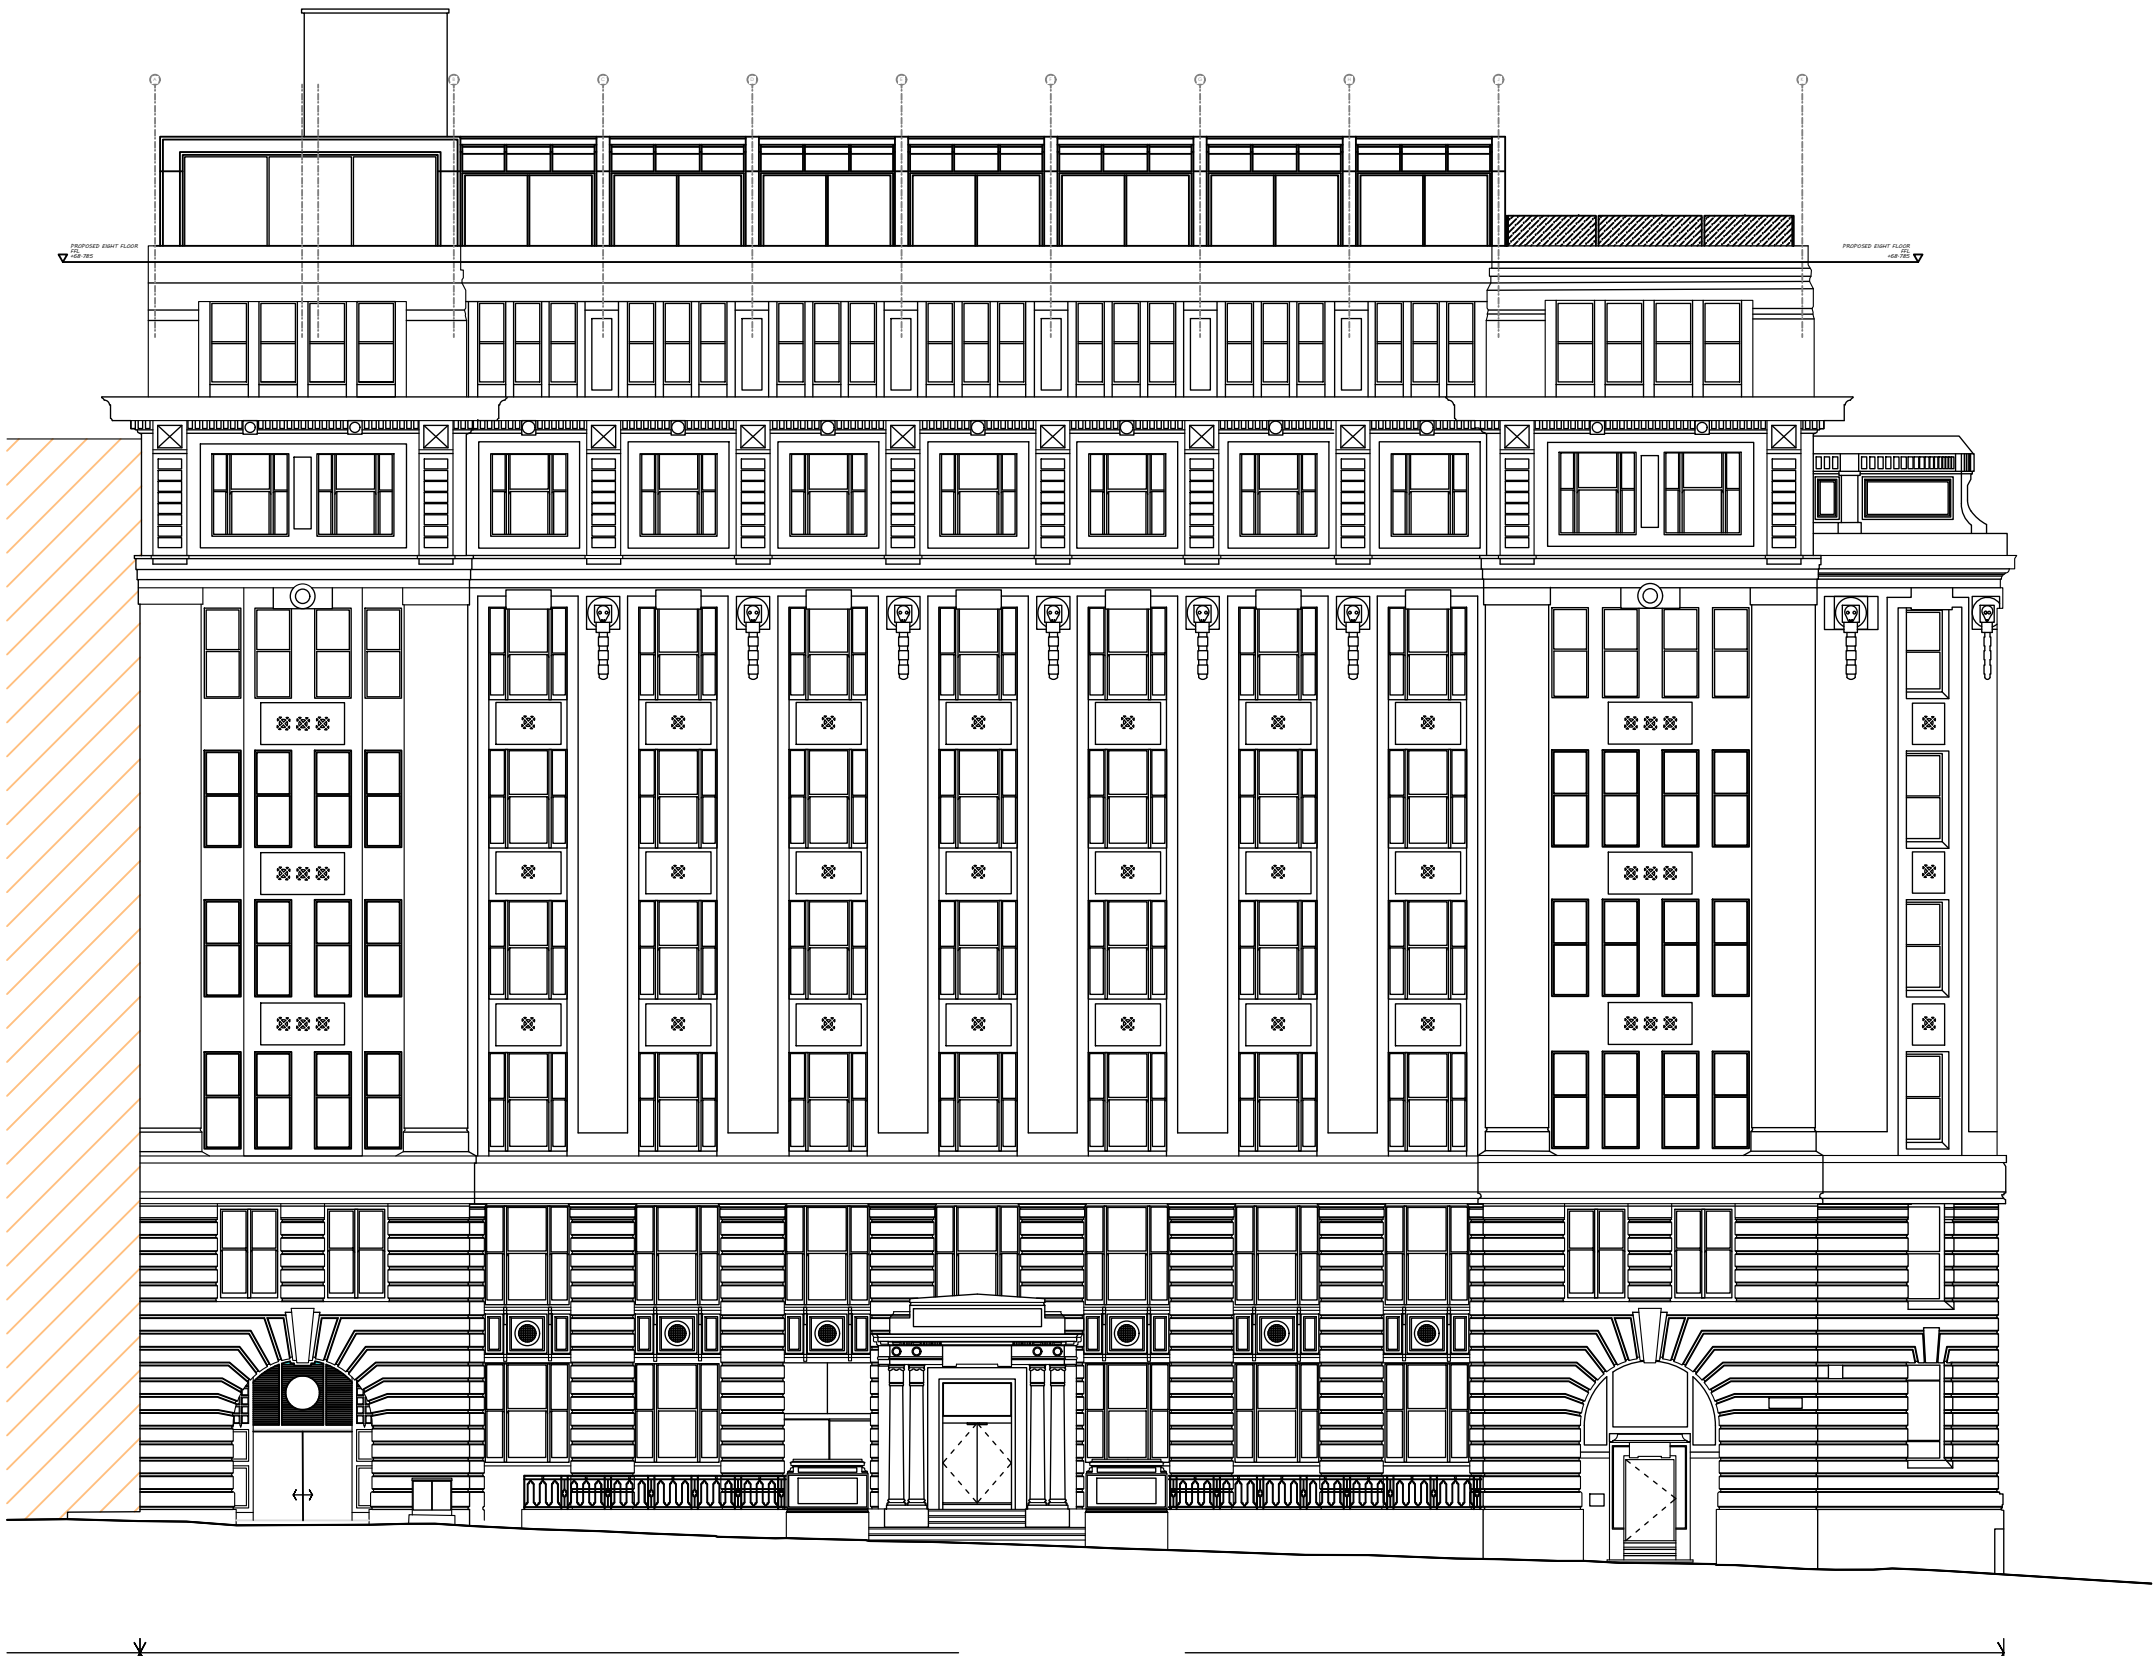

Elevation A-A - Parsonage 1-200 @ A3

This drawing is to be read in conjunction with all relevant drawings.

The main contractor/builder is to interpret the requirements in relationship to the site conditions encountered and as agreed with the Building Control officer.

All dimensions and sizes to be verified on site, any discrepancies to be reported to the client/project manager. These annotations were prepared for planning and/or building control submission only.

This drawing and design is the (© 2020) property of Commercial Kitchen and Bar Consultants and should not be reproduced without written permission.

Rev	Description	By	Date
K	Added additional annotations and fixing details for signage.	PB	20.10.22
J	Updated elevation to latest version, added signage details and cross sections.	PB	03.09.22
I	Modified cookline, private dining and access wc layout. Added proposed ductwork to mechanical layout. Modified electrical layout.	PB	19.09.22
H	Added dimensions to pergola layout.	PB	05.09.22
G	Modified option 2 roof terrace layout. Updated Elevation A-A with proposed lighting and menu display. Created Pergola detail layout.	PB	07.08.22
F	Created elevations layouts. Modified option 2 terrace layout & Mech layout	PB	20.07.22
E	Created electrical and mechanical layouts	PB	29.06.22
D	Wide ranging modifications to layout.	PB	16.06.22
C	Reduced size of wine room and created additional spaces. Modified bar area. Modified layout to single viewport	PB	07.04.22
Initial Issue: 12.11.2021			

CLIENT	
Climat Manchester	
PROJECT TITLE	
Re-Fit	
DRAWING TITLE	
Existing Elevation A-A Parsonage	
Drawn by: PB	Checked by: RH
Date: 12.11.2021	Scale: 1:200@A3



Manchester. UK.
www.commercialkitchenandbar.com
0161 266 1000 | 07732 096 418

Job Ref.	Drawing No.	Revision
JR	110	K