




Proposed Front elevation

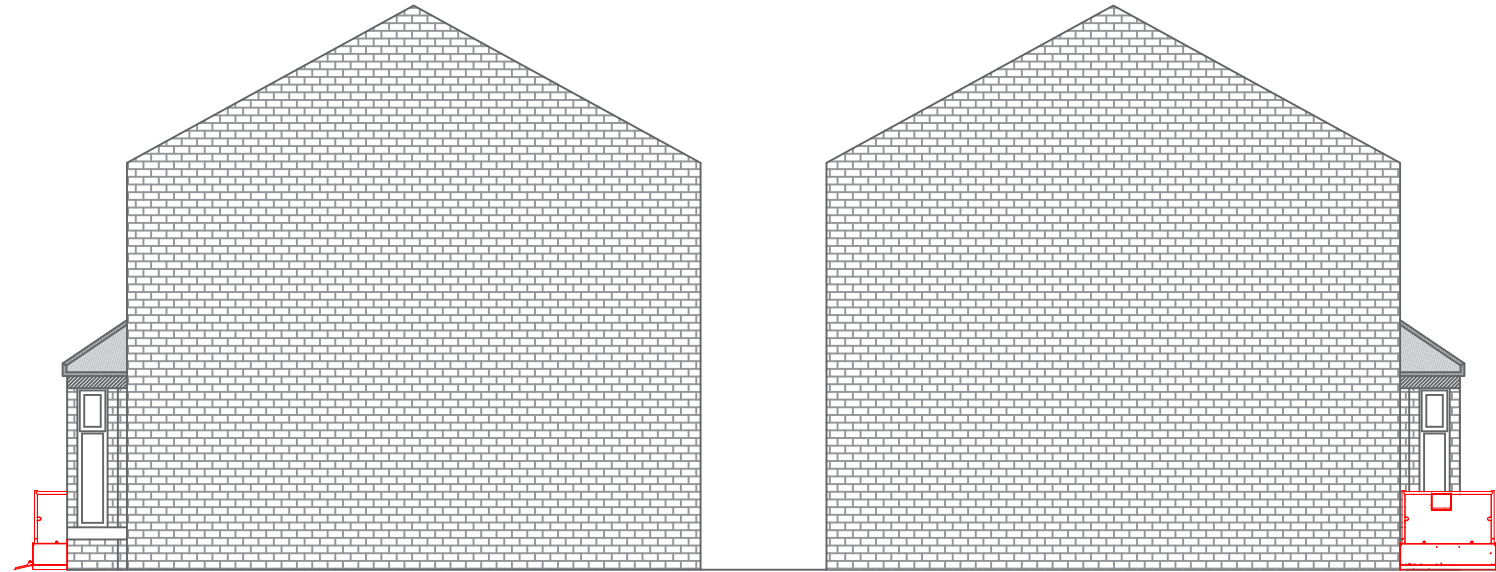

Proposed R/H/S elevation

Proposed L/H/S elevation

Manchester Equipment & Adaptations Partnership

Technical Officer Service

29 Poland St, Unit 1
Ancoats,
Manchester,
M4 6AZ

Applicants name:
Mrs Raj Kaur

Property address:
12 Balmfield St
Cheetham
Manchester
M8 0SP

Revisions:

REV SS -

Drawn By:
Shaun Stephenson

Scale:
1:100

Date:14/10/2022

Paper Size:
A3



Manchester
Equipment &
Adaptations
Partnership