




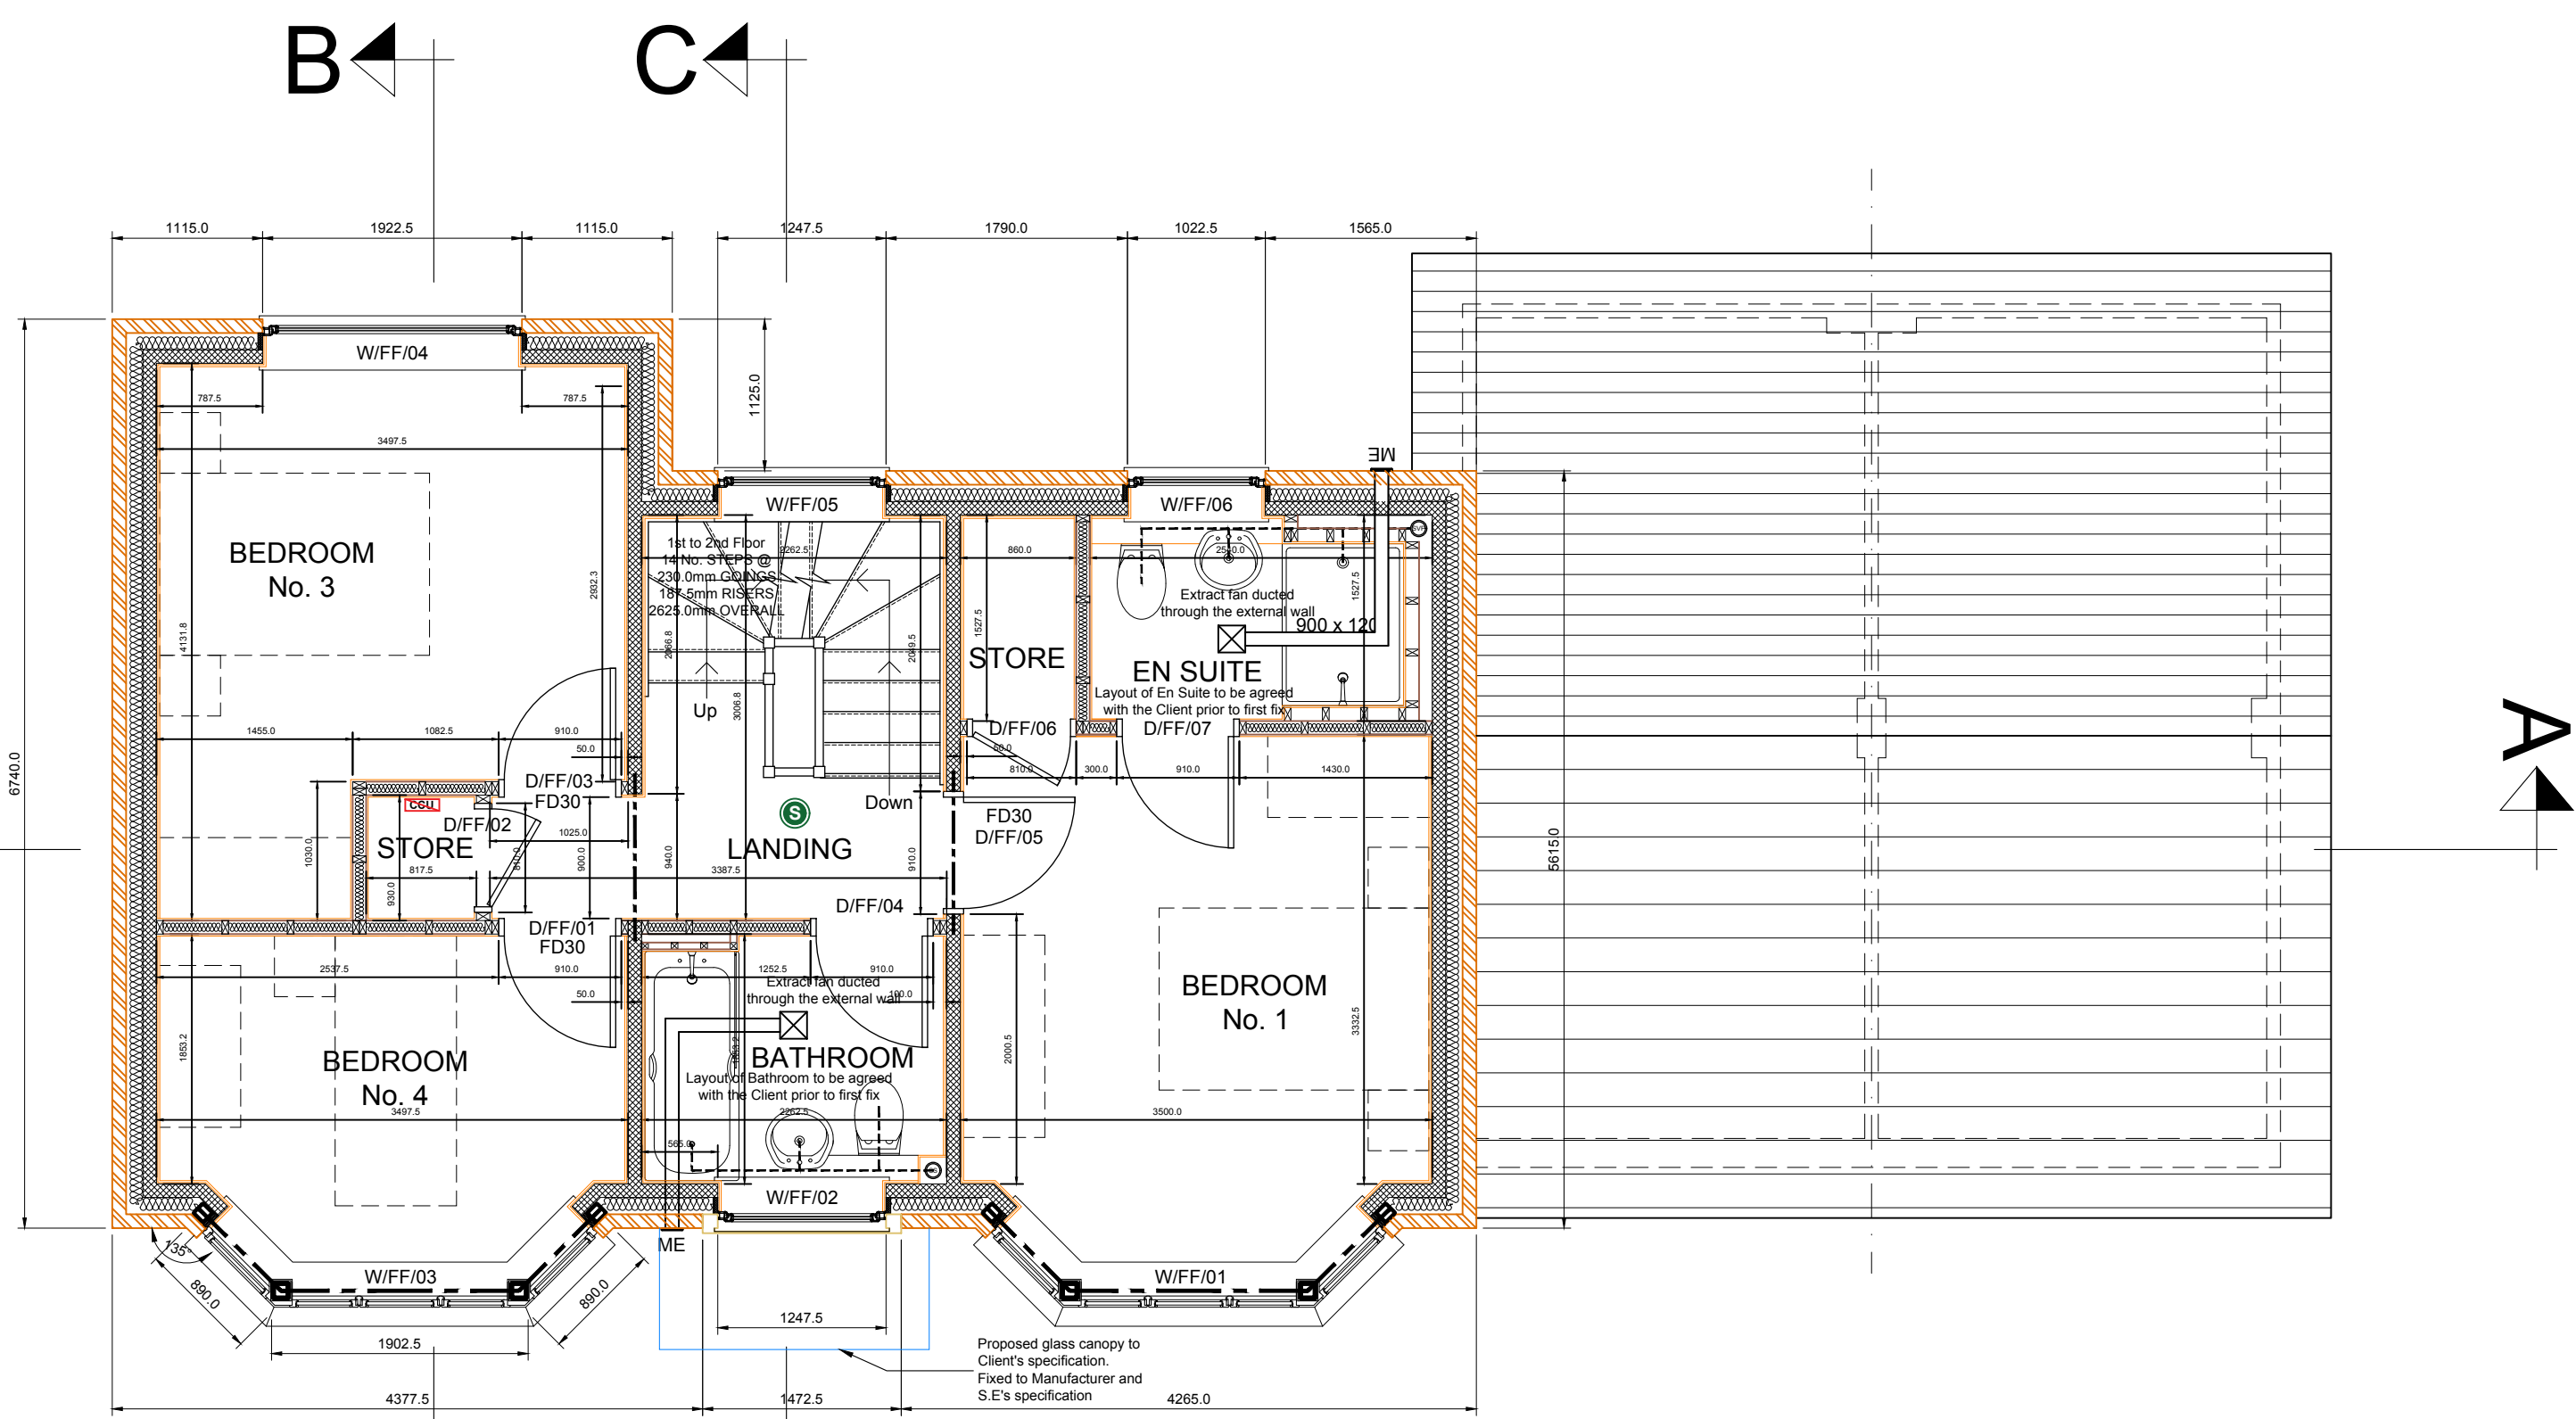

PROPOSED FIRST FLOOR PLAN

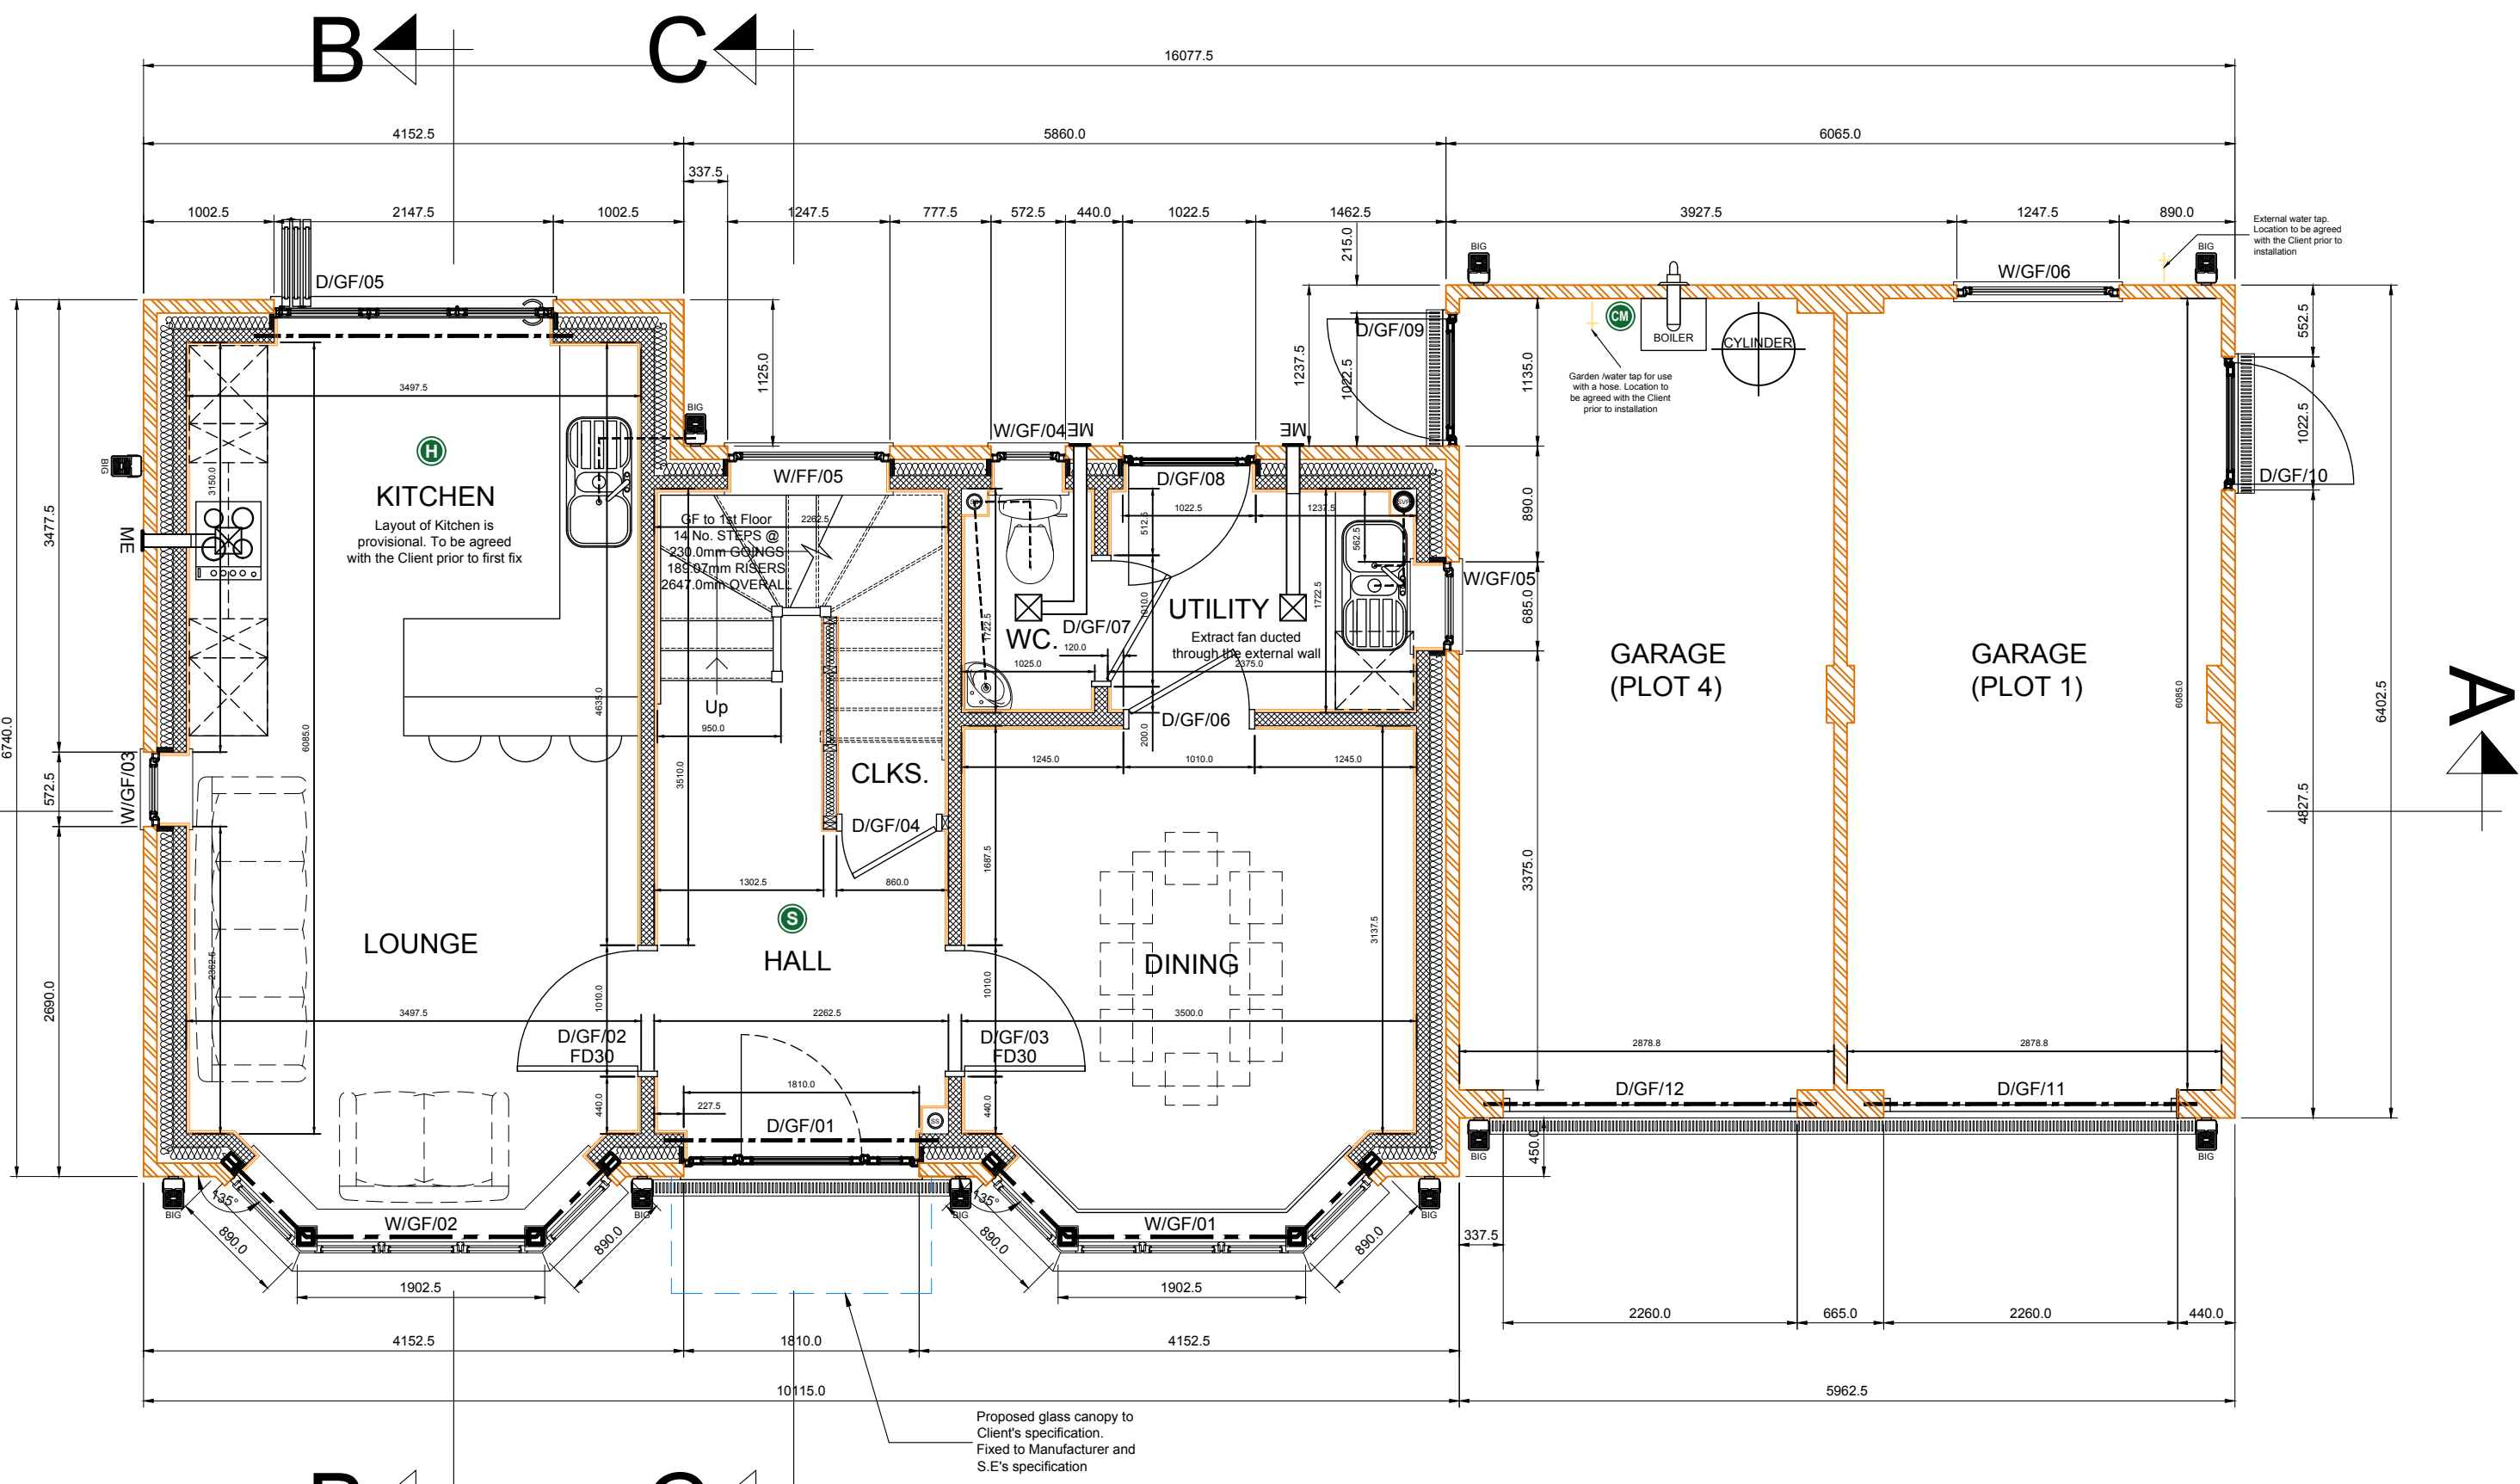

PROPOSED GROUND FLOOR PLAN

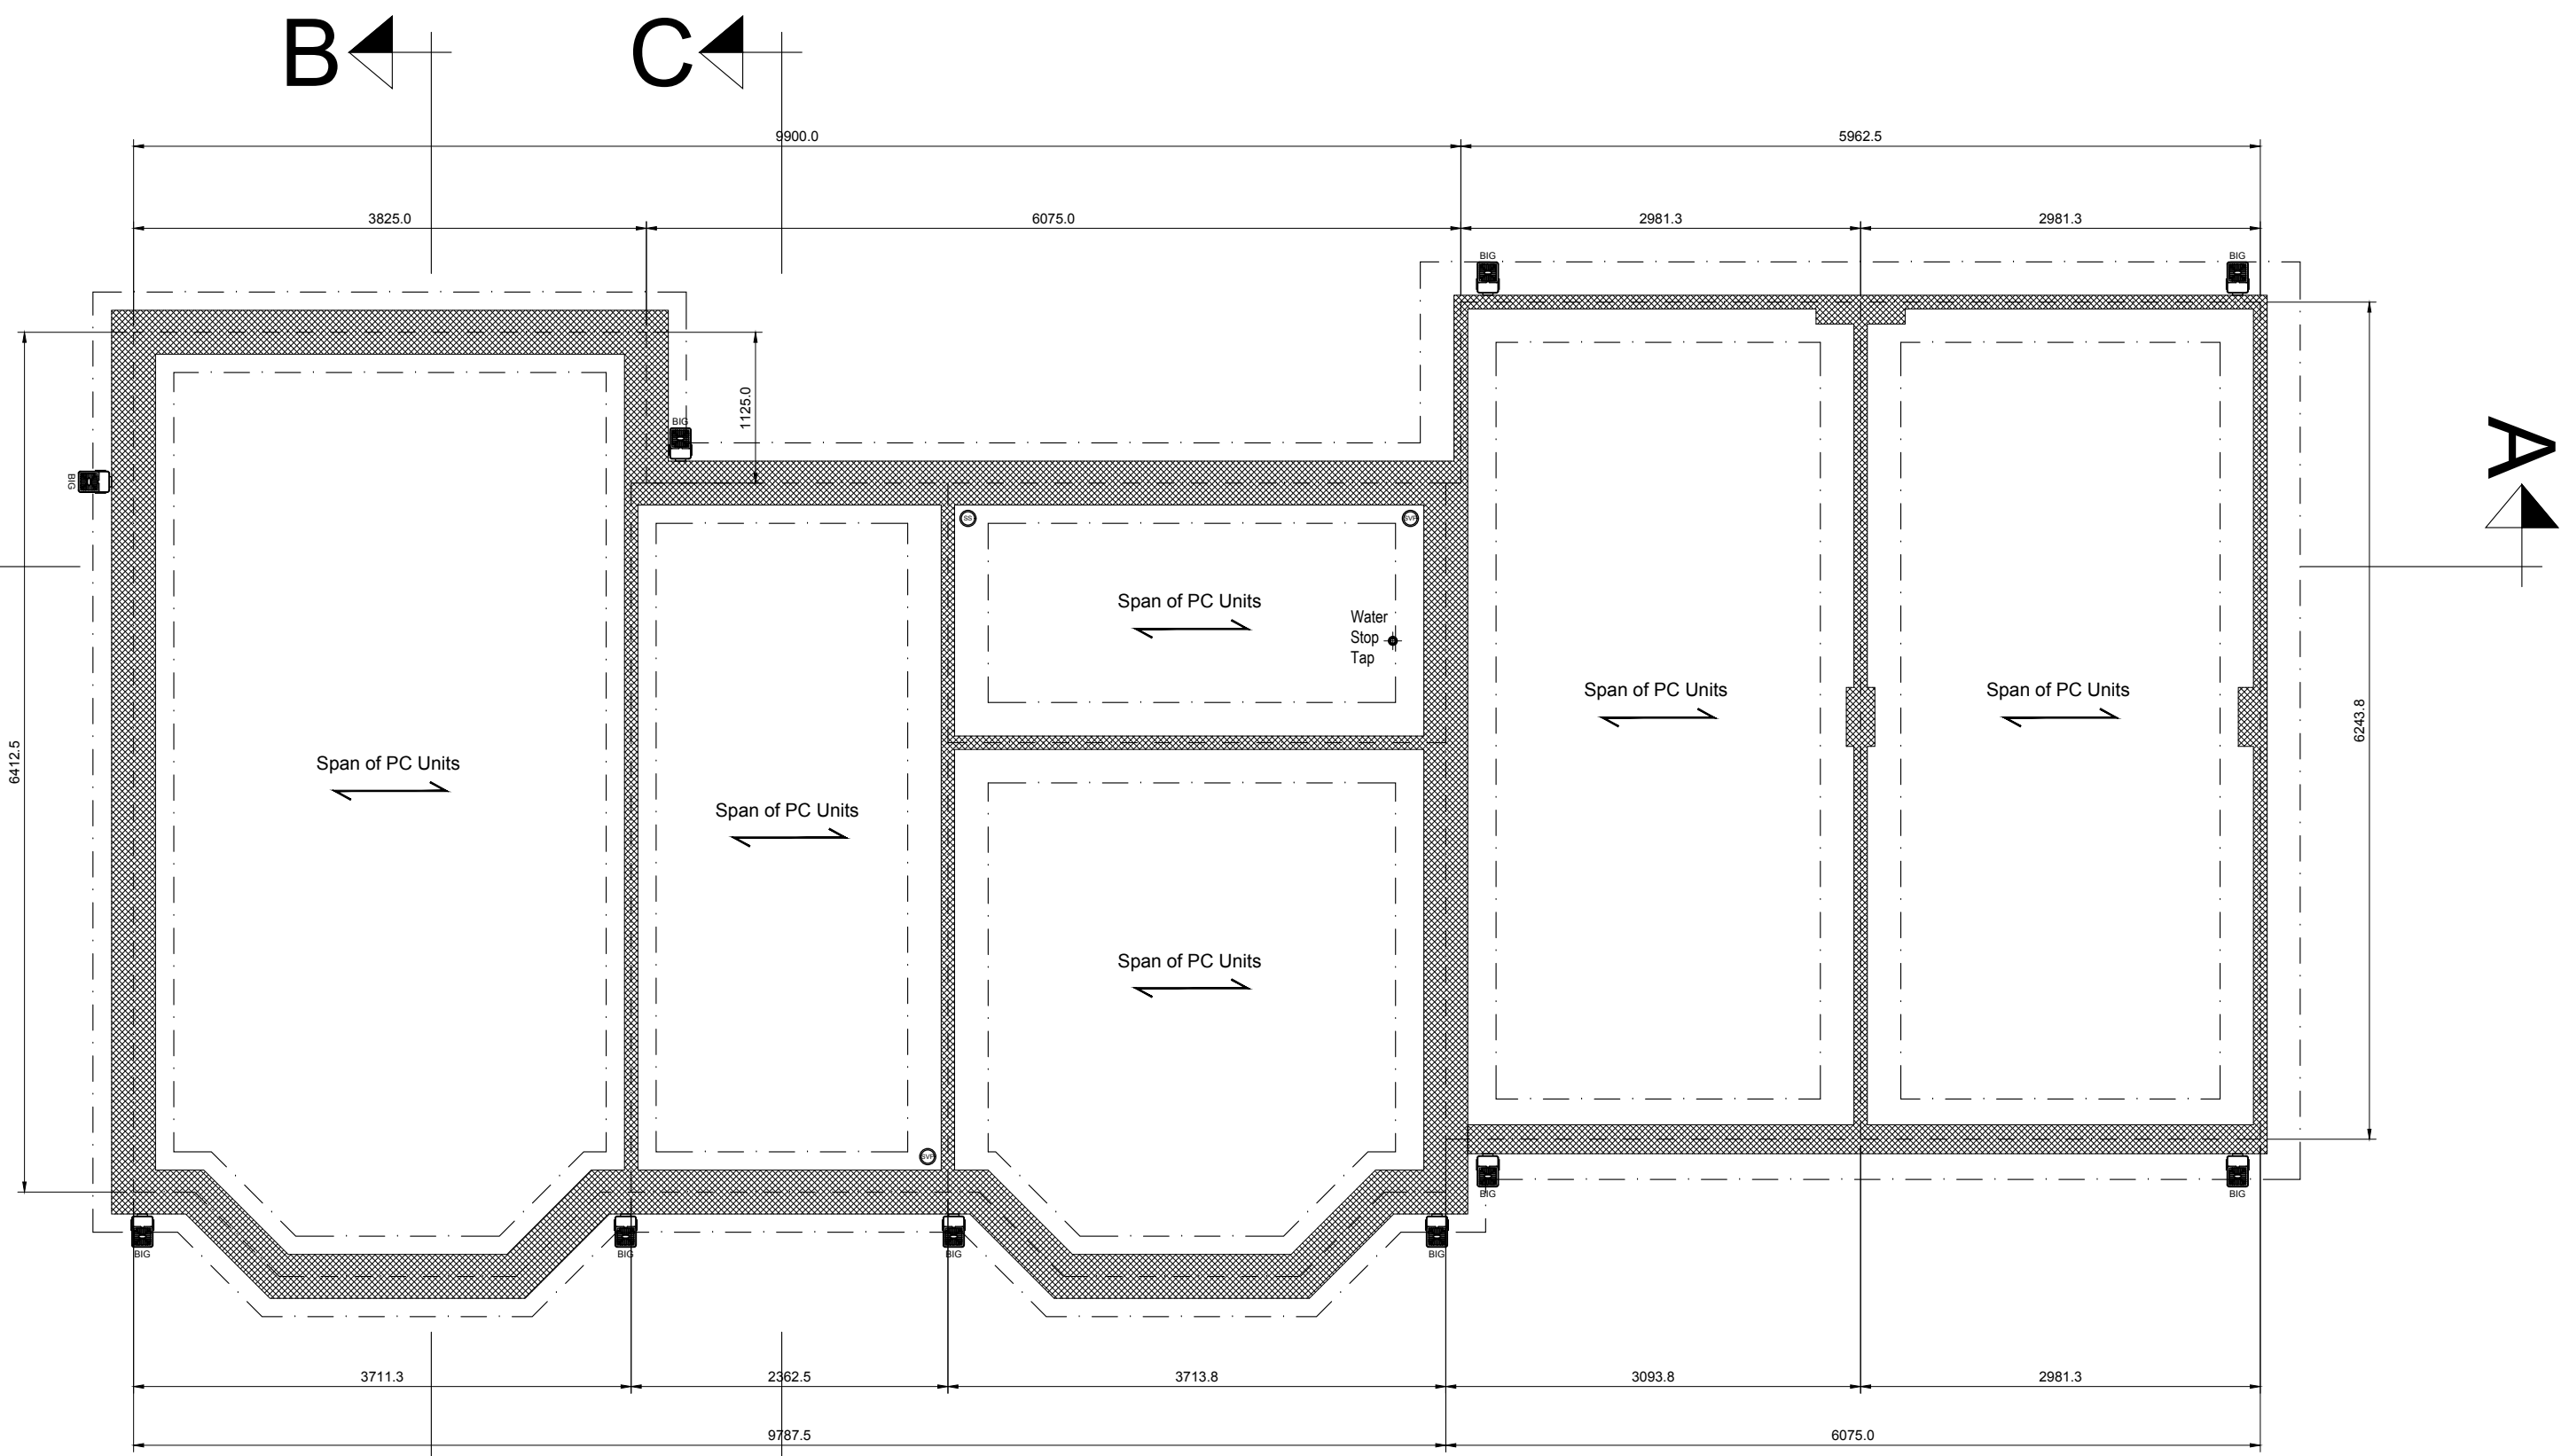

PROPOSED FOUNDATION PLAN

NOTES
ALL DIMENSIONS TO BE CHECKED ON SITE PRIOR TO ANY MANUFACTURING OR FABRICATION AND ANY ANOMALIES TO BE BROUGHT TO THE ATTENTION OF THE ARCHITECT.

BUILDING REGULATIONS ISSUE
TO BE READ IN CONJUNCTION WITH STRUCTURAL DRAWINGS & CONSTRUCTION NOTES

A	First Issue.	JB	11.03.2021
REV	AMENDMENTS	BY	DATE
PROJECT			
PROPOSED RESIDENTIAL DEVELOPMENT 72,ERRWOOD ROAD BURNAGE MANCHESTER M19 2QH			
CLIENT			
DHARMESH MAISURIA			
DRAWING TITLE			
PROPOSED FOUNDATION, GROUND AND FIRST FLOOR PLANS PLOT No. 4			
DRAWN JB		DATE 01.02.2021	
CHECKED		SCALE 1:50 (A1)	
APPROVED			
 HOWARD & SEDDON A.R.I.B.A. CHARTERED ARCHITECTS 64 WASHWAY ROAD SALE, CHESHIRE, M33 7RE TEL NO. 0161 - 973 8296 FAX NO. 0161 - 962 3485 E-MAIL : ADMIN@HOWARDANDEDSON.CO.UK			
JOB No.		DRG No.	REVISION
13,542		38	A