



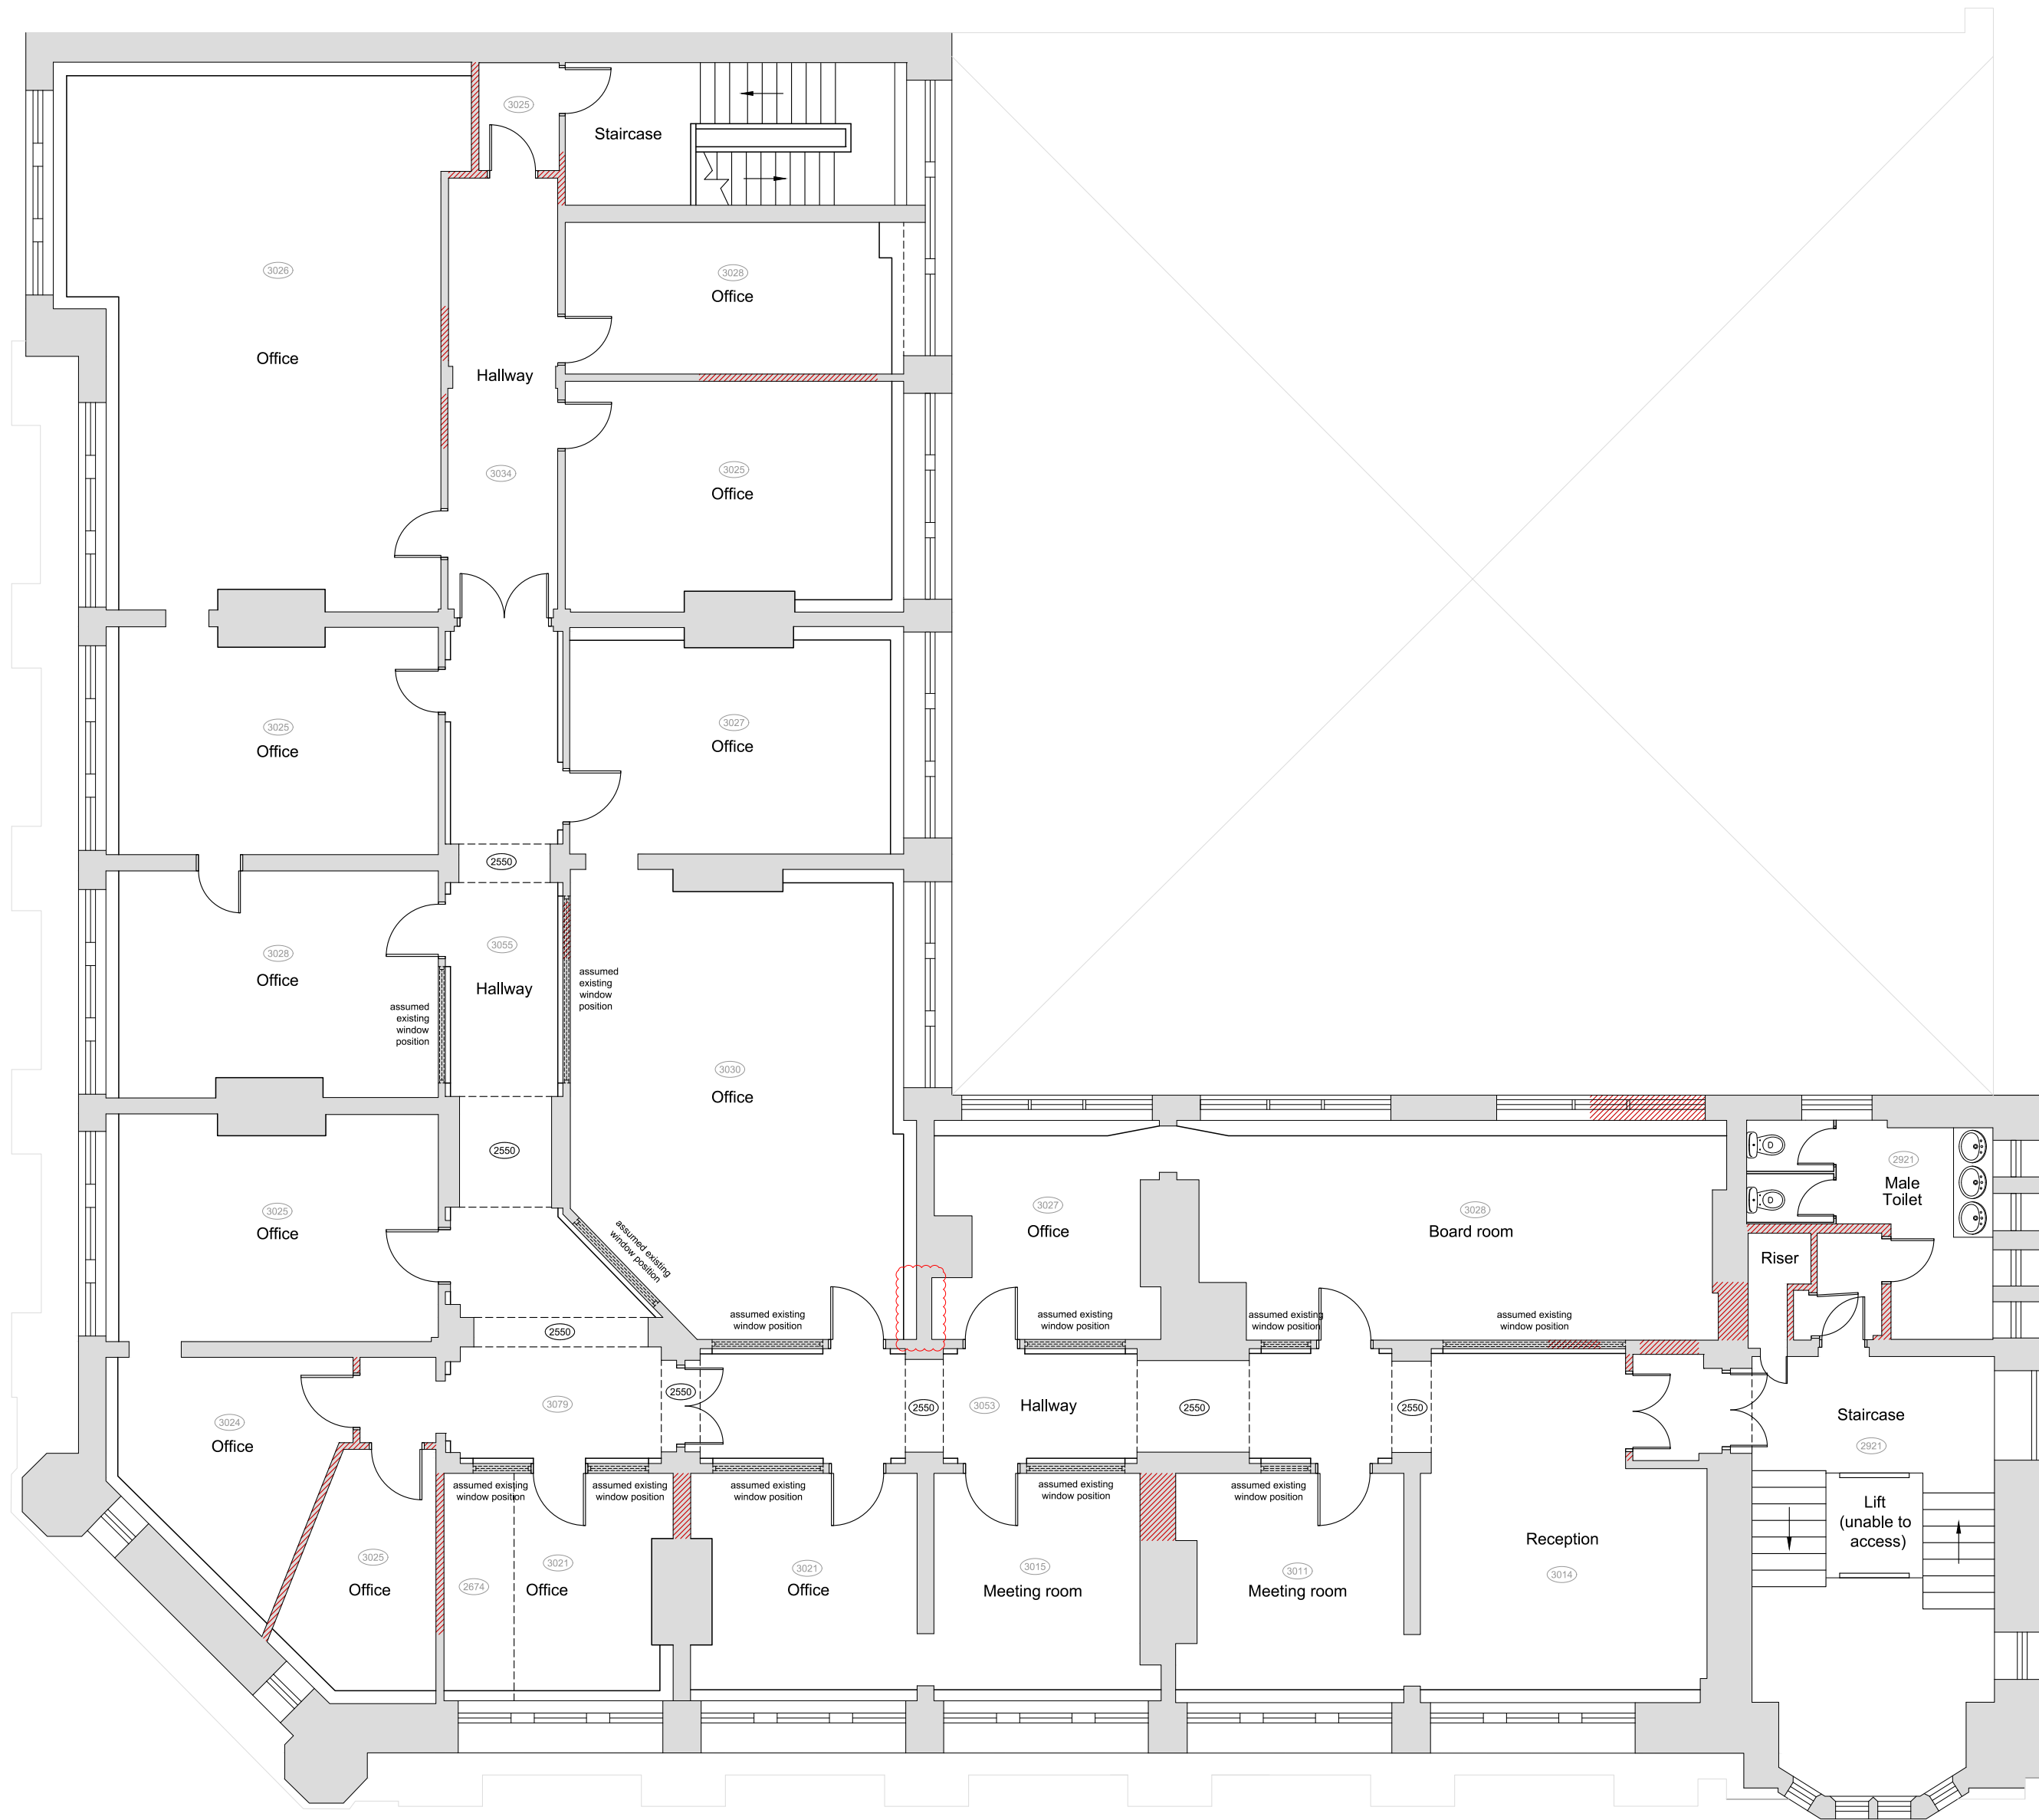

EXISTING THIRD FLOOR PLAN
SCALE 1:100 @ A2

HATCH INDICATES WALLS TO BE
REMOVED / OPENINGS FORMED

 

PLANNING ISSUE	BN SH DRAWN		REV A: UPDATED IN LINE WITH CHANGES TO PROPOSED SCHEME DRAWN REVISION	JUNE 23 OCT 21 DATE	VER
	AP ALLISON PIKE ARCHITECTS & DESIGNERS 7 Buxton Road West, Disley, Stockport, Cheshire, SK12 2AE. Website: www.allisonpike.com Telephone: 01663 763000 Facsimile: 01663 766772 Email: studio@allisonpike.com © Allison Pike Partnership Limited.				
	PROJECT INNKEEPERS COLLECTION 1-3 YORK STREET (BROWNS) MANCHESTER				
	TITLE THIRD FLOOR PLAN AS EXISTING				
SCALE 1:100 @ A2					
JOB No MAB46		DRAWING No AS03		REV A	