




Proposed House Type M - 4 Bedroom

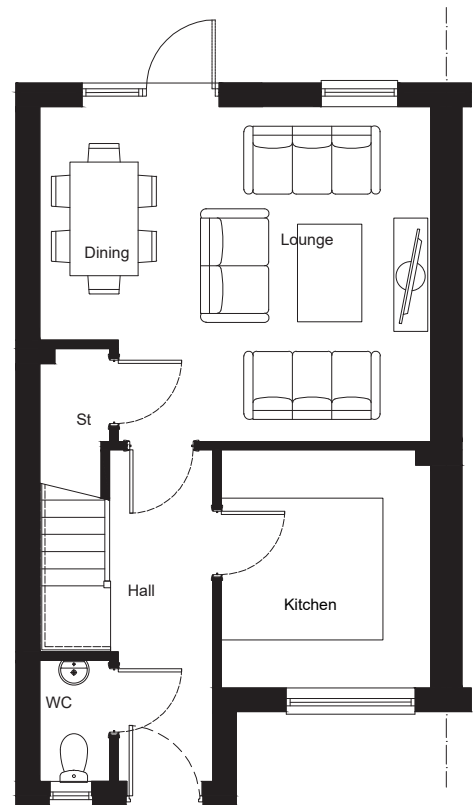

GF

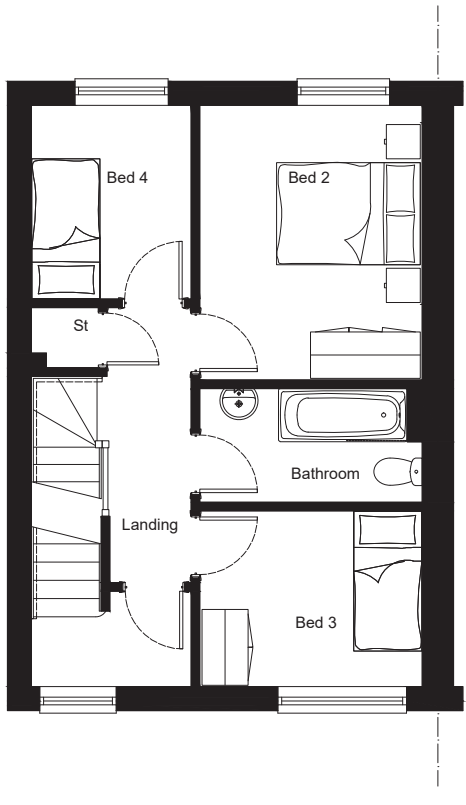


FF

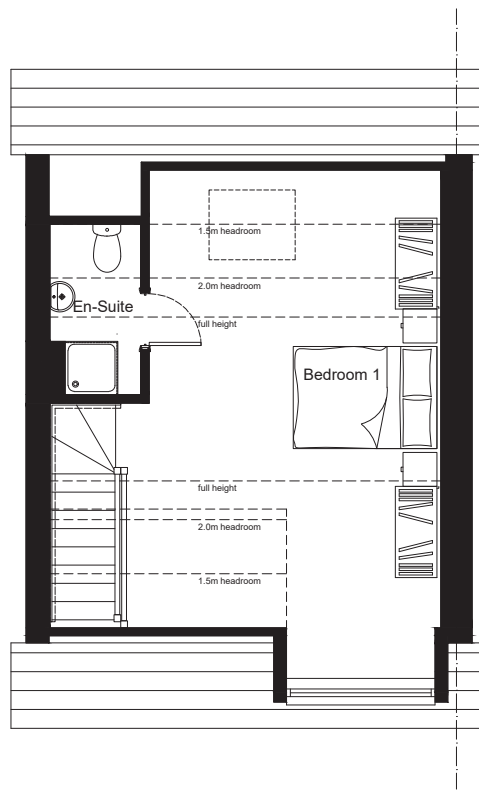


SF



Proposed Front Elevation

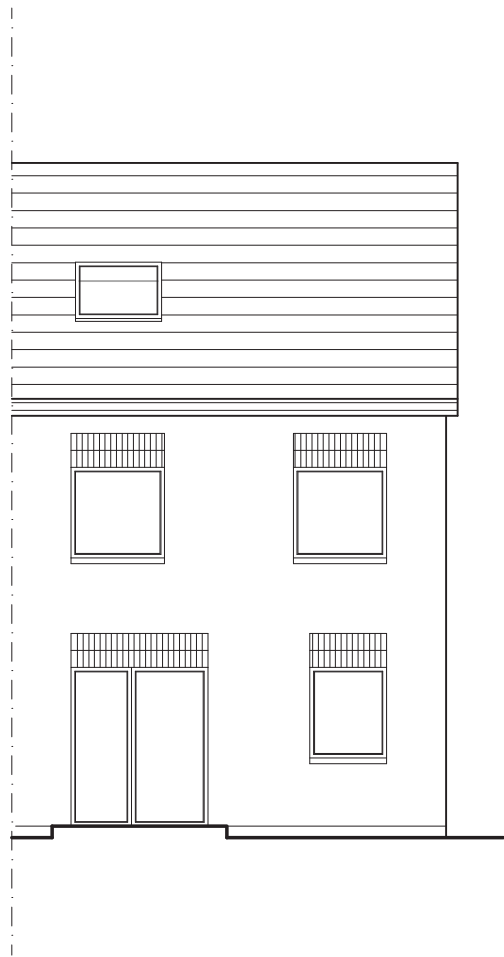


Proposed Rear Elevation

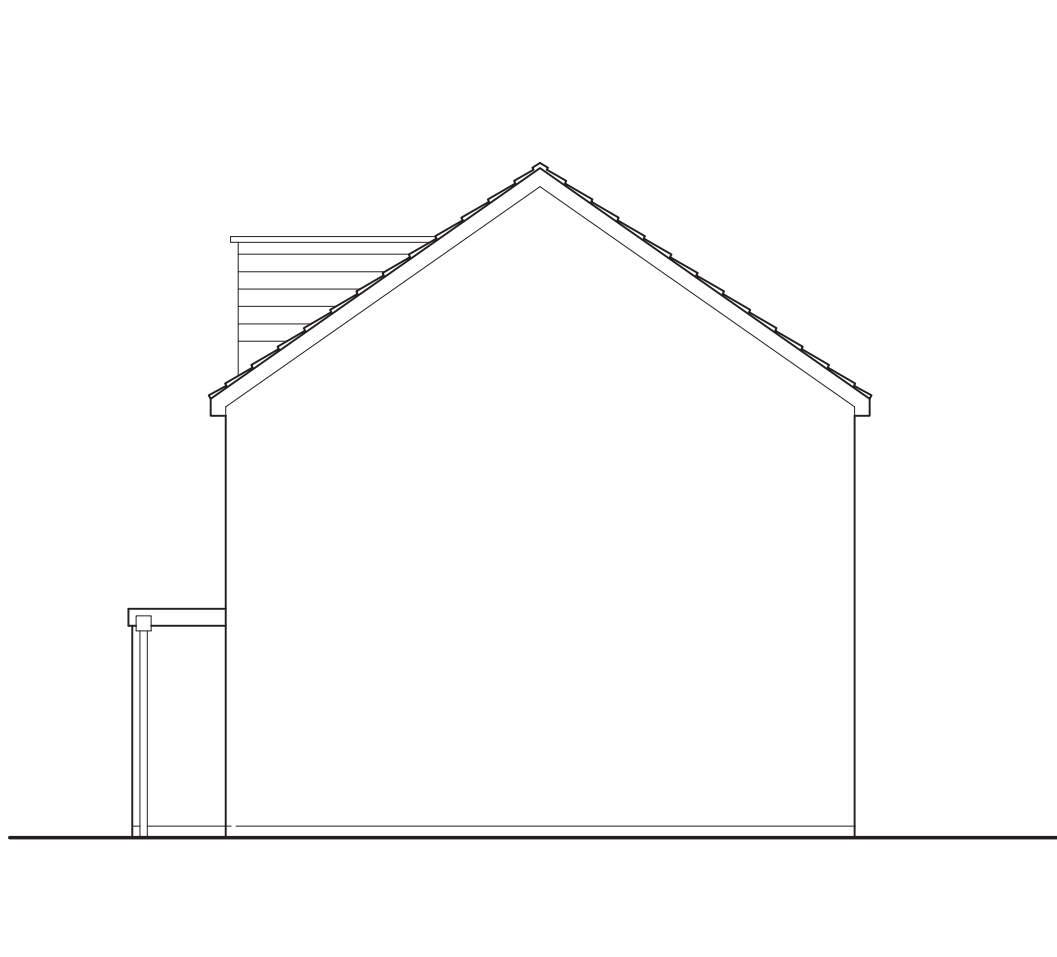


Proposed Side Elevation


Proposed House Type W - 3 Bedroom

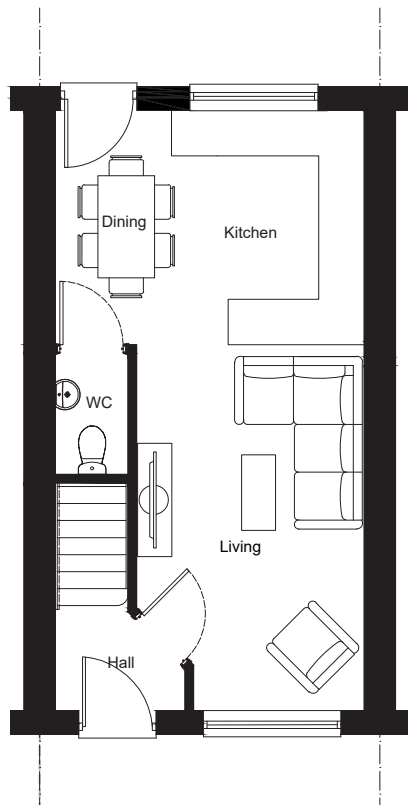

GF

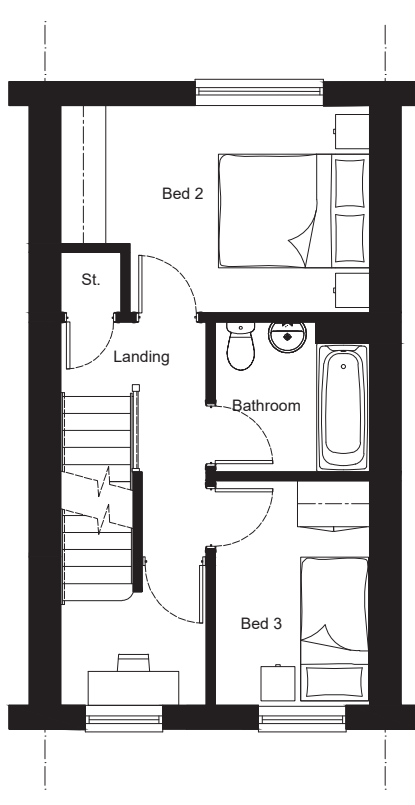


FF

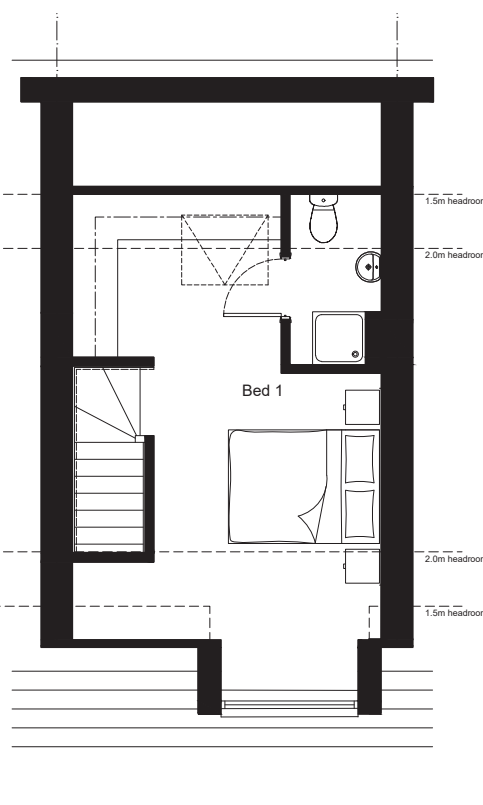

SF



Proposed Front Elevation

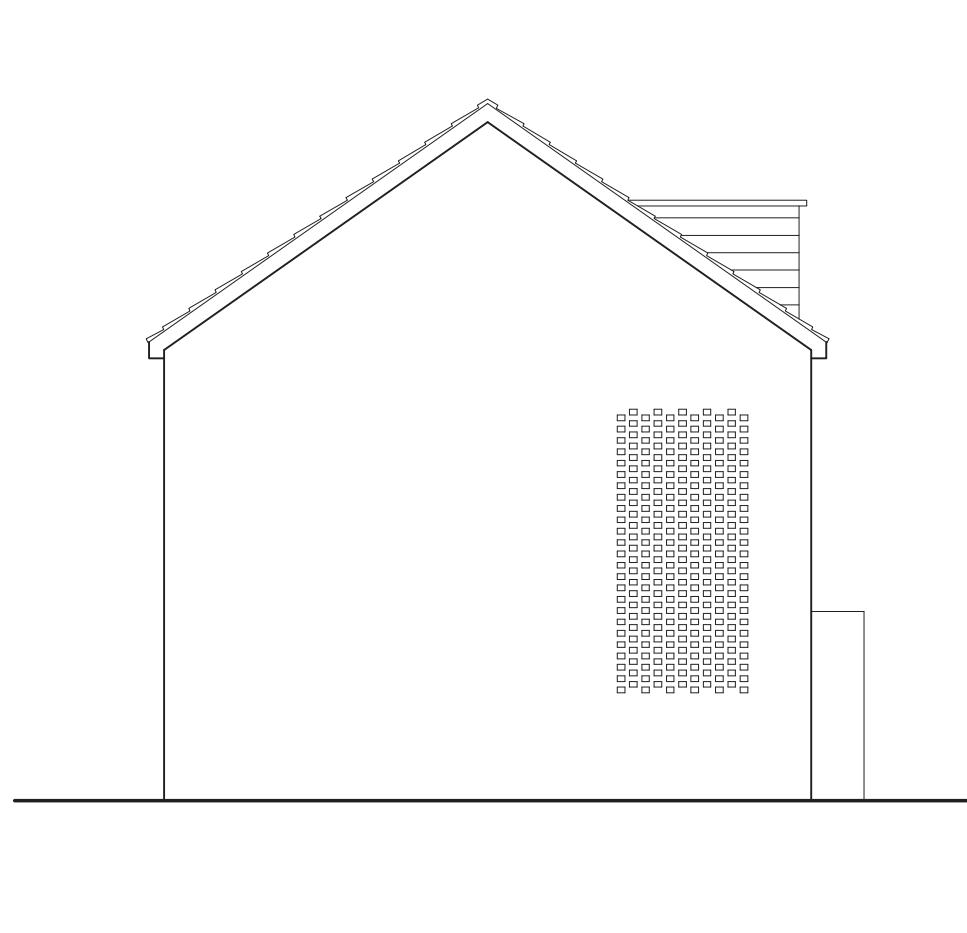

Proposed Side Elevation



Louisa Street, Openshaw

Disclaimer:
Do not scale from this drawing. All dimensions and levels are to be checked on site. All areas are approximate and are for information only.
This drawing is to be read in conjunction with all other relevant documents and all works are to comply with the current Building regulations, British Standards and Codes of Practice etc.
All details of the existing structure are to be verified by others on site prior to any works commencing.
The copyright of this drawing and all works executed from this drawing remain the property of View Associates Ltd. Any 3rd party survey information contained on this drawing is not the responsibility of View Associates Ltd.
Note: Housetypes developed by Westchurch Homes Ltd + MCK Associates Ltd. View Associates have obtained permission to use this information.

Revision:	Description:	Date:	By:

Client:	Westchurch Homes Ltd
Drawing Title:	Proposed House Types 02

Drawing Number:	(PL)004
Drawn By: HH	Checked By: IJ
Stage:	Planning
Date: 23.08.22	Scale: 1:100 @ A1

VIEW
ASSOCIATES
CHARTERED ARCHITECT

RIBA
0161 941 7458
viewassociates.co.uk
View Associates Ltd
Suite A, Kings Court
Railway Street
Altrincham WA14 2RD