


VISUAL SCALE 1:500 @ A4

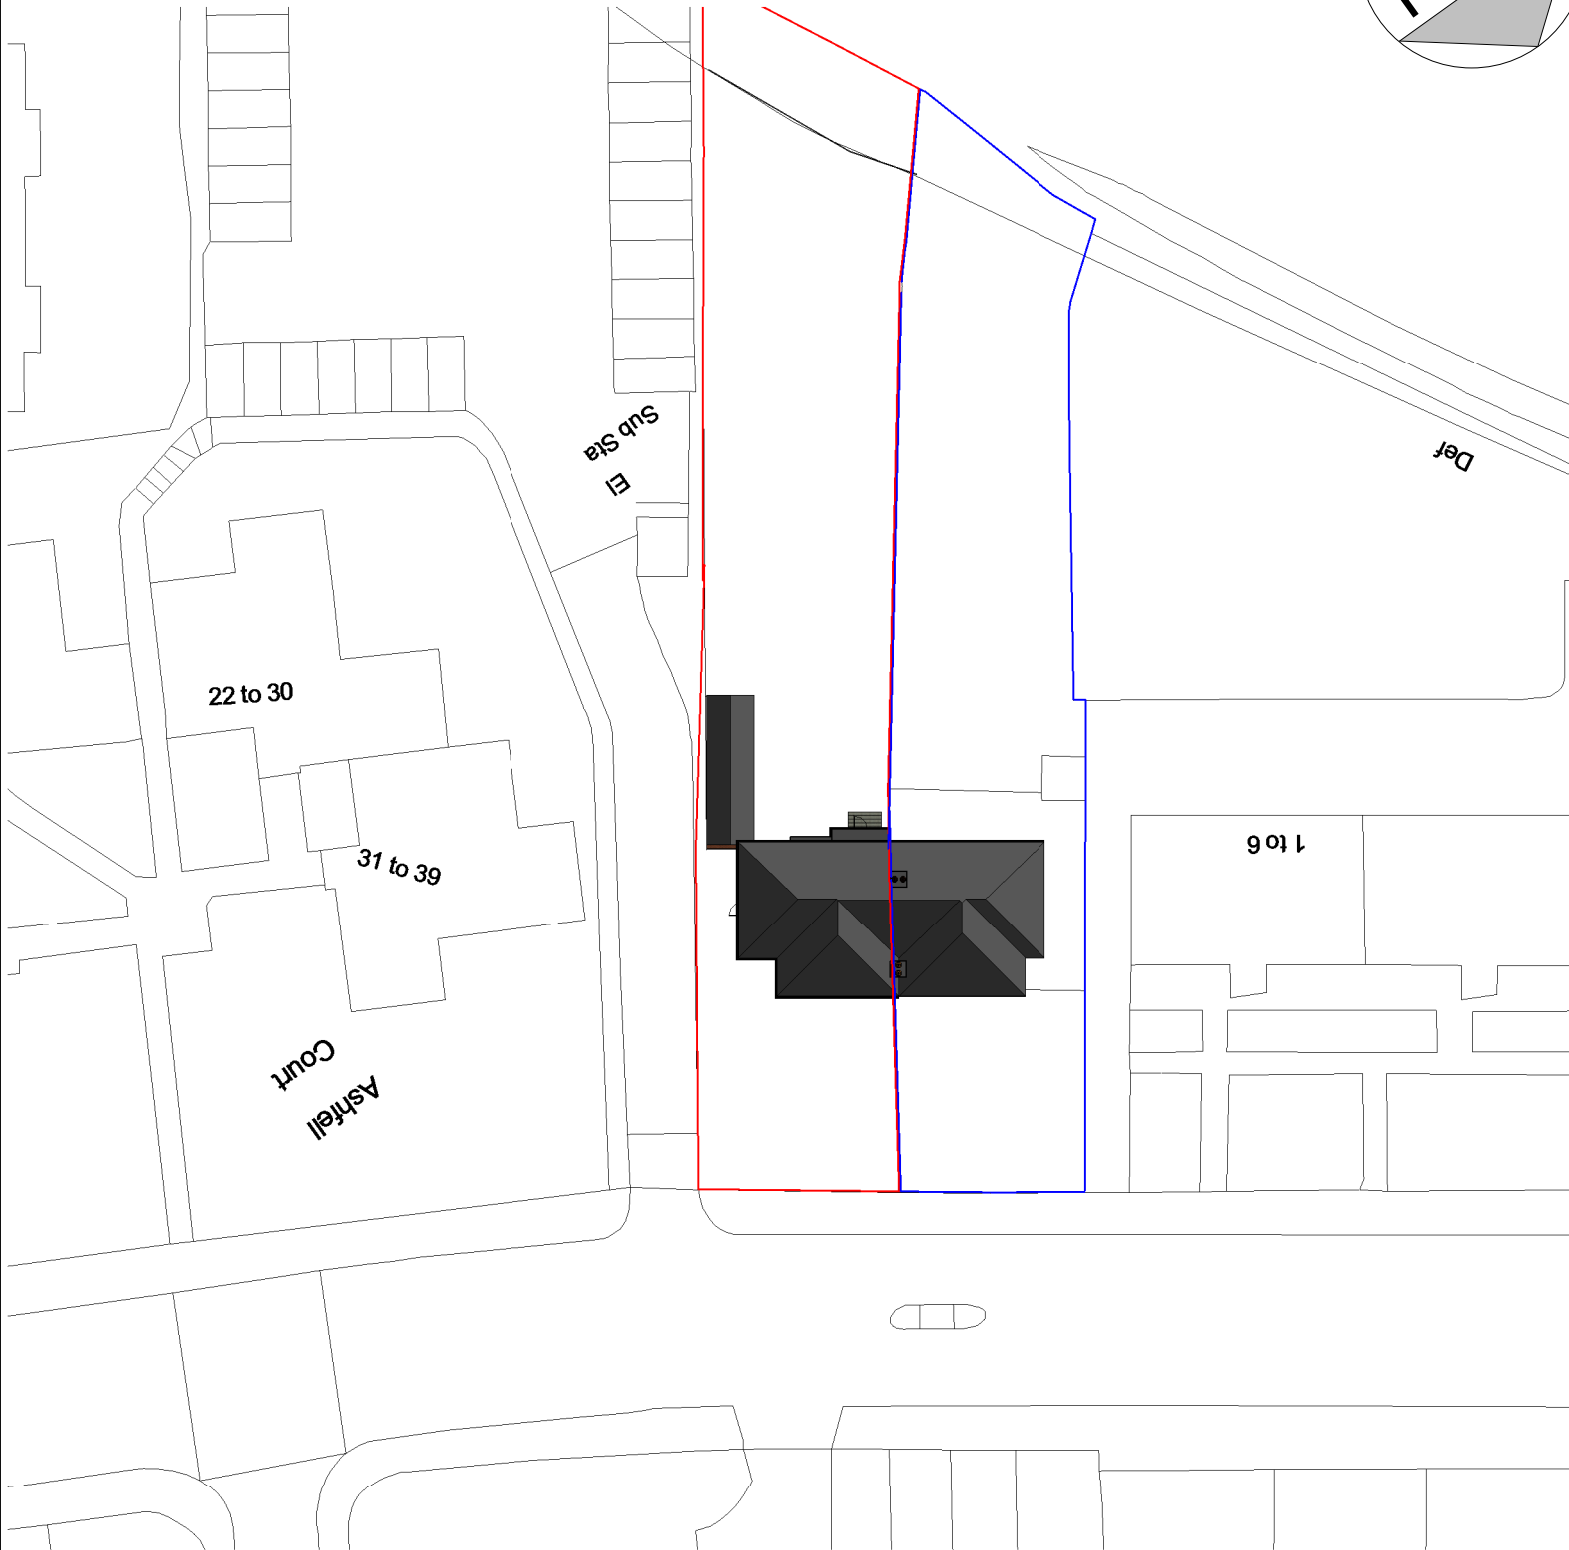

Rev	Date	Int	Description
-----	------	-----	-------------

41 Edge Lane Existing Site Plan

Job No:

162

Scale @ A4:

1 : 500

Mr Imran Sarfraz

Drawn By:

OK

Date:

01/10/22

Drawing No:

P102

Rev:

DO NOT SCALE FROM THIS DRAWING
ALL DIMENSIONS MUST BE CHECKED ON SITE BY
CONTRACTOR PRIOR TO CONSTRUCTION