


PROPOSED EAST ELEVATION

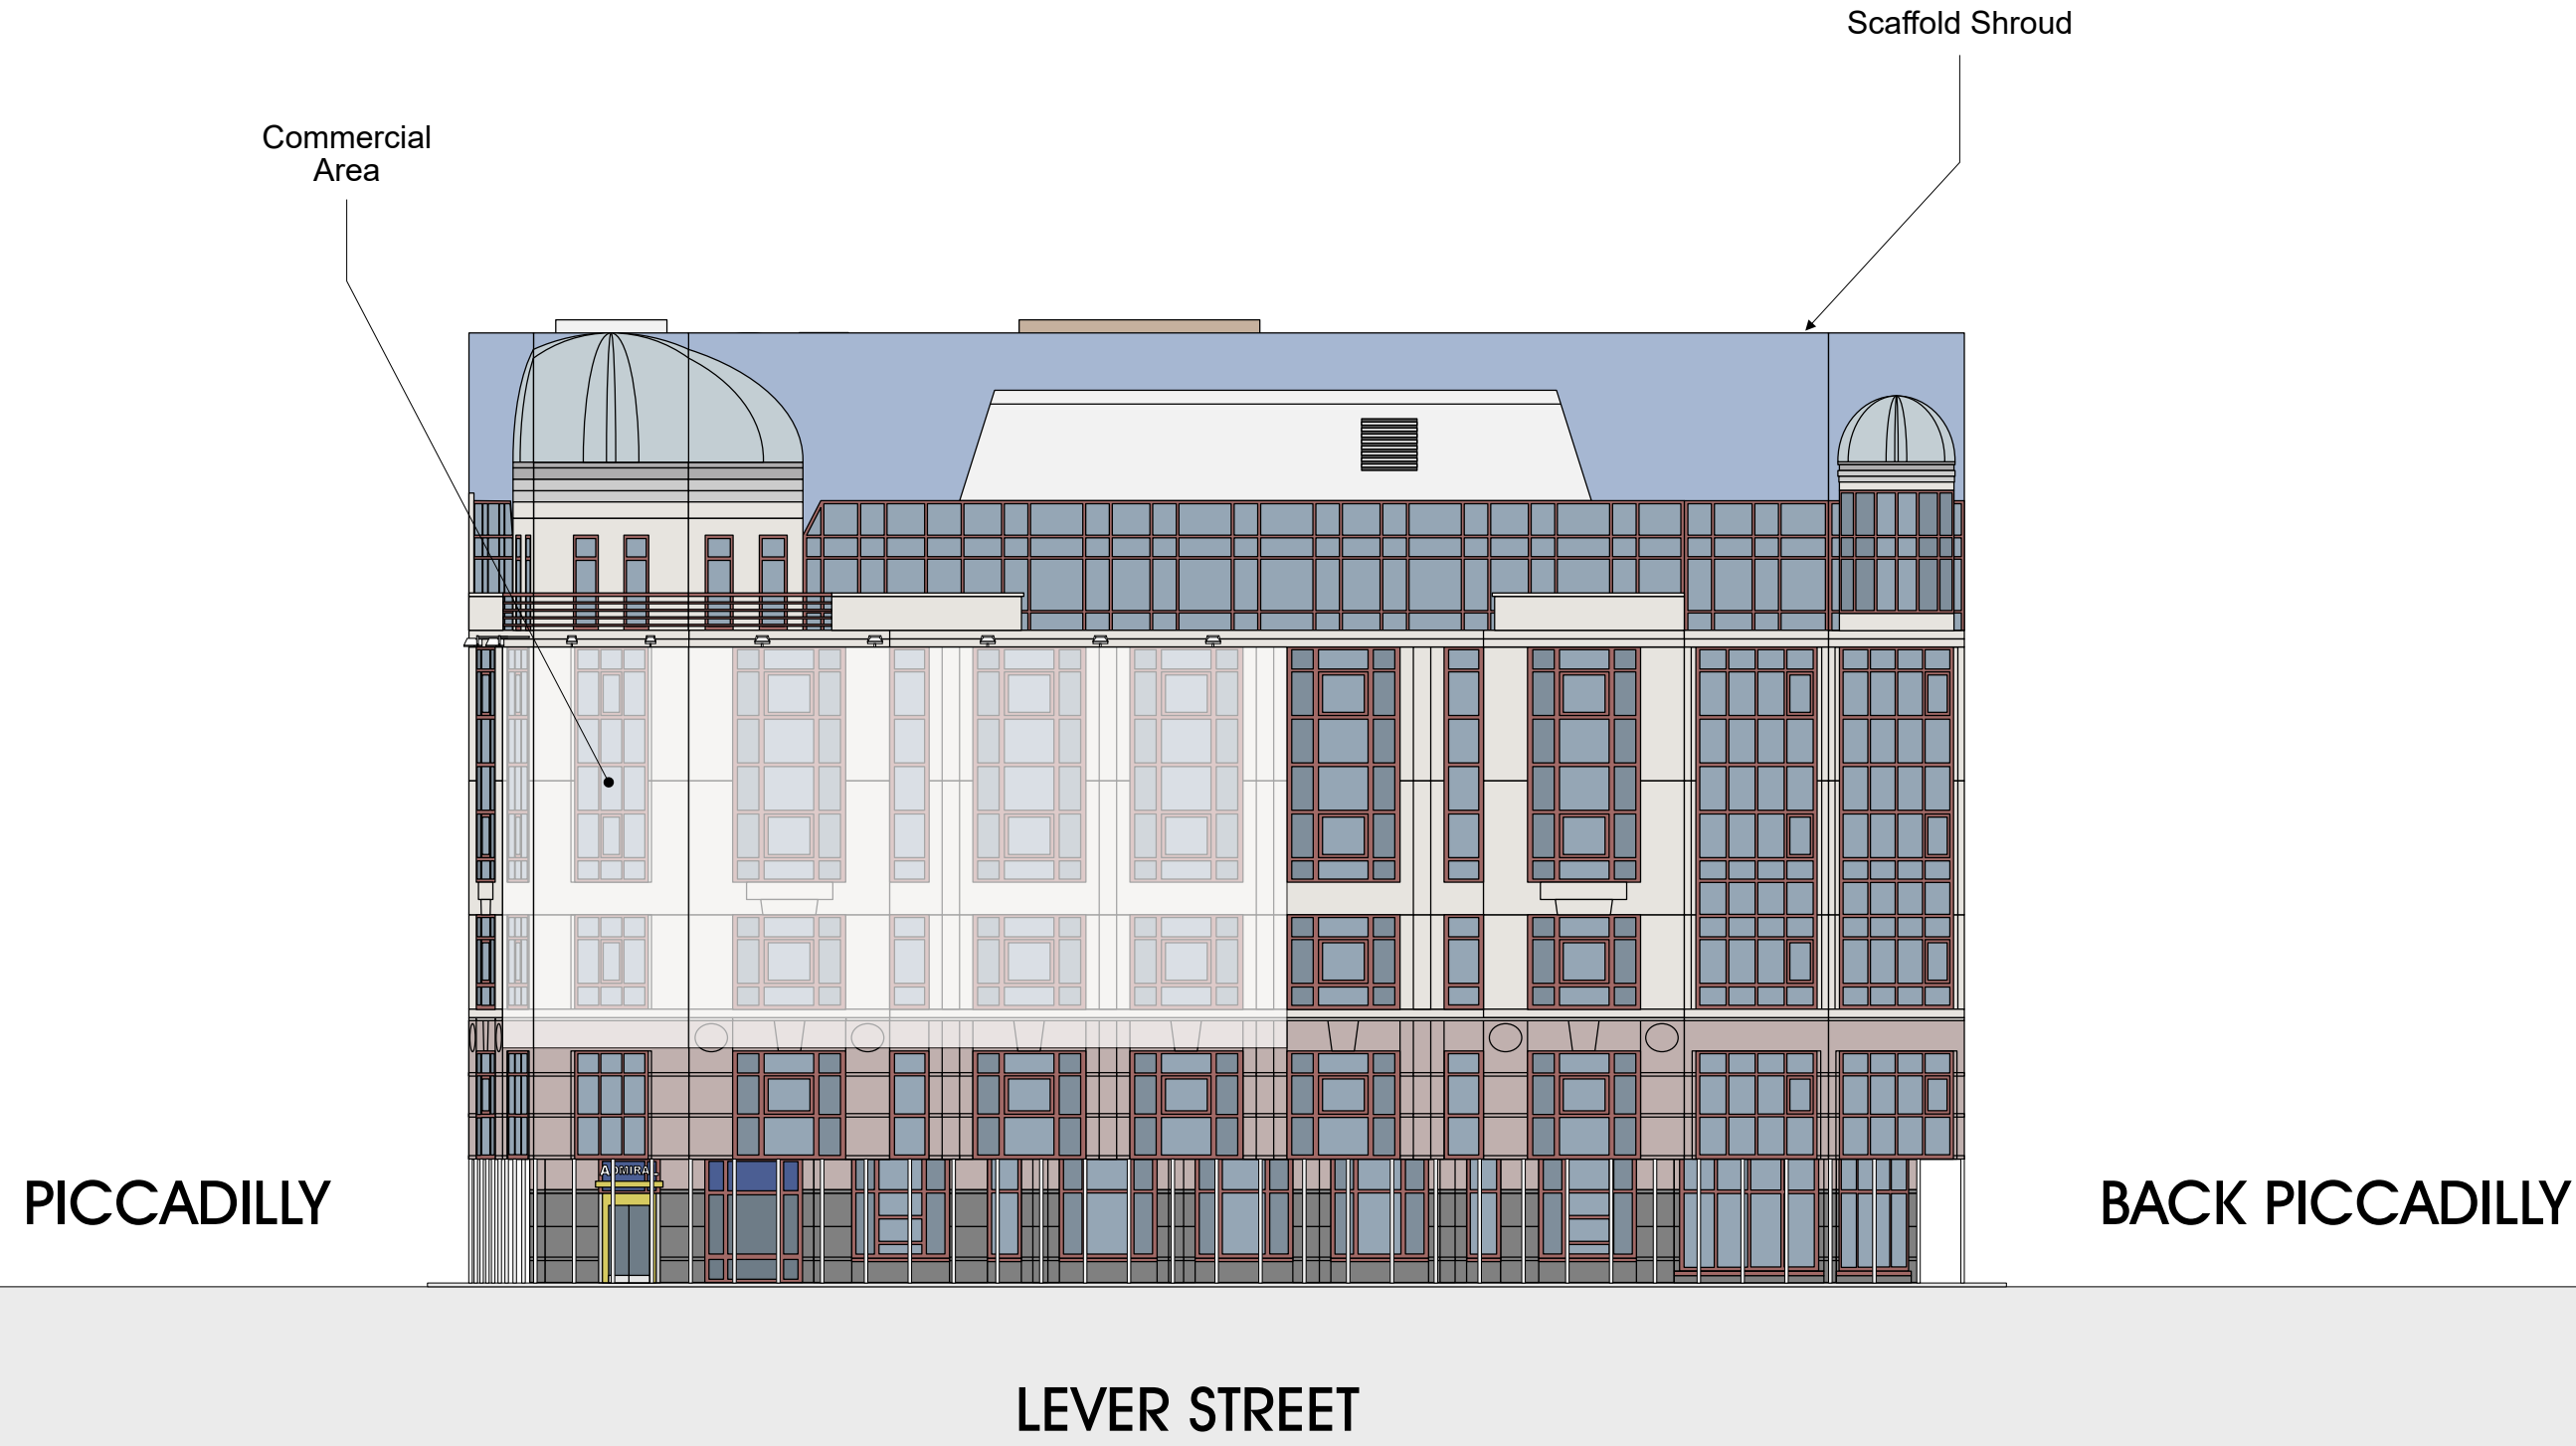

Site:	Title:	Date:	Dwg. No:	Rev:	Scale: 1:200@A3
Wellington House, 39 Piccadilly, Manchester M1 1LQ	Proposed East Elevation	03/03/2022	PY4230/005		0m4m8m12m16m