


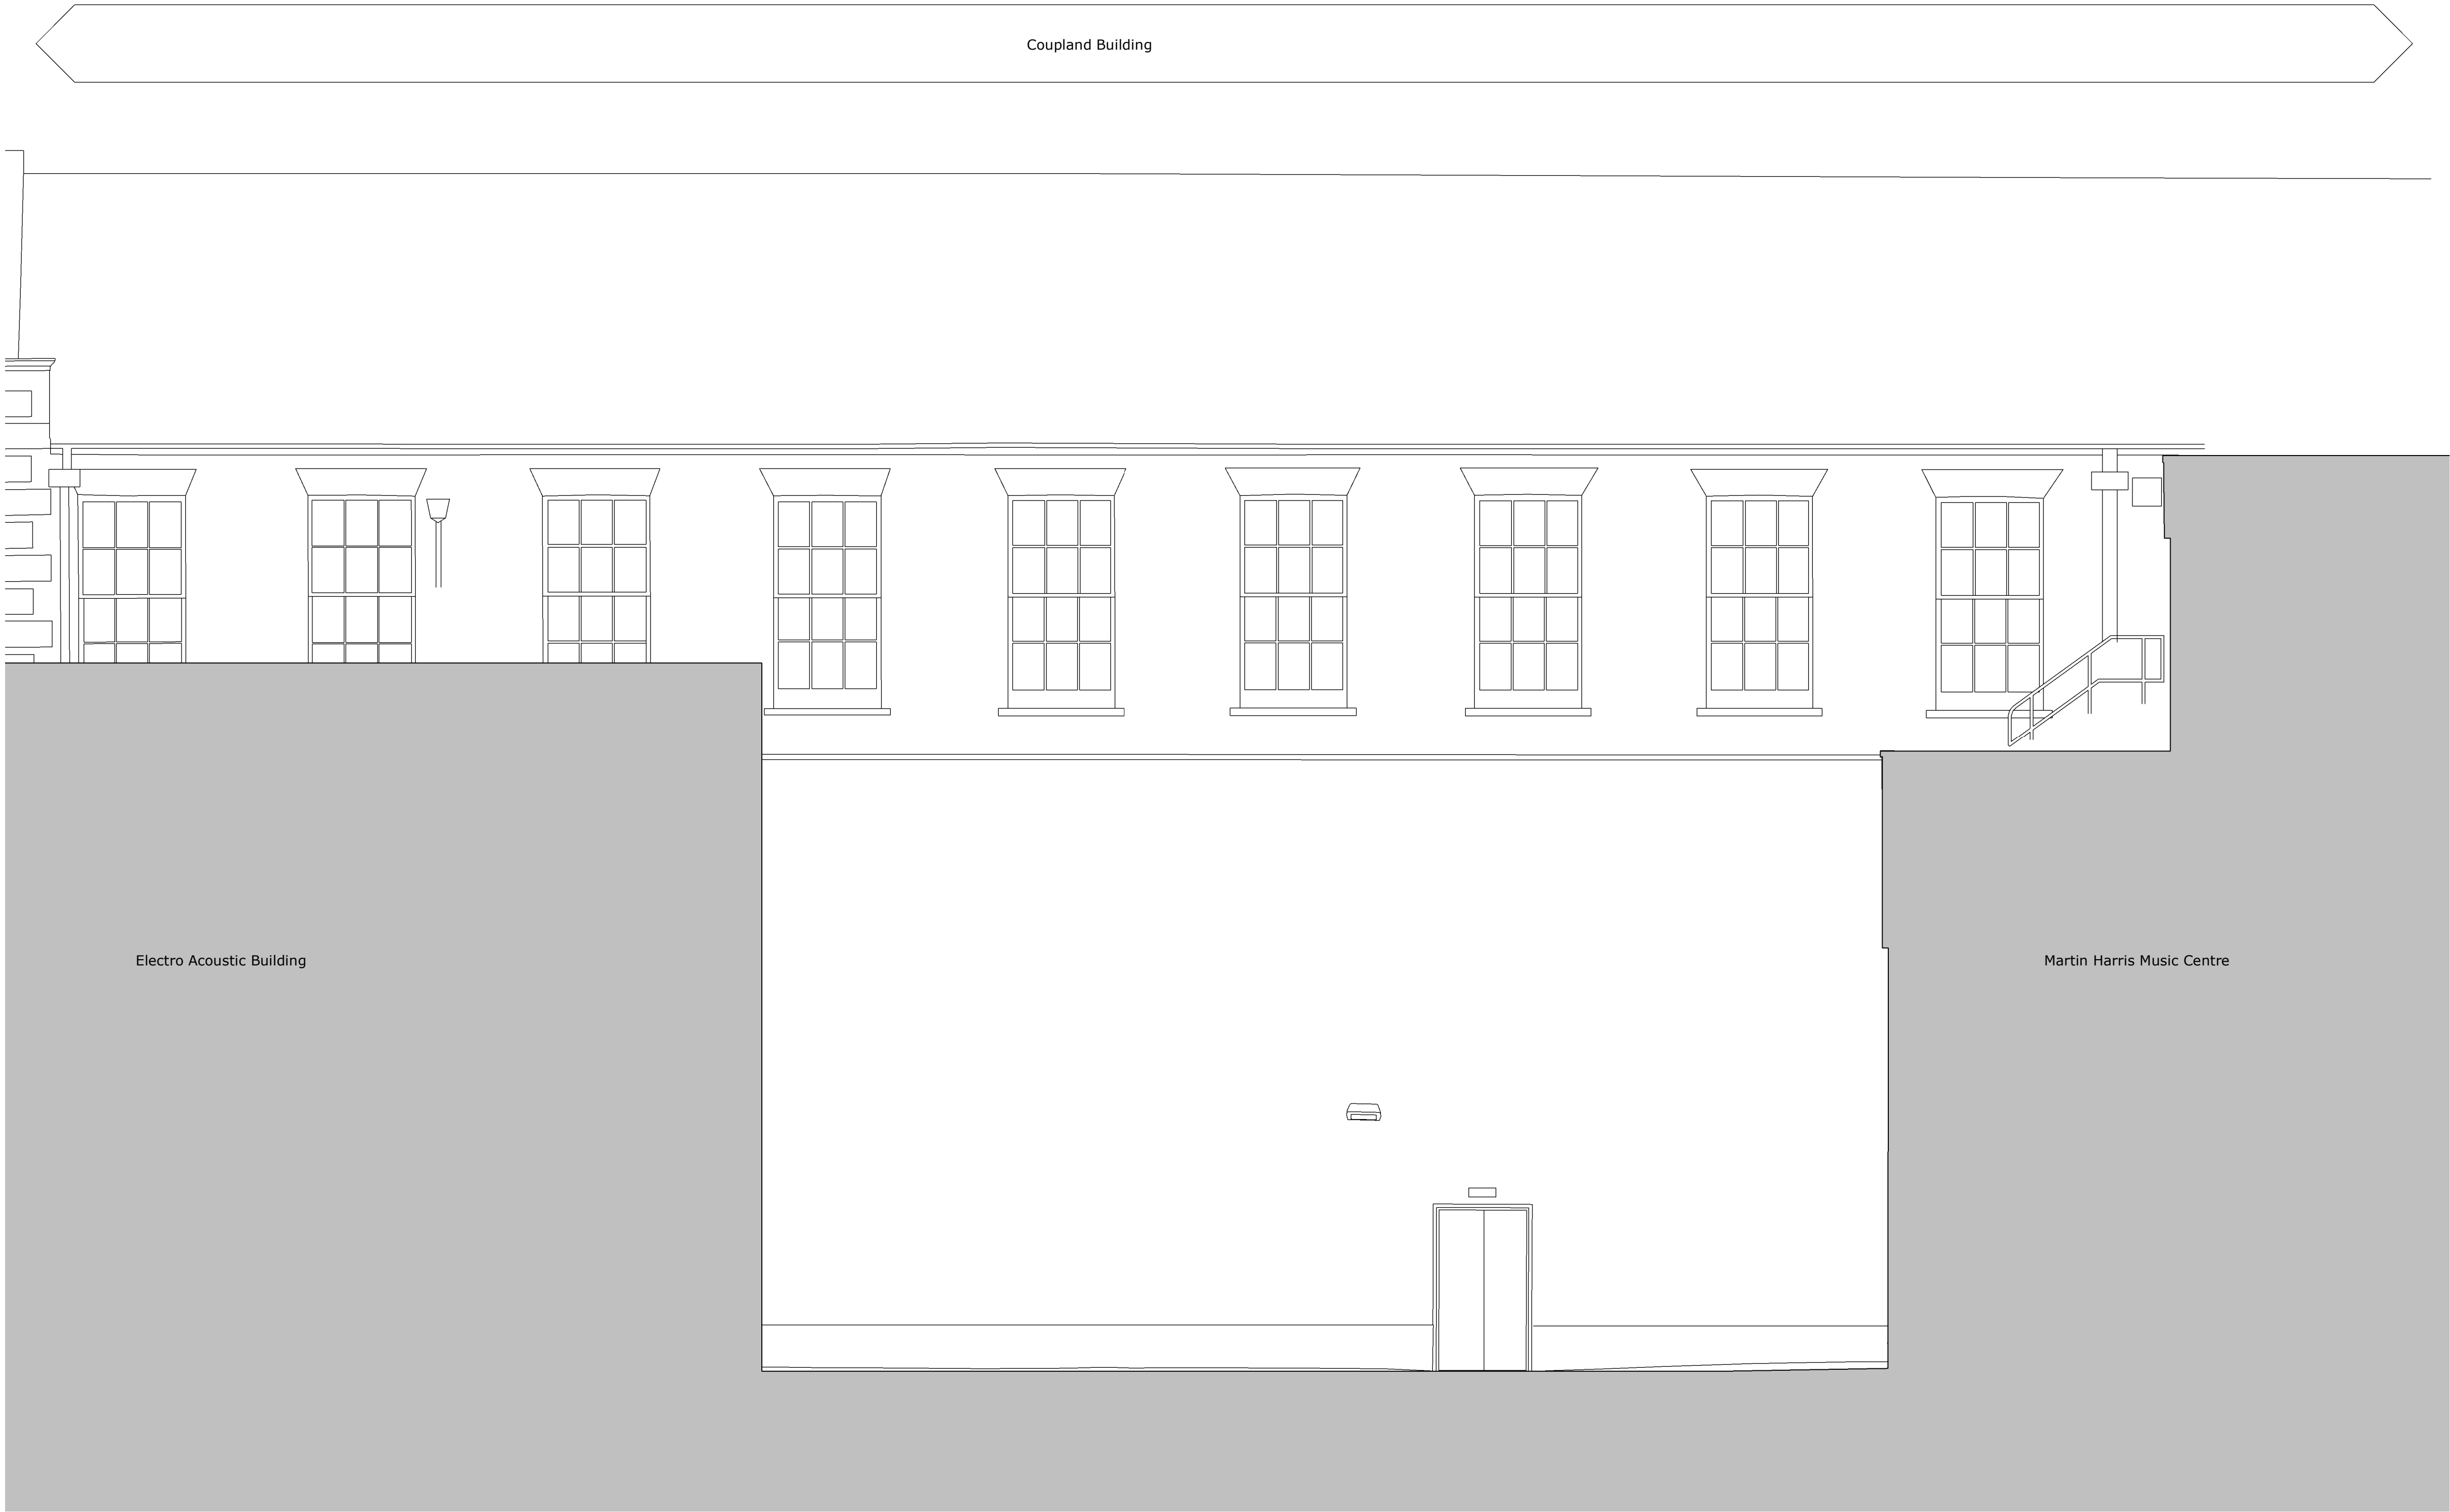

1 Existing Elevation West

SCALE: 1 : 50

P1	Issued as part of planning application	02/09/22	SB	CA
Rev	Description	Date	By	Chk

1st Floor
3 Bleeding Heart Yard
London EC1N 8SJ
Telephone+44(0)203 8746707
Website www.jeffersonsheard.com



Project
Martin Harris Music Practice Building

Drawing
GA Elevations - Existing West Elevation

Scale 1 : 50	Drawn SB	Date 07/15/22
Drawing Purpose PLANNING APPLICATION		Status S5
Ref 2080-JSA-XX-XX-DR-A-04014	Rev. P1	