



DESIGN INTENT DRAWING ONLY.
ANY CONSTRUCTION MUST COMPLY
WITH ALL APPLICABLE BUILDING
REGULATIONS.


ALL DIMENSIONS IN MM.

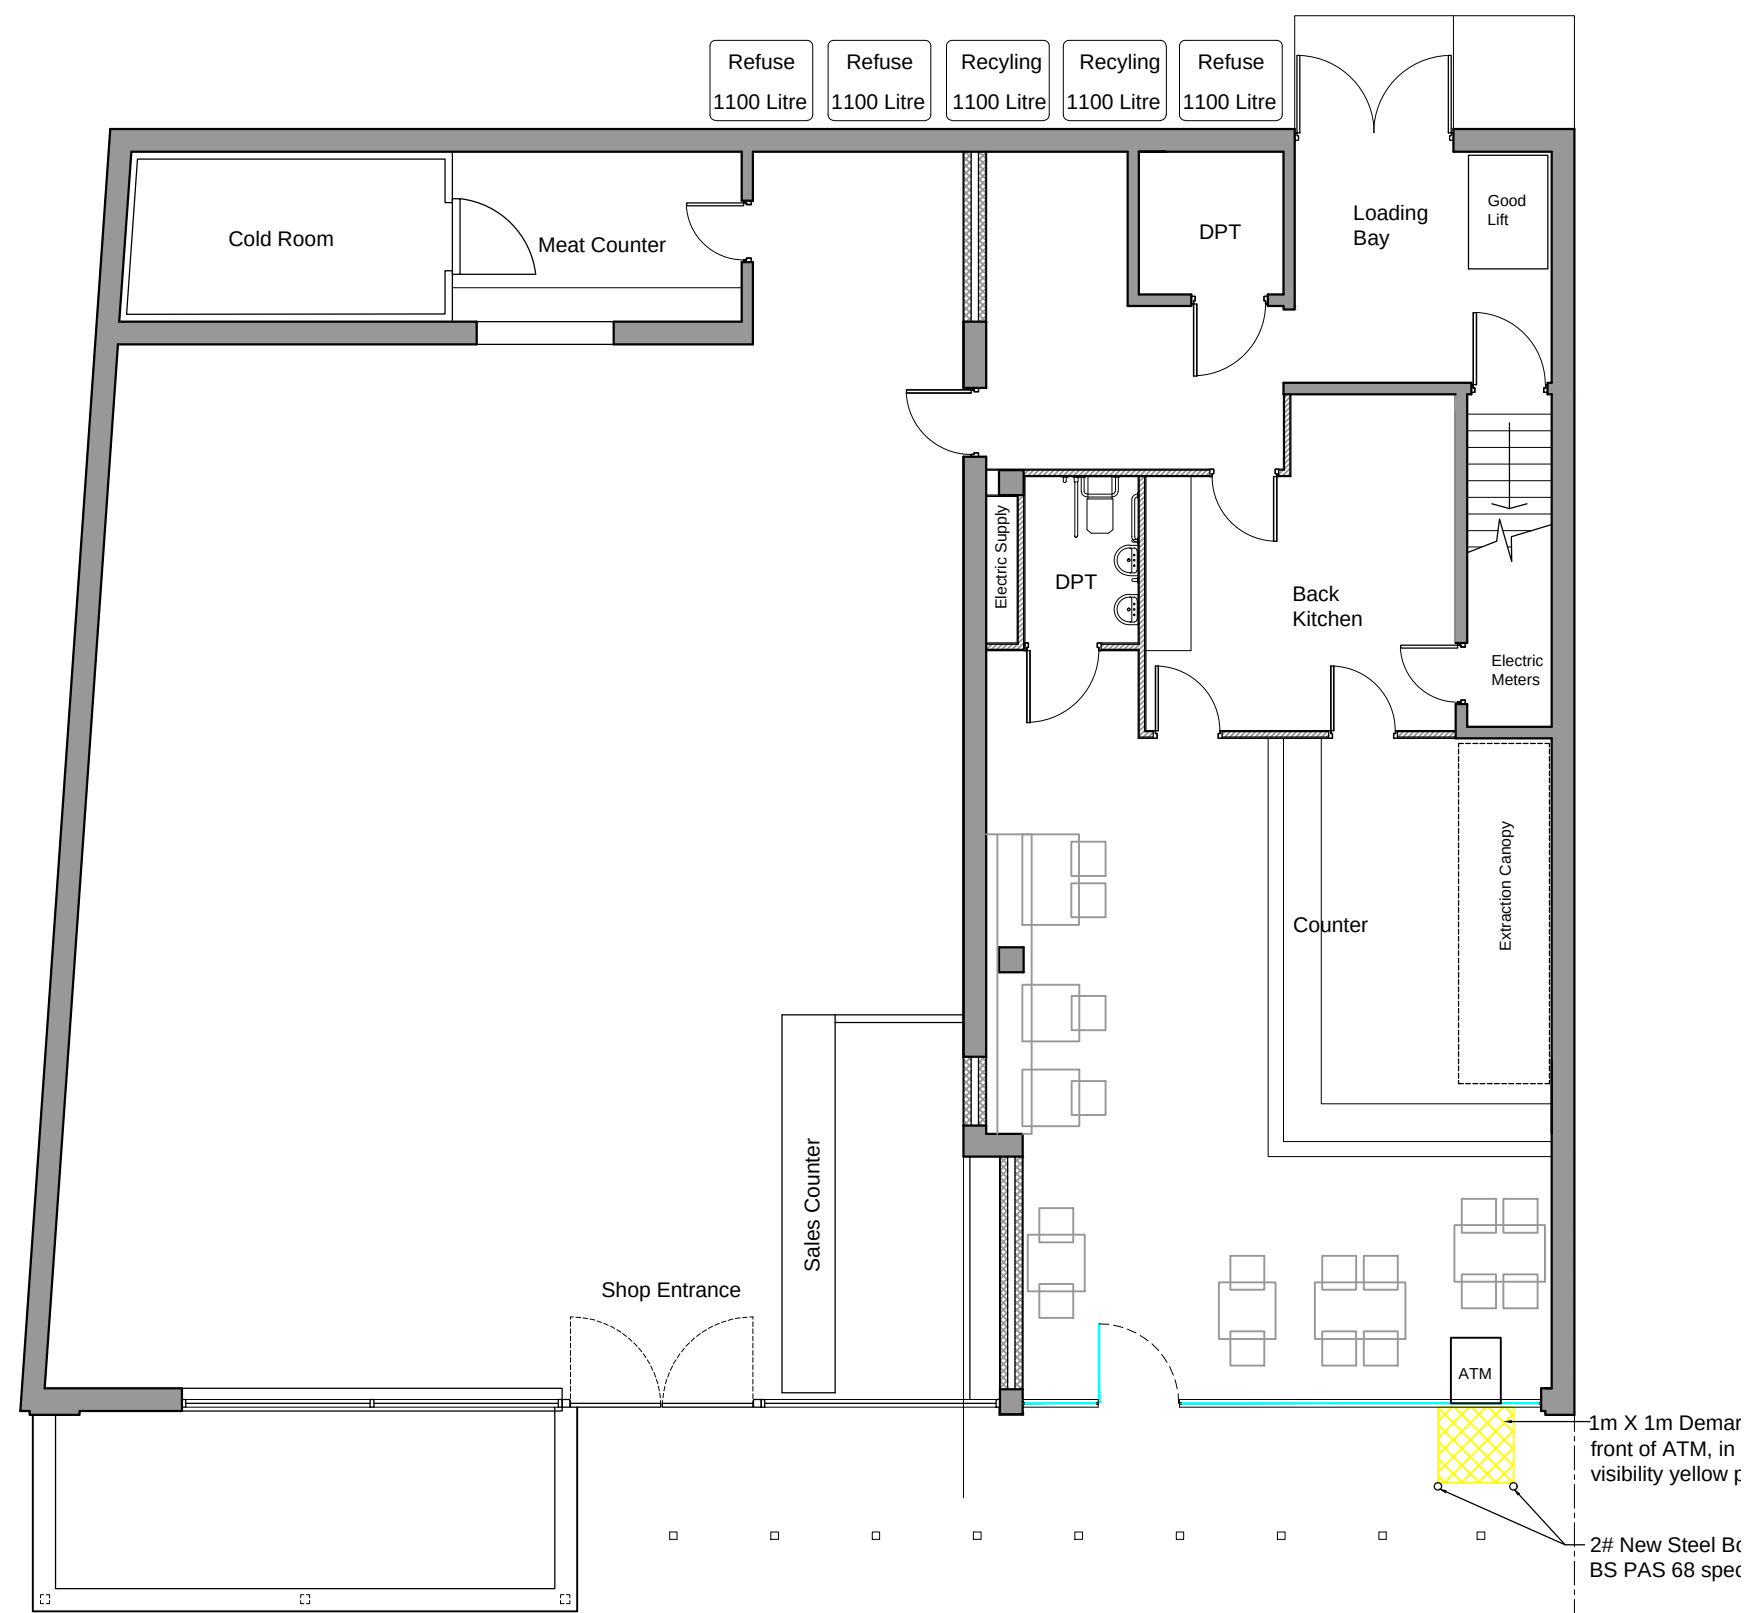

Proposed Floor Plan

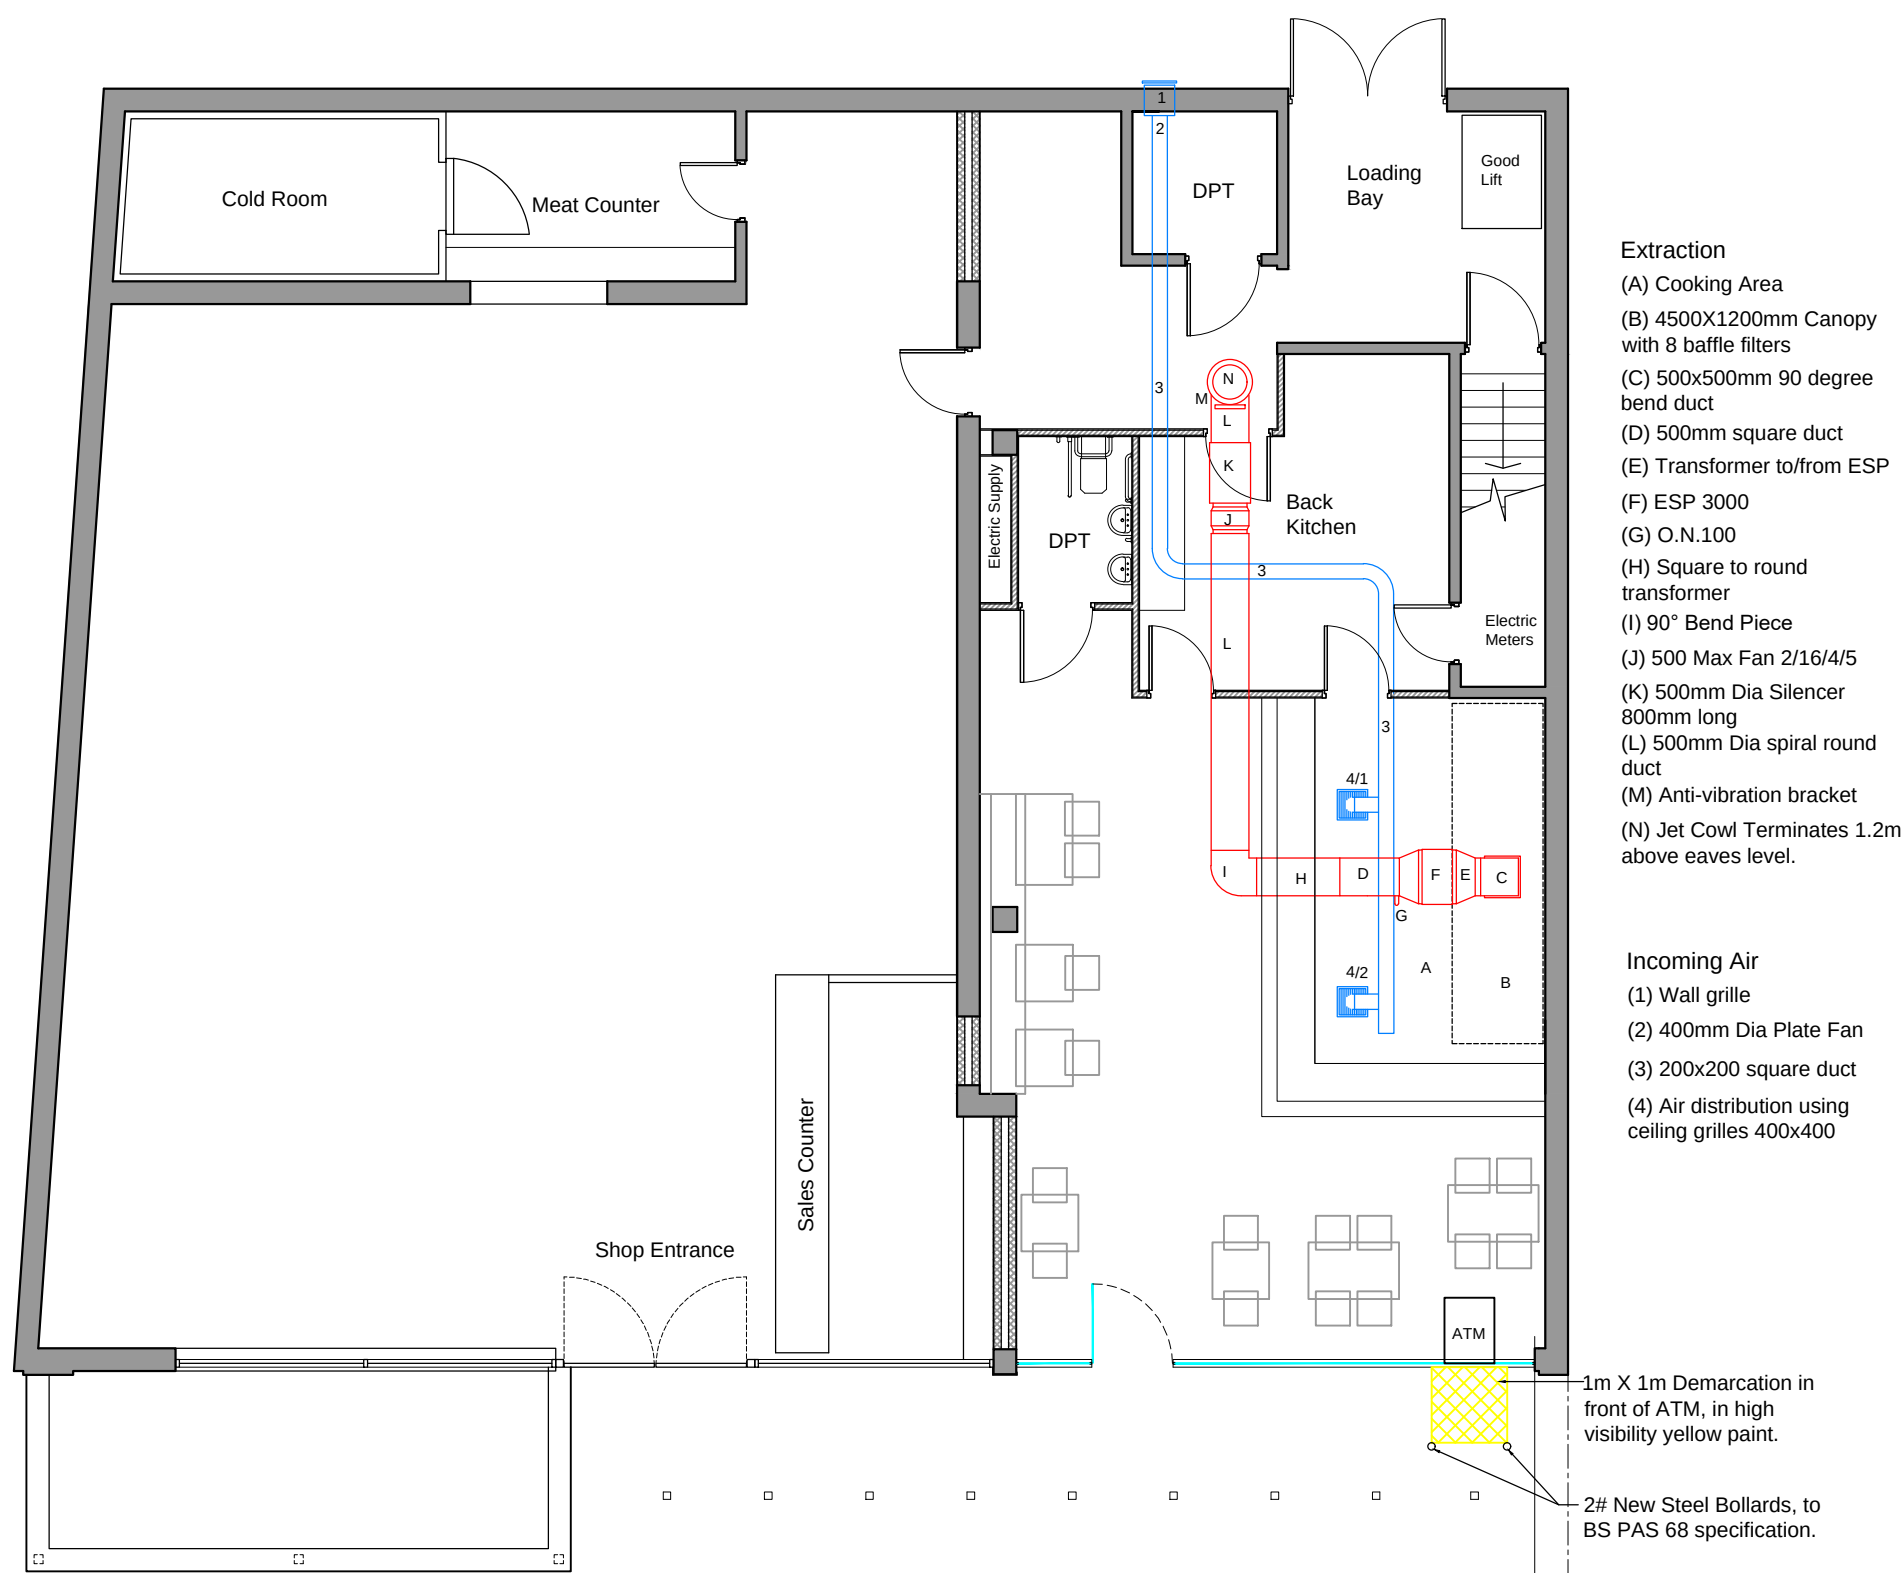


Proposed Floor Plan showing fume extraction system.

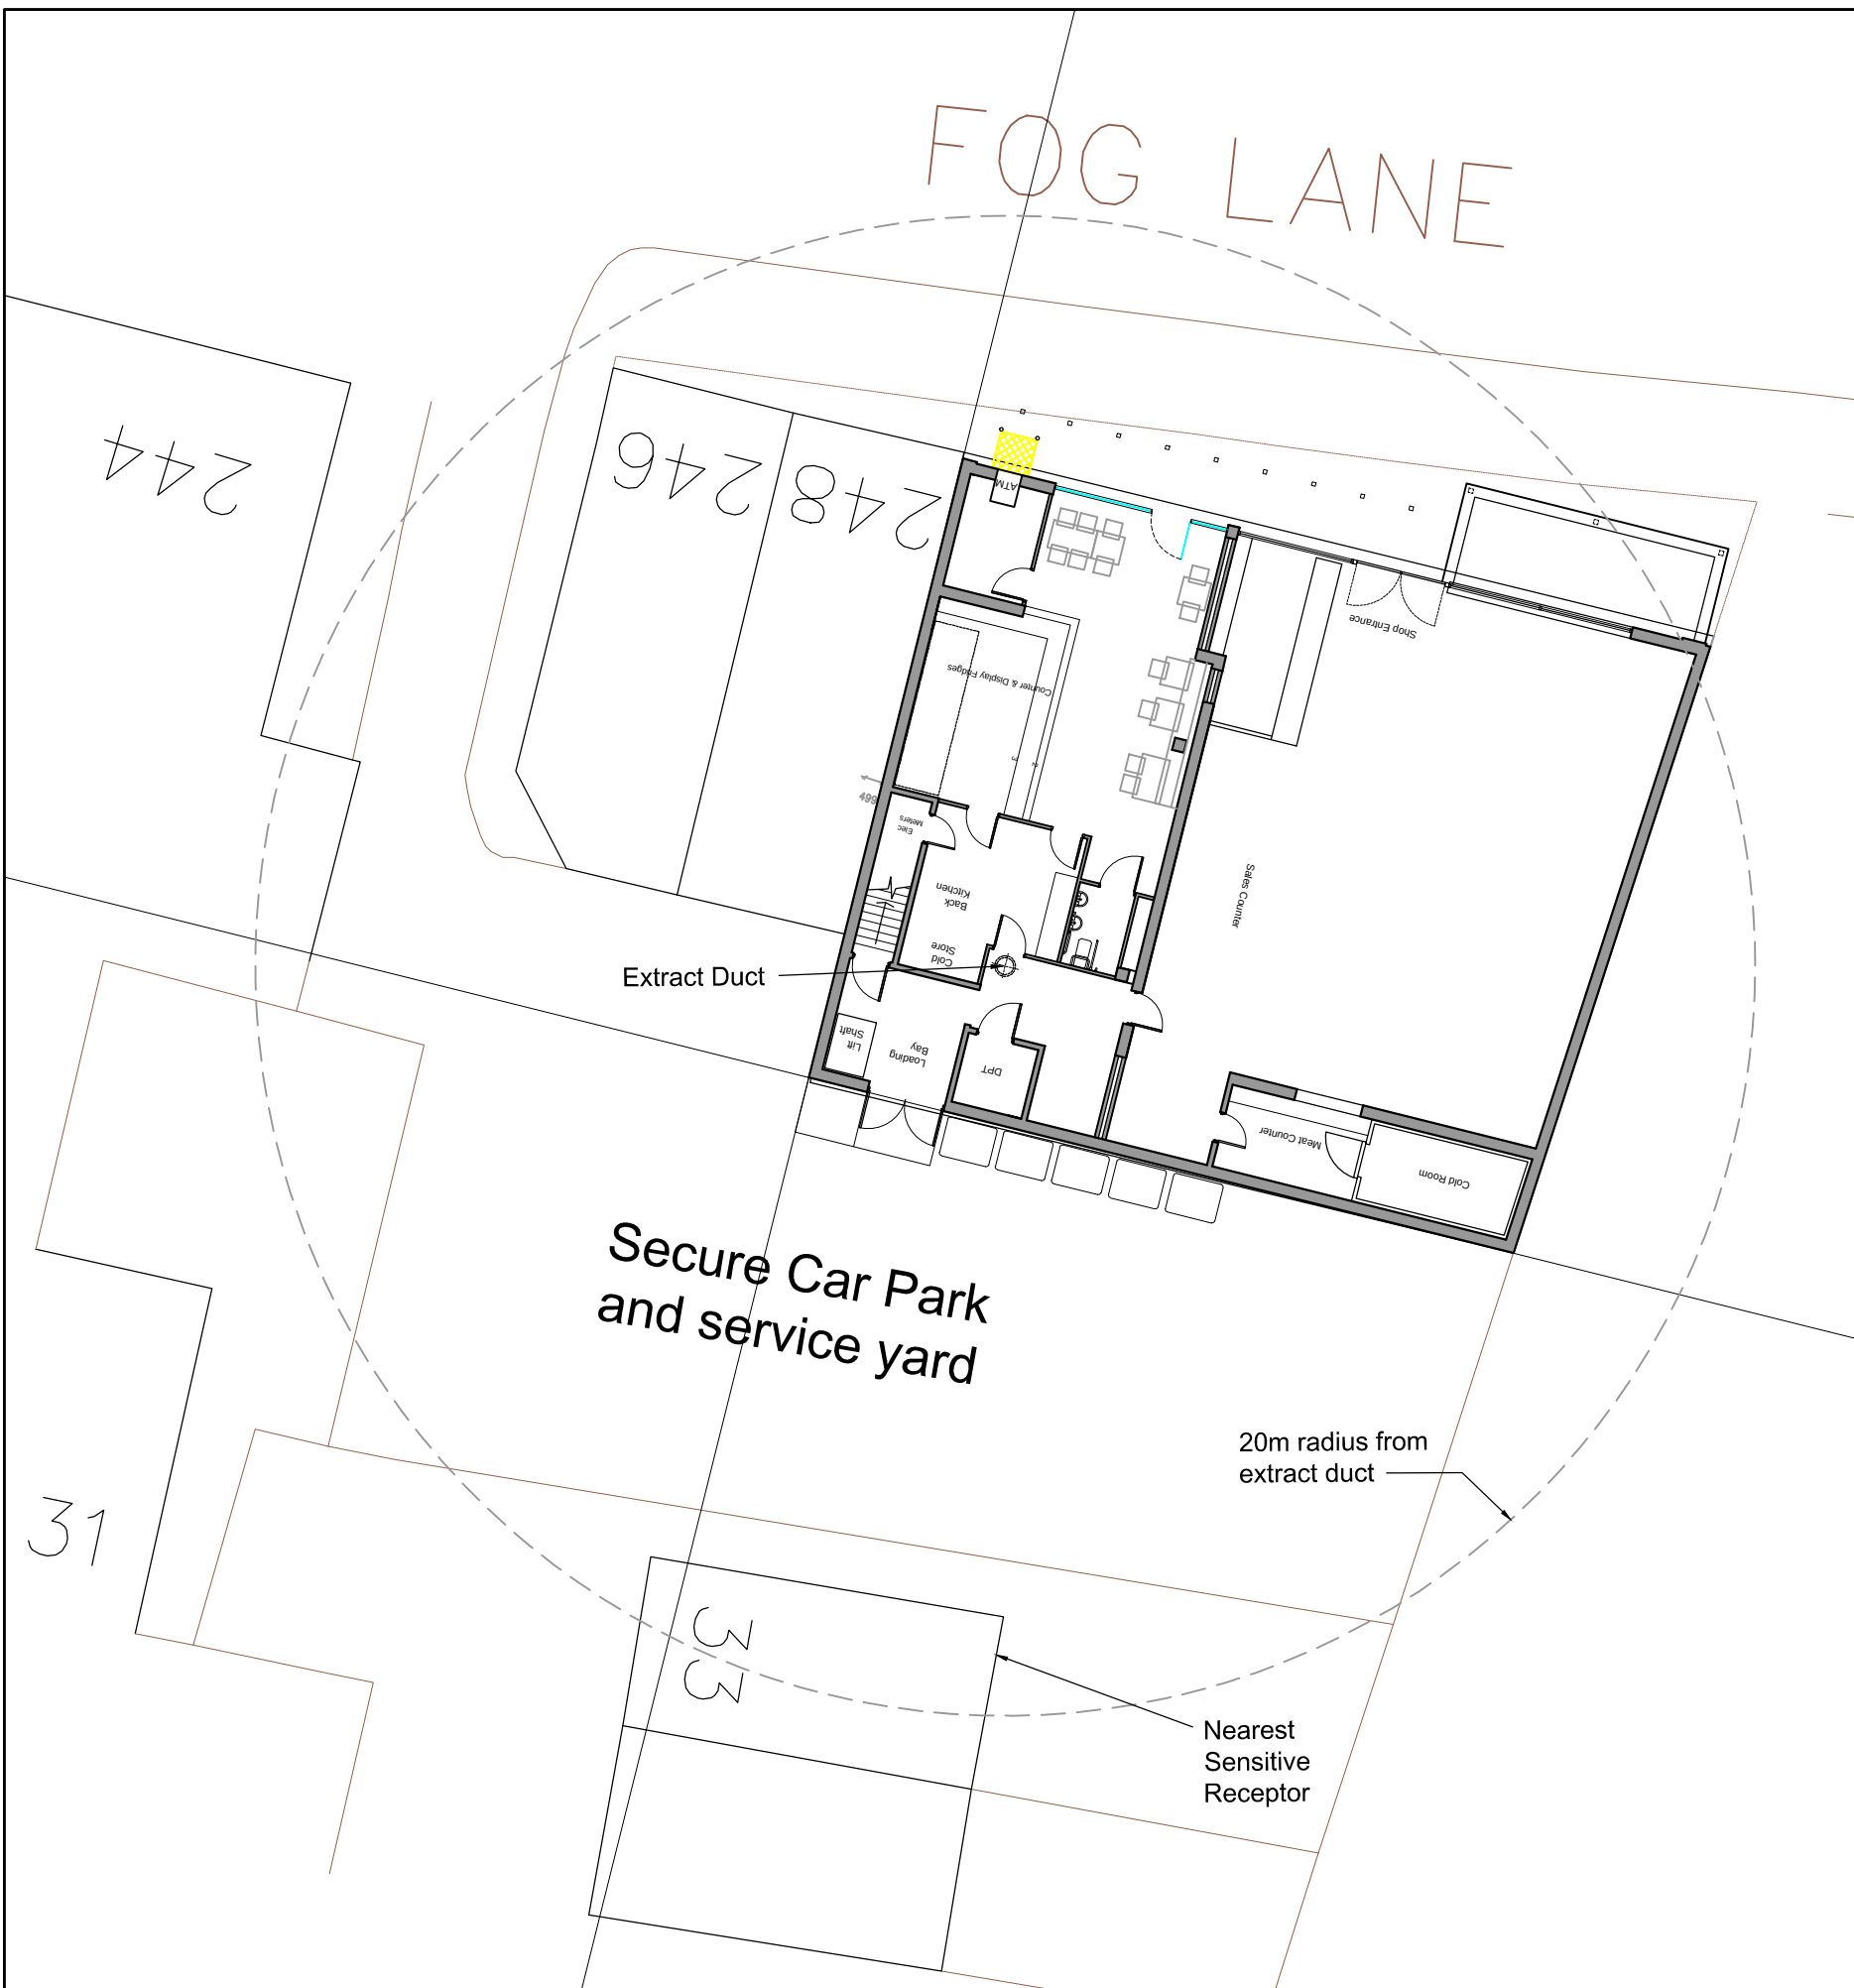


Site Plan showing rear car park and service yard - Scale 1:200



Proposed Front Elevation

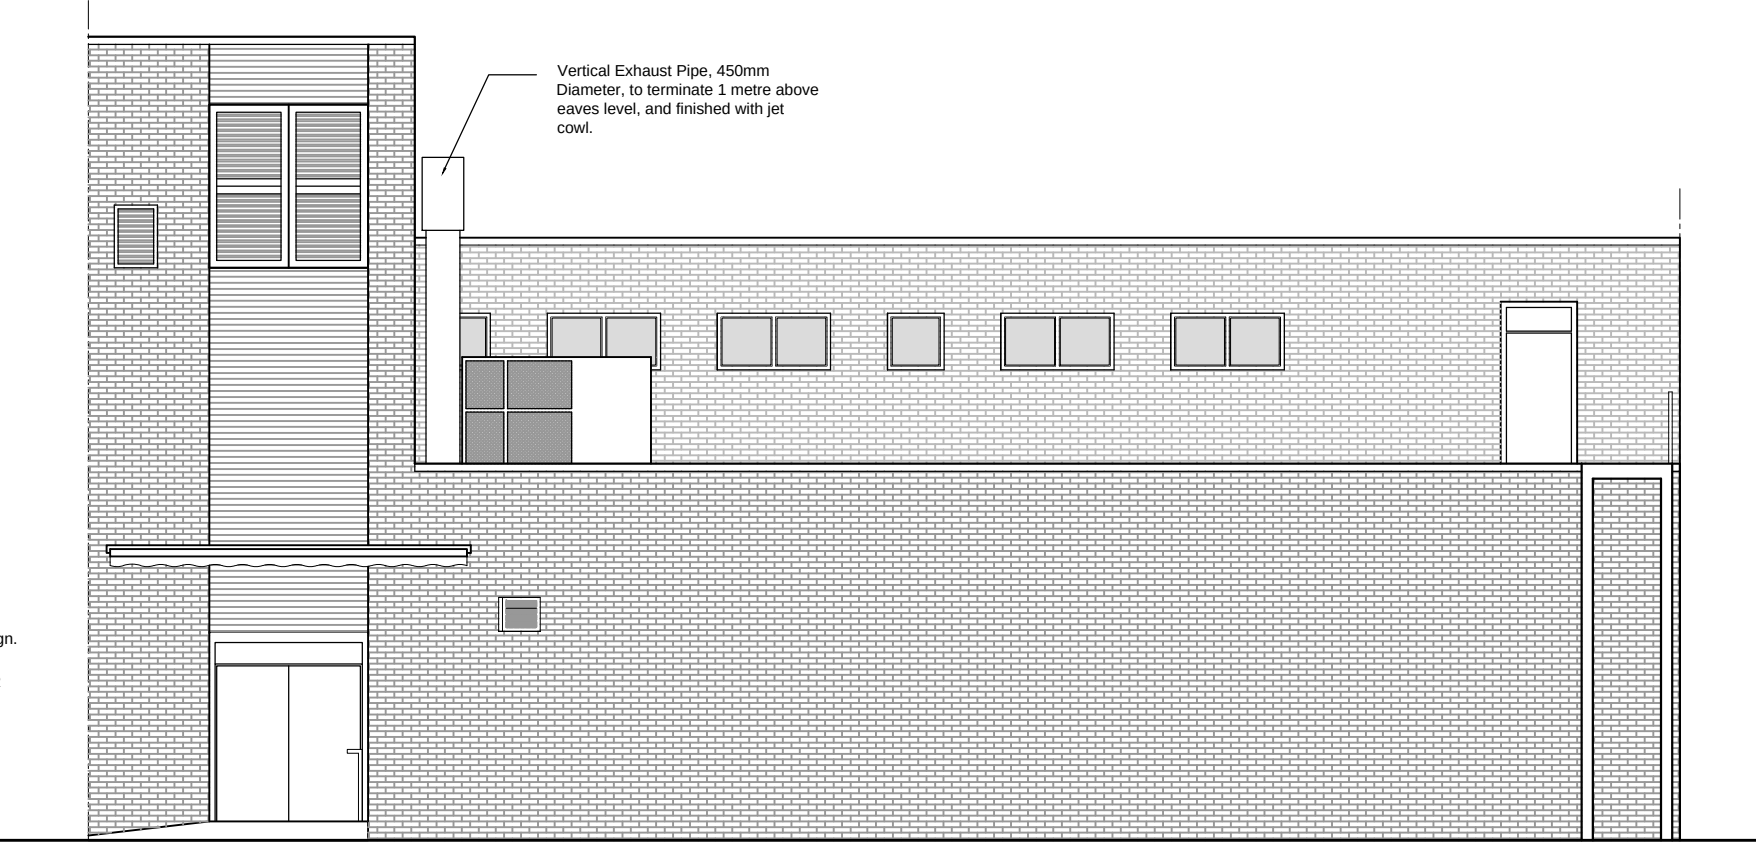

Proposed Rear Elevation

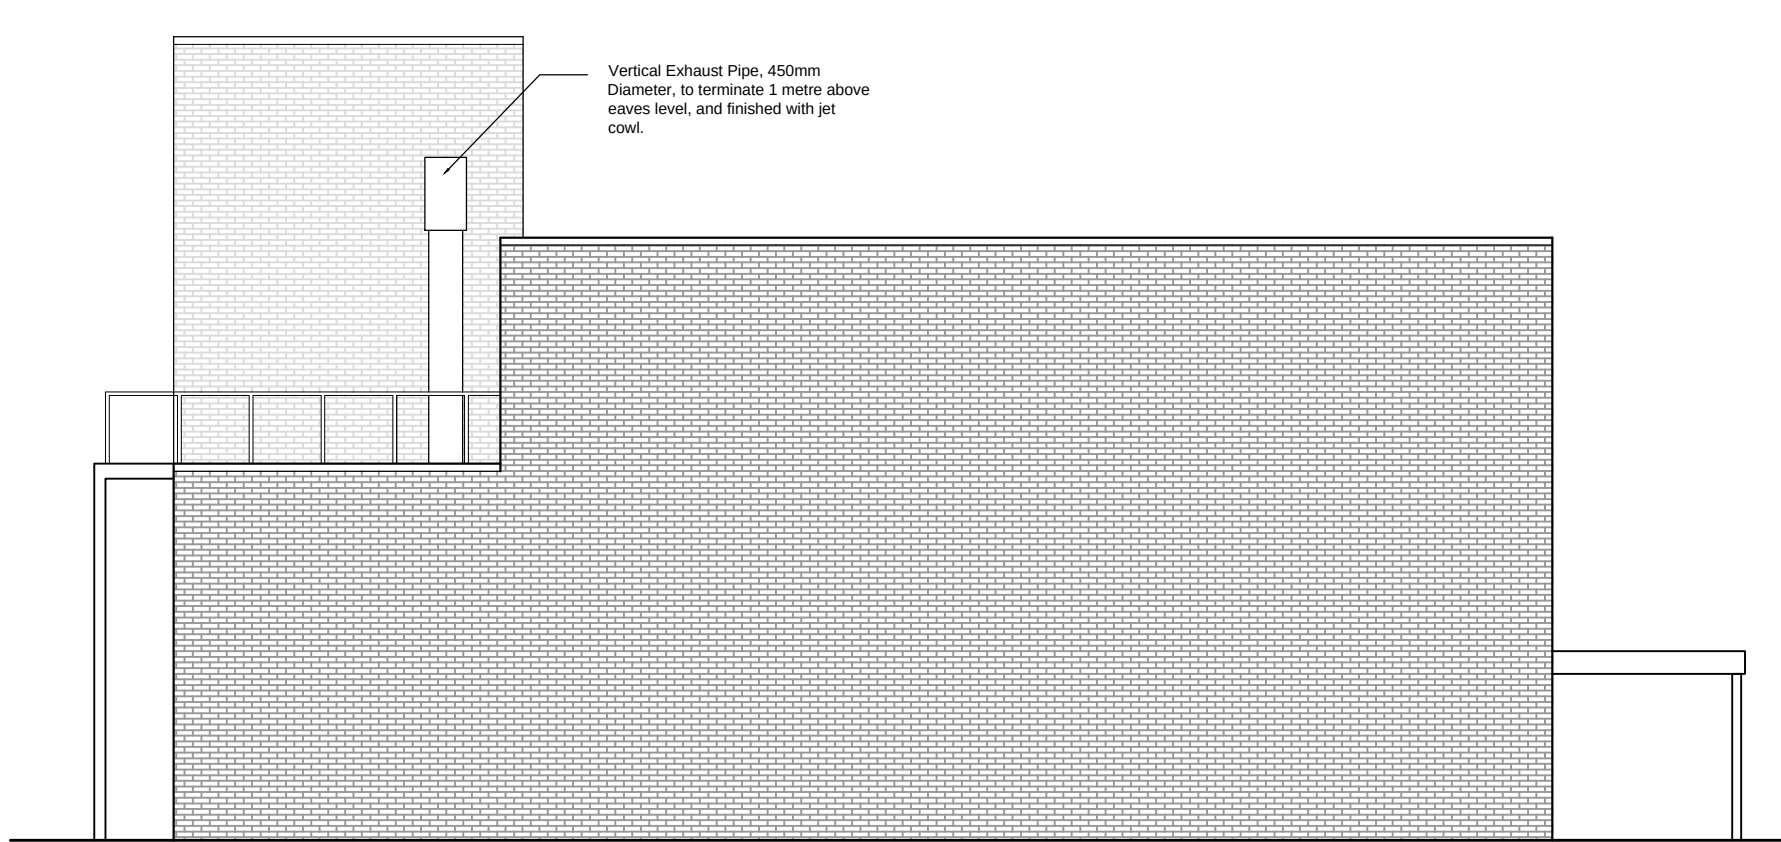

Proposed Side Elevation

A	Signage area revised.	21.09.22
Rev	Amendment	Date

NK

ARCHITECTS

t 0161 8501045

m 07814 024033

e info@nk-architects.com

w www.nk-architects.com

PROJECT:

SUB-DIVISION OF E-CLASS SHOP UNIT
UNIT TO CREATE SELF CONTAINED
E-CLASS RESTAURANT UNIT.

ADDRESS:

250 FOG LANE, MANCHESTER M20 6EL

DRG:

PROPOSED PLAN AND ELEVATIONS

DRG STATUS:

PLANNING SUBMISSION

DATE: August 2022

DRAWN: ANK

SCALE: 1:100

CHECKED: ANK

SIZE: A1

DRG NO: 493.05A

COPYRIGHT © 2007 NK ARCHITECTS (MC) LIMITED. ALL RIGHTS RESERVED.
REFER TO DIMENSIONS AND DO NOT SCALE.