




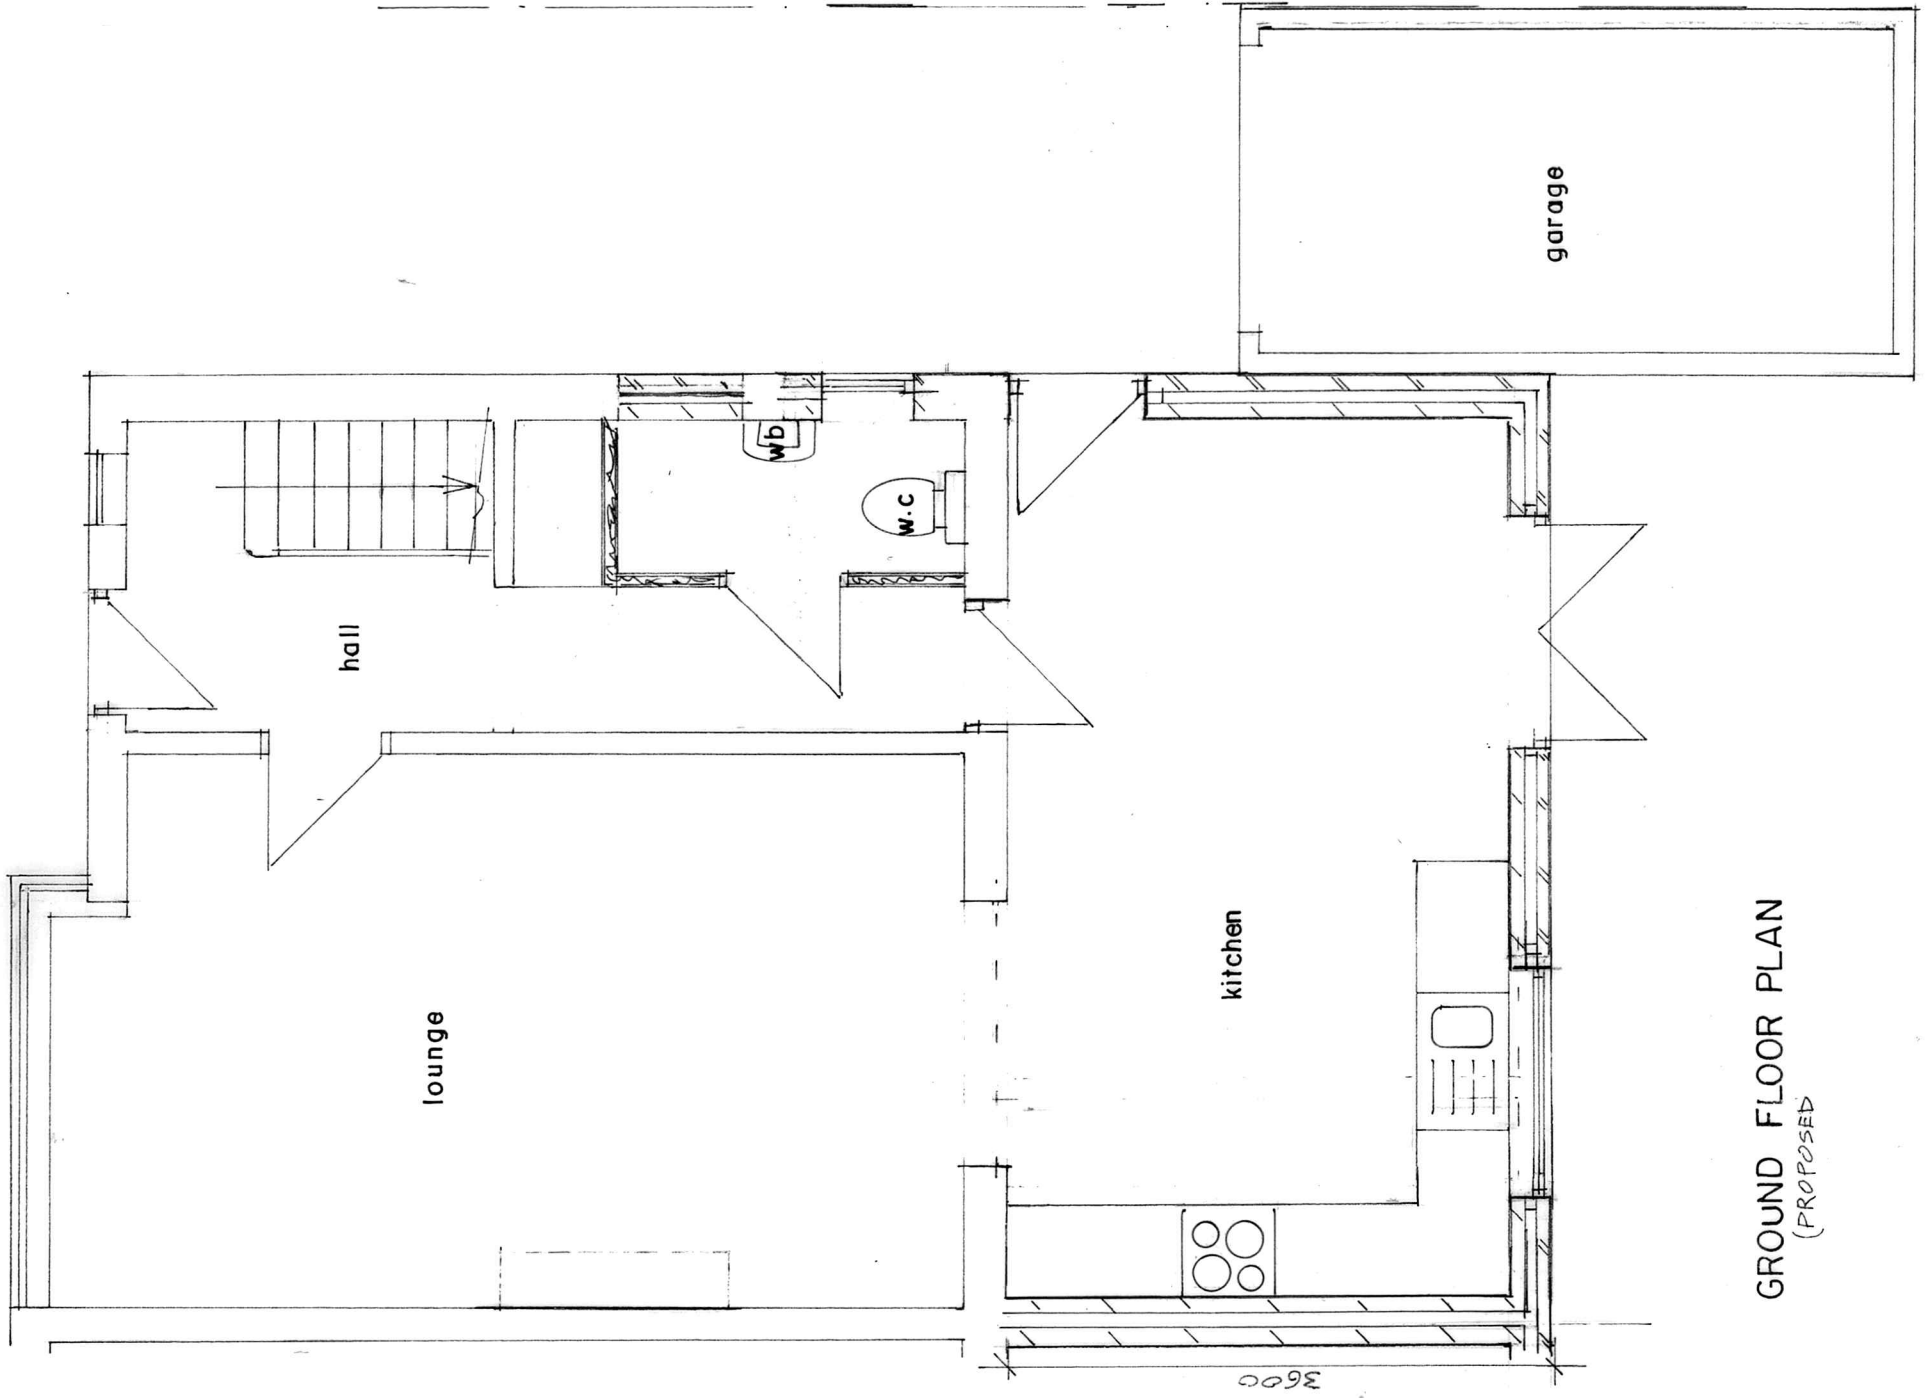

GROUND FLOOR PLAN
(PROPOSED)

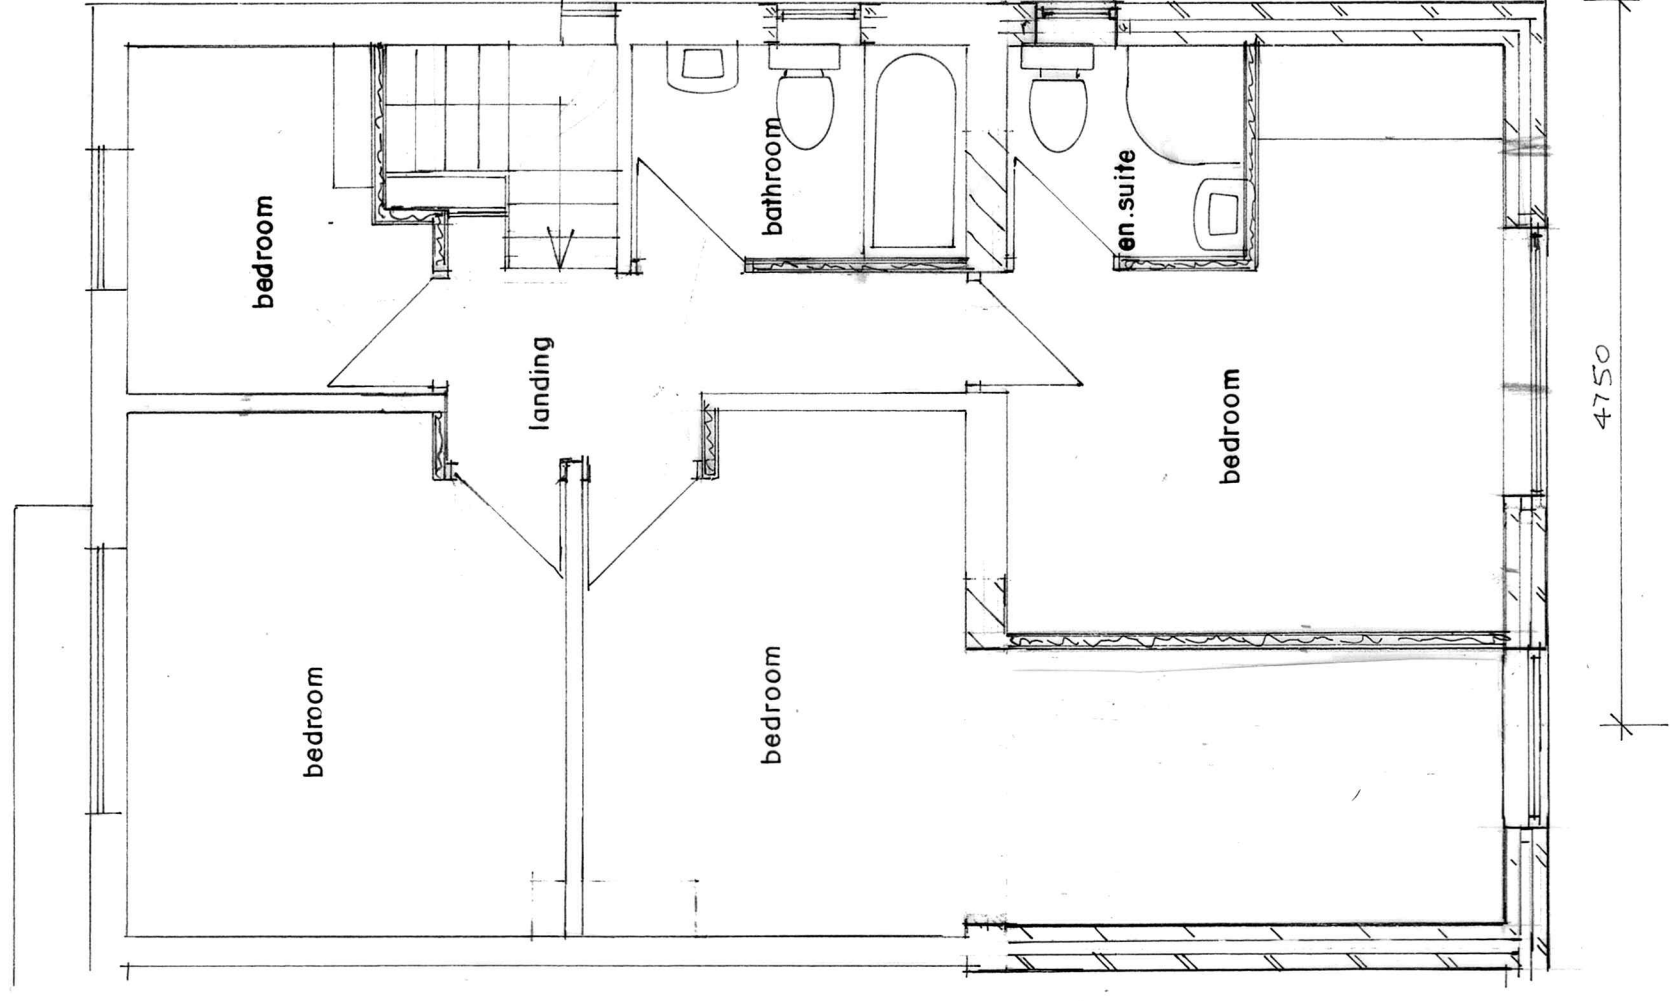

FIRST FLOOR PLAN
(PROPOSED)

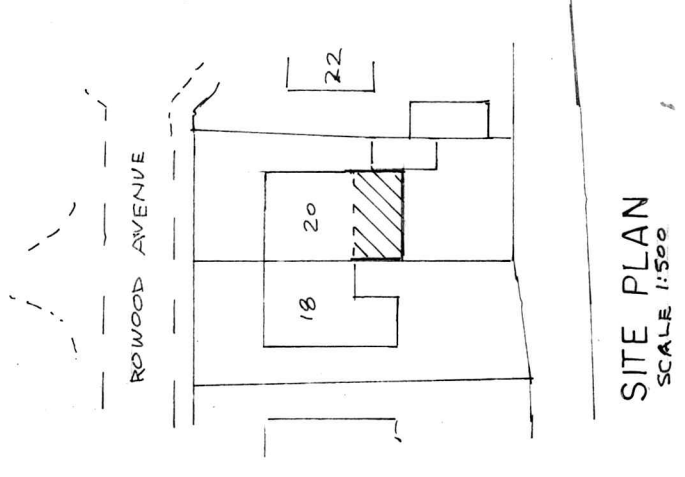

SITE PLAN
SCALE 1:500

BUILDING DESIGN SERVICES	
M. FAROOQ	
6 Stock Close, Shawclough, Rochdale OL12 6BB	
Tel: 01706 712231 Mob: 07967605763	
PROPOSED DOUBLE STOREY REAR EXTENSION	
AT 20 ROWOOD AVENUE MANCHESTER M8 0RF	
For: MRS UZMA RASOOL	Plan
Scale 1:50	4/1897/2