


Proposal New 75mm Deep Low Pressure Loss standard bladed intake louver with bird mesh behind to be installed
Material: Powder coated aluminum to be RAL 1035 (Bronze Metallic)

Proposal New 75mm Deep Low Pressure Loss reverse bladed discharge louver with bird mesh behind and drip tray below to be installed
Material: Powder coated aluminum to be RAL 1035 (Bronze Metallic)

Proposal New Perforated metal paneled screen to be installed on top of the existing brick wall
Material: Perforated Metal with Steel structure , colour to match existing cladding panels

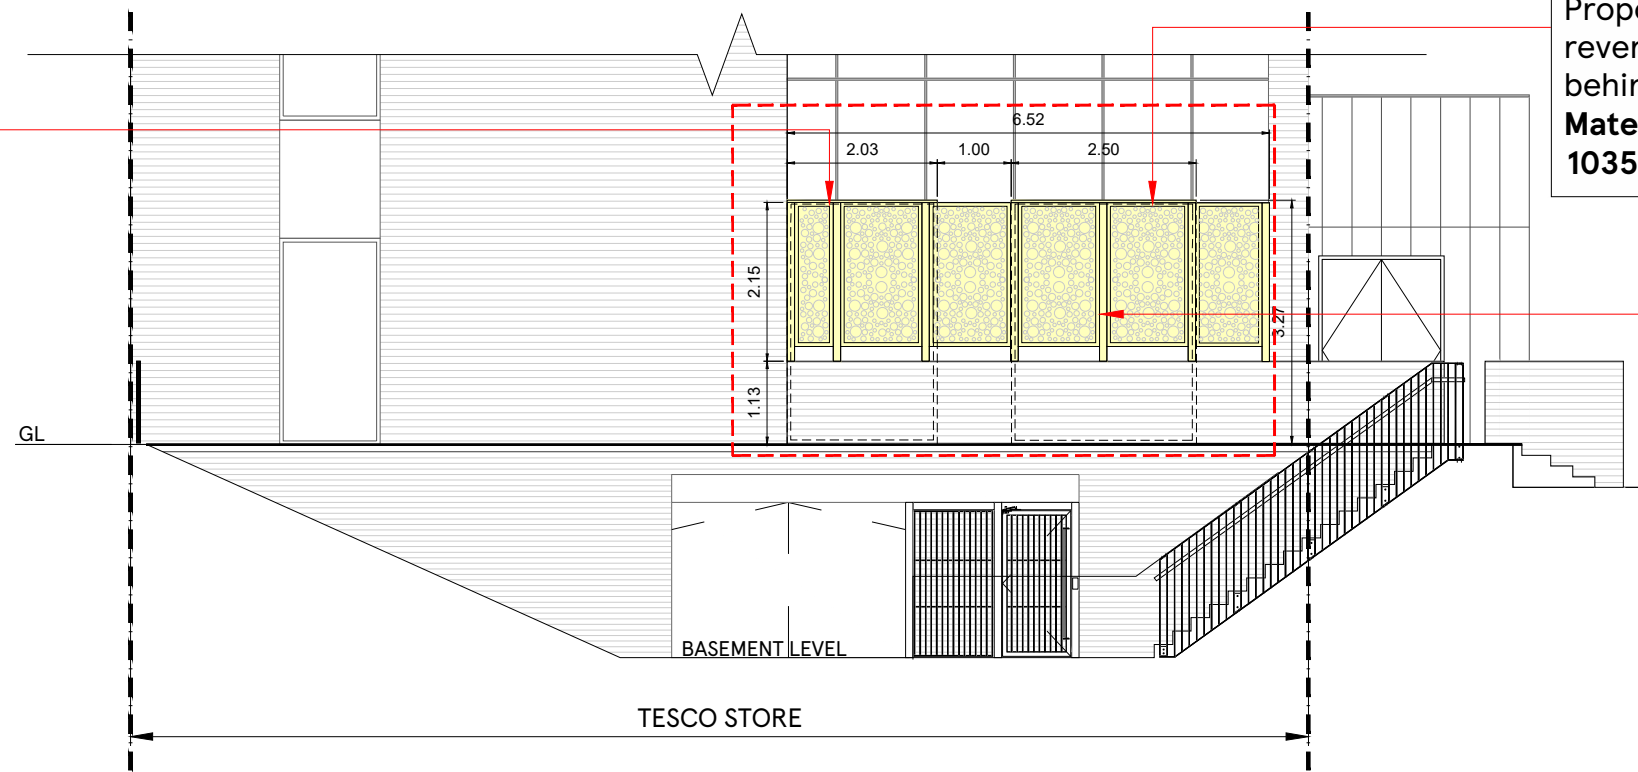


EAST ELEVATION @1:100


Proposal New 75mm Deep Low Pressure Loss standard bladed intake louver with bird mesh behind to be installed
Material: Powder coated aluminum to be RAL 1035 (Bronze Metallic)

Proposal New 75mm Deep Low Pressure Loss reverse bladed discharge louver with bird mesh behind and drip tray below to be installed
Material: Powder coated aluminum to be RAL 1035 (Bronze Metallic)

Proposal New Perforated metal paneled screen to be installed on top of the existing brick wall
Material: Perforated Metal with Steel structure , colour to match existing cladding panels

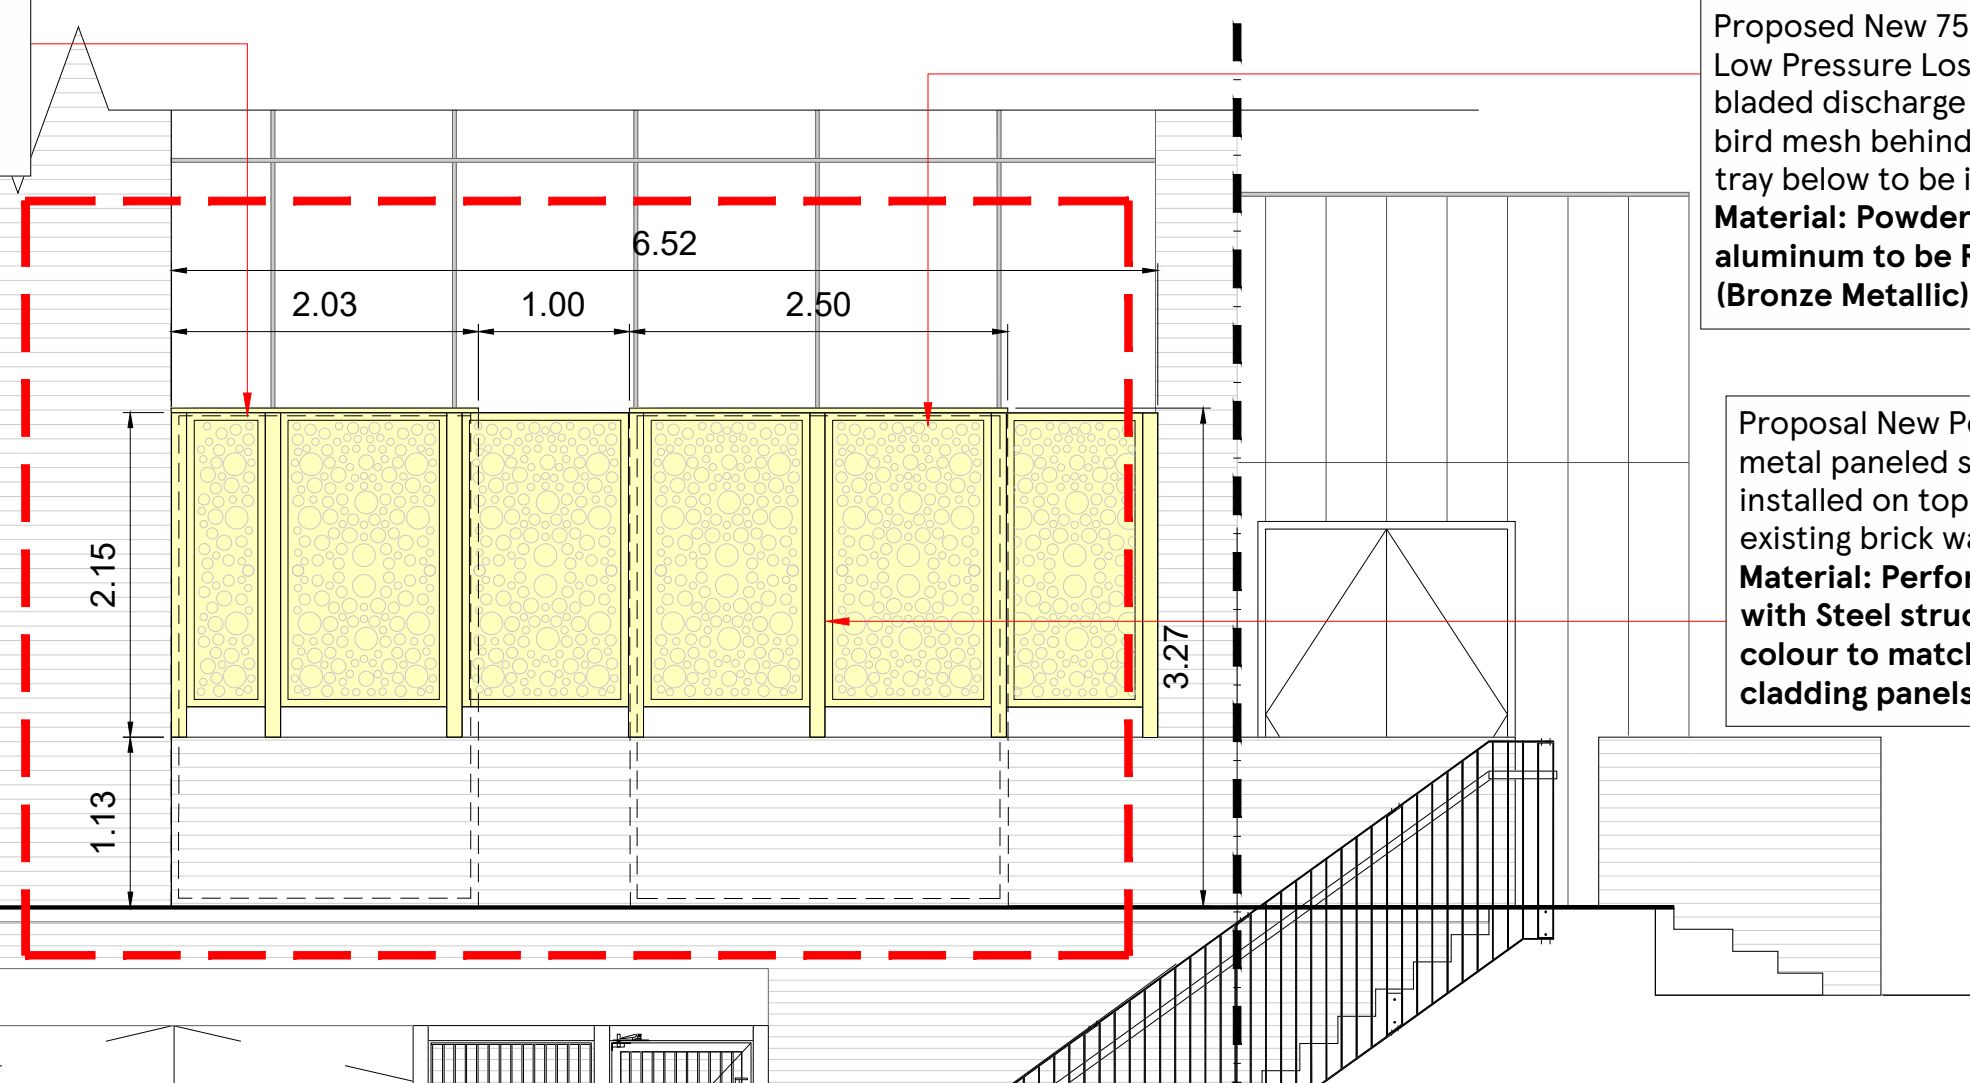

PART EAST ELEVATION @1:50

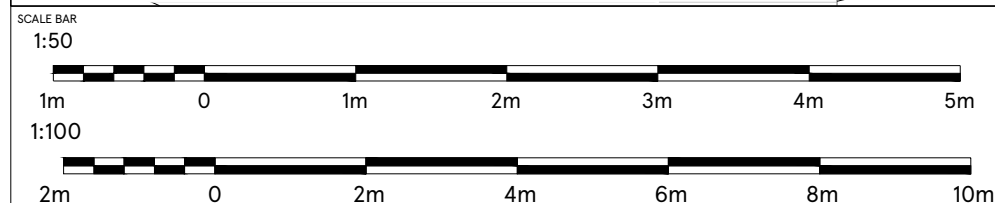

DRAWING NO
03_MANC_03D_R2

SCALE
1:50/100@A3

DATE
28.10.2022

CHECKED BY
SHIKHA
DRAWN BY
DEEKSHA

STORE TYPE
EXPRESS

STORE NAME
MANCHESTER SKYGARDENS

CONTENT
PROPOSED ELEVATIONS-1_PLANT

TESCO
FEASIBILITY PLANNING
STORE PLANNING DEPARTMENT
PROPERTY SERVICES
HIGHWOODS BUILDING, KESTRAL WAY
WELWYN GARDEN CITY, HERTFORDSHIRE, AL7 1GB UK
TELEPHONE : 01707 395150
THE COPYRIGHT AND ALL OTHER RIGHTS IN AND RELATING TO THIS PUBLICATION
BELONG TO AND ARE THE SOLE PROPERTY OF TESCO STORES LIMITED.
ALL RIGHTS ARE RESERVED. NEITHER THE WHOLE NOR ANY PART OF THIS
PUBLICATION MAY BE REPRODUCED OR TRANSMITTED IN ANY FORM OR BY ANY
ELECTRONIC OR MECHANICAL MEANS INCLUDING PHOTOCOPYING AND RECORDING
OR FROM ANY RETRIEVAL SYSTEM WITHOUT THE PRIOR WRITTEN LICENCE FROM THE
OWNER. ©1997 TESCO STORES LIMITED